


ROBERT L FORD

private architectural practitioner and rural development consultant


PARKSIDE PARK ROAD LEEK STAFFORDSHIRE ST13 8JT

roblford@phonecoop.coop 01538 389290 / 07969 68 68 86

GROUND

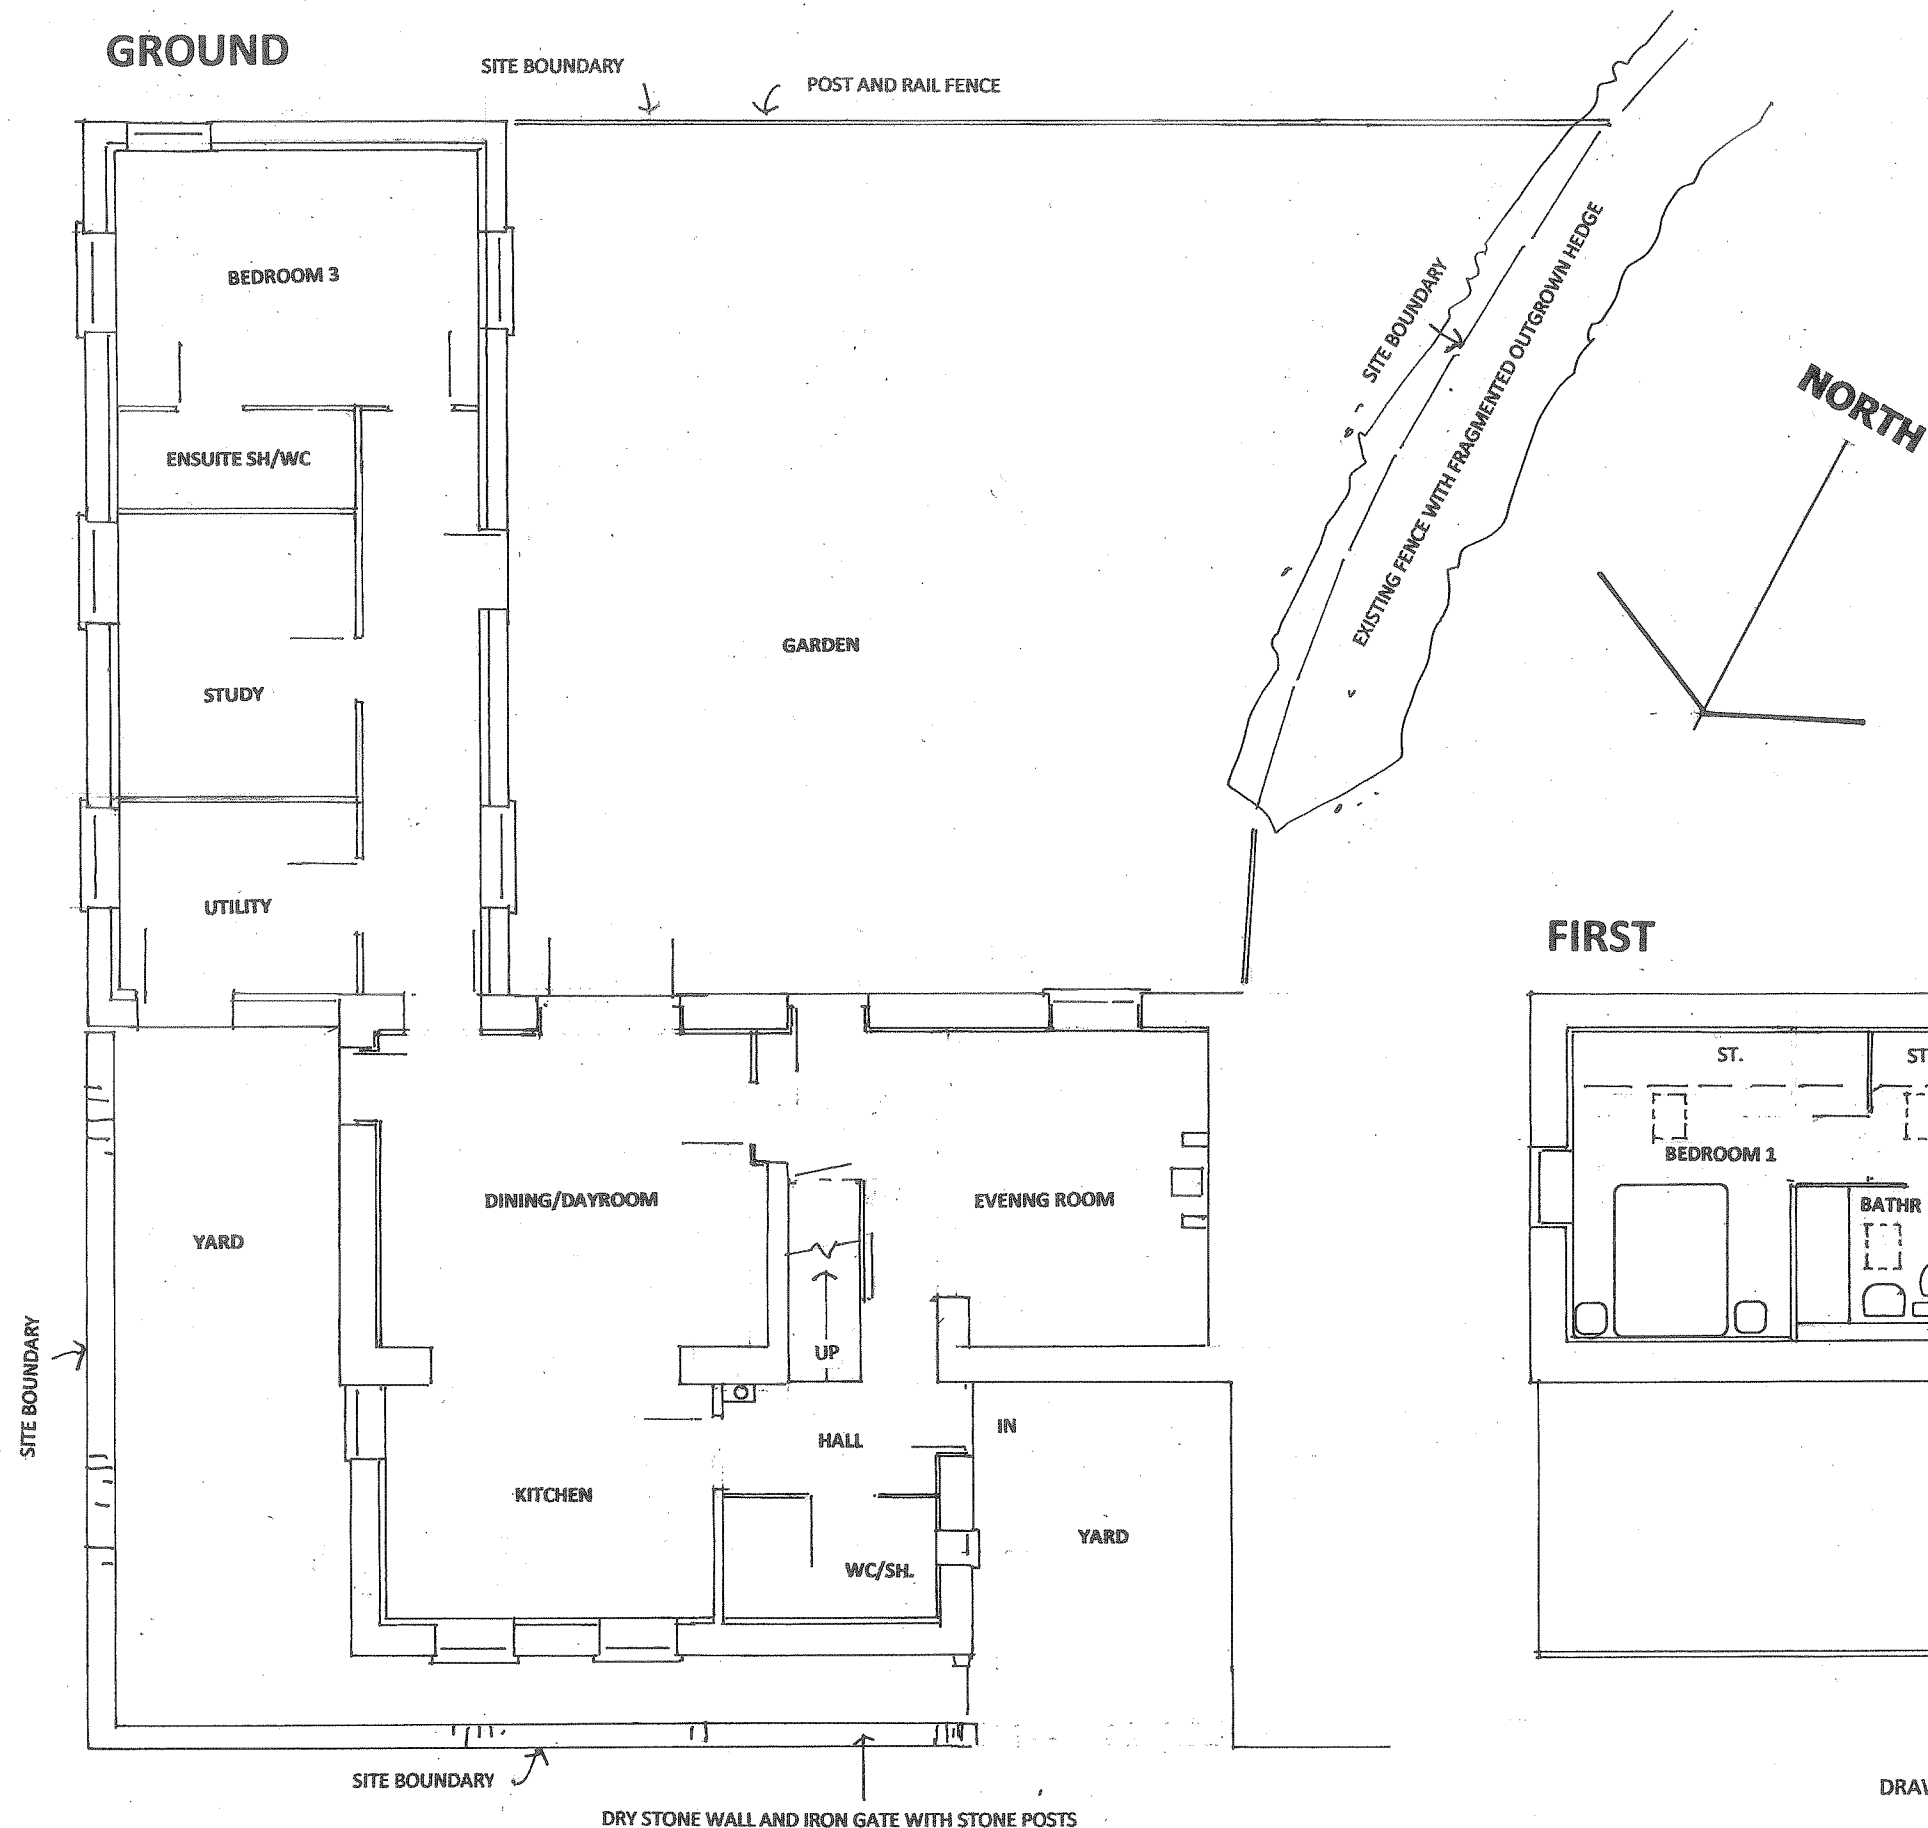

FIRST

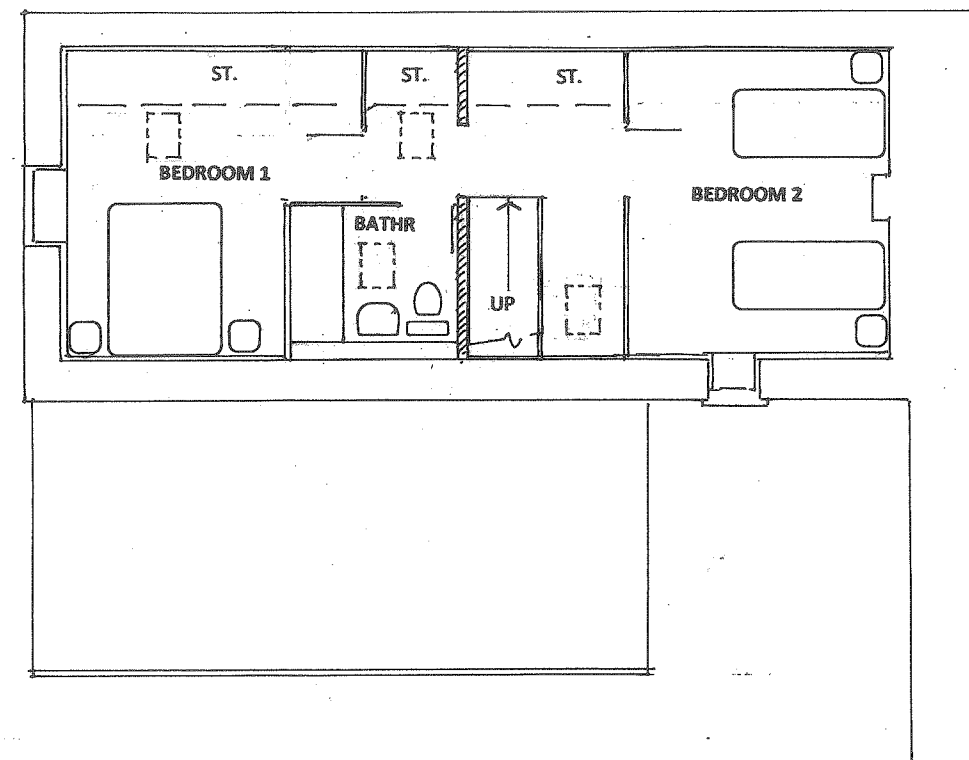

DRAWING NO. LAB 04 FLOOR PLANS AS PROPOSED scale at A3 1:100

PROPOSED CONVERSION OF AN AGRICULTURAL BUILDING (TRADITIONAL BARN / SHIPPON) TO A DWELLING HOUSE (GPDO CLASS Q) AT LANE ENDS FARM ASHBOURNE ROAD BRADNOP STAFFORDSHIRE ST13 7HA

08 2021