




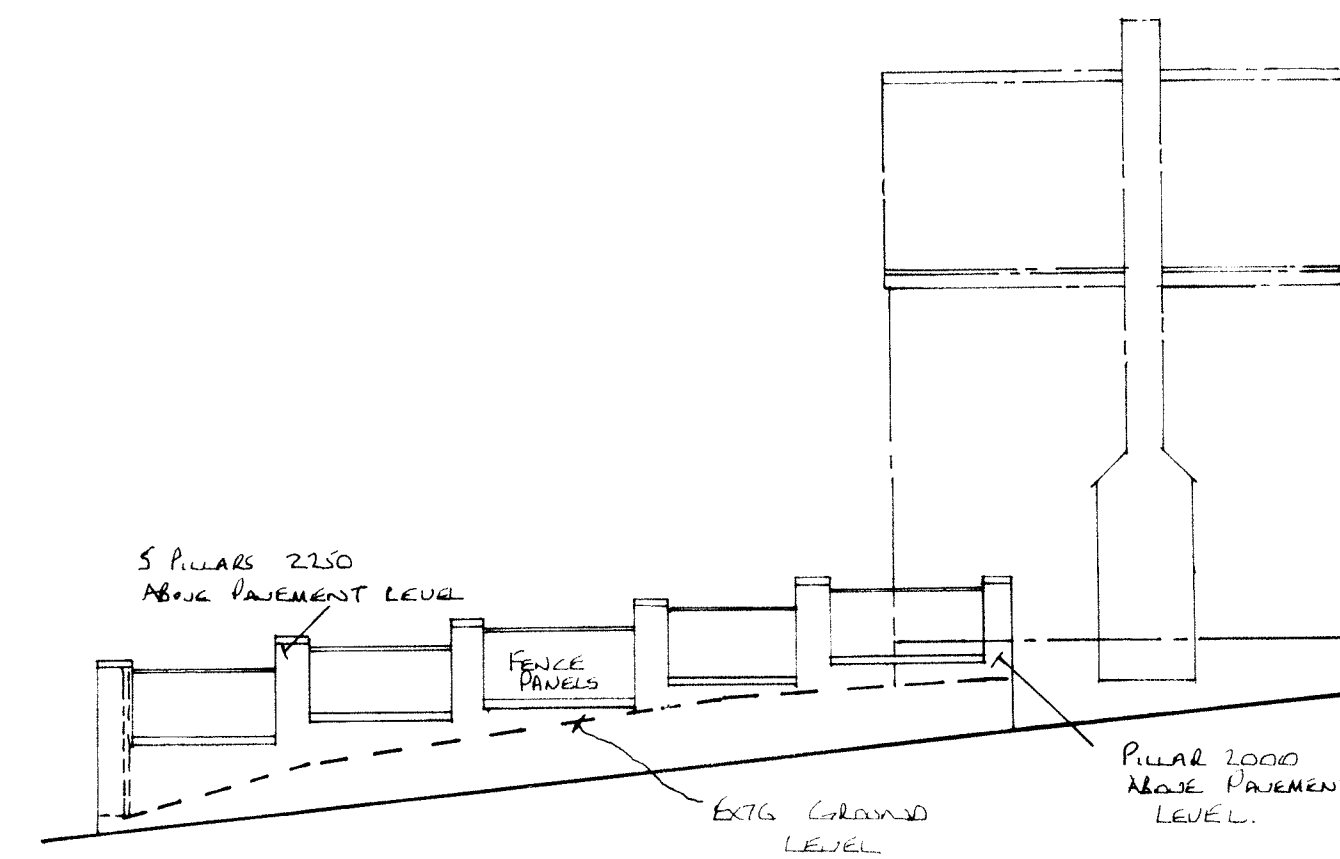


Side Elevation

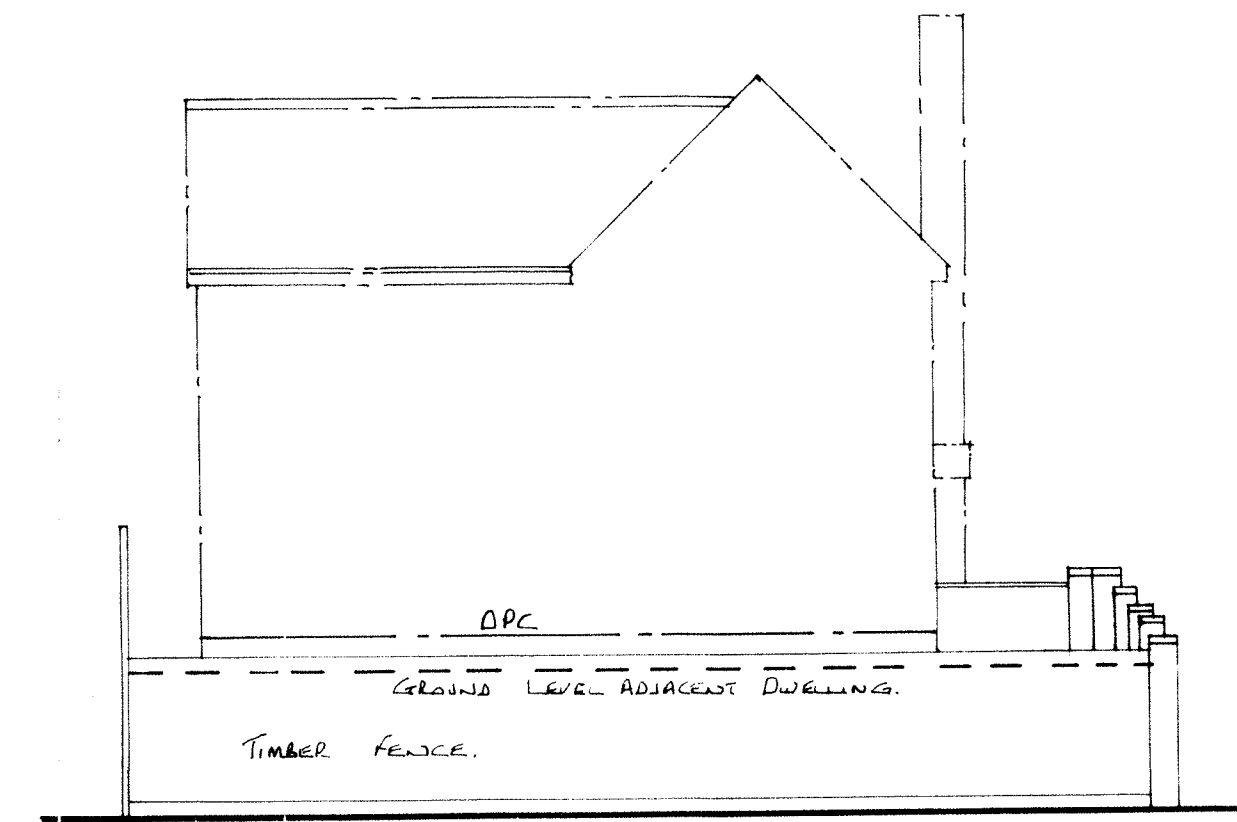

Rear Elevation

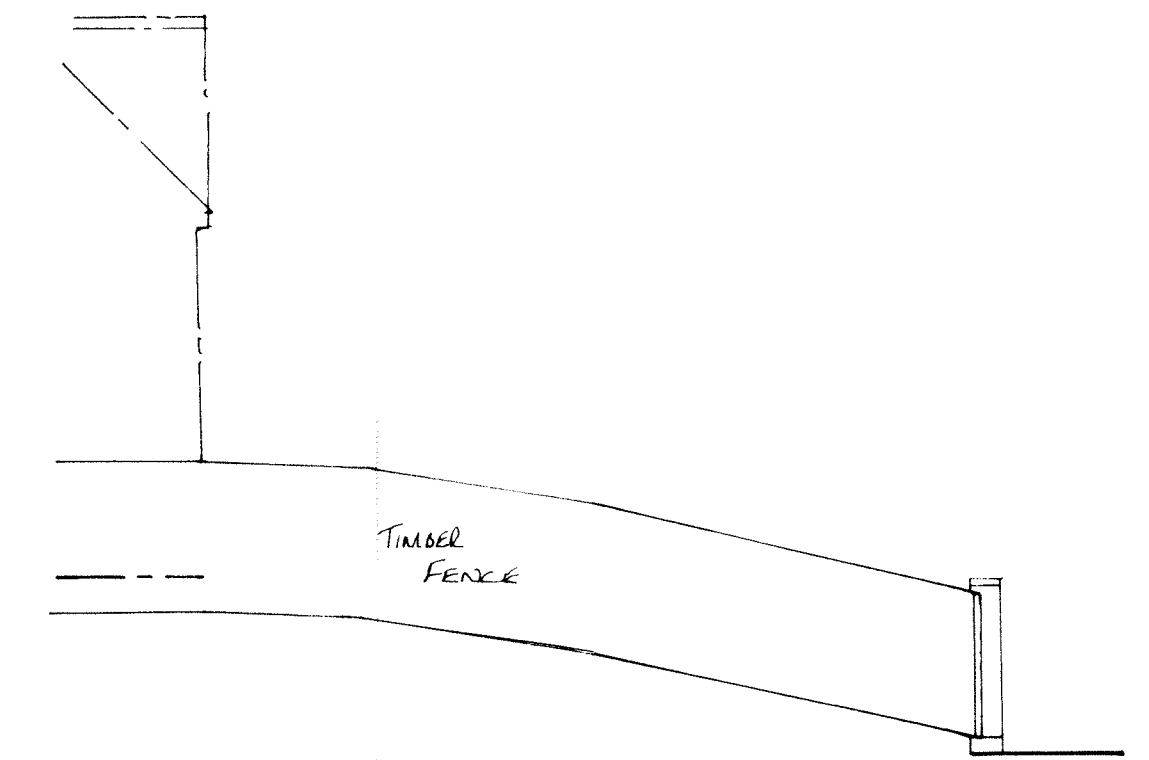

Side Elevation

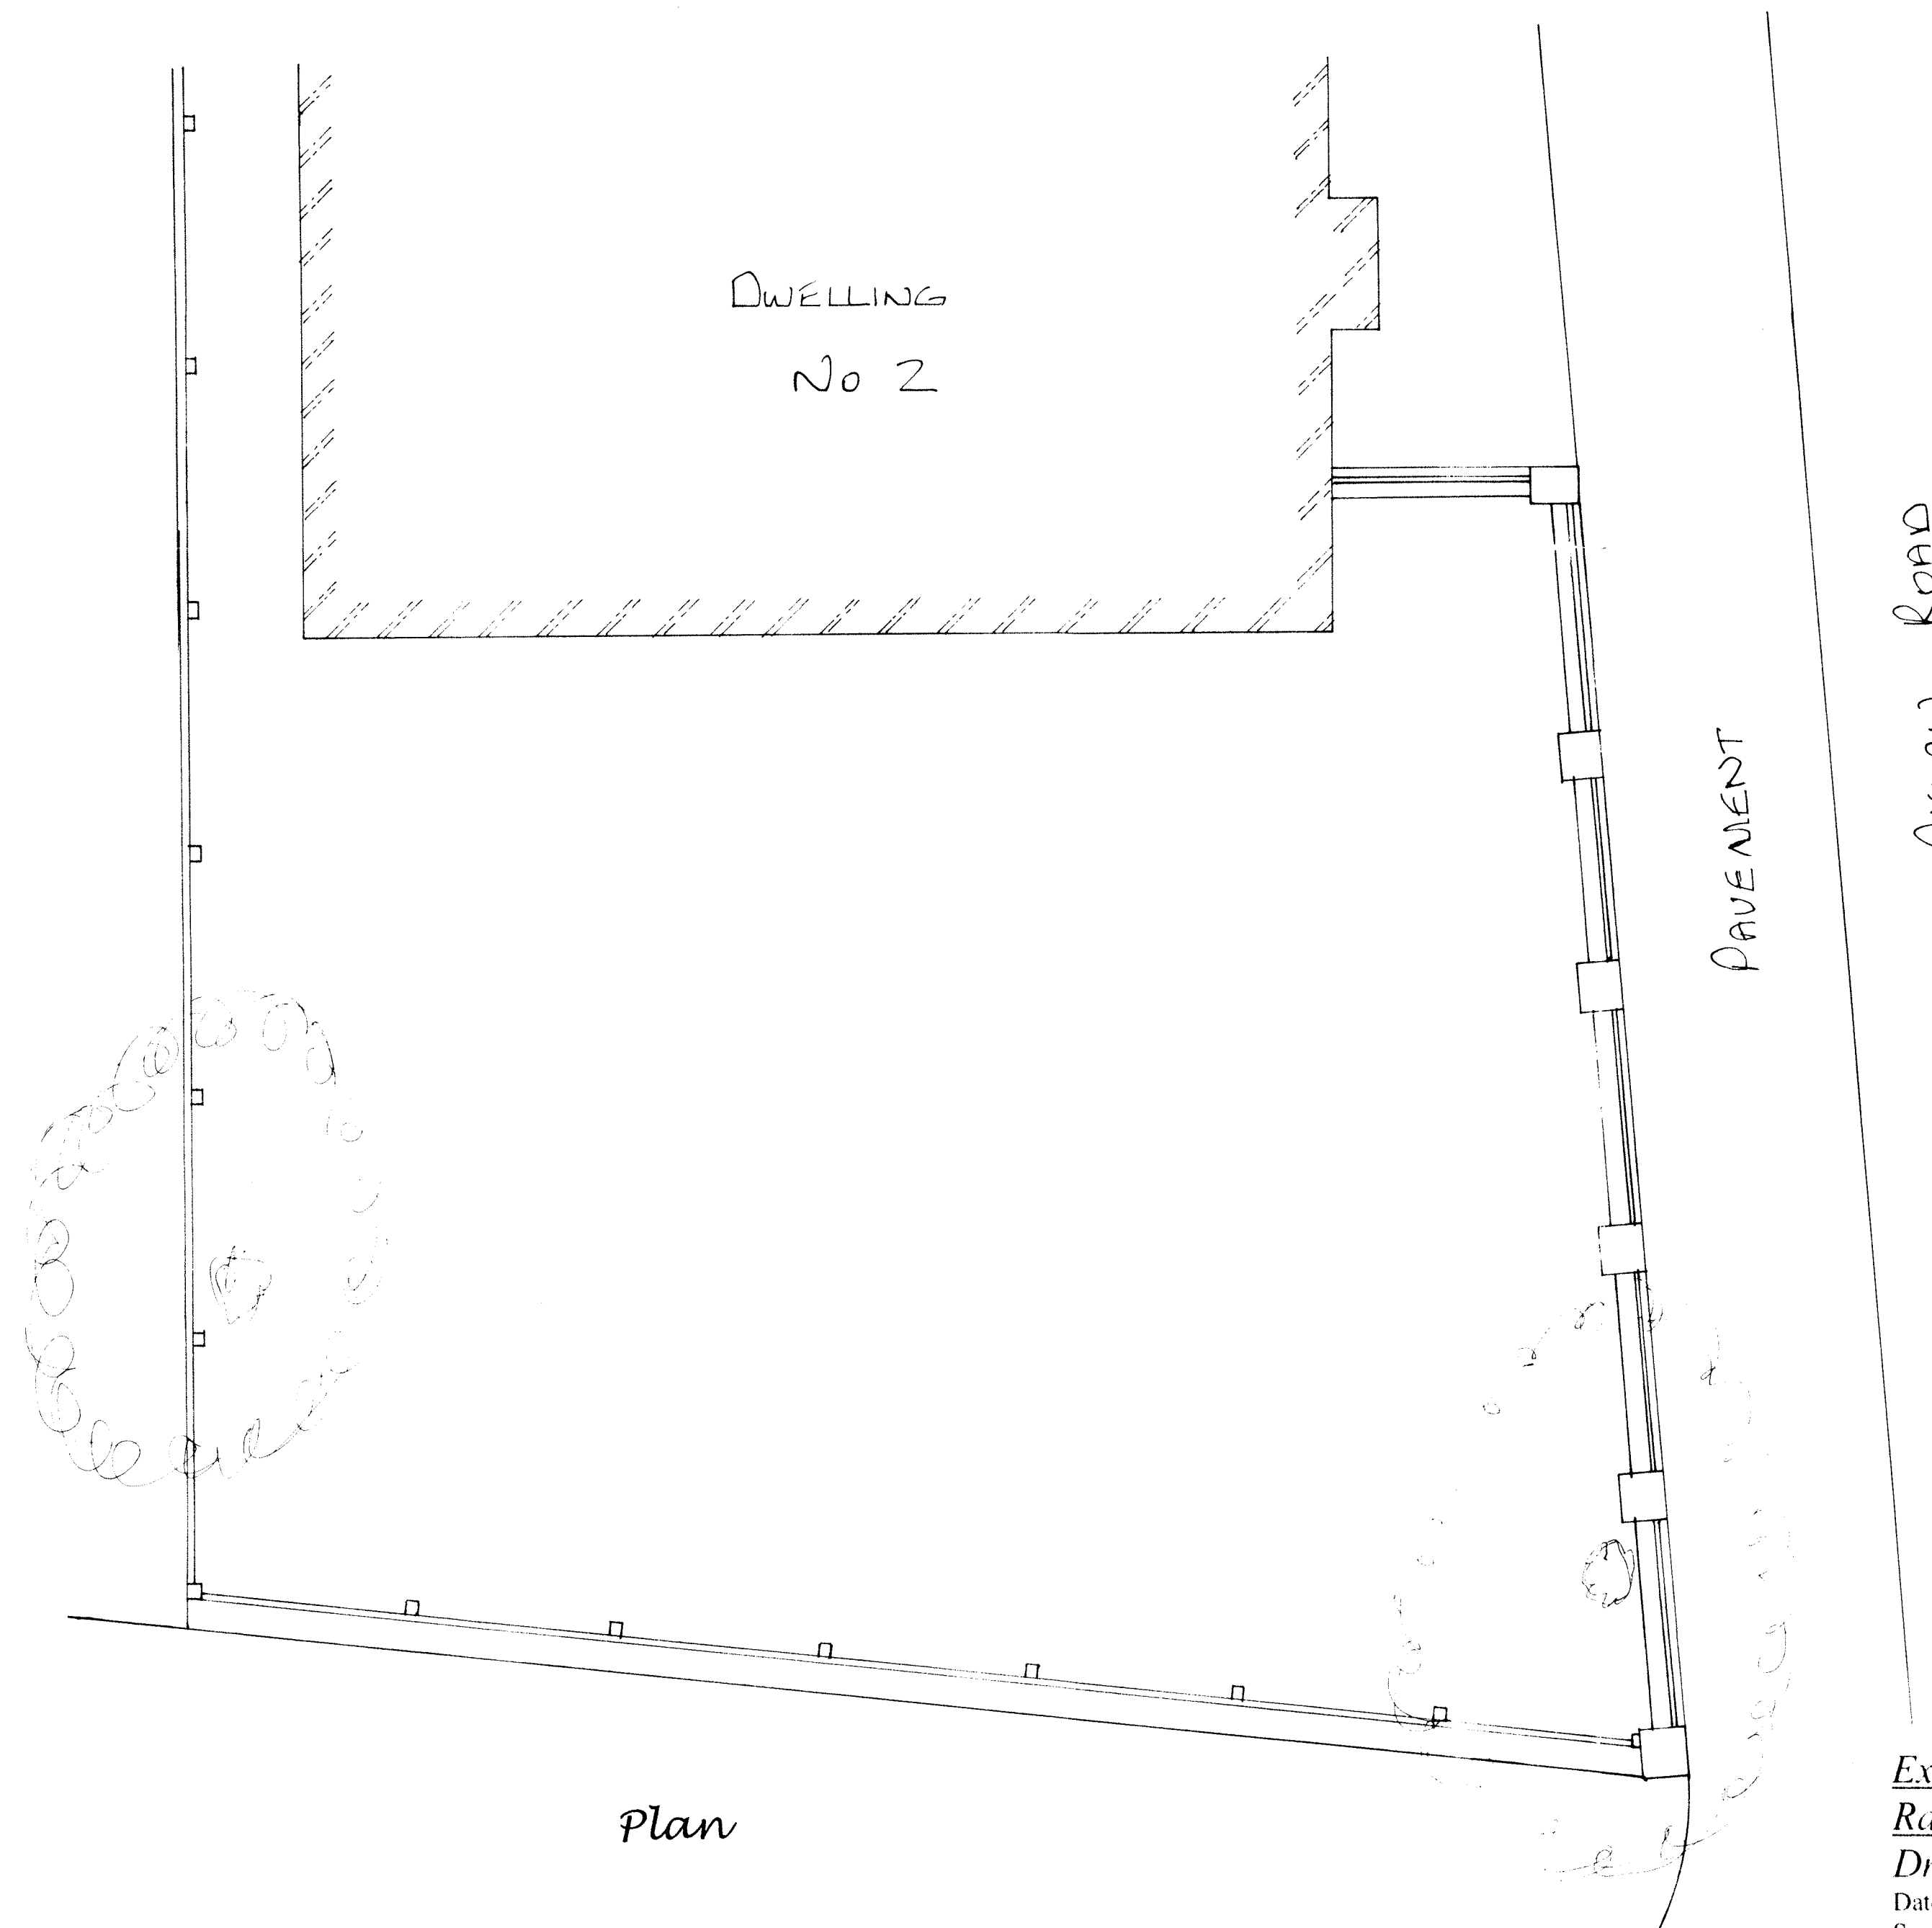

Plan

Existing Boundary Wall And Fences At 2 Dylan Rd, Knypersley, S-O-T, Staffs For Mr. M. Hine.
 Drg No 190 A 172-2
 Date :- August 16th 2021.
 Scale :- Plan 1:50, Elevations 1:100.