




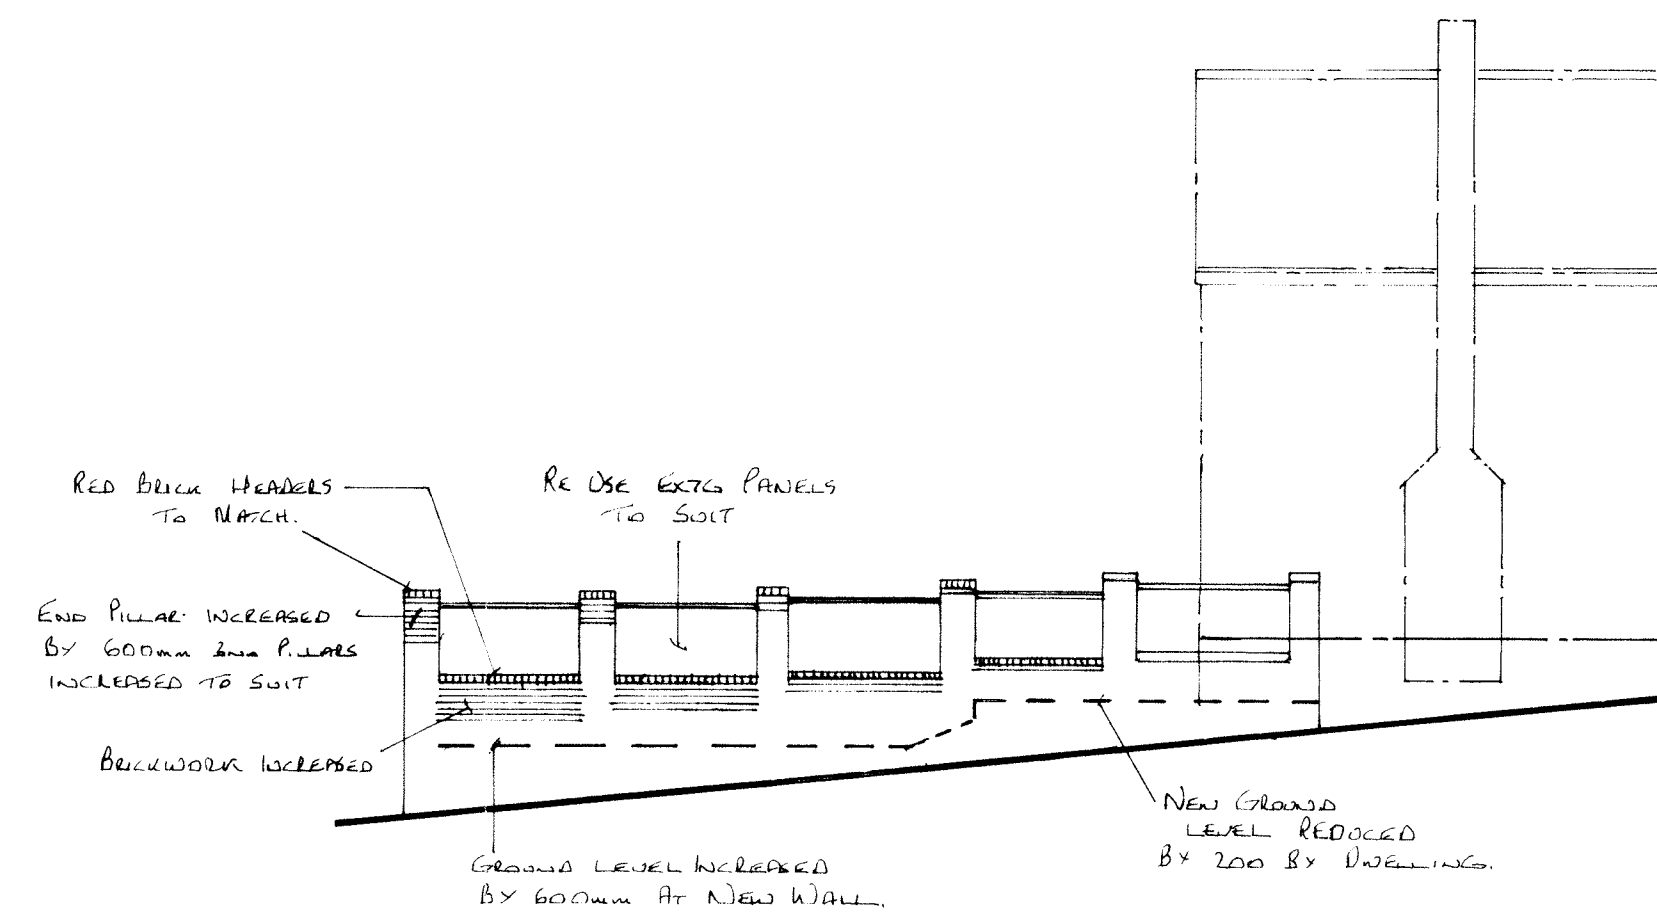


Side Elevation

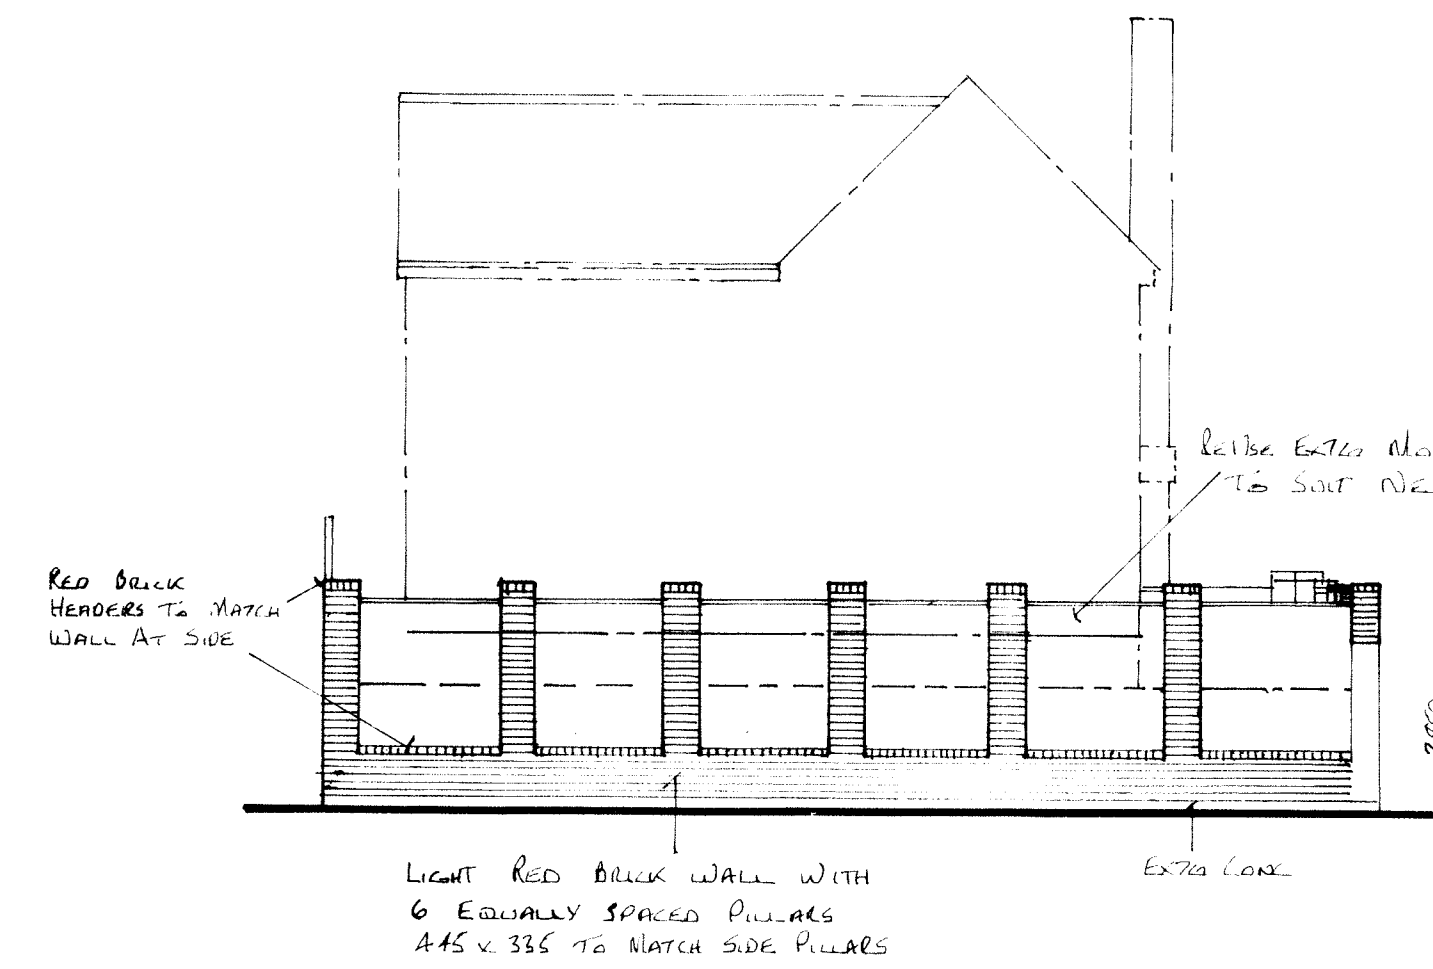

Rear Elevation

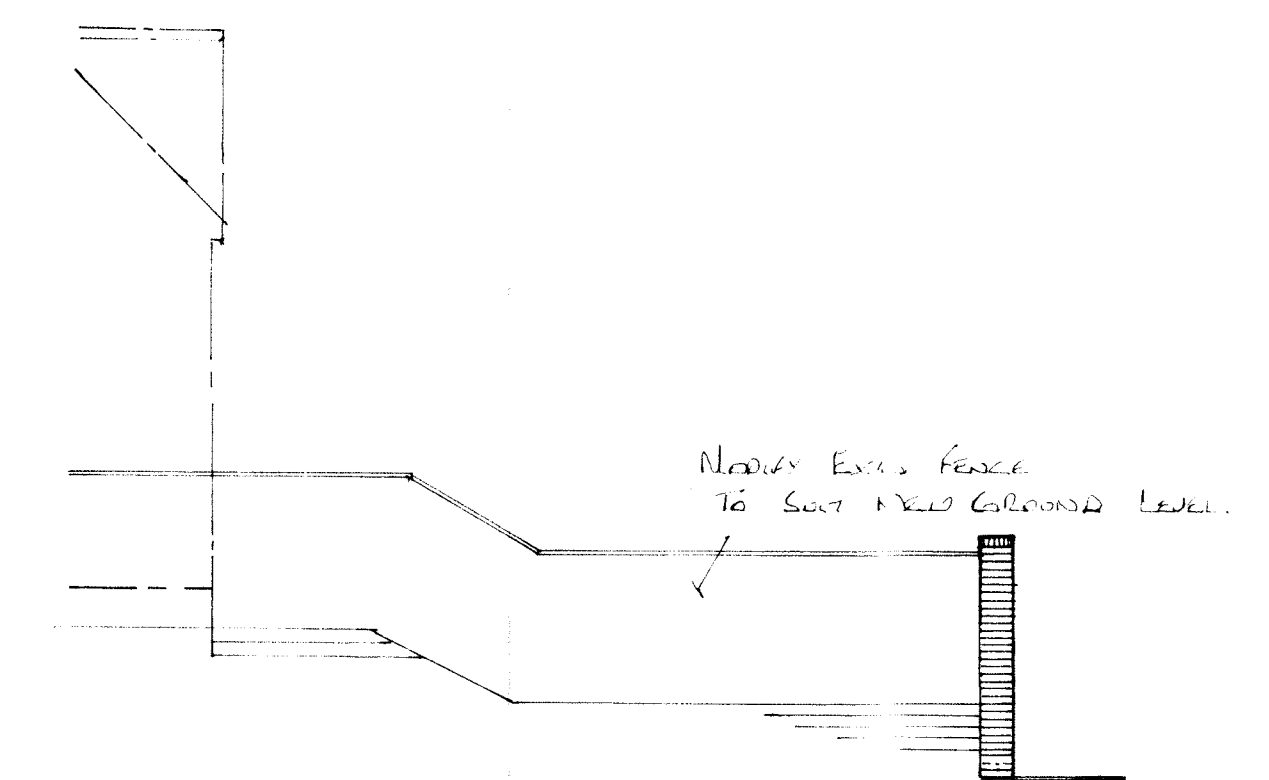

Side Elevation

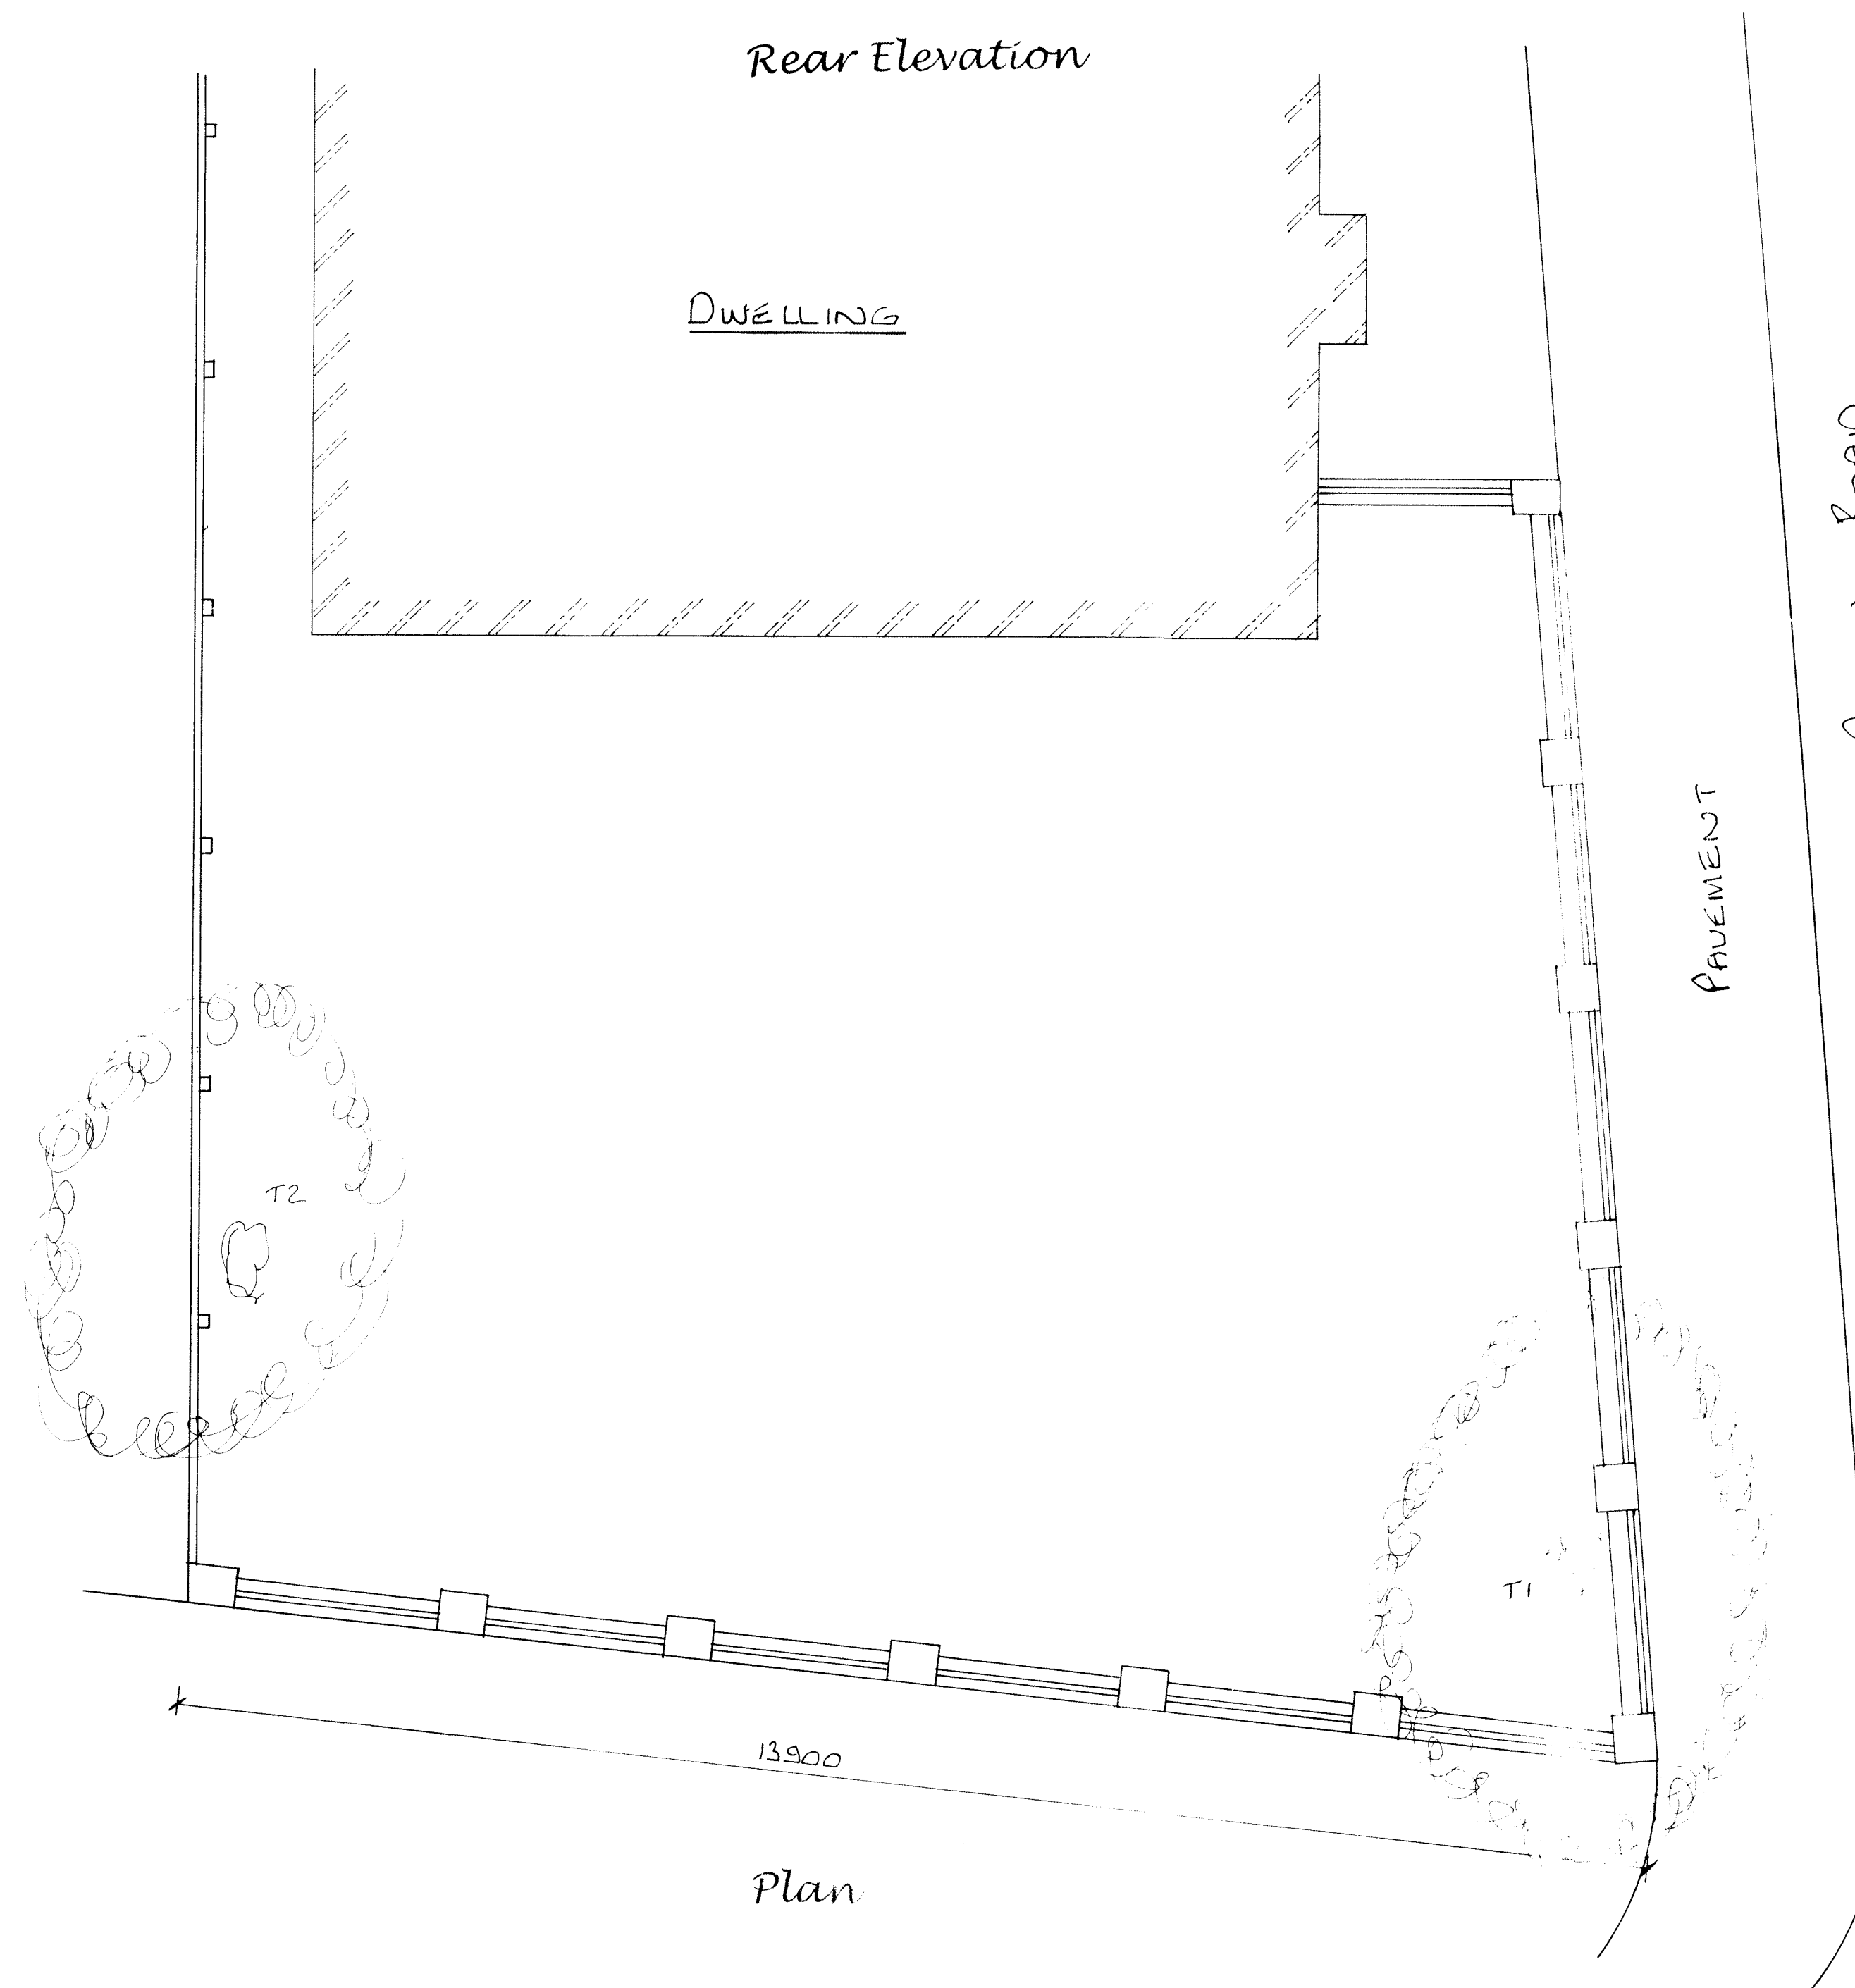

Plan

Proposed Modifications To Boundary Wall And Fences For Increased Privacy At 2 Dylan Road, Knypersley, S-O-T, Staffs For Mr. M. Hine.
 Drg No 190.4 172-1
 Date - August 19th 2021.
 Scale - Plan 1:50 Elevations 1:100