





THIS DRAWING AND THE BUILDING WORKS DEPICTED ARE COPYRIGHT OF THE ARCHITECTS AND MAY NOT BE REPRODUCED EXCEPT BY WRITTEN PERMISSION.

REVISIONS


LETTER	REVISION	DATE	BY
A	SOLAR PANELS ADDED TO ROOF FACING NORTH WEST	23.08.21	MLT

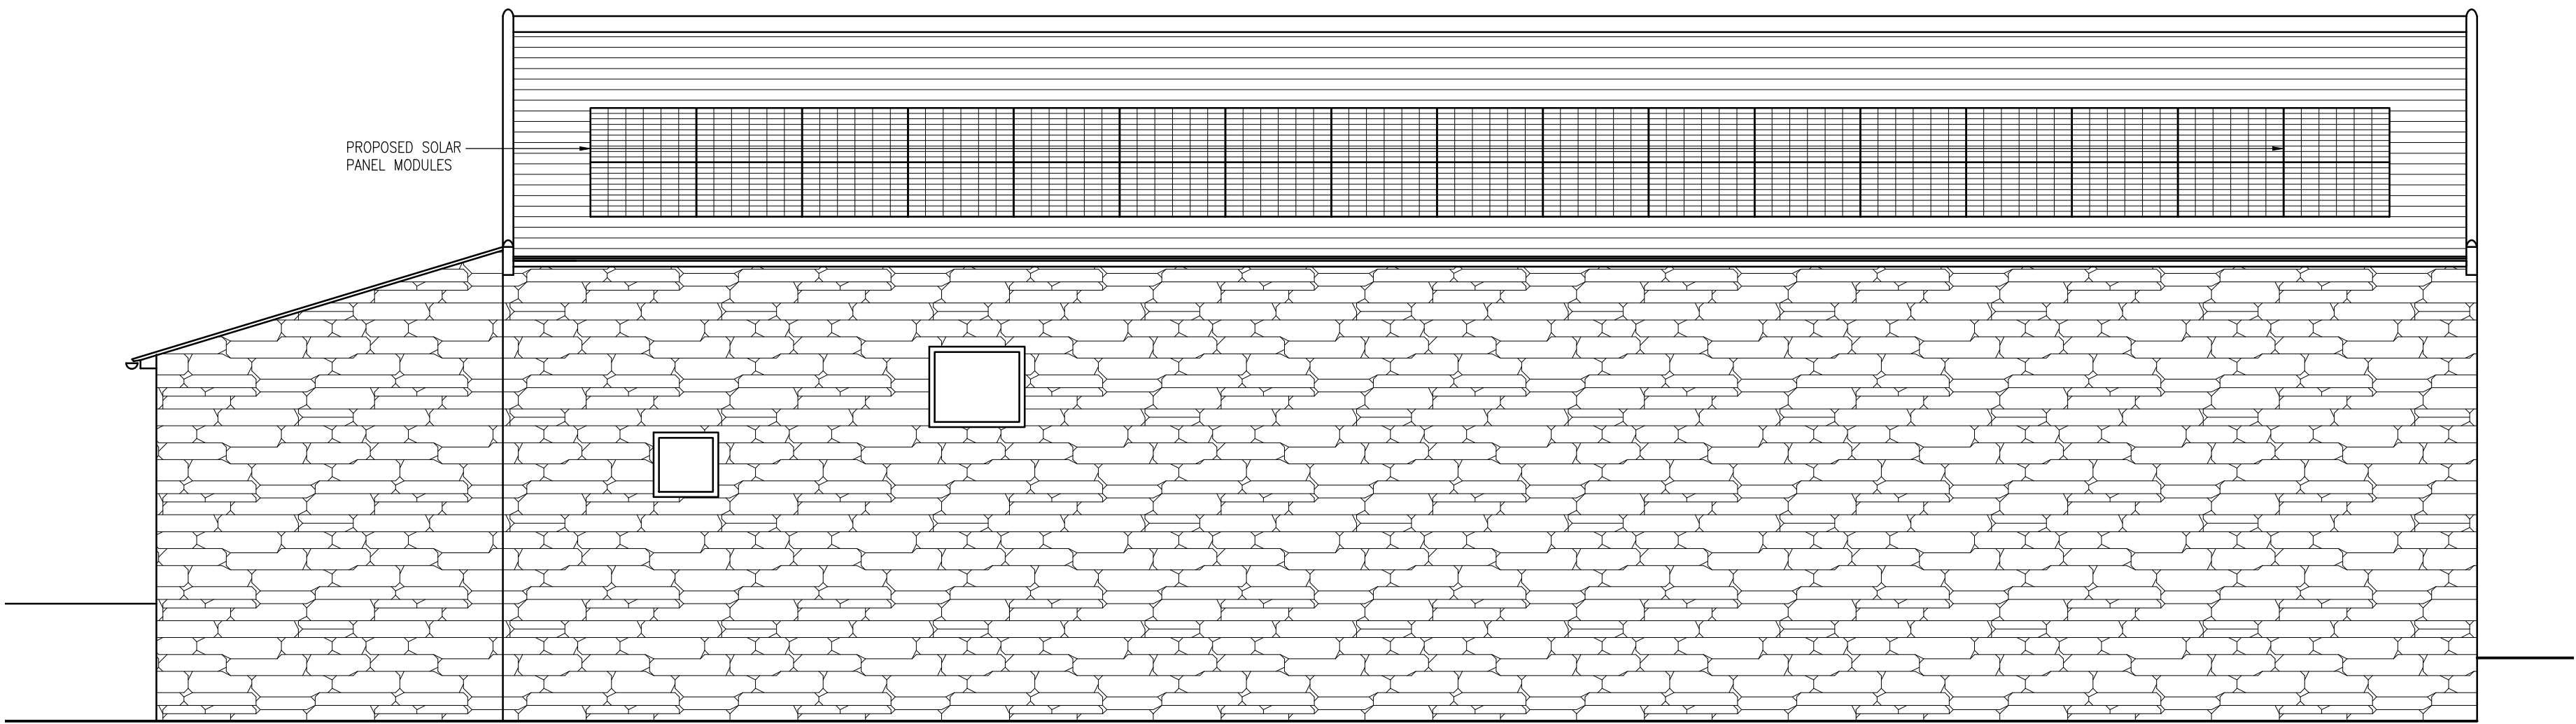


NORTH WEST ELEVATION

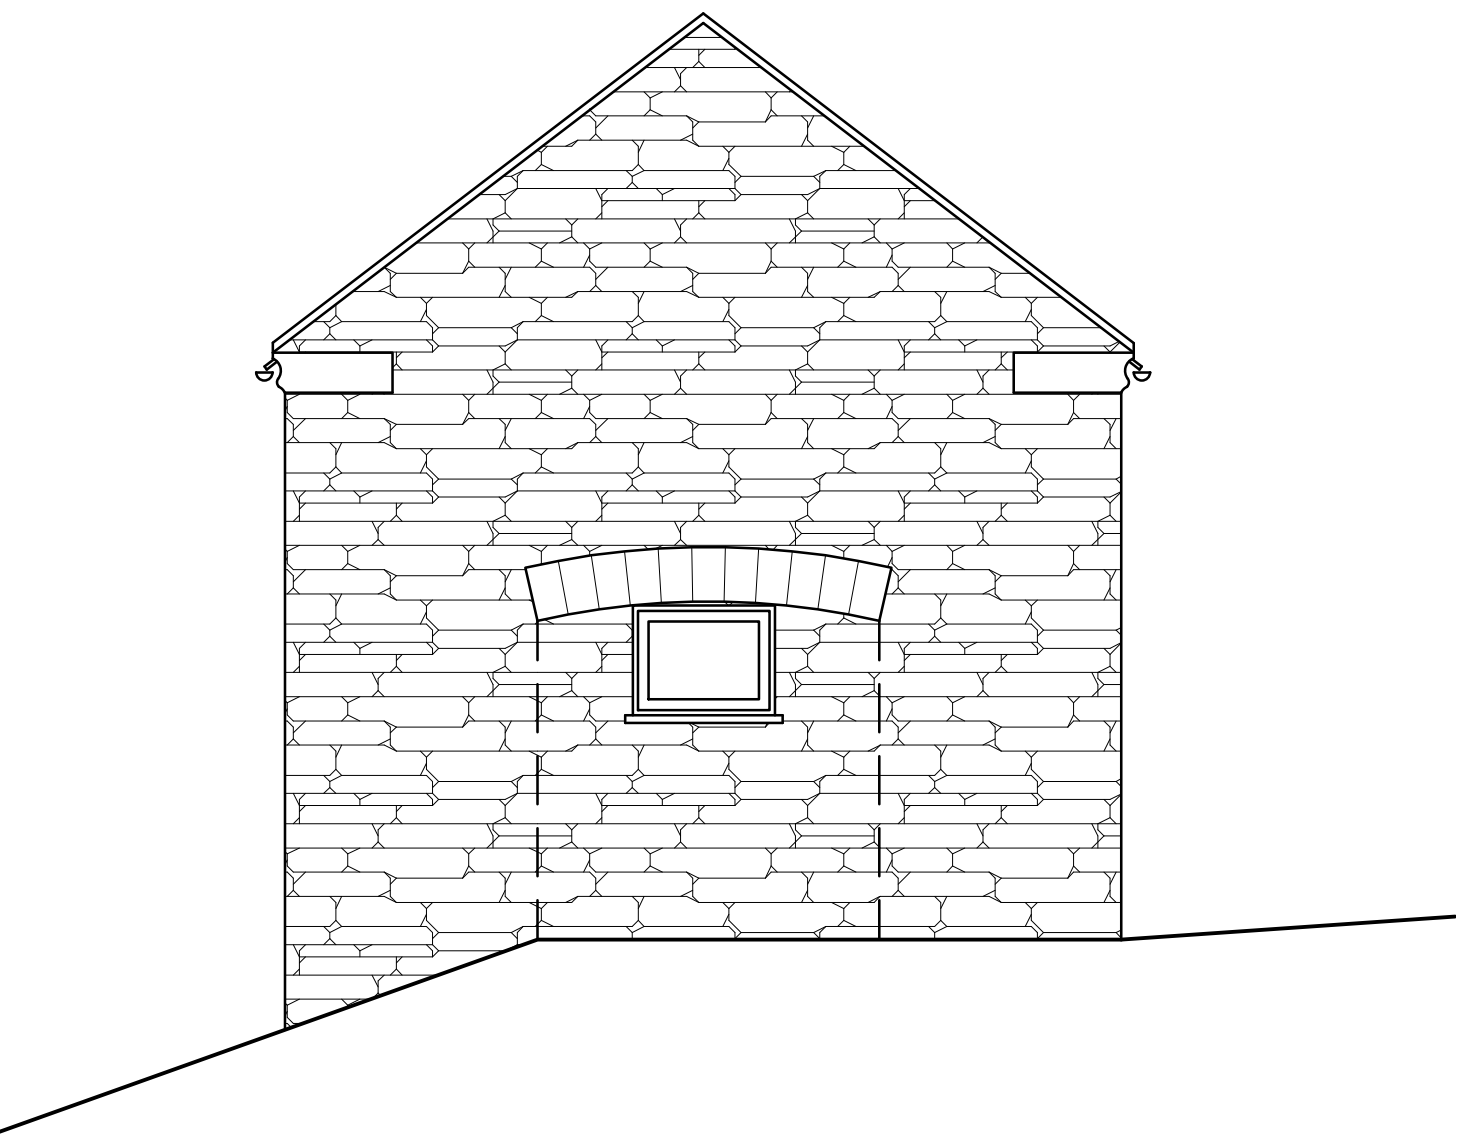

SOUTH WEST ELEVATION

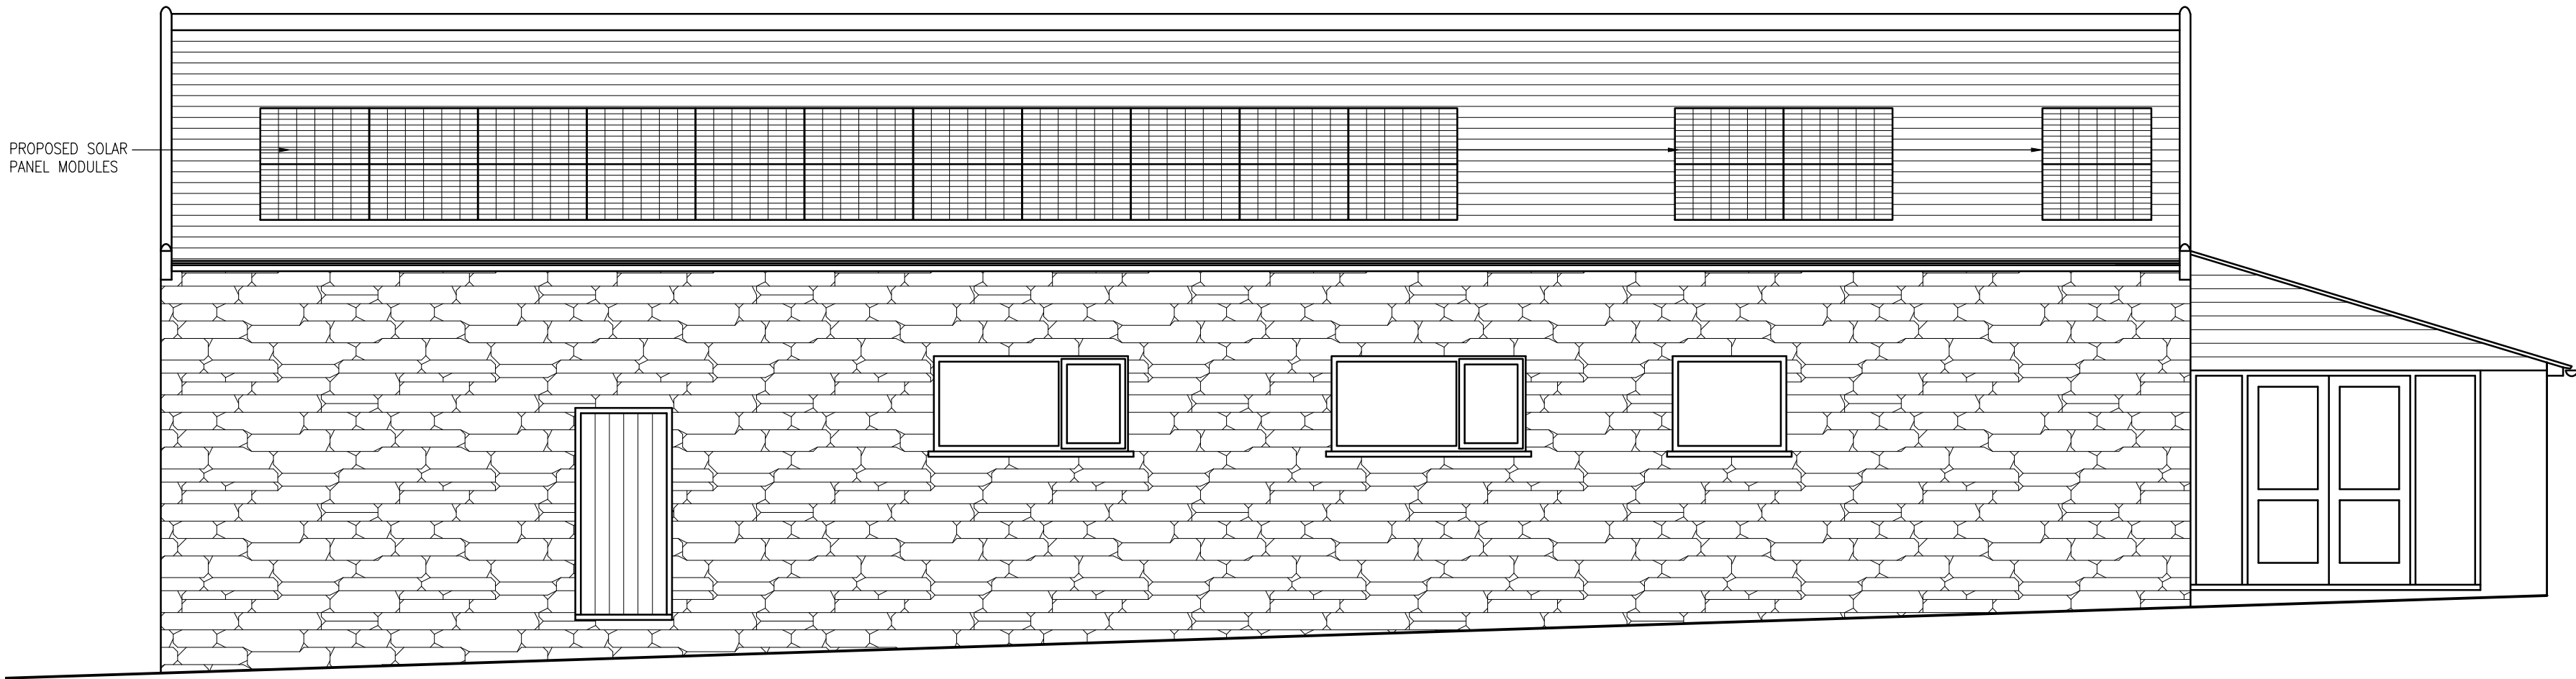



SOUTH EAST ELEVATION

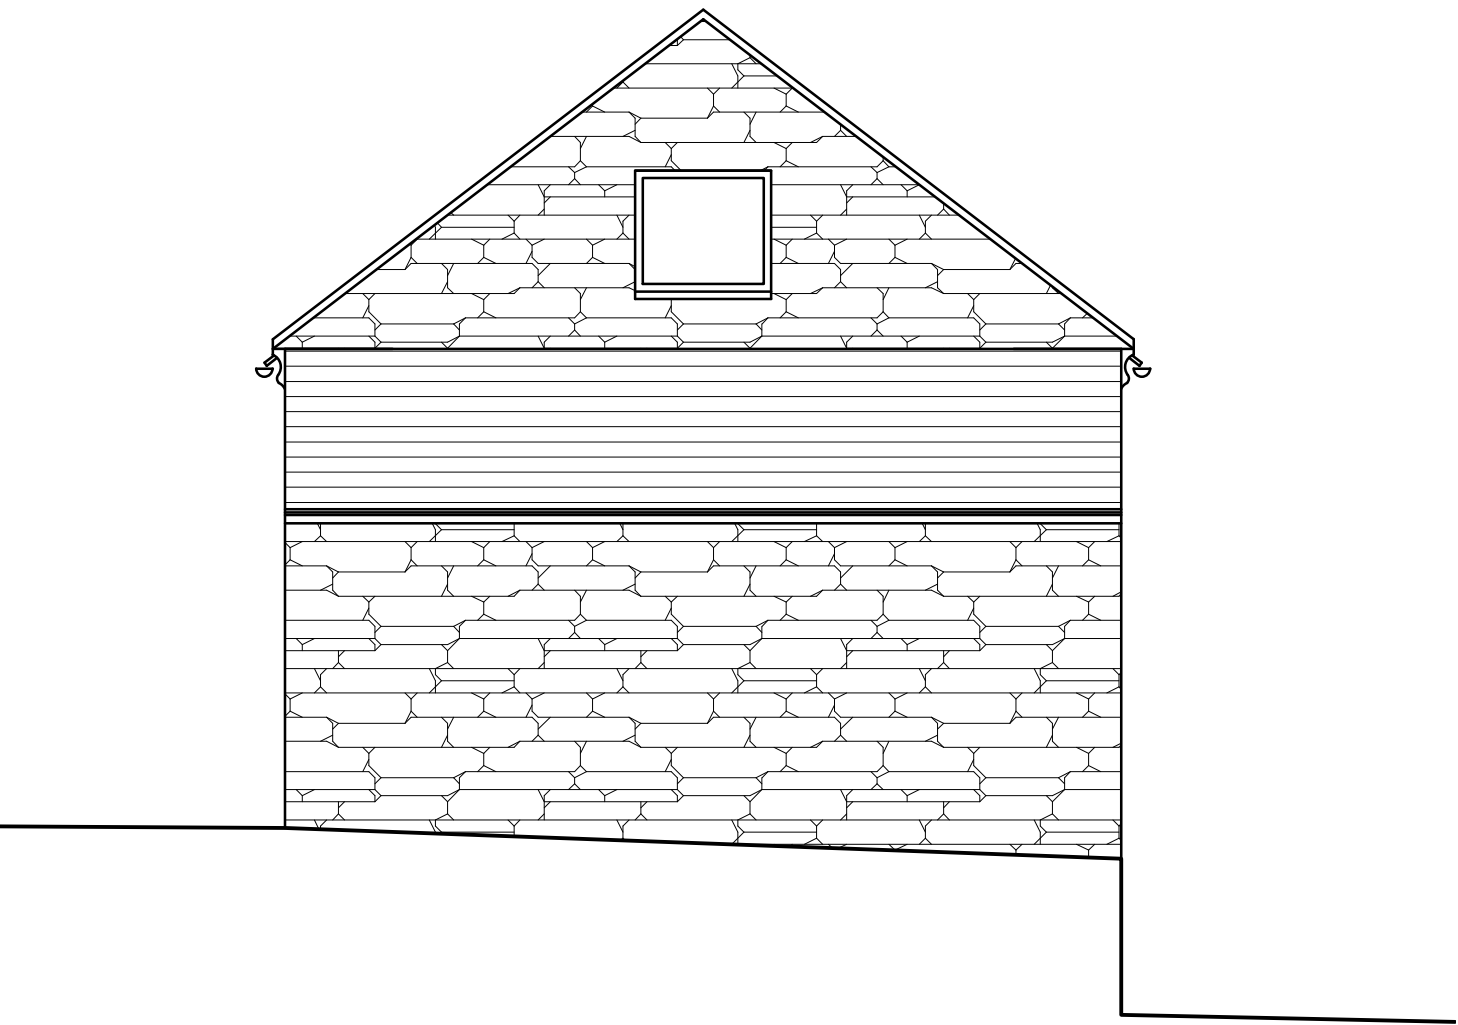


NORTH EAST ELEVATION



ROOF PLAN

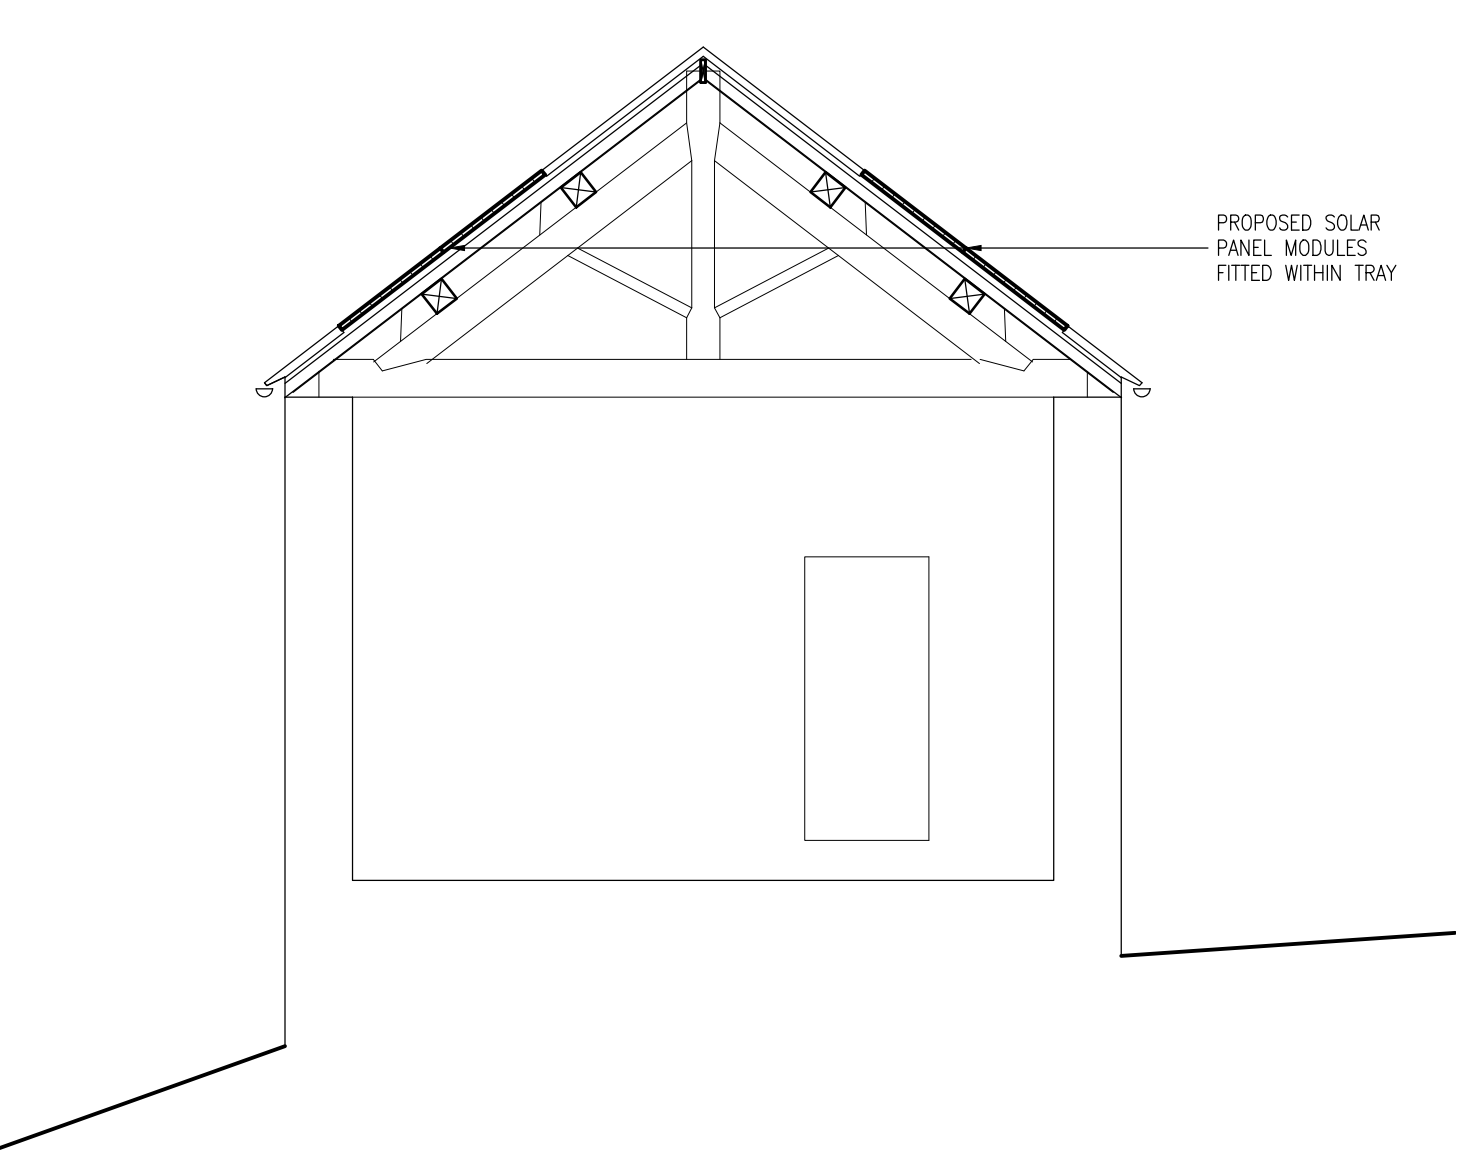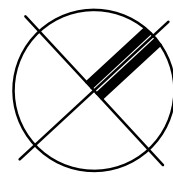

SECTION

 

BOWER EDLESTON ARCHITECTS

SWEETBRIAR HALL, NANTWICH, CHESHIRE CW5 5RW
TELEPHONE: 01270 624129 FACSIMILE: 01270 627684
E M A I L : A D M I N @ B O W E R - E D L E S T O N . C O M
W E B S I T E : W W W . B O W E R - E D L E S T O N . C O M

PROJECT
LOWER OVERTON FARM, CONGLETON

TITLE
PROPSD PLAN & ELEVATIONS

SCALE	1:50@A1	DRAWN BY	MLT
DATE	AUG 2021	STAGE	
DRG.No	6808 27	REVISION	A