





THIS DRAWING AND THE BUILDING WORKS DEPICTED ARE COPYRIGHT OF THE ARCHITECTS AND MAY NOT BE REPRODUCED EXCEPT BY WRITTEN PERMISSION.

REVISIONS


LETTER	REVISION	DATE	BY
--------	----------	------	----

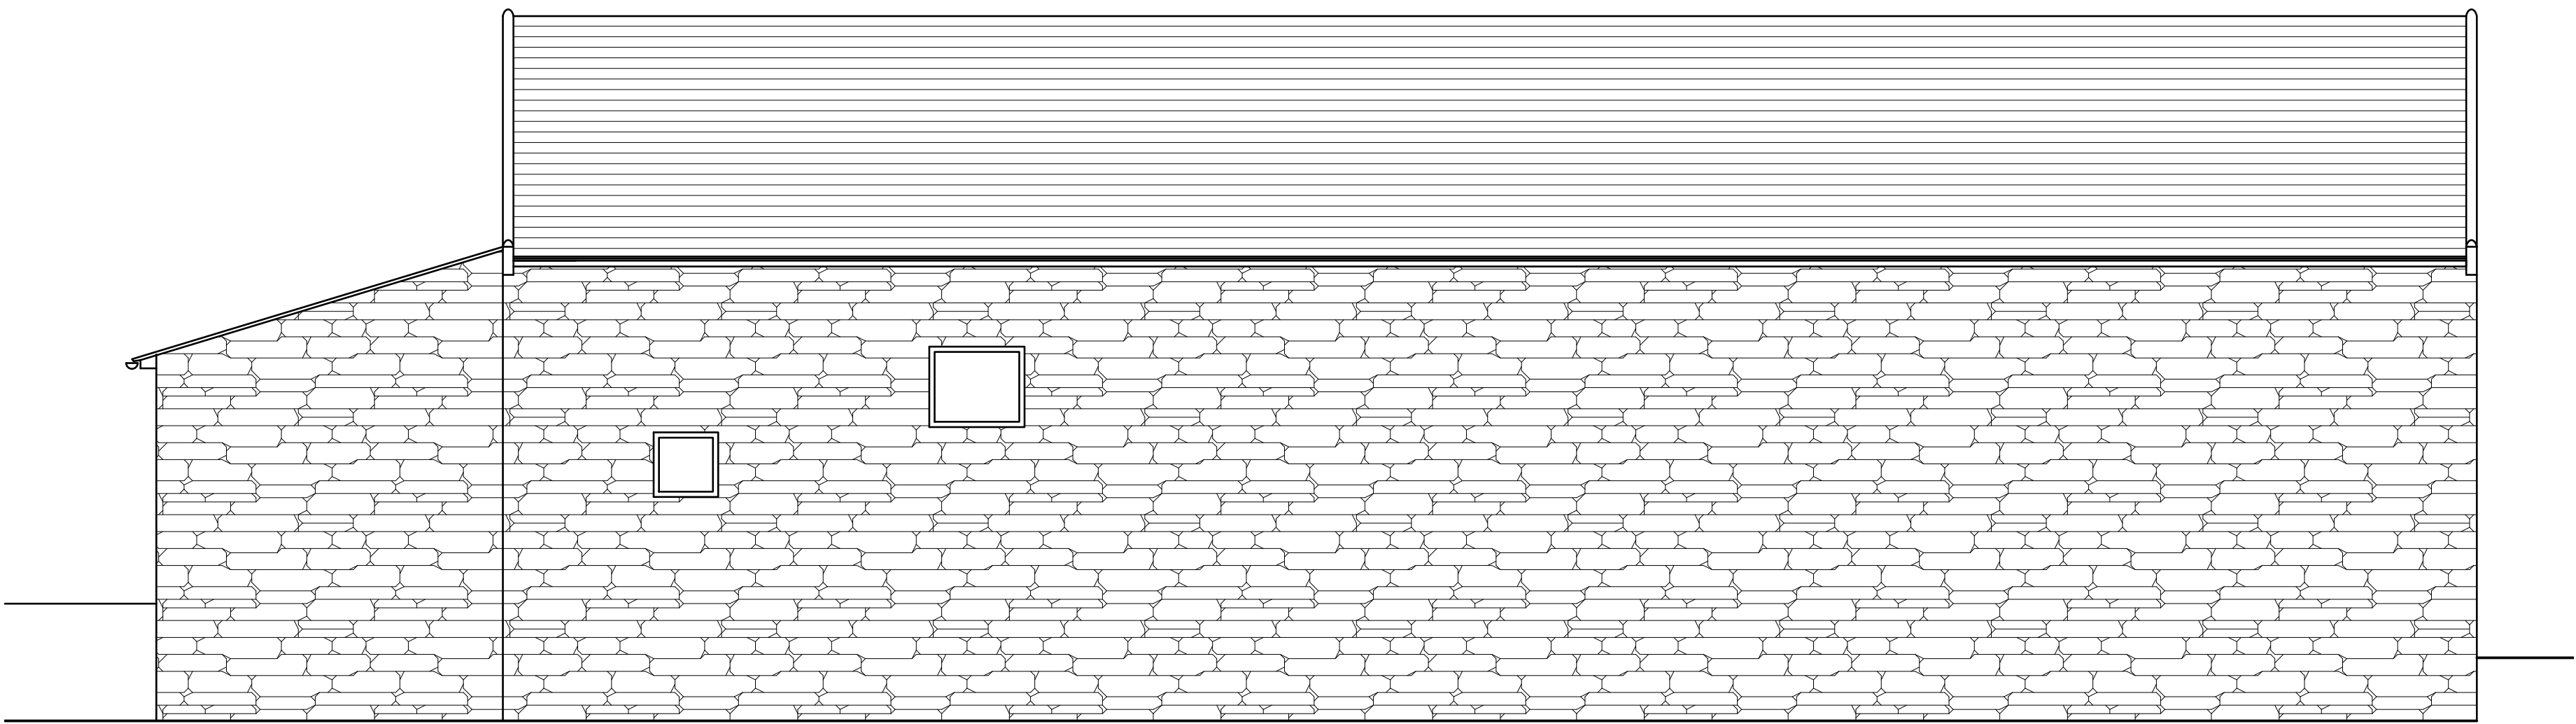


NORTH WEST ELEVATION

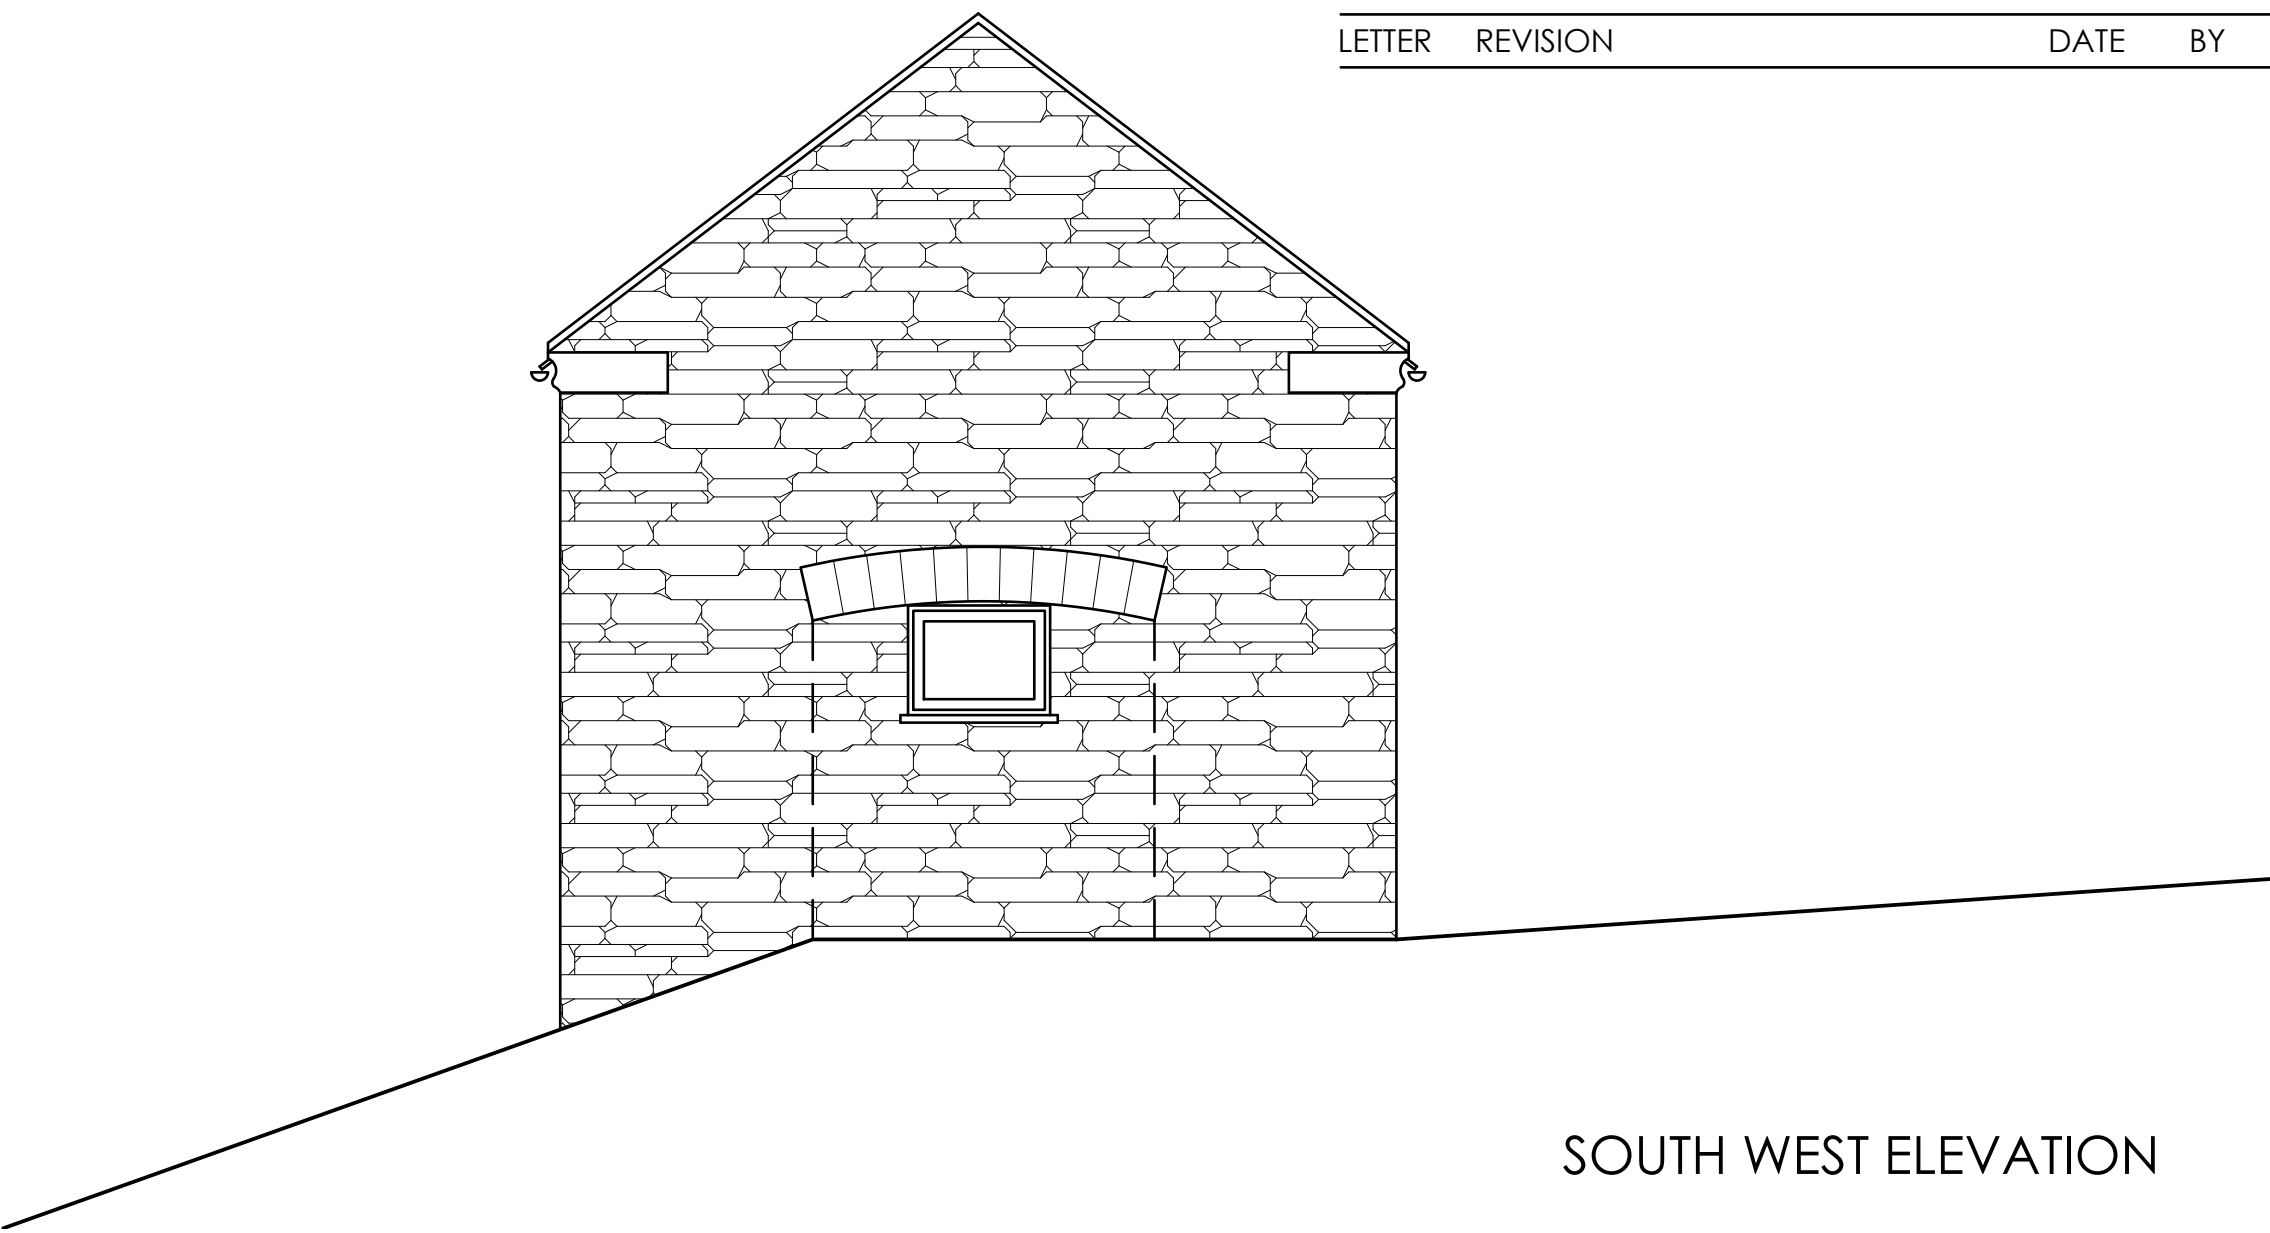



SOUTH WEST ELEVATION

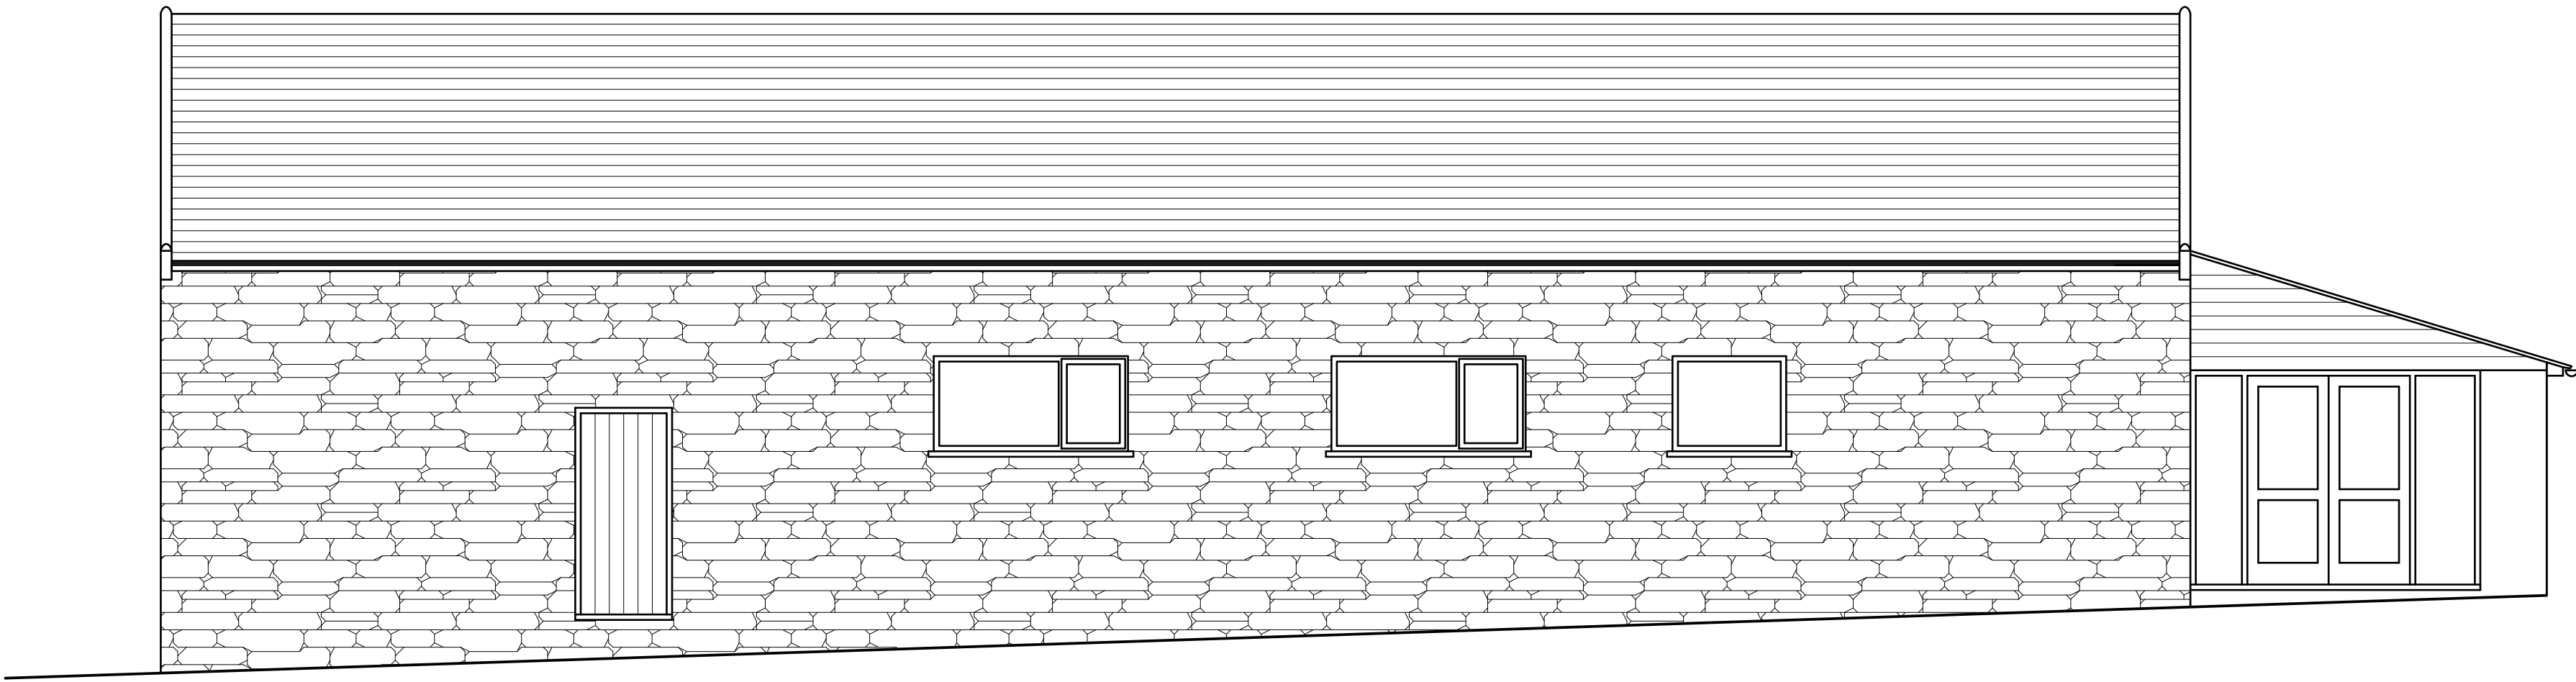

SOUTH EAST ELEVATION

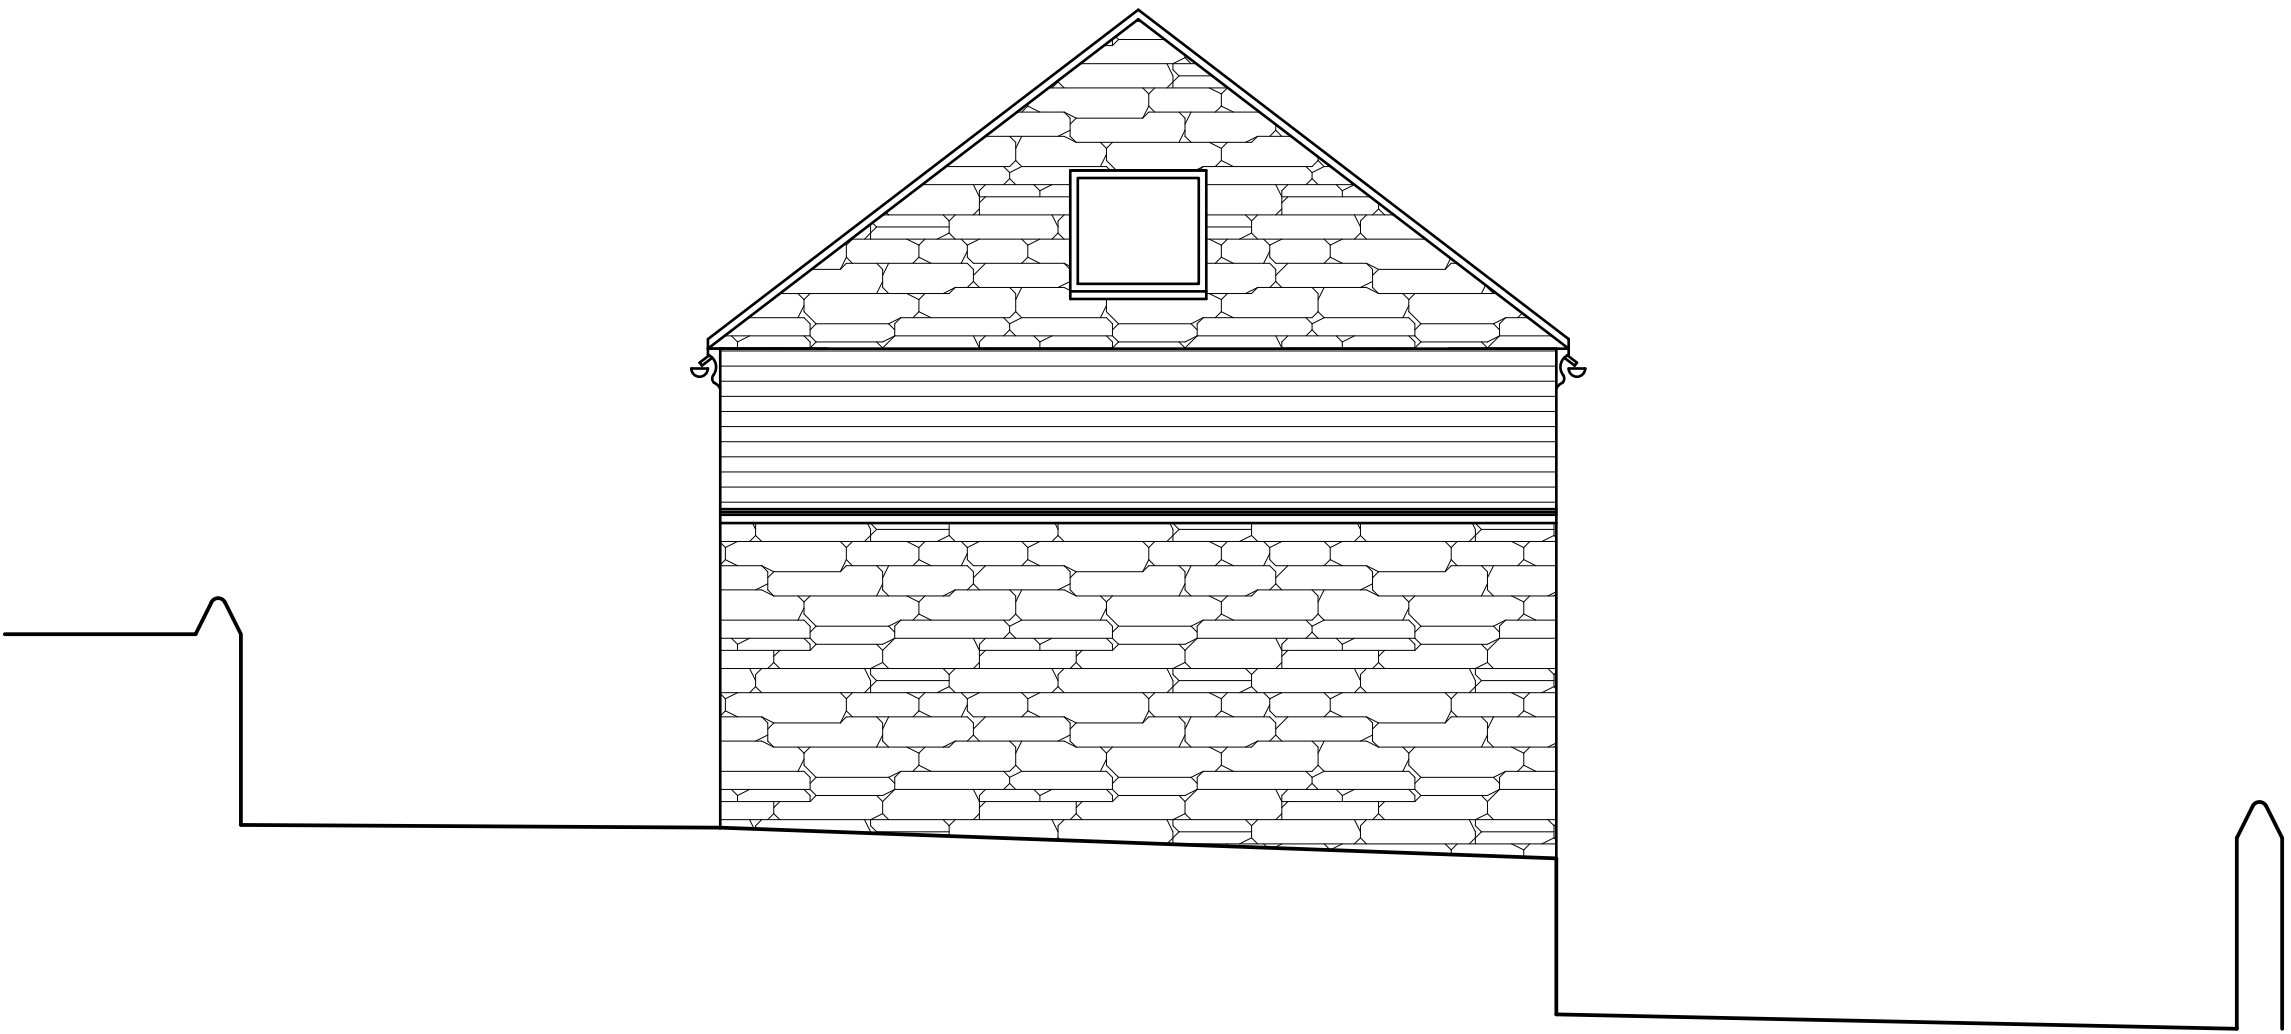

NORTH EAST ELEVATION

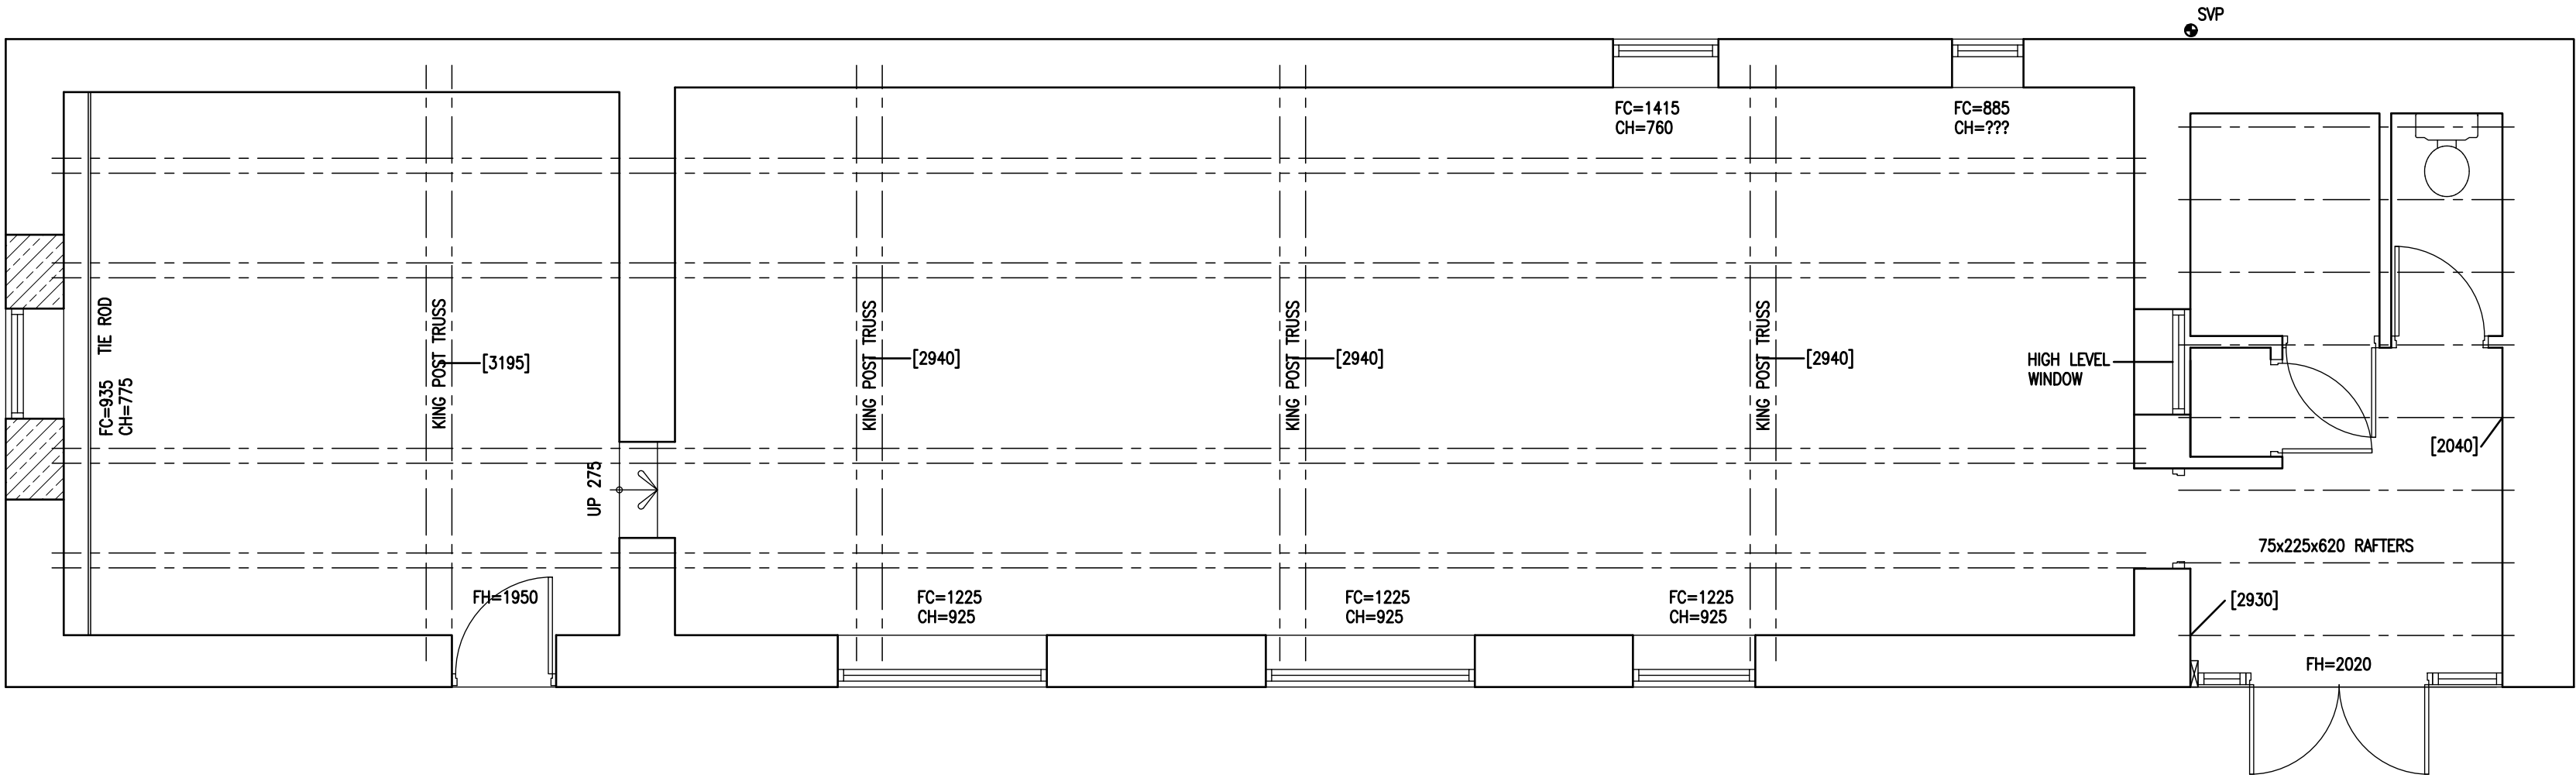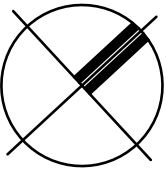

FLOOR PLAN



BOWER EDLESTON ARCHITECTS

SWEETBRIAR HALL, NANTWICH, CHESHIRE CW5 5RW
TELEPHONE: 01270 624129 FACSIMILE: 01270 627684
E M A I L : A D M I N @ B O W E R - E D L E S T O N . C O M
W E B S I T E : W W W . B O W E R - E D L E S T O N . C O M

PROJECT
LOWER OVERTON FARM, CONGLETON
TITLE
EXISTING FLOOR PLAN & ELEVATIONS

SCALE 1:50@A1
DATE MAY 2017
DRG.No 6808 01
DRAWN BY MLT
STAGE
REVISION