




South Elevation
1 : 50




North Elevation
1 : 50



East Elevation
1 : 50

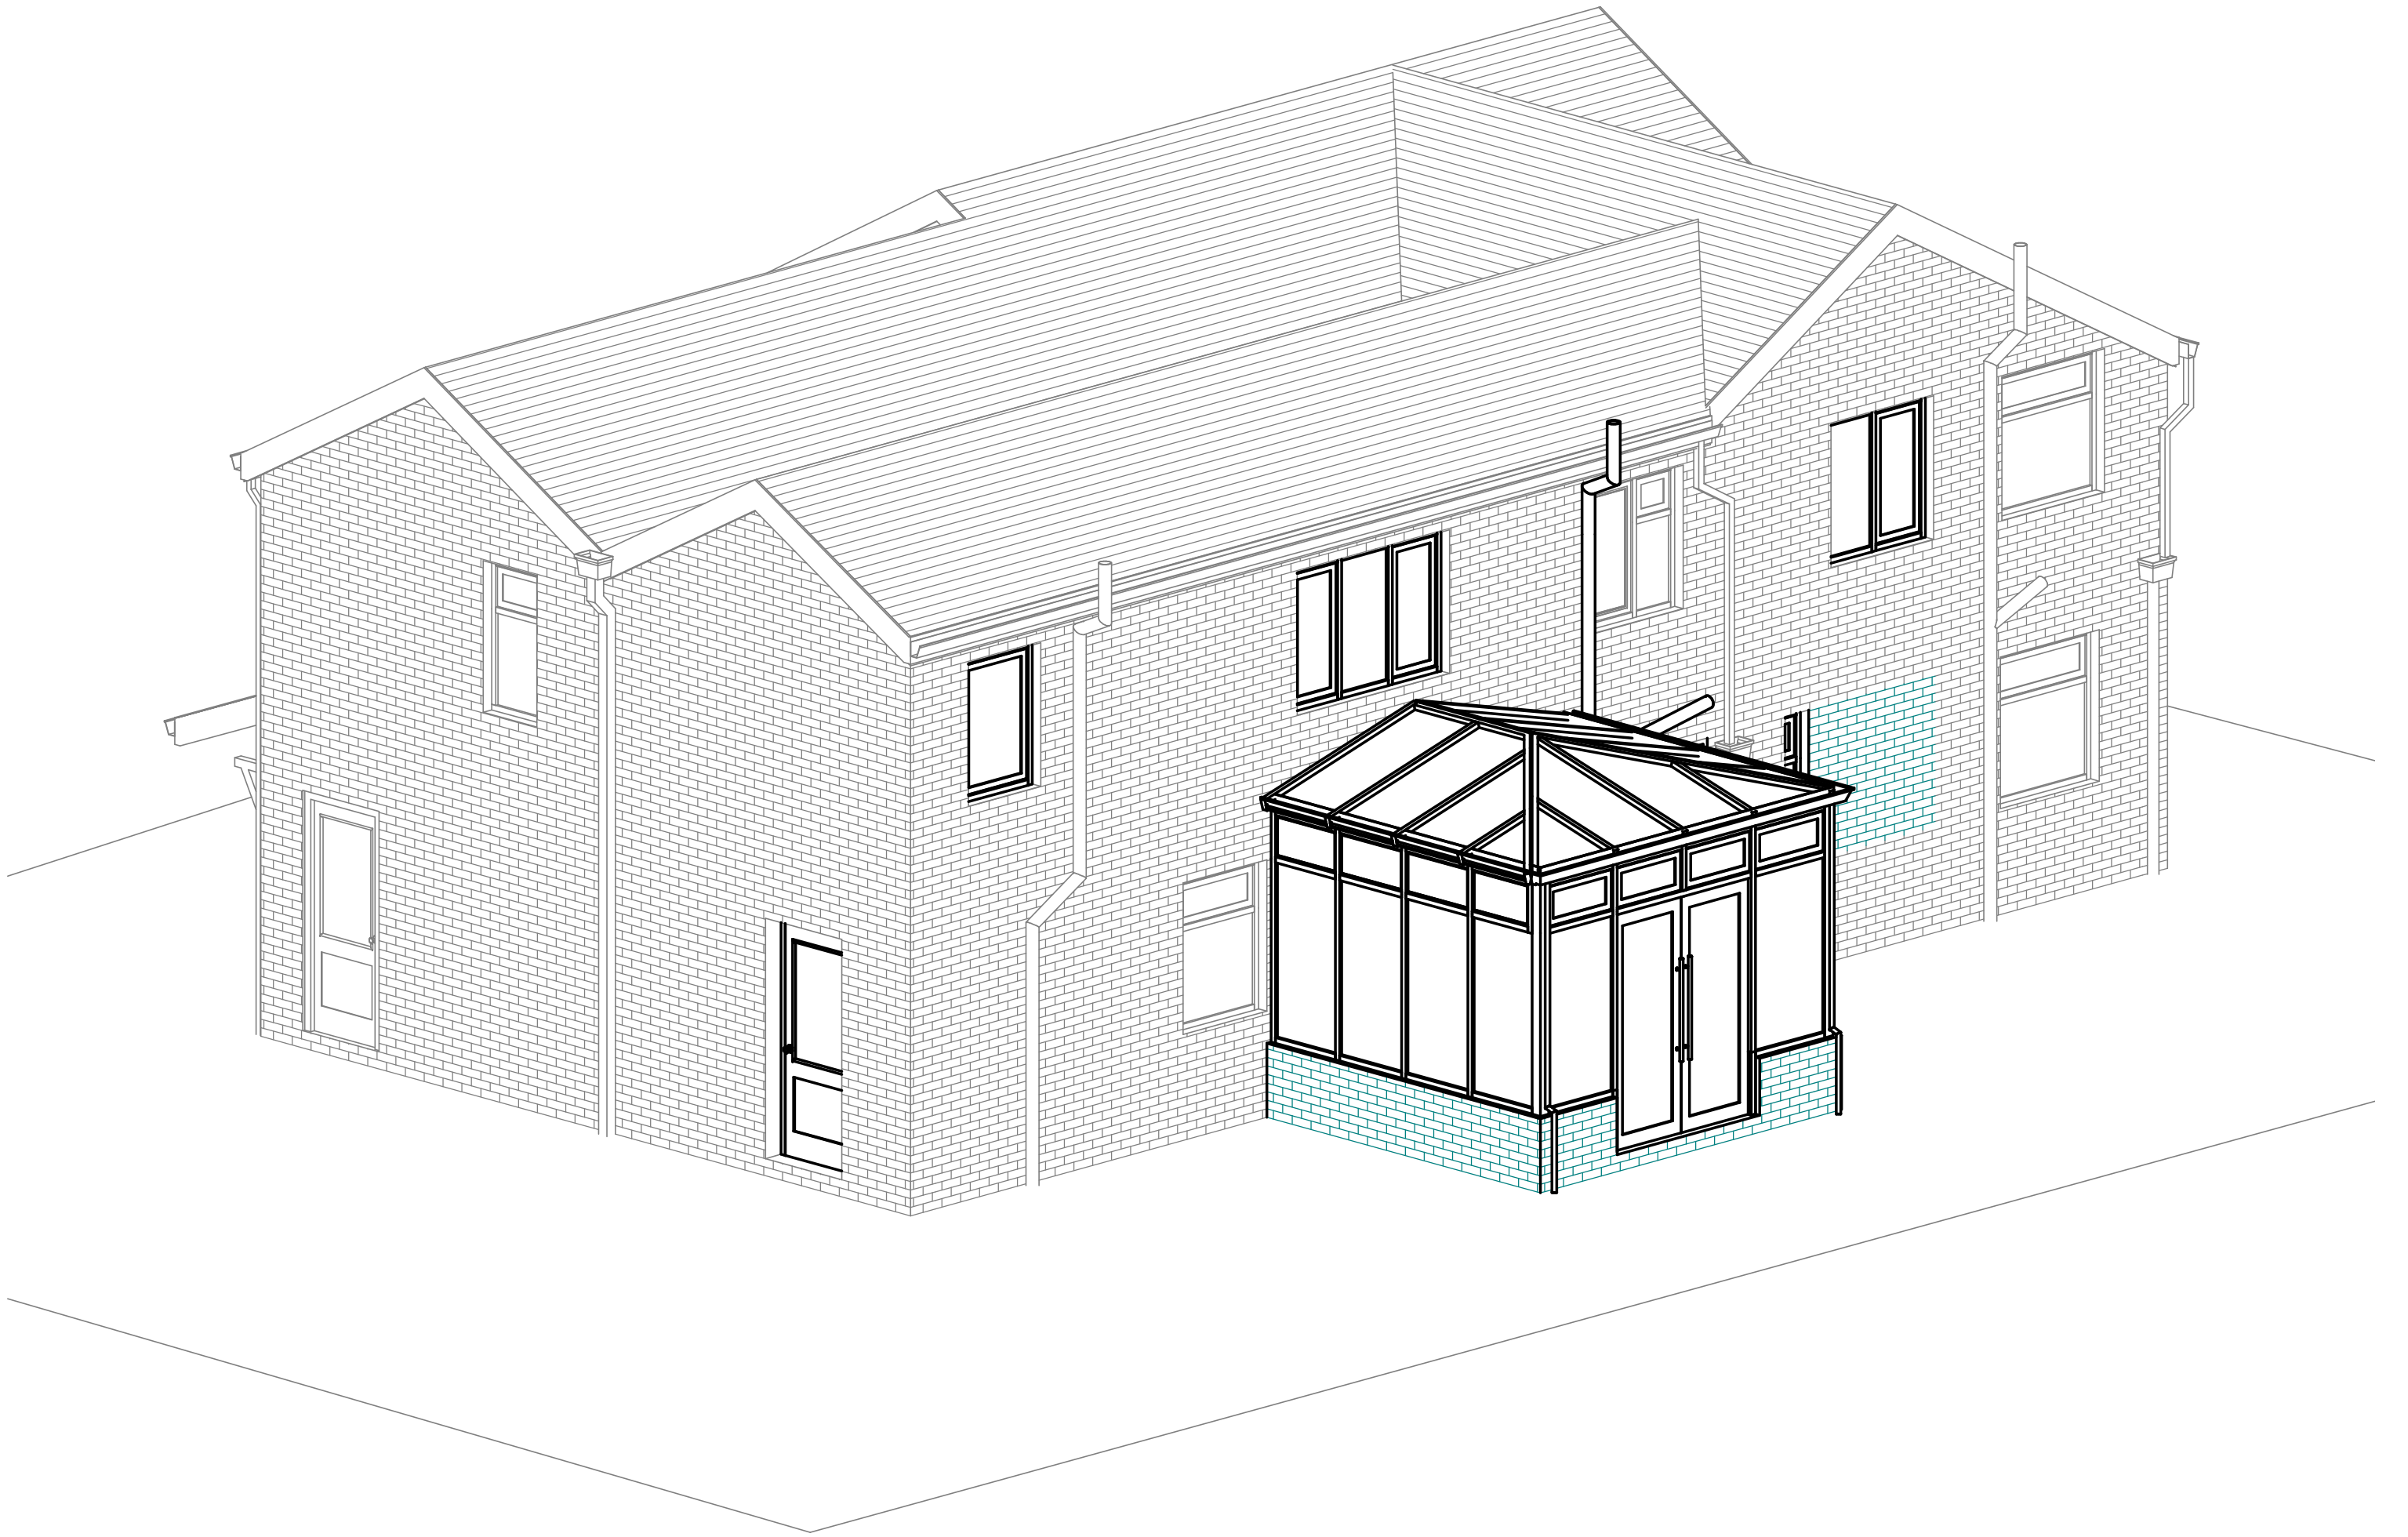

External 3D View

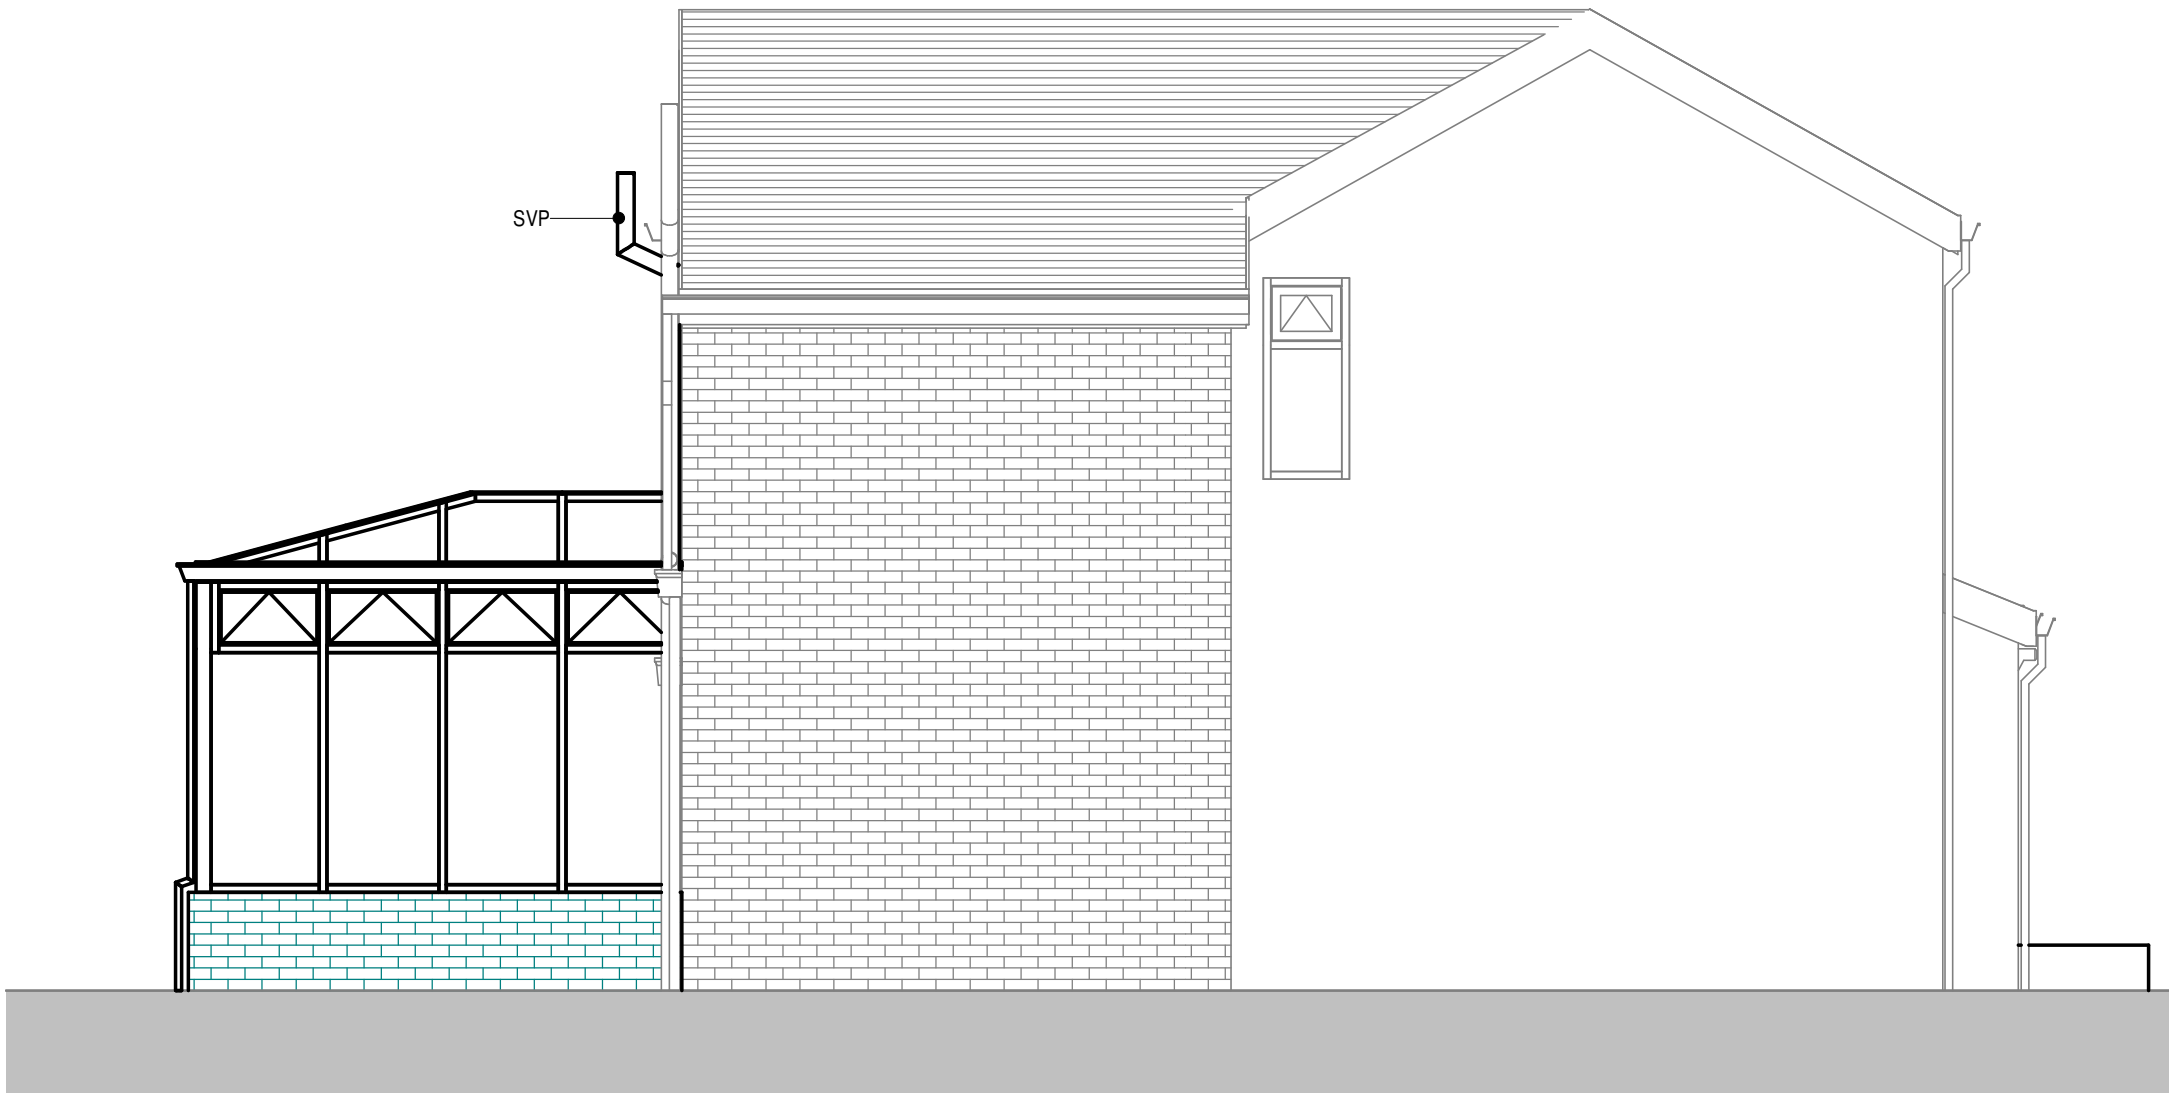

West Elevation
1 : 50



SCALE 1:50

C1 Building Control and construction issue 09.07.21

Rev. No. Description Date

DnC Architectural Ltd.
13 Kingsmill Gardens,
Moston
Manchester
M40 9GG
t: 0161 553 458
e: dn@dnarchitect.co.uk

Client:
Compassionate Healthcare Limited

Project:
Retrospective Change of use from C3 to C3(b), internal and external alterations to premises

Project Address:
177a Uttometer Rd, Draycott in the Moors,
Stoke-on-Trent ST11 9AB

Sheet title

Proposed Elevations

Project number: 1878 Date: 09.07.2021

Drawn by: Author Checked by: Checker

Drawing Number: 1878.203 Scale @ A1: 1 : 50 Revision: C1