




*Proposed Front Elevation*  
Scale 1:100

*Proposed Side Elevation*  
Scale 1:100

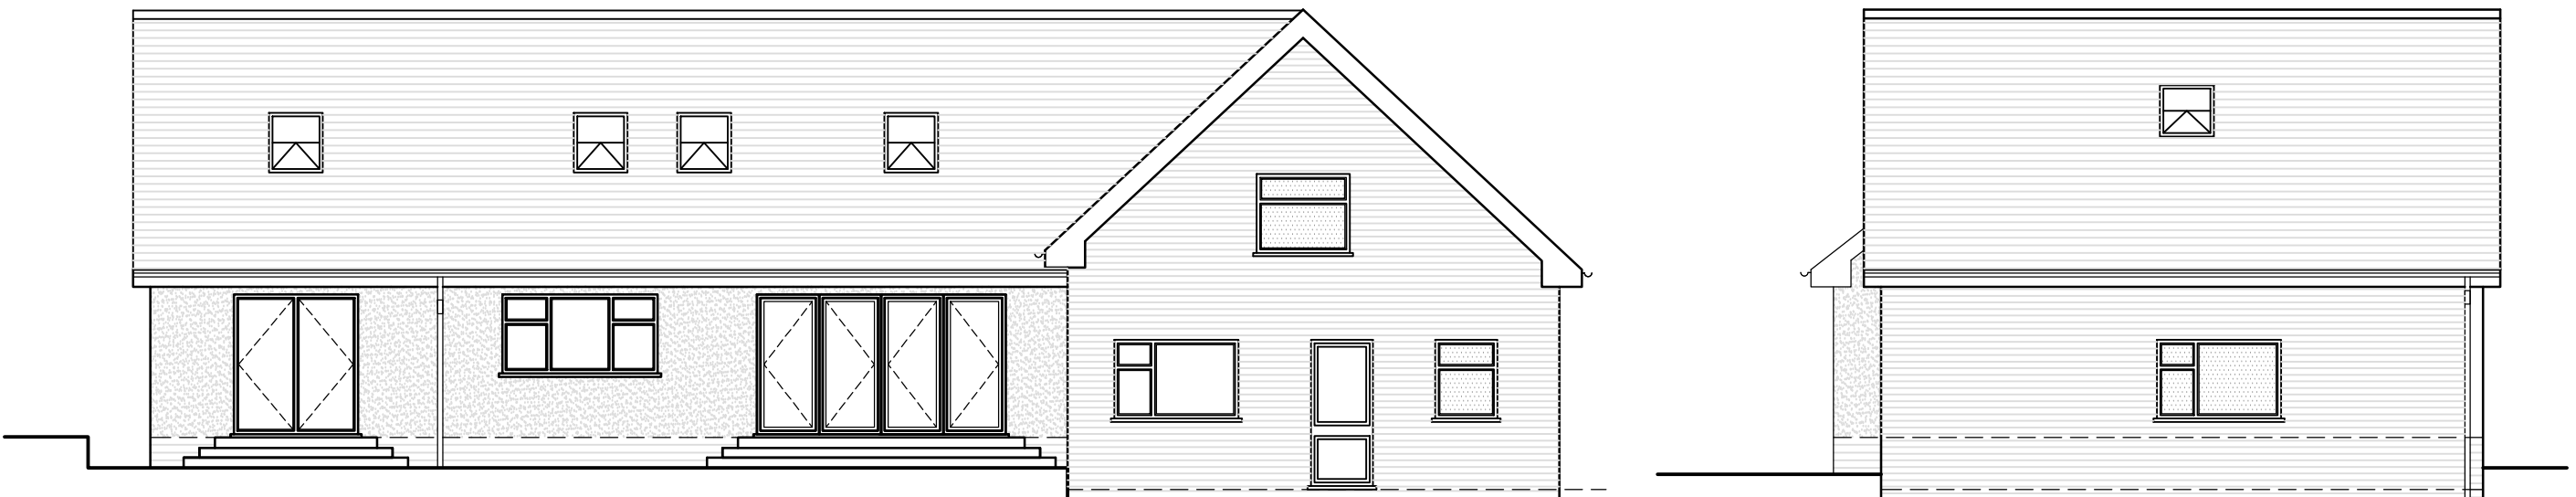

*Proposed Rear Elevation*  
Scale 1:100

*Proposed Side Elevation*  
Scale 1:100

REV C

THIS DRAWING HAS BEEN PREPARED  
FOR THE PURPOSE OF OBTAINING  
PLANNING APPROVAL ONLY



Scale Bar Metres 1:100

| C   |                       | AMENDED MATERIAL FINISHES |        |
|---|-----------------------|---------------------------|--------|
| Revision   | Details of Amendments |                           |        |
| <u>Proposed Development</u>   |                       |                           |        |
| <i>Proposed Two Storey Side Extension, new rear dormer, front porch and other modifications to 137 Armshead Road, Werrington, Staffordshire, ST9 0EL</i> |                       |                           |        |
| <u>Drawing Title</u>   |                       |                           |        |
| <i>Proposed Elevations</i>   |                       |                           |        |
| Date   | Scale © A3            |                           | Sheet  |
| 16.04.21   | 1:100                 |                           | 4 of 4 |
| <u>Applicants Name &amp; Address</u>   |                       |                           |        |
| <i>Mr Richard Brooks<br/>137 Armshead Road, Werrington,<br/>Staffordshire, ST9 0EL</i>                                                                   |                       |                           |        |
| <i>(07496) 272222</i>   |                       |                           |        |