



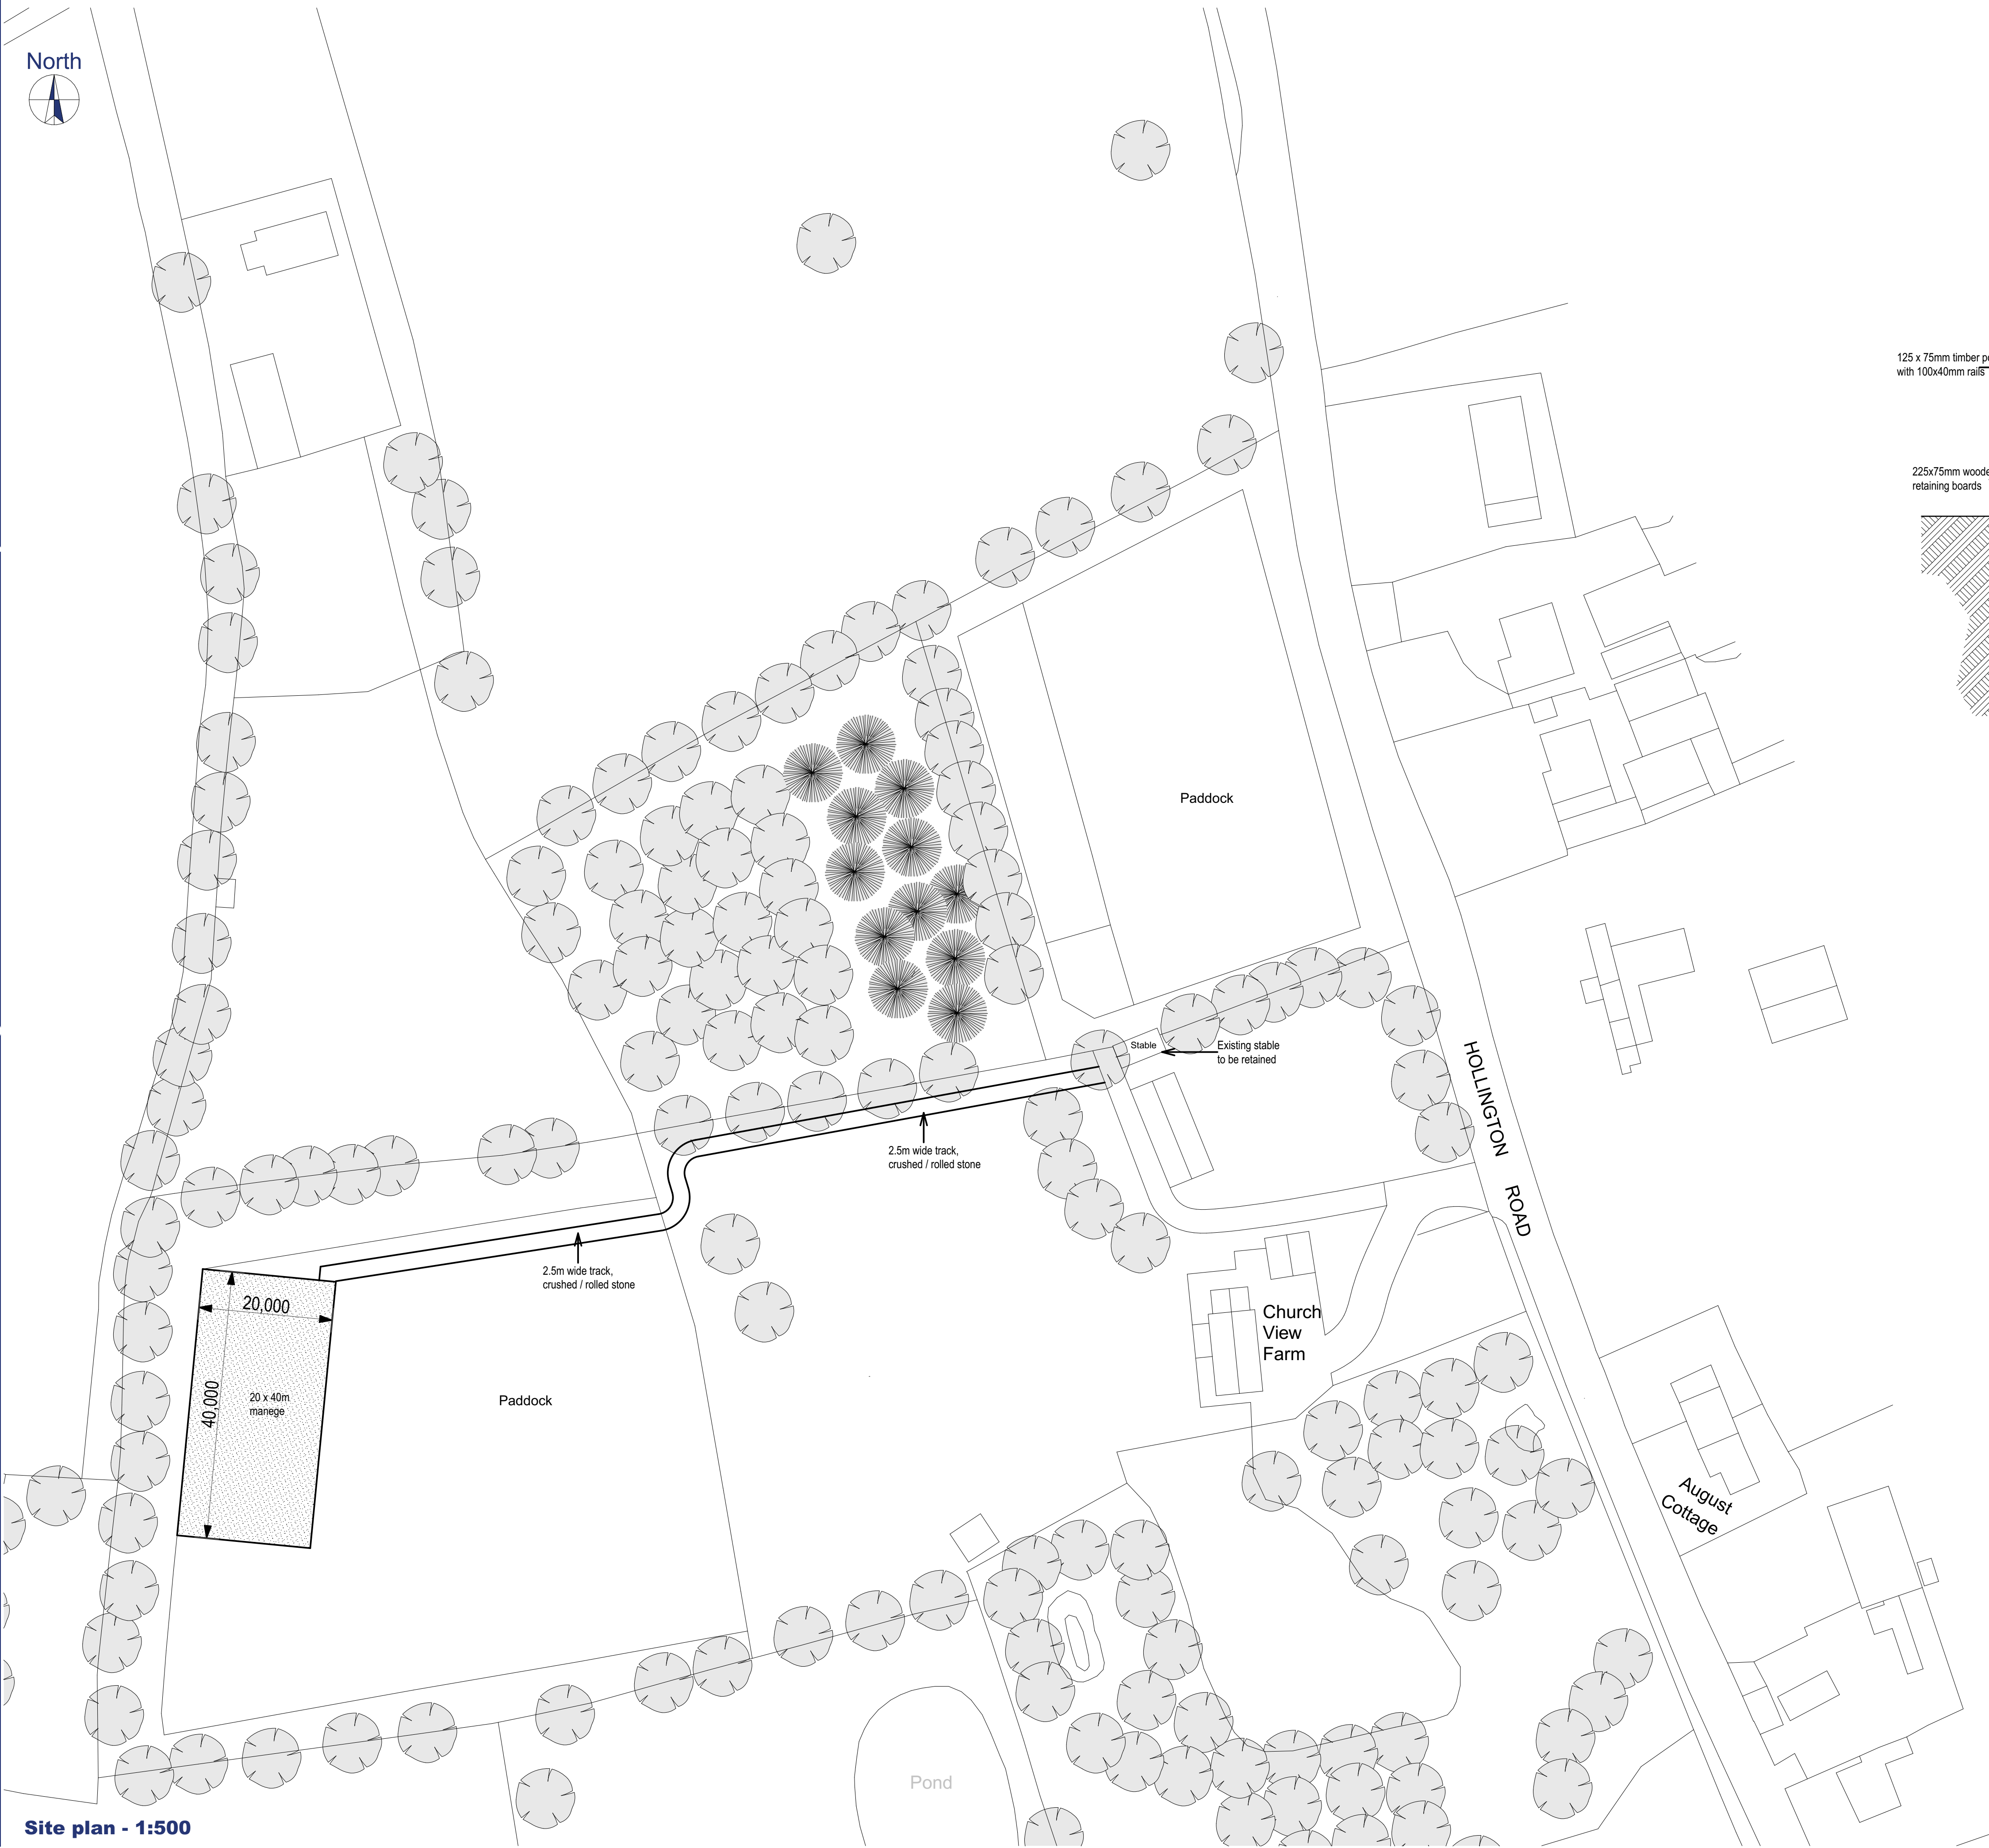


Site plan - 1:500


| Rev. | Description                | Date     |
|------|----------------------------|----------|
| A    | Manege relocated           | 03.08.21 |
| B    | Updated to client comments | 06.08.21 |

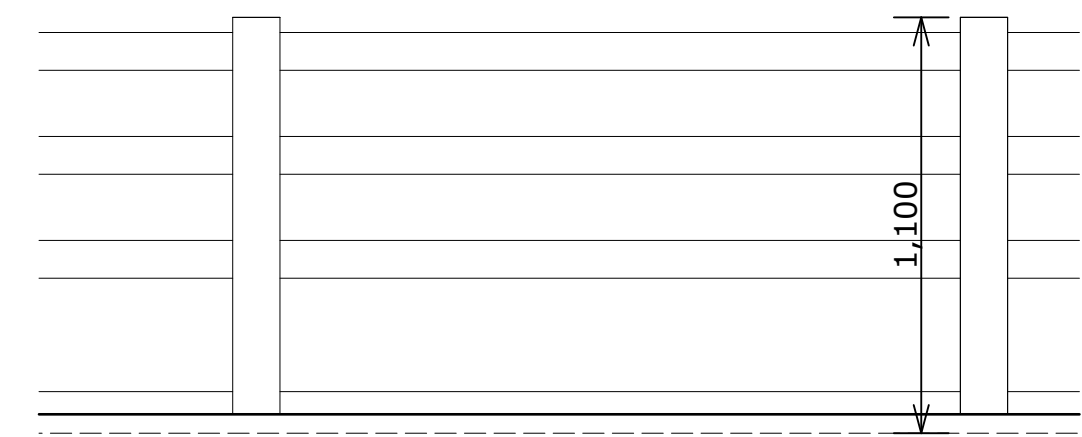


Manege Post & Rail Fence Elevation - scale 1:20

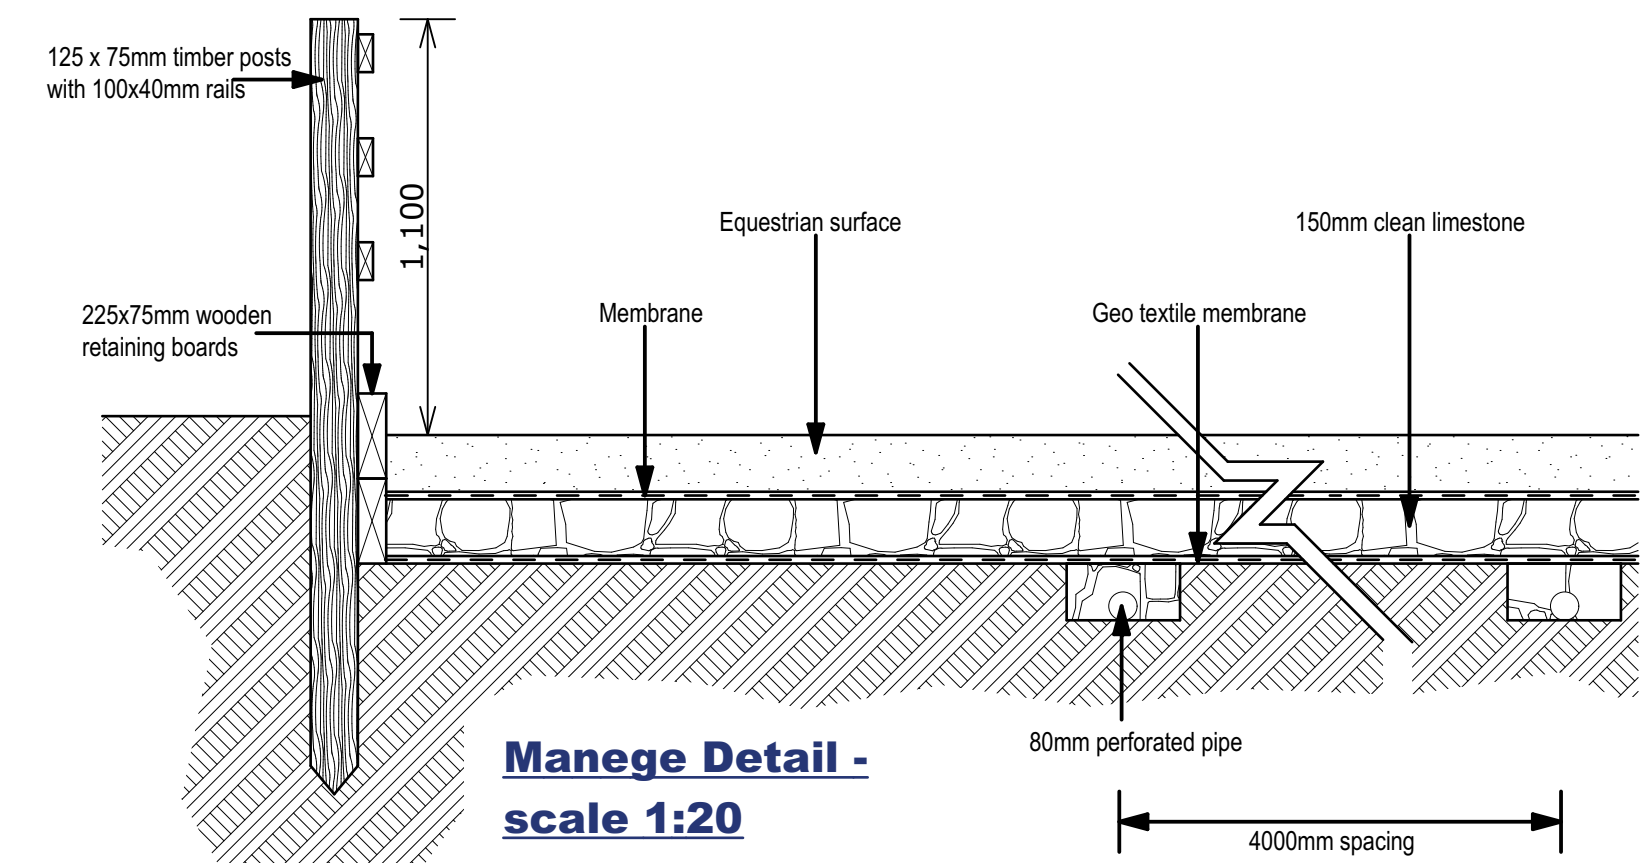


Manege Detail - scale 1:20

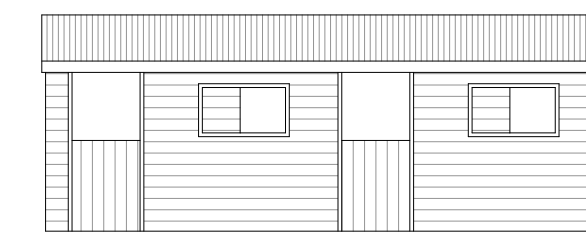


Stable - front elevation 1:100

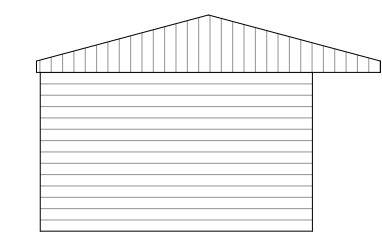


Stable - side elevation 1 1:100

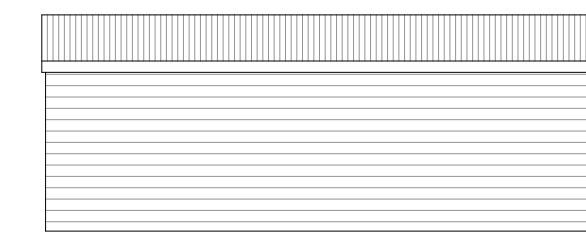


Stable - rear elevation 1:100

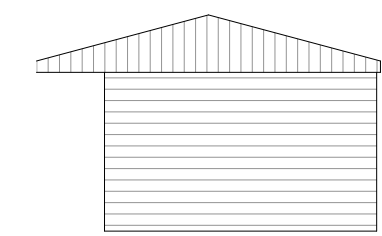

Stable - side elevation 2 1:100

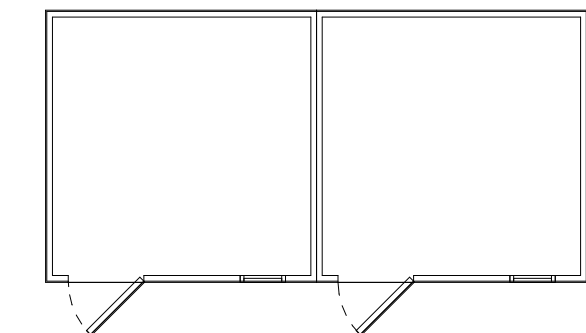

Stable - floor plan 1:100

 

ARCHITECTURAL DESIGN  
CONSULTANCY LTD  
THE PRIORY, LONDON ROAD, CANWELL,  
SUTTON COLDFIELD, B75 5SH.  
Tel: 01843 202099 Web: www.adc-limited.co.uk  
Email: admin@adc-limited.co.uk

CLIENT

PROJECT  
Church View Farm,  
Hollington Road, Cheadle,  
ST10 1RE.

TITLE  
Proposed stable, site plan & manege detail

DRAWN DATE SCALE  
AT 09.08.21 1:500, 1:100, 1:20

DRAWING NO. 1327/02  
REVISION B

© THIS DRAWING AND THE DESIGN DEPICTED ARE THE COPYRIGHT OF ADC LTD AND MAY NOT BE REPRODUCED OR ADAPTED WITHOUT THE WRITTEN PERMISSION OF ADC LTD.  
THIS DRAWING SHOULD NOT BE RELIED UPON FOR STRUCTURAL OR SPECIALIST INFORMATION. THE DRAWING MUST BE USED IN CONJUNCTION WITH ALL RELEVANT SPECIFICATIONS AND SPECIALIST DRAWINGS.  
CONSTRUCTION INFORMATION DEPICTED ON THIS DRAWING SHOULD BE TREATED AS PRELIMINARY UNTIL BUILDING REGULATIONS APPROVAL IS OBTAINED.