





Existing Front Elevation
Scale 1:100

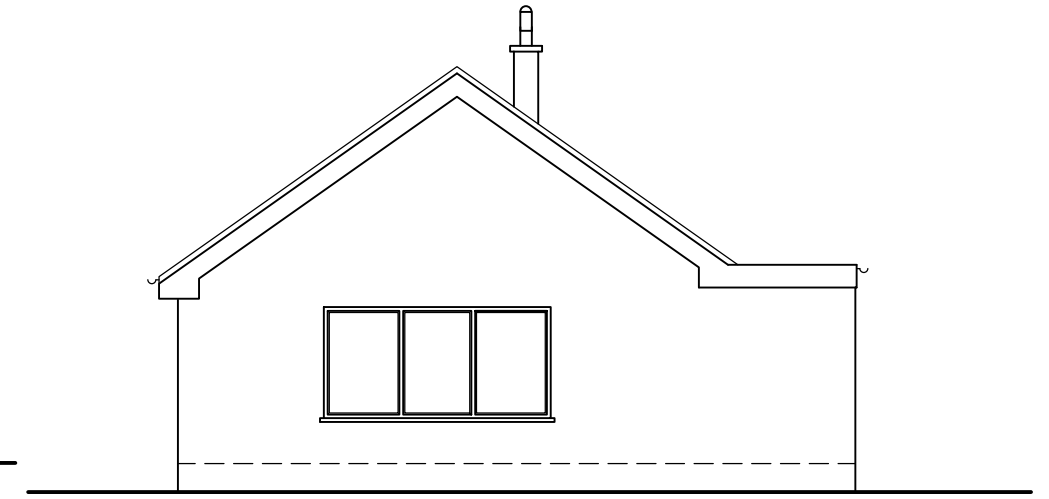

Existing Side Elevation
Scale 1:100

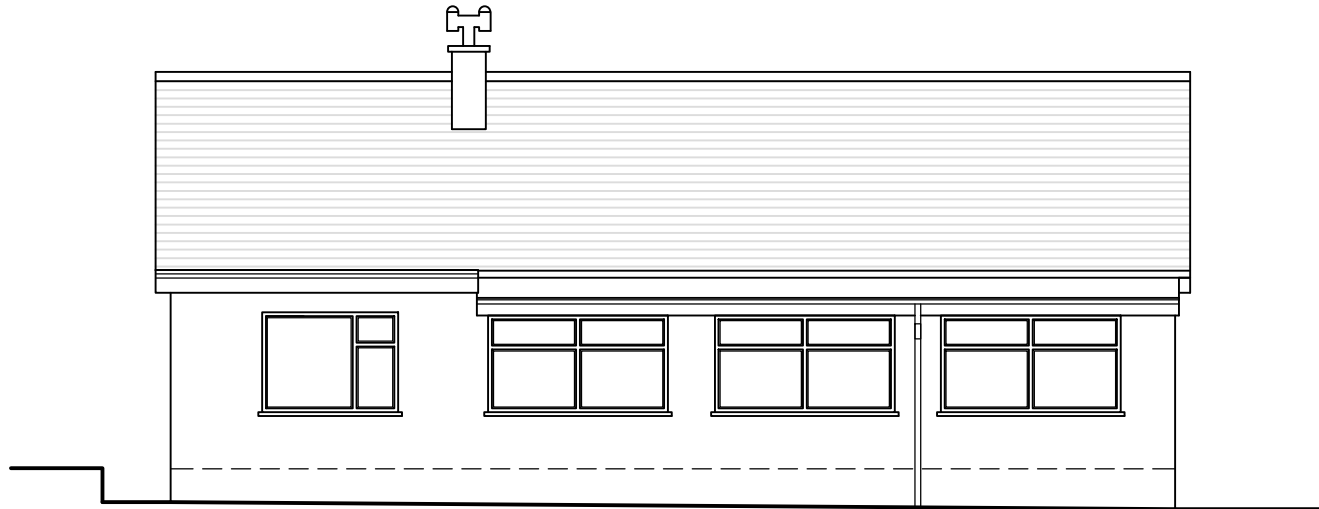

Existing Rear Elevation
Scale 1:100



Existing Side Elevation
Scale 1:100



Scale Bar Metres 1:100

THIS DRAWING HAS BEEN PREPARED
FOR THE PURPOSE OF OBTAINING
PLANNING APPROVAL ONLY

REV A

A		DRAWING TITLE AMENDED	
Revision	Details of Amendments		
<u>Proposed Development</u> <i>Proposed Two Storey Side Extension, new roof structure to existing dwelling and other internal modifications to 137 Armshead Road, Werrington, Staffordshire, ST9 OEL</i>			
<u>Drawing Title</u> <i>Existing Elevations</i>			
Date	Scale © A3		Sheet
16.04.21	1:100		3 of 4
<u>Applicants Name & Address</u> <i>Mr Richard Brooks 137 Armshead Road, Werrington, Staffordshire, ST9 OEL</i>			
<i>(07496) 272222</i>			