



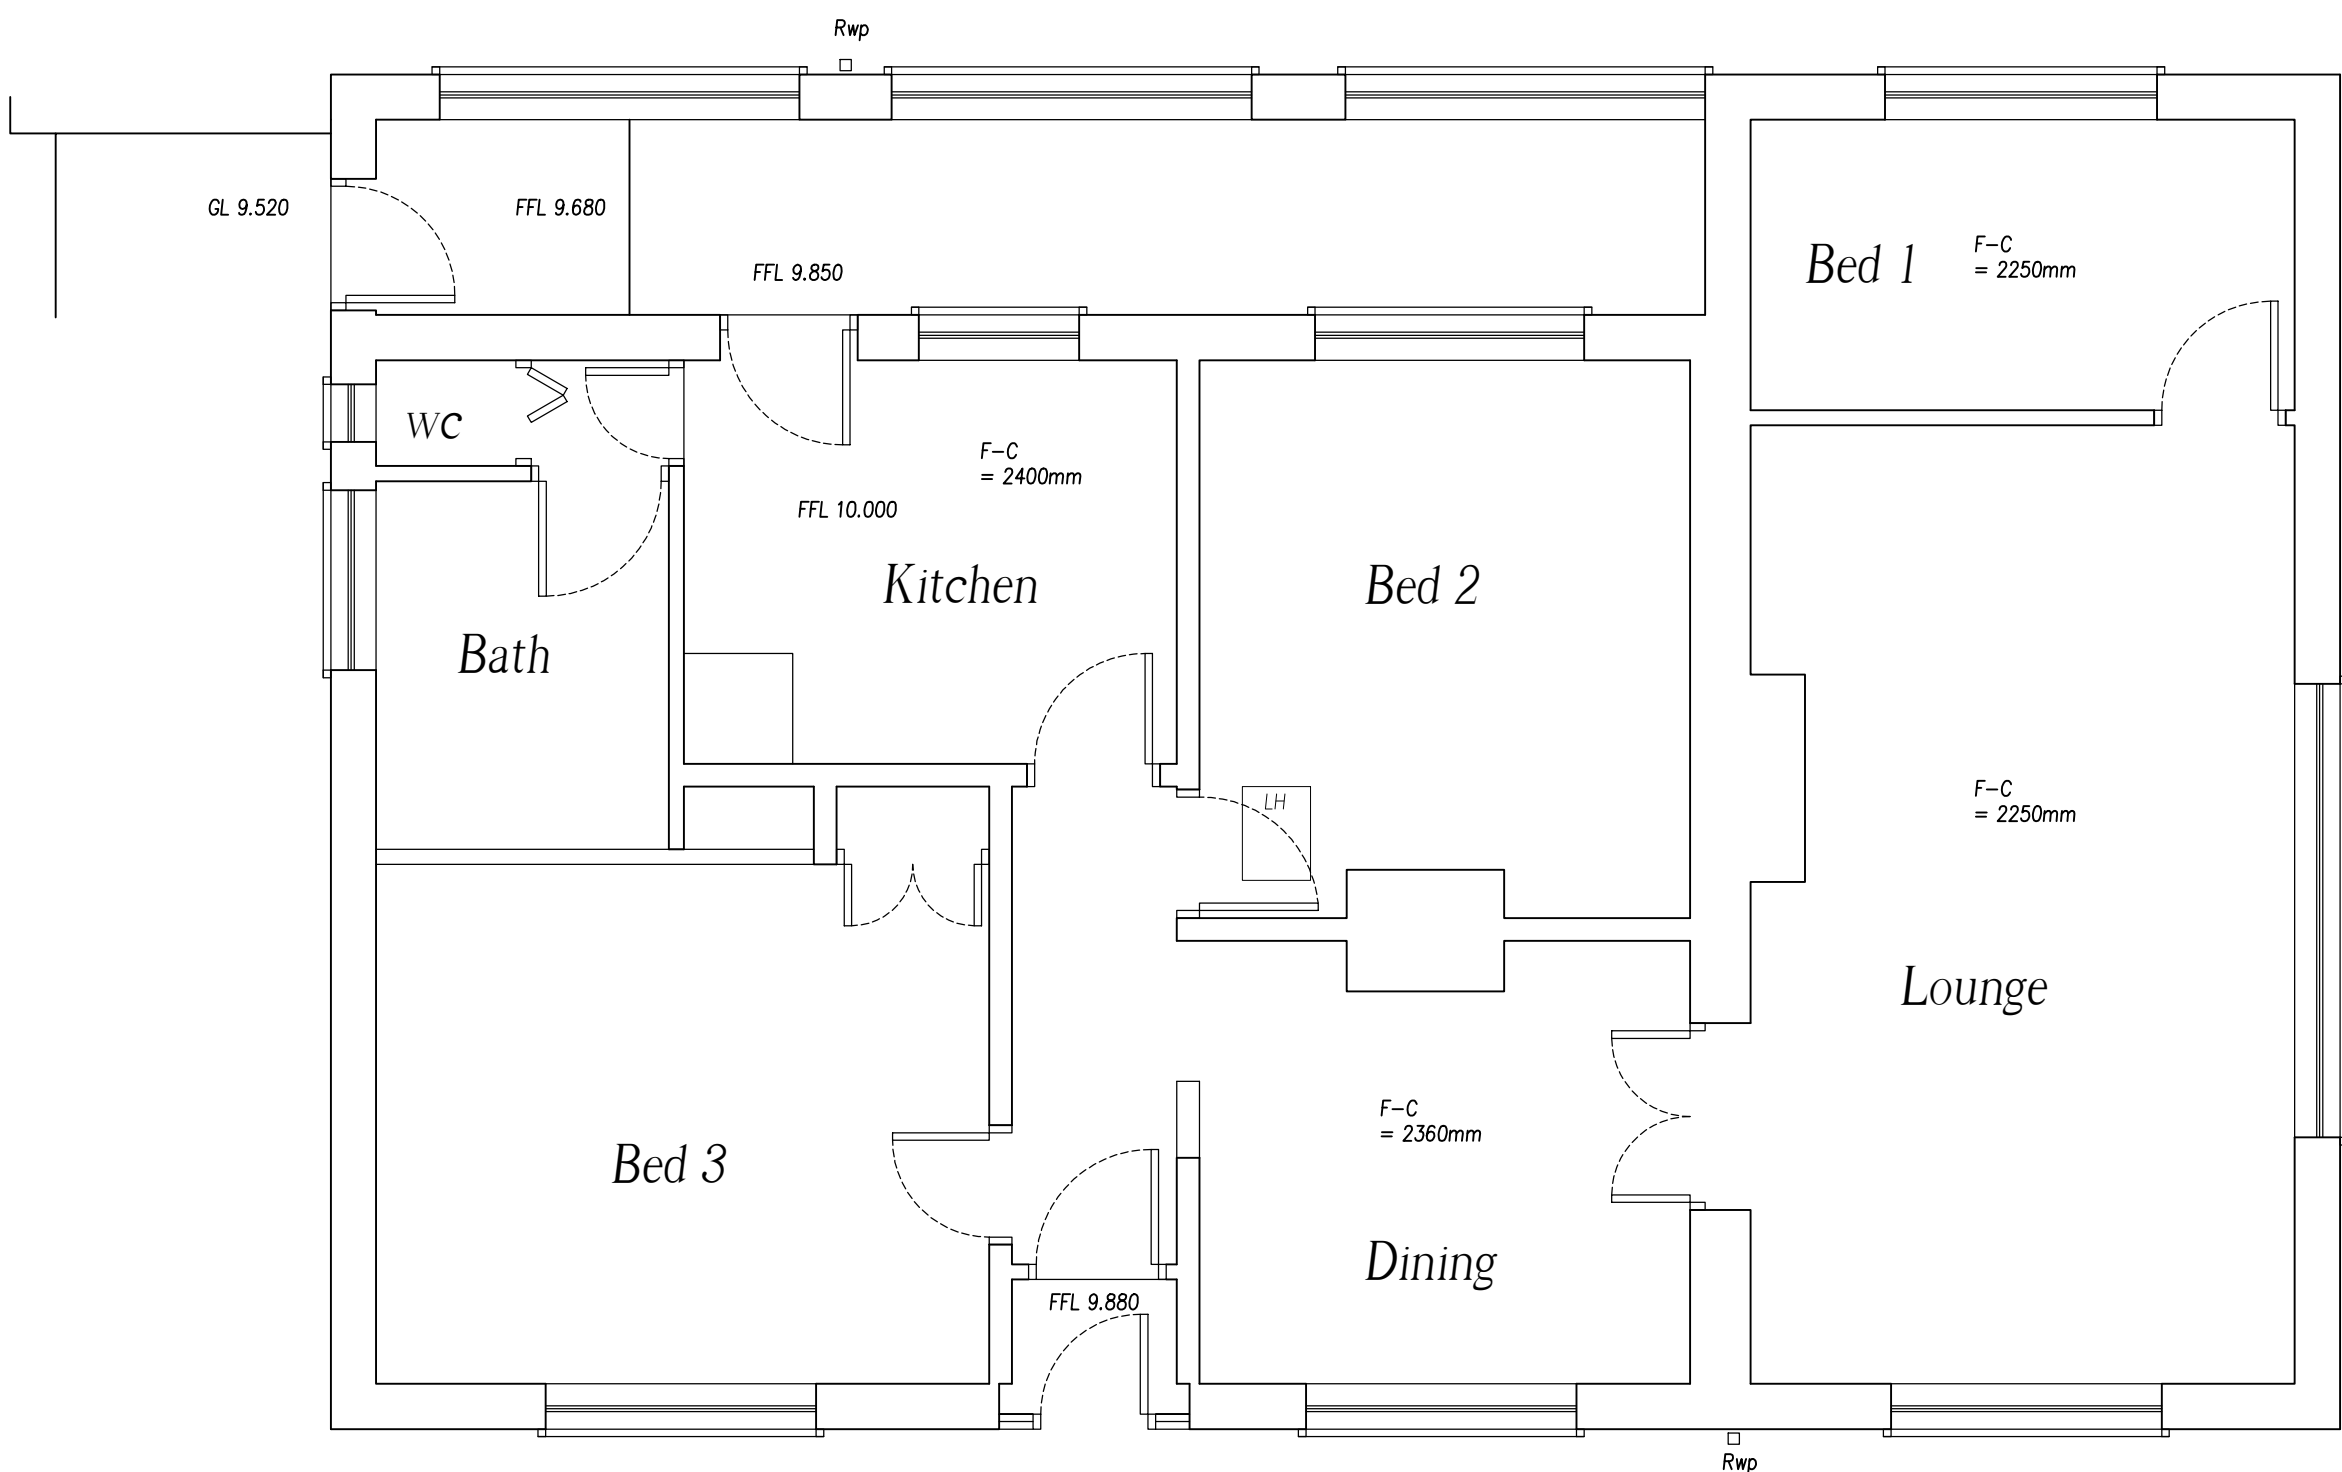


Existing Ground Floor Plan
Scale 1:50

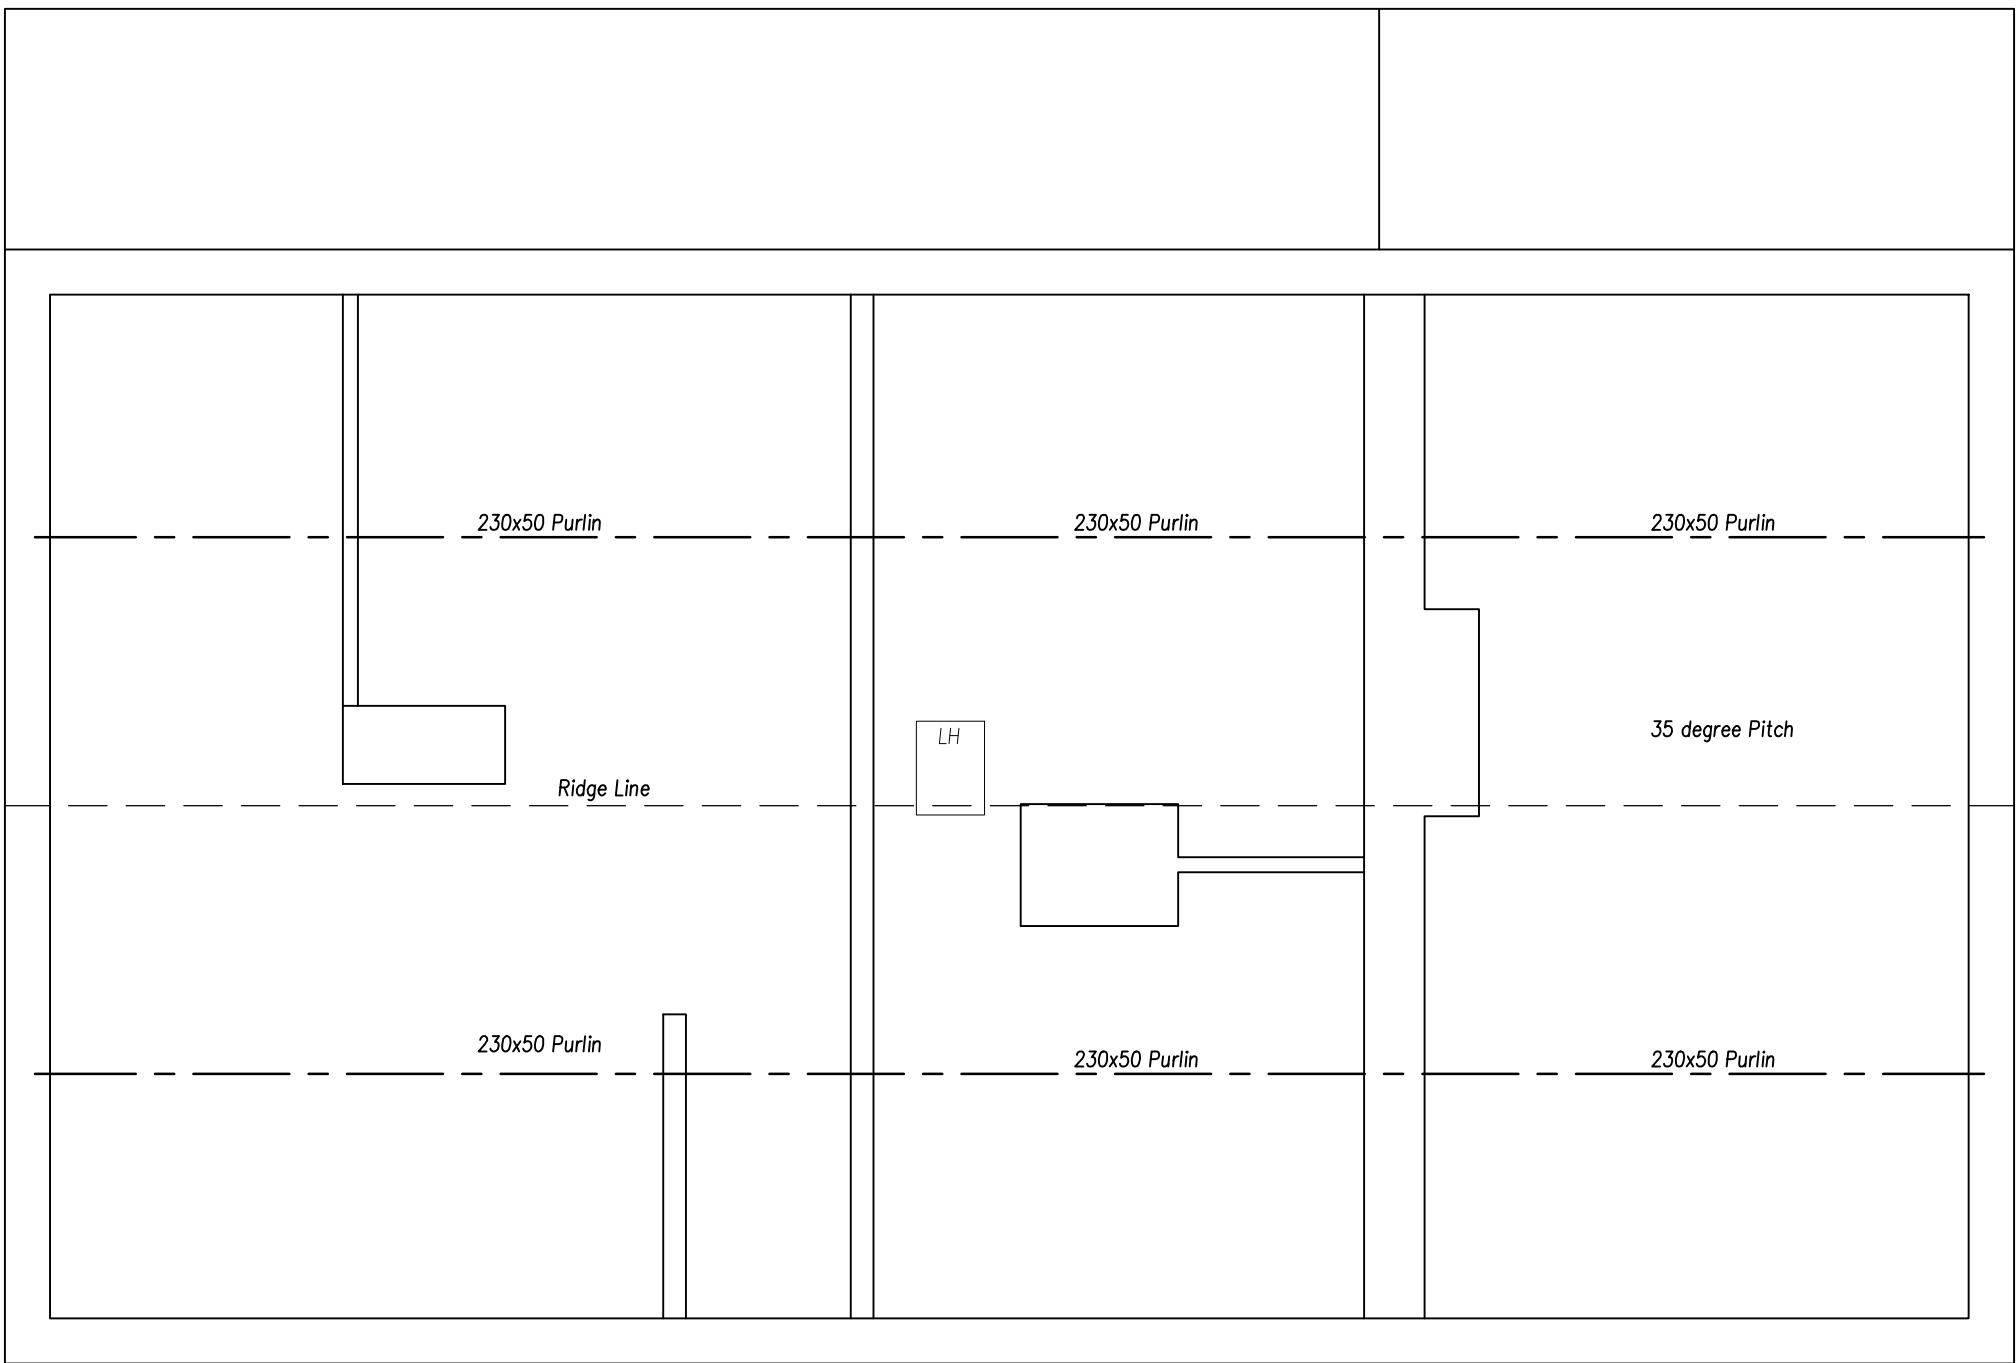

Loft/Attic Plan
Scale 1:50

THIS DRAWING HAS BEEN PREPARED
FOR THE PURPOSE OF OBTAINING
PLANNING APPROVAL ONLY

REV B

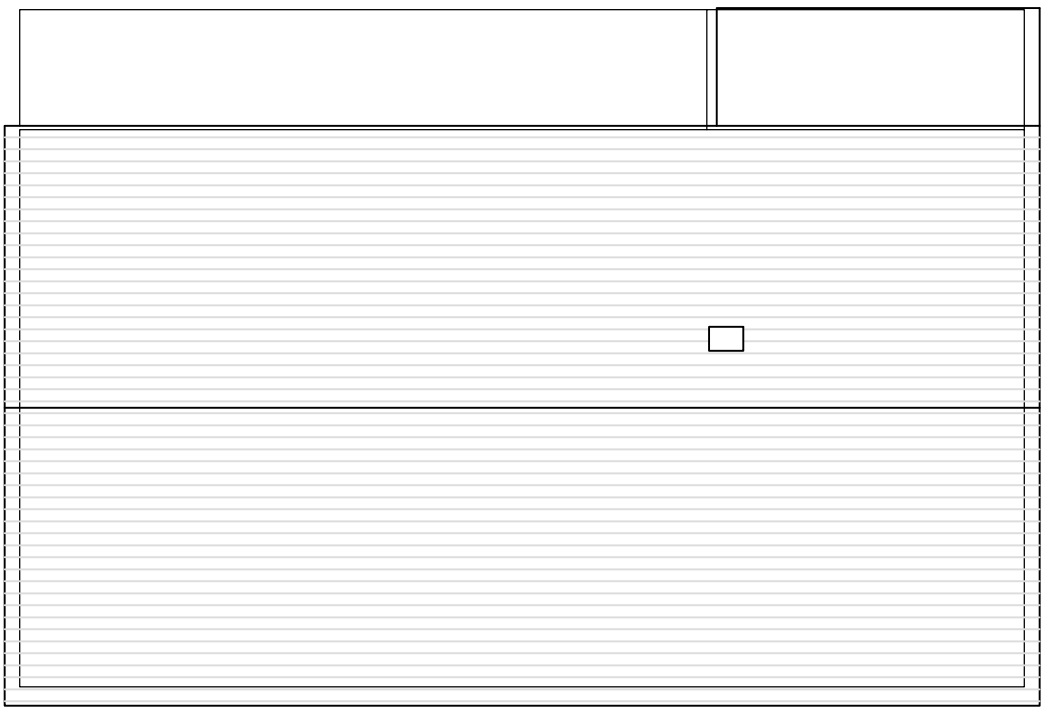

Existing Roof Plan
Scale 1:100

B	DRAWING TITLE AMENDED	
A	AMENDED NAME FROM ROOF PLAN TO ATTIC/LOFT PLAN	
Revision	Details of Amendments	
<u>Proposed Development</u> <i>Proposed Two Storey Side Extension, new roof structure to existing dwelling and other internal modifications to 137 Armshead Road, Werrington, Staffordshire, ST9 0EL</i>		
<u>Drawing Title</u> <i>Existing Floor Plans,</i>		
Date	Scale @ A1	Sheet
16.04.21	1:50, 100	1 of 4
<u>Applicants Name & Address</u> <i>Mr Richard Brooks</i> <i>137 Armshead Road, Werrington, Staffordshire, ST9 0EL</i>		
(07496) 272222		