





Proposed Front Elevation
Scale 1:100

Proposed Side Elevation
Scale 1:100

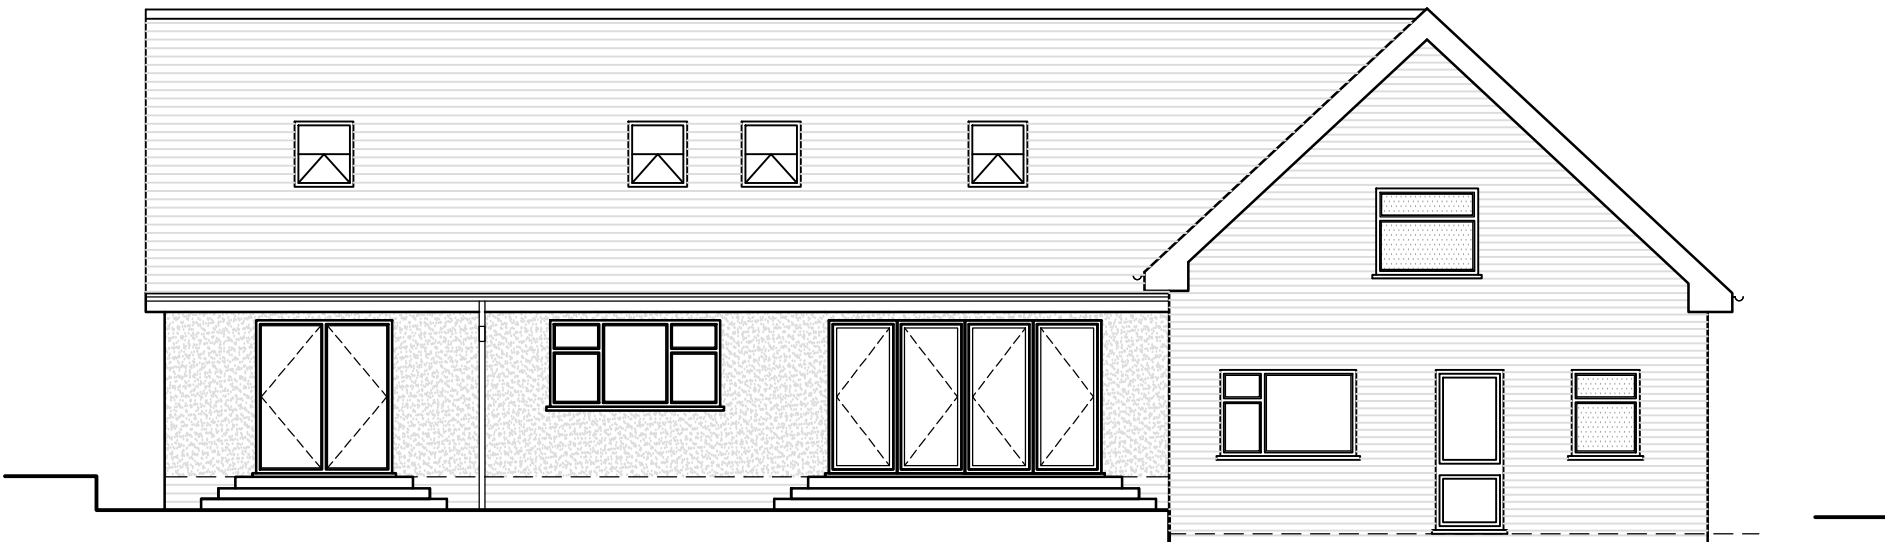

Proposed Rear Elevation
Scale 1:100

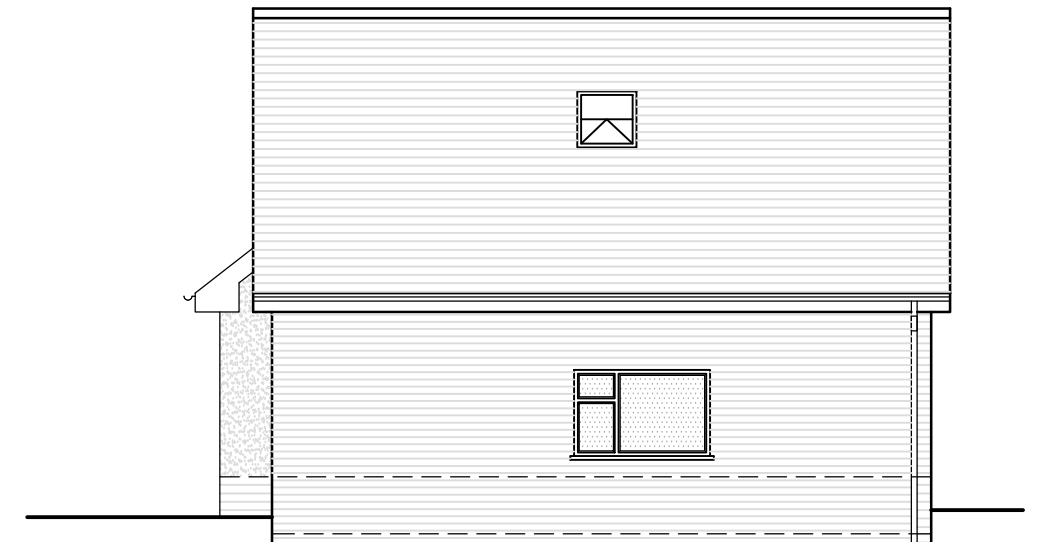

Proposed Side Elevation
Scale 1:100

REV D

THIS DRAWING HAS BEEN PREPARED
FOR THE PURPOSE OF OBTAINING
PLANNING APPROVAL ONLY



Scale Bar Metres 1:100

D	DRAWING TITLE AMENDED	
C	AMENDED MATERIAL FINISHES	
Revision	Details of Amendments	
<u>Proposed Development</u>		
<i>Proposed Two Storey Side Extension, new roof structure to existing dwelling and other internal modifications to 137 Armshead Road, Werrington, Staffordshire, ST9 OEL</i>		
<u>Drawing Title</u>		
<i>Proposed Elevations</i>		
Date	Scale * A3	Sheet
16.04.21	1:100	4 of 4
<u>Applicants Name & Address</u>		
<i>Mr Richard Brooks 137 Armshead Road, Werrington, Staffordshire, ST9 OEL</i>		
(07496) 272222		