

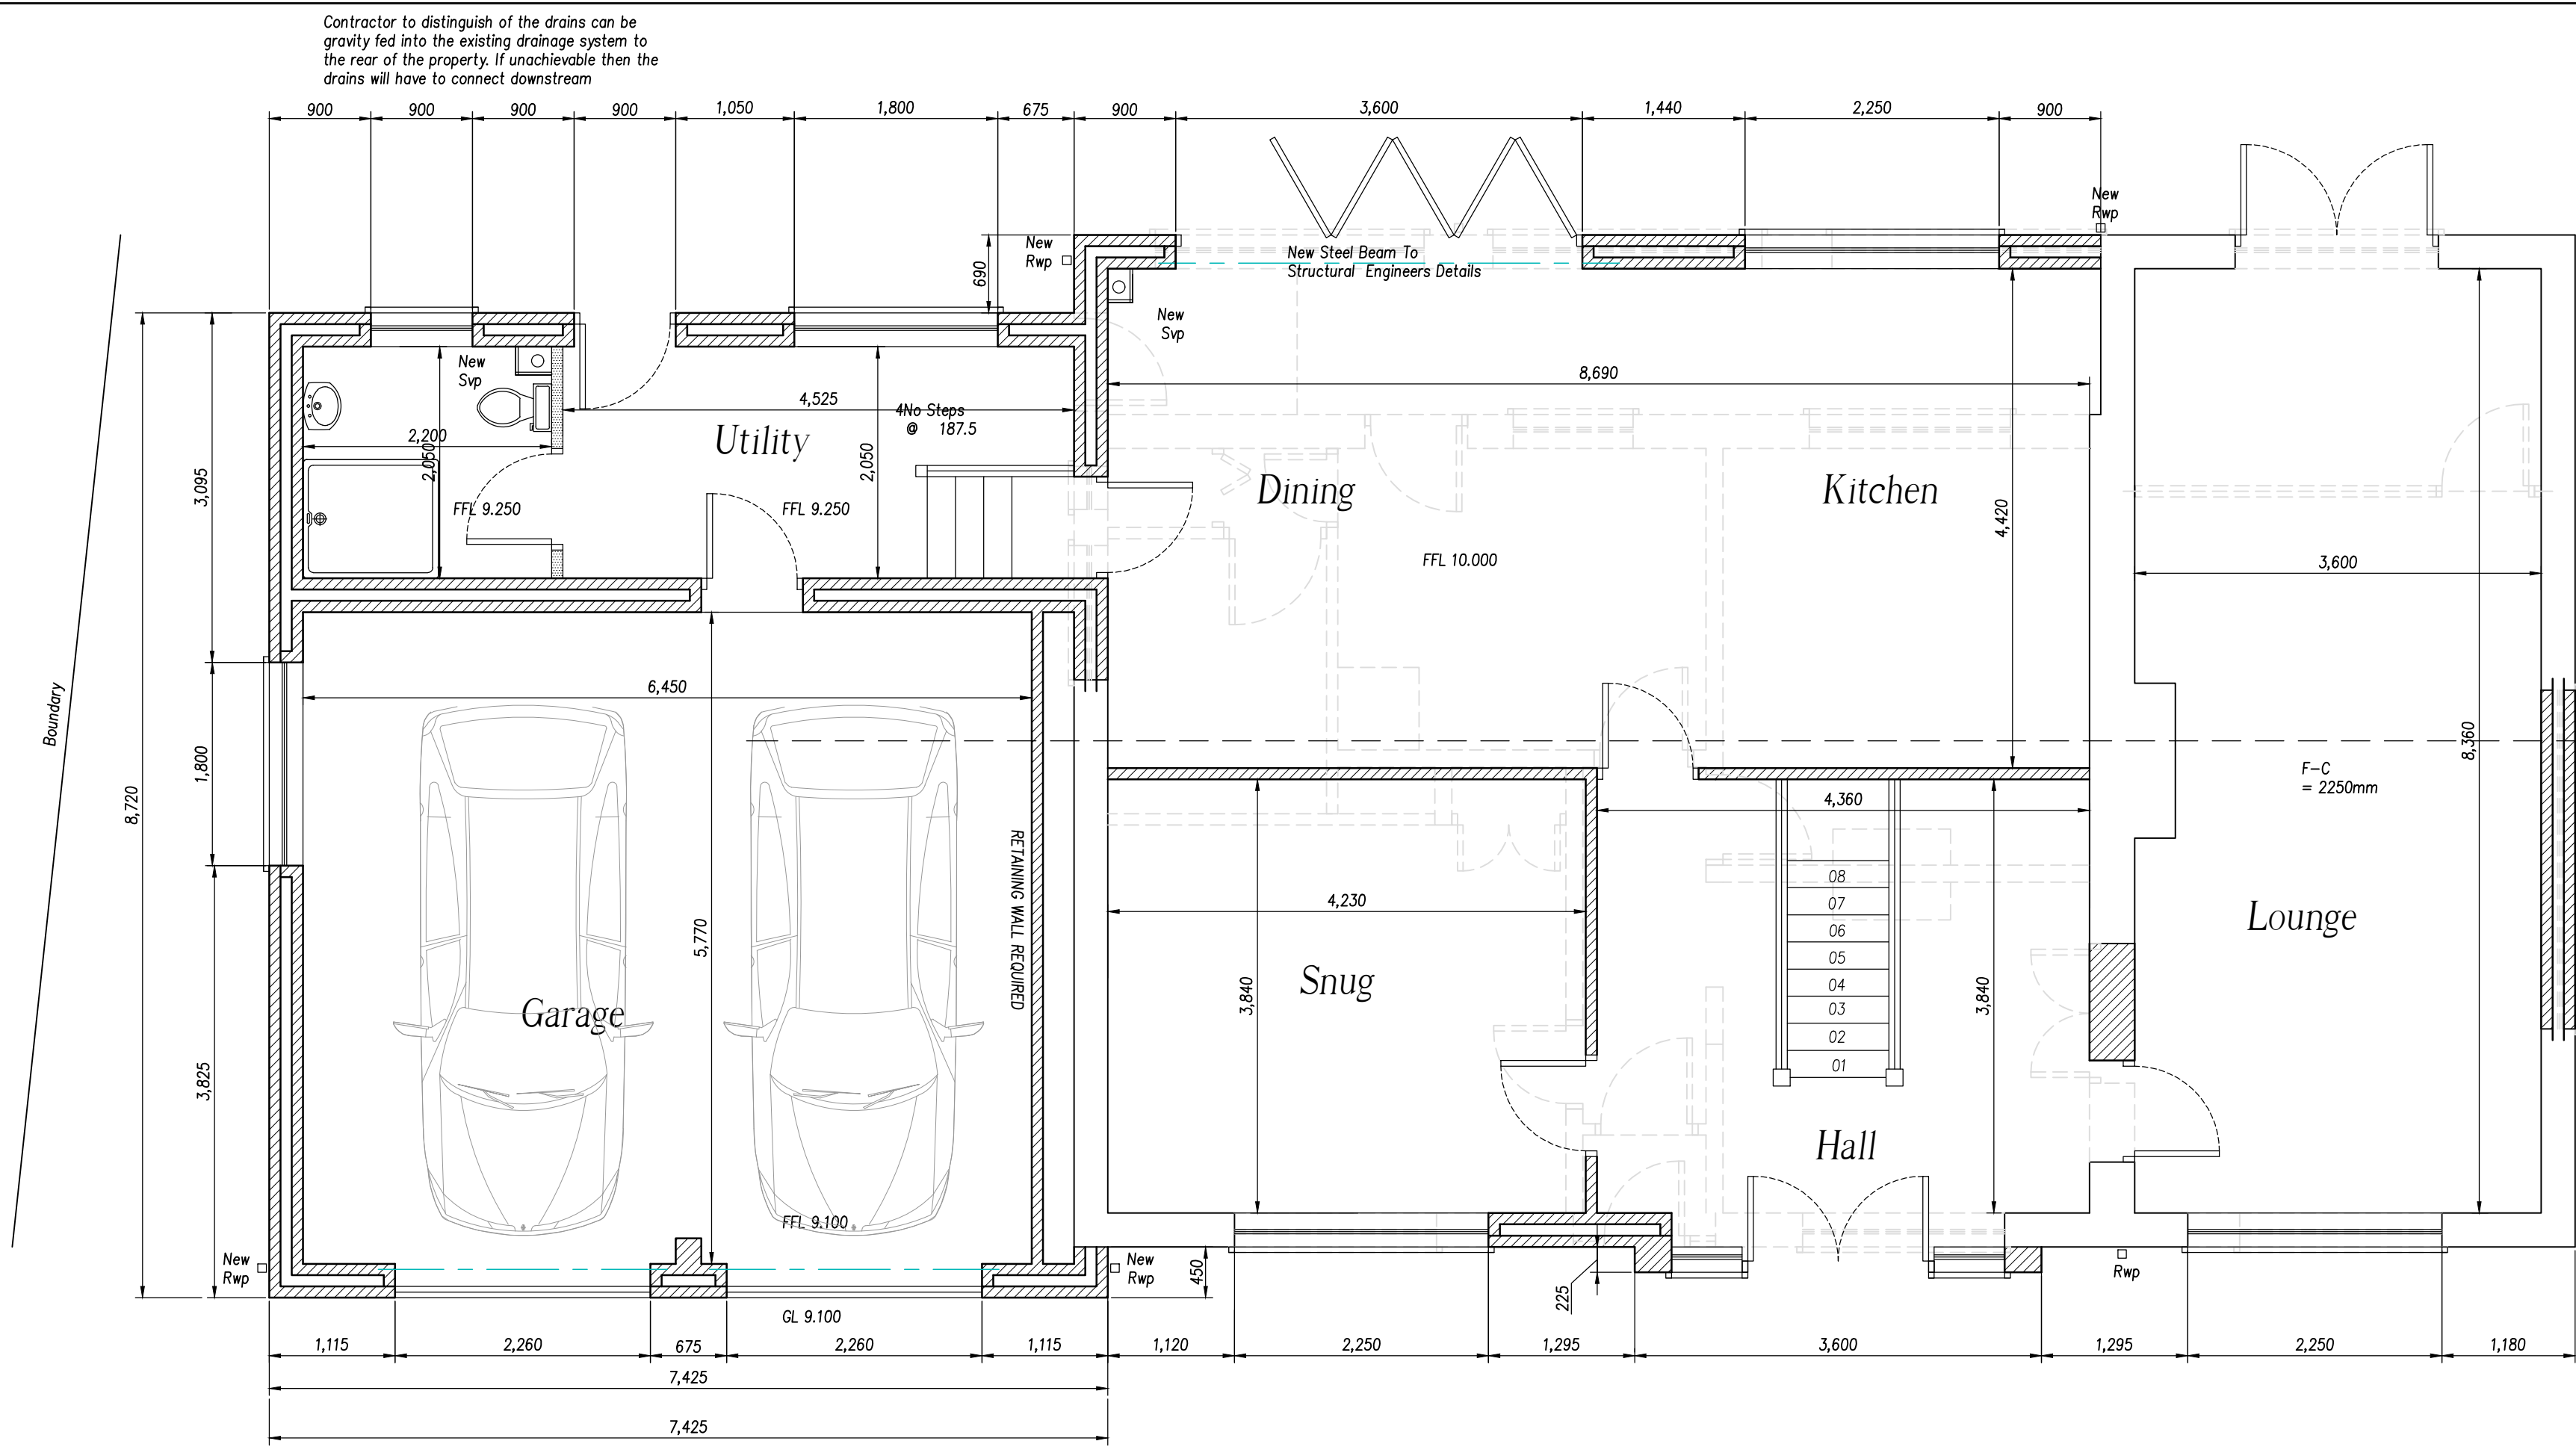


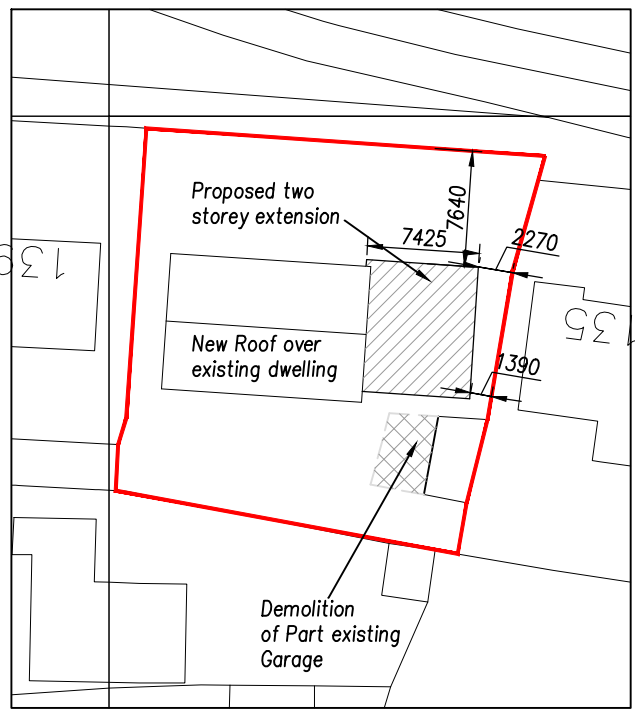


STEELWORK ARRANGEMENT SUBJECT TO CHANGE FOLLOWING REVIEW FROM STRUCTURAL ENGINEER

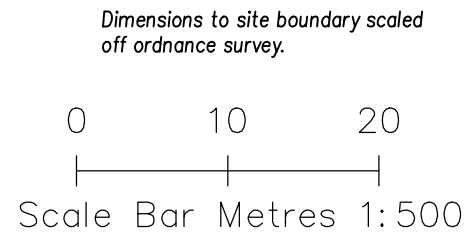


Block Plan 1:500

All dimensions to be confirmed by an accurate site measure prior to any works commencing on site

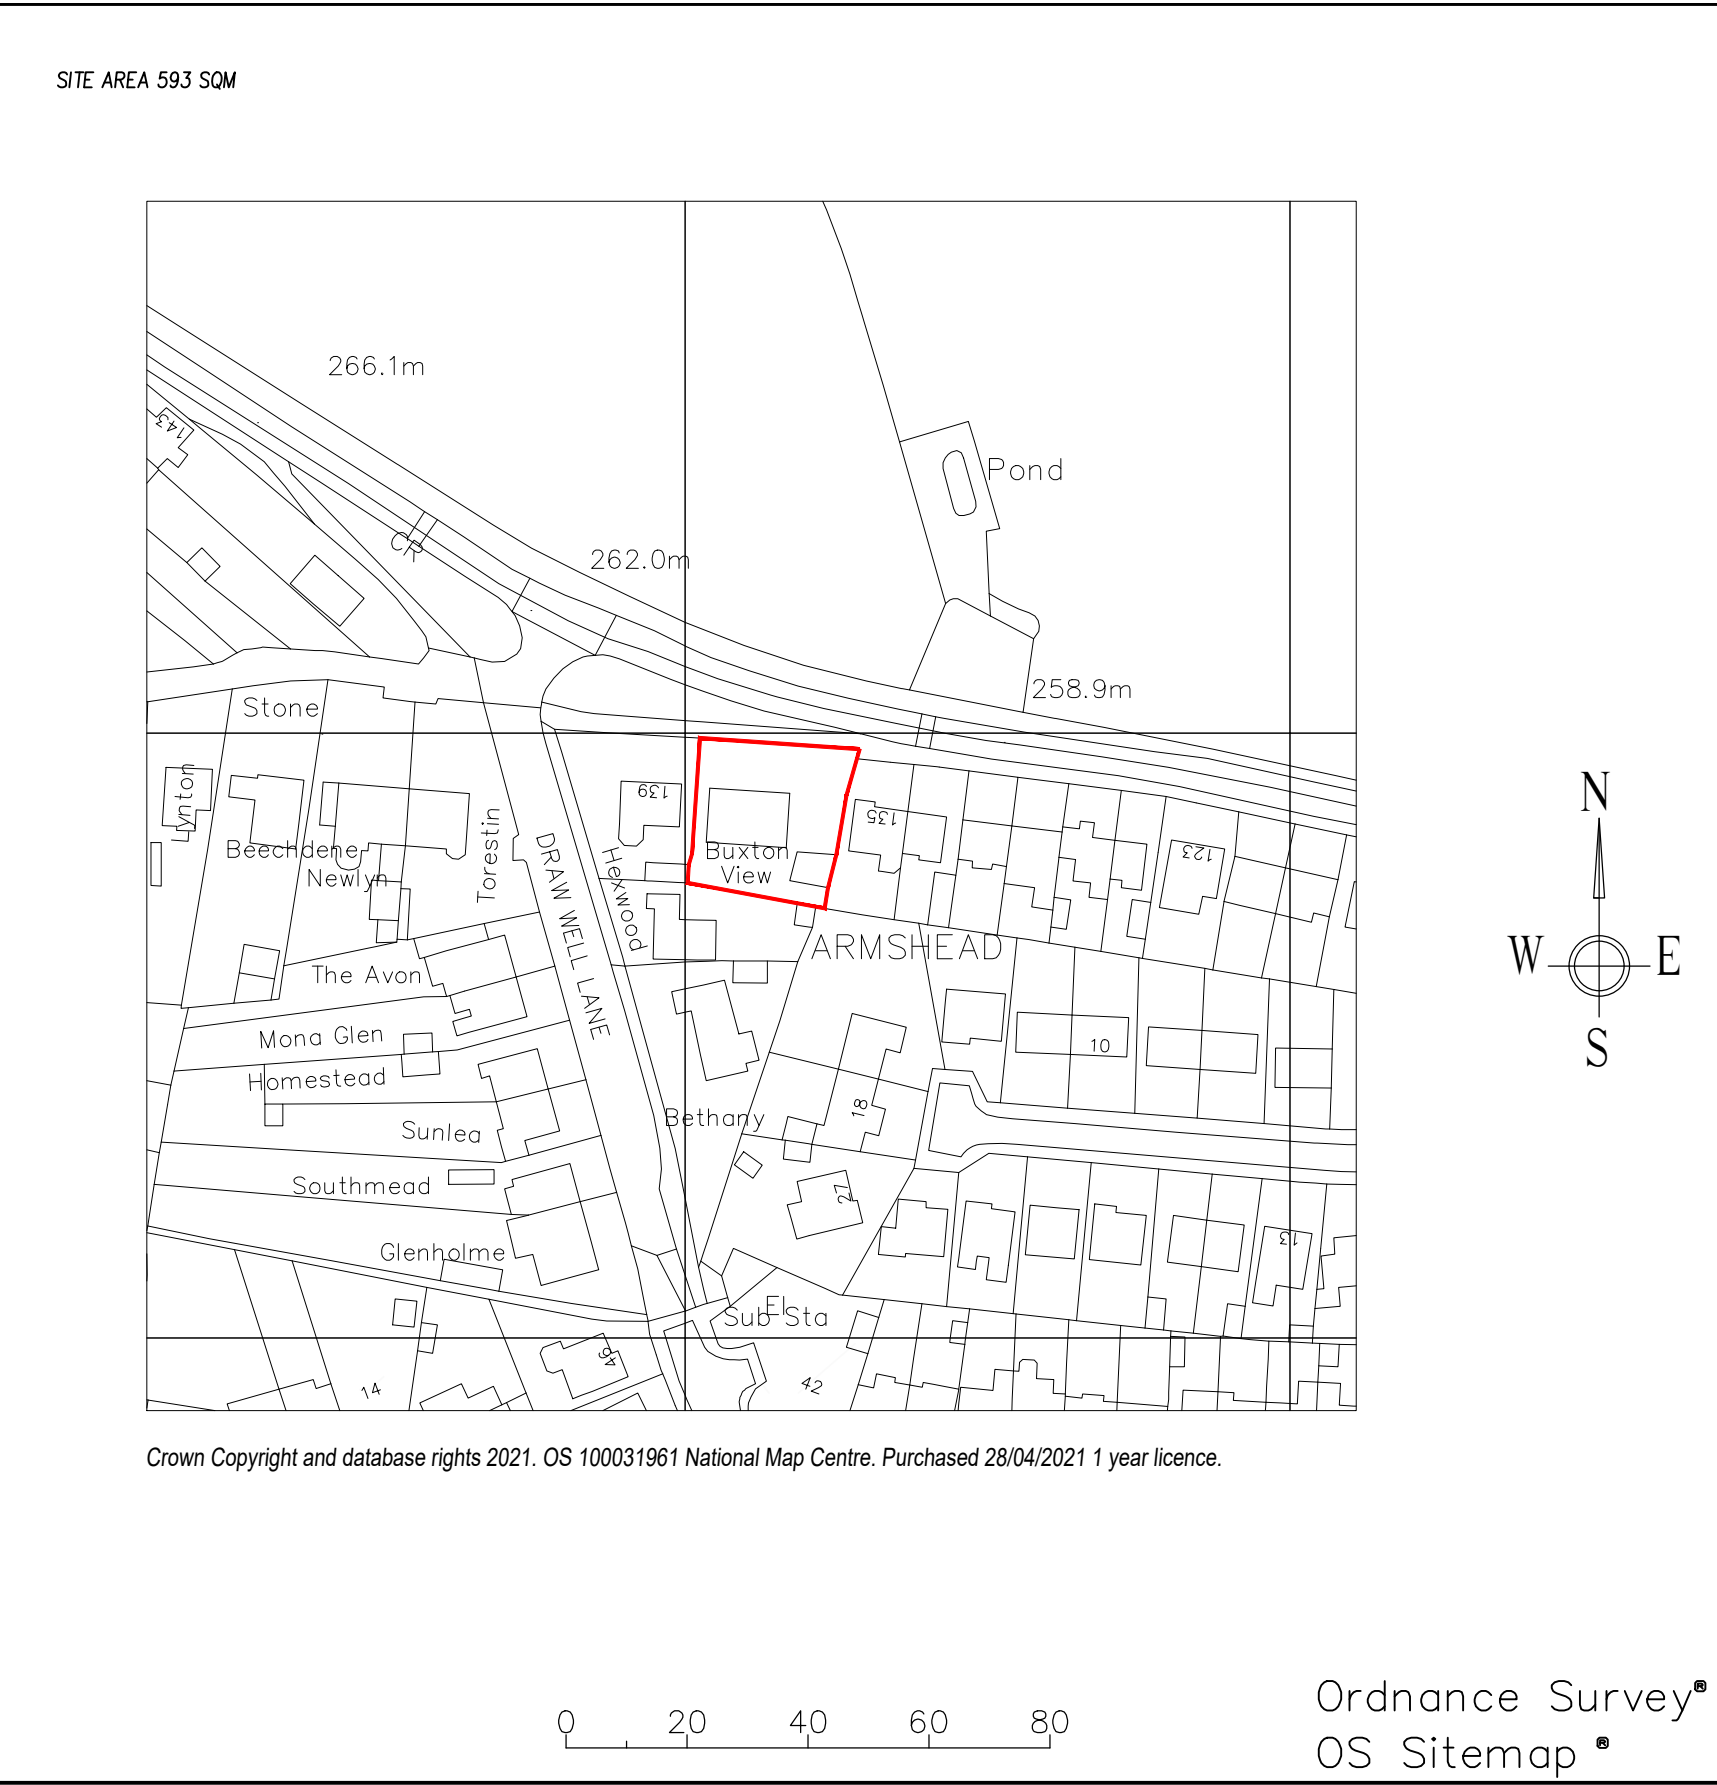

Site Plan 1:1250

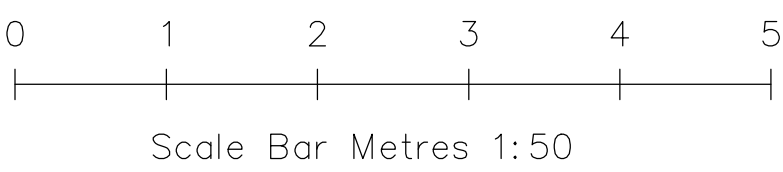

All dimensions to be confirmed by an accurate site measure prior to any works commencing on site

Proposed Ground Floor Plan
Scale 1:50



ALL AREAS SHOWN DASHED ARE TO BE DEMOLISHED

THIS DRAWING HAS BEEN PREPARED FOR THE PURPOSE OF OBTAINING PLANNING APPROVAL ONLY


REV C

THE CONTRACTOR IS TO CHECK AND VERIFY ALL BUILDING AND SITE DIMENSIONS, LEVELS AND SERVICE LOCATIONS INCLUDING SEWER INVERT LEVELS AT CONNECTION POINTS BEFORE WORK COMMENCES.

MATERIALS AND WORKMANSHIP ARE TO COMPLY WITH CURRENT BRITISH STANDARDS, BRITISH STANDARDS CODE OF PRACTICE, BUILDING REGULATIONS AND BUILDING STANDARDS.

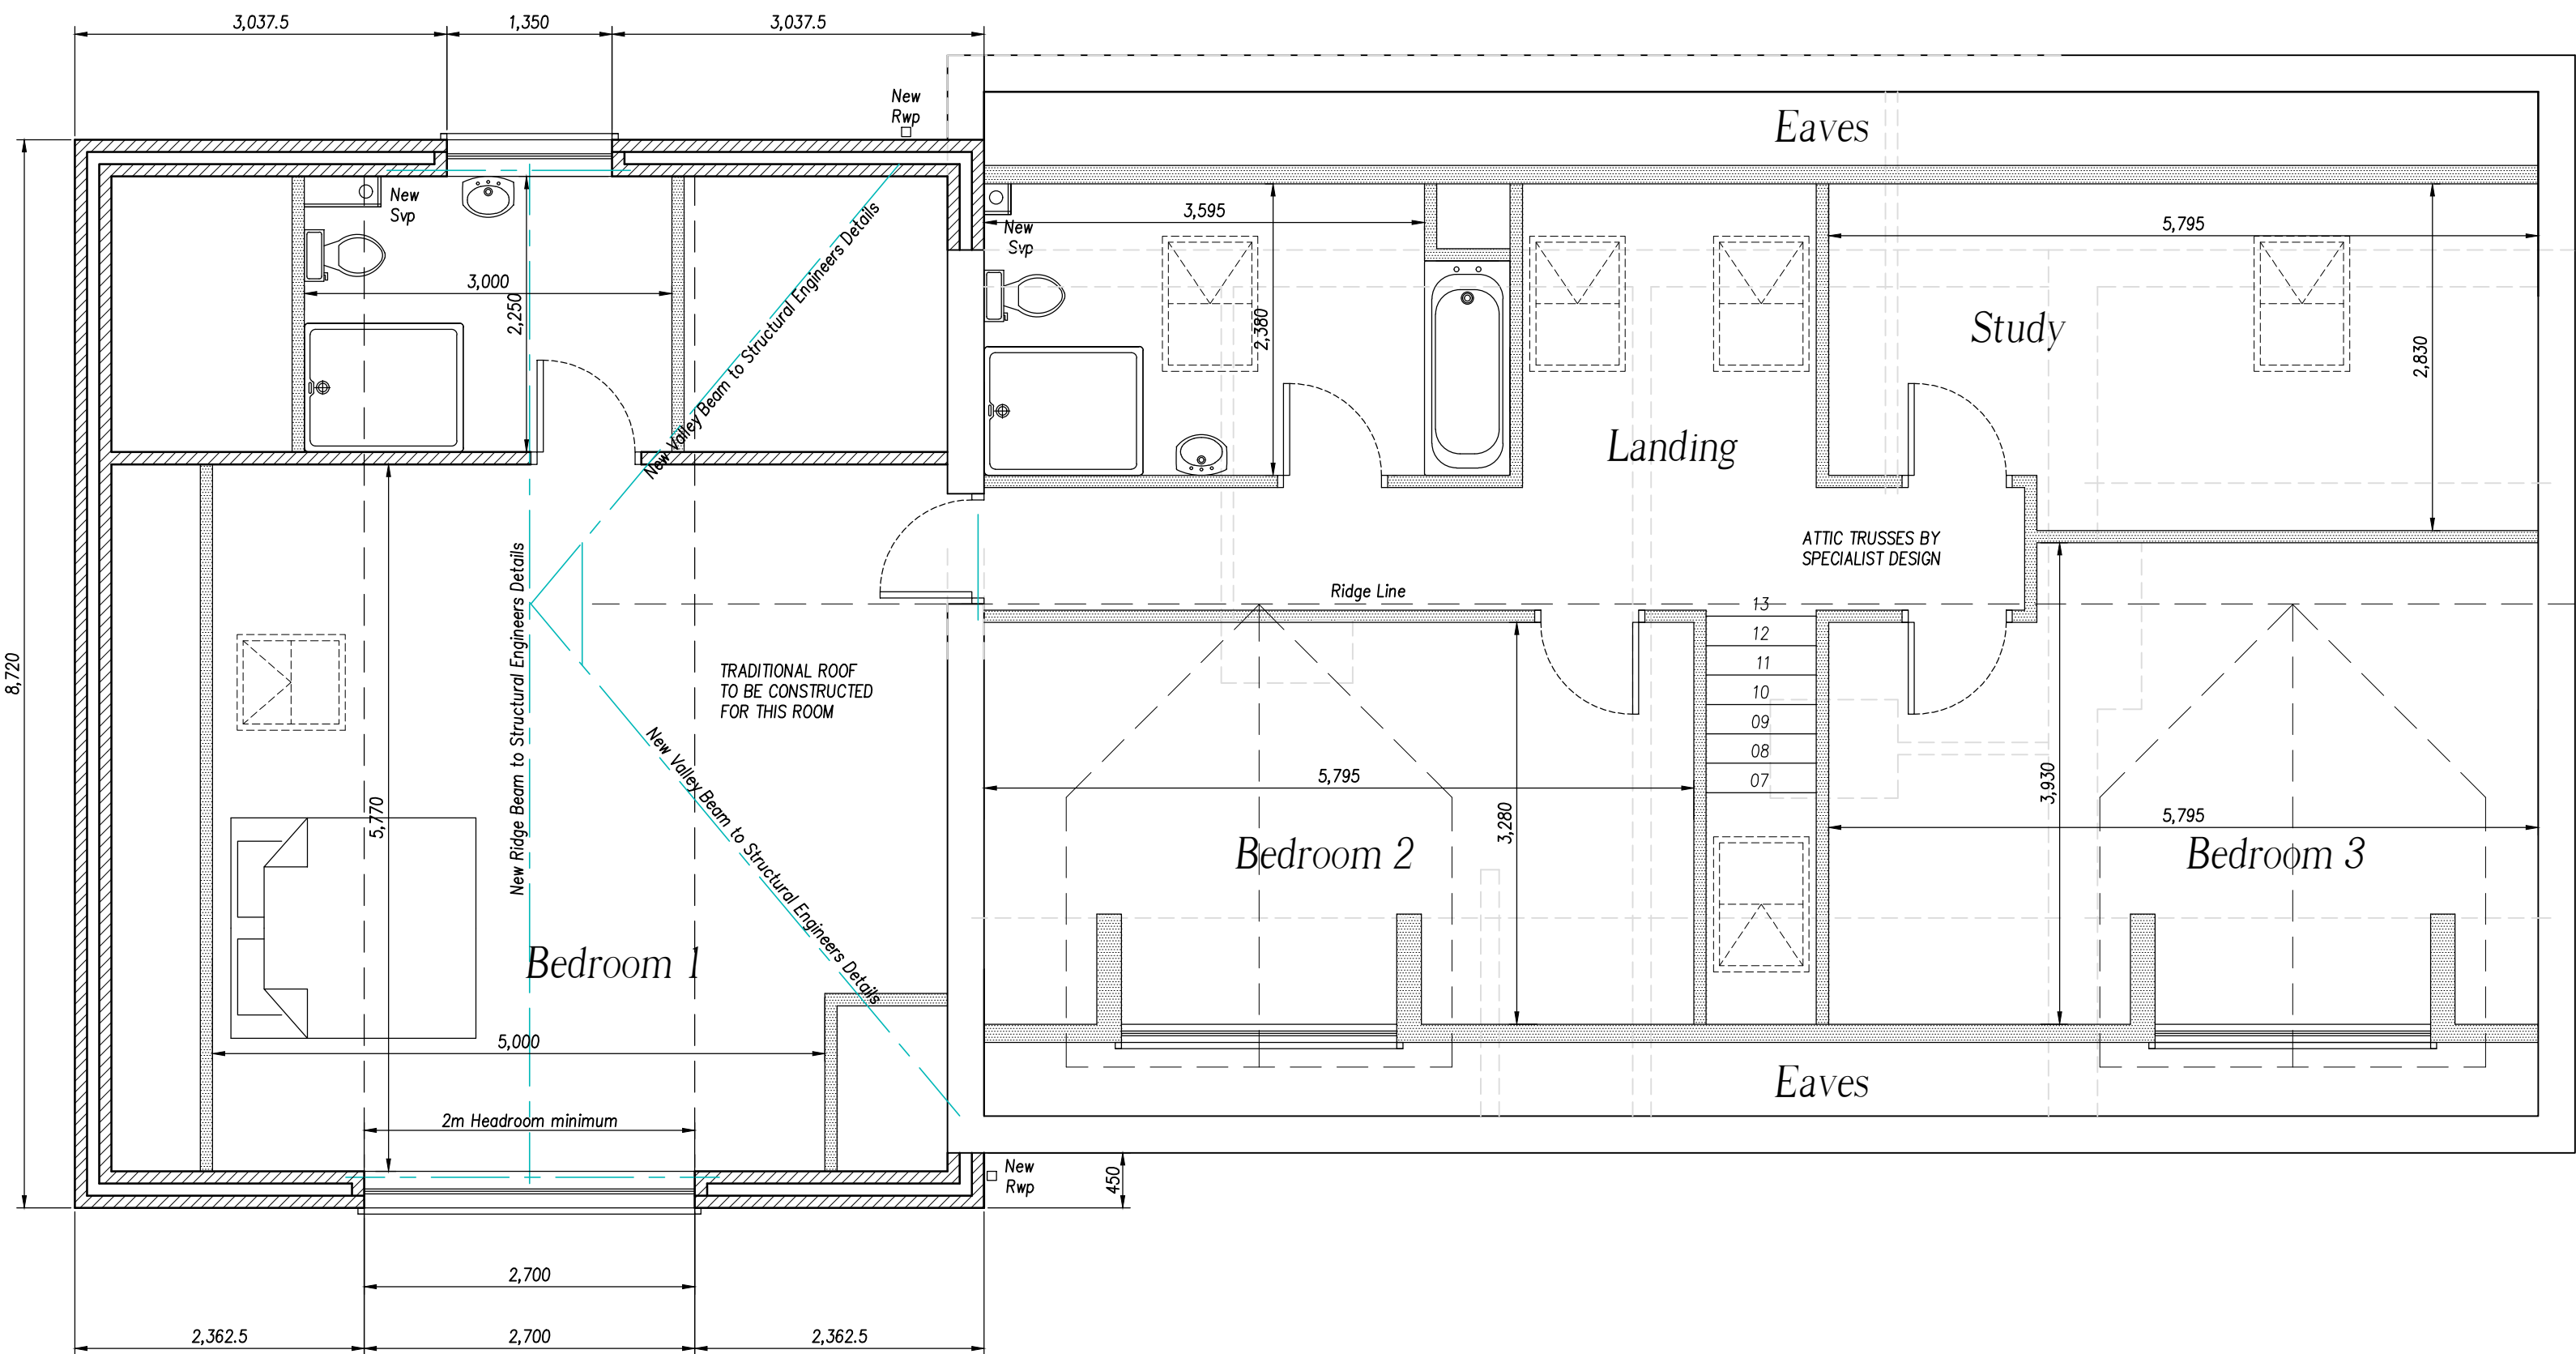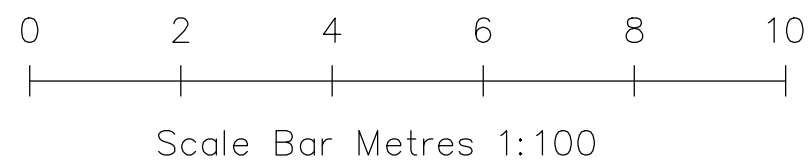

Proposed First Floor Plan
Scale 1:50

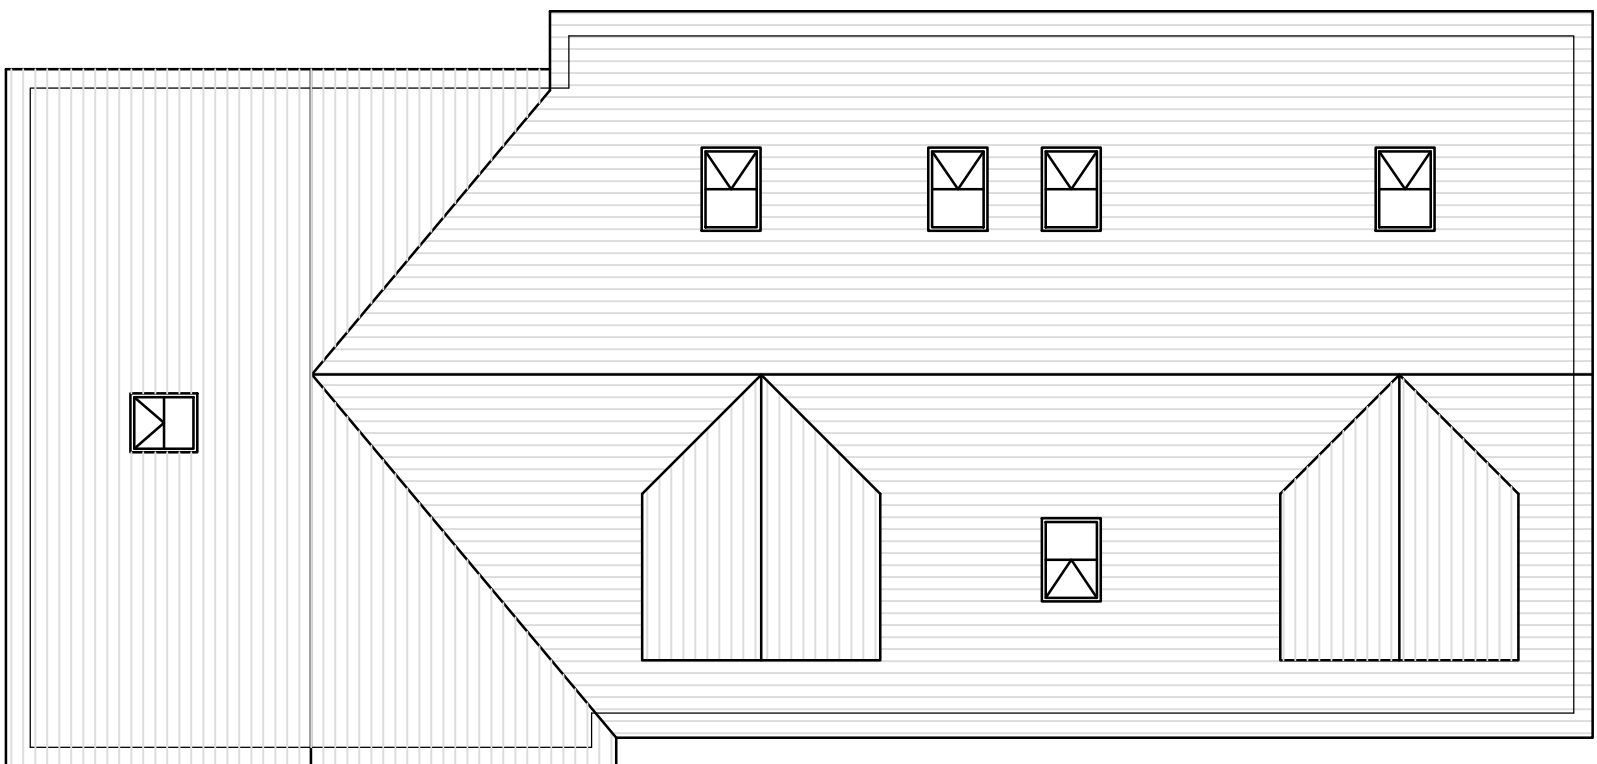

Proposed Roof Plan
Scale 1:100

C	DRAWING TITLE AMENDED	
B	AMENDED DESIGN FOLLOWING ON FROM DISCUSSIONS WITH THE PLANNING DEPARTMENT	
A	SIDE EXTENSION REDUCED IN WIDTH BY 675mm CORRECTED OS PLAN, SITE AND BLOCK PLAN TO ACTUAL DIMENSIONS ON SITE	
Revision	Details of Amendments	
<u>Proposed Development</u> <i>Proposed Two Storey Side Extension, new roof structure to existing dwelling and other internal modifications to 137 Armshead Road, Werrington, Staffordshire, ST9 0EL</i>		
<u>Drawing Title</u> <i>Proposed Floor Plans, Block and Site Plan</i>		
Date	Scale @ A1	Sheet
16.04.21	1:50, 100, 500, 1250	2 of 4
<u>Applicants Name & Address</u> <i>Mr Richard Brooks 137 Armshead Road, Werrington, Staffordshire, ST9 0EL</i>		
(07496) 272222		