




Ground Floor Plan scale: 1:100 at A1

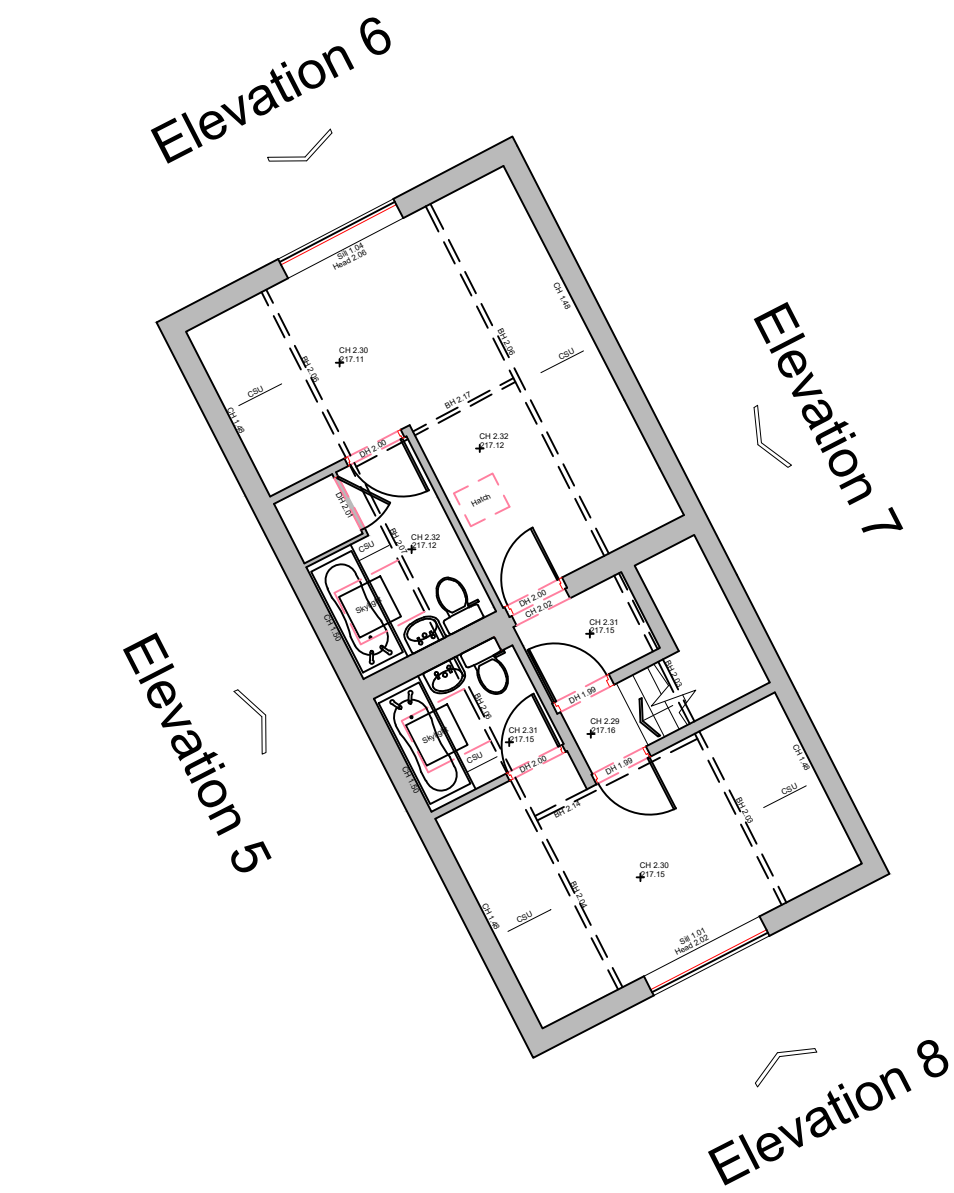

First Floor Plan

Hewitt&CarrArchitects

A: DaisyBank House | 17-19 Leek Road | Cheadle | ST10 1JE
T: 01538 756888
E: enquiries@hcarchitects.co.uk
W: www.hcarchitects.co.uk

Client

Project
Proposed Conversion of Holiday
Accommodation to Single Dwelling
Bradley Elms Farm, Cheadle Rd, Alton
Title
Ground and First Floor Plans
As Existing

Status
Survey
Date March 21 Drawn DD
Scale @A1 1 : 100 @ A1 Checked
Project No Drawing No.
AL(0)01 Rev

Survey