


Rev.	Drawn	Comments	Date
A	DD	General Clients amendments	30/03/21
B	DD	General amendments to garden area	12/04/21
C	DD	General amendments including Tractor Shed	30/04/21
D	DD	Topo and trees indicated	24/08/21

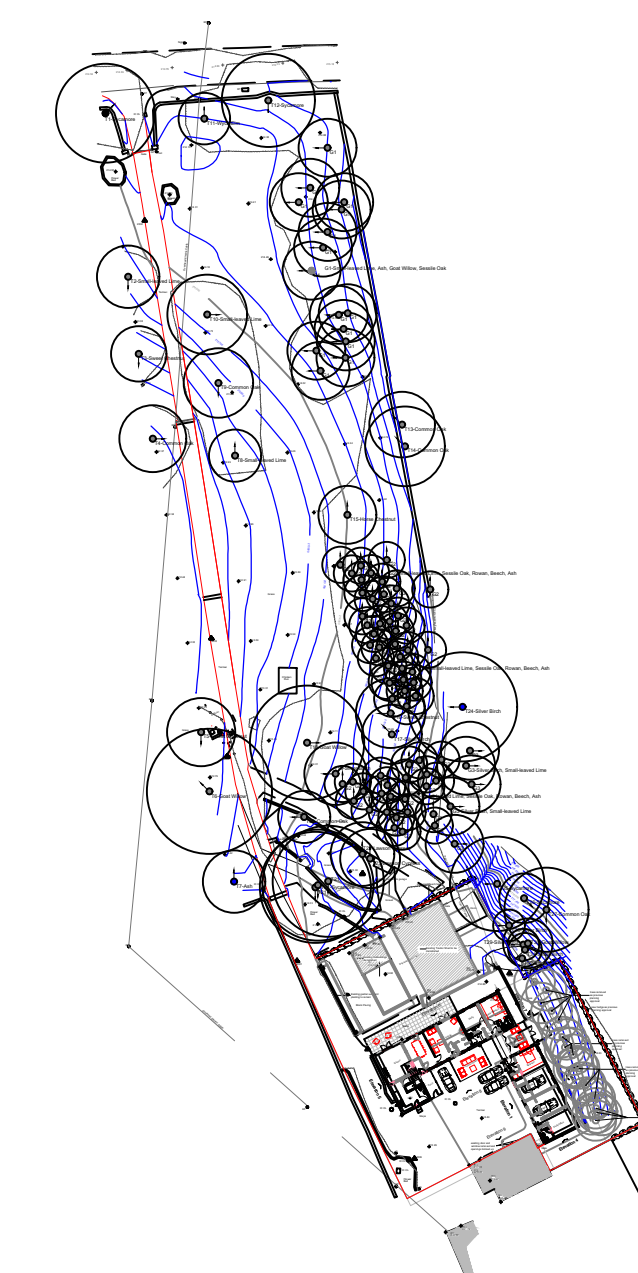

Ground Floor Plan scale: 1:100 at A1

A: DaisyBank House | 17-19 Leek Road | Cheadle | ST10 1JE
T: 01538 756888
E: enquiries@hcarchitects.co.uk
W: www.hcarchitects.co.uk

Project
Proposed Conversion of Holiday
Accommodation to Single Dwelling
Bradley Elms Farm, Cheadle Rd, Alton

Ground and First Floor Plans
As Proposed

Status
Planning

Date March 21

Scale @A1 1 : 100 @ A1

Project No. Drawing No.
AL(0)05

Checked

Rev D

Ref: H:REF