



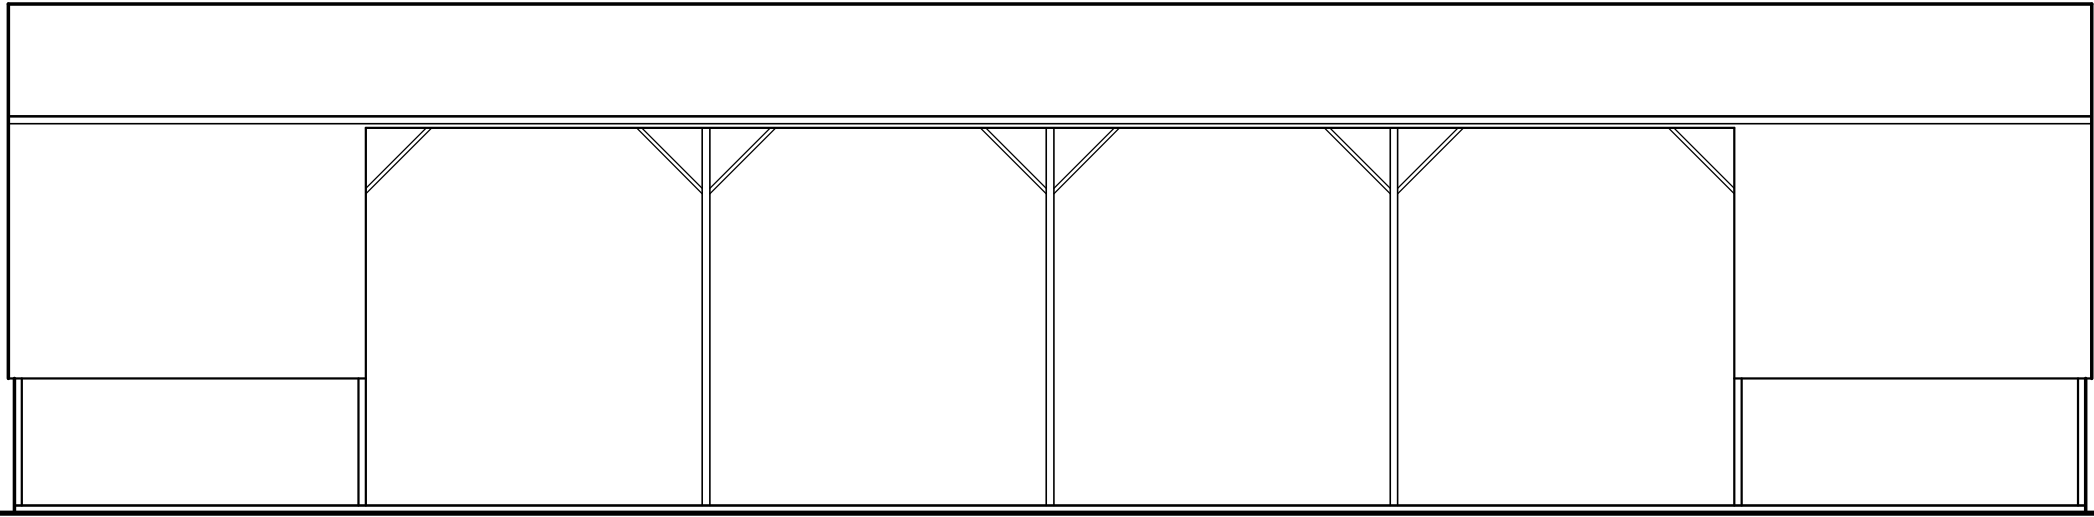


South-East Elevation




North-West Elevation

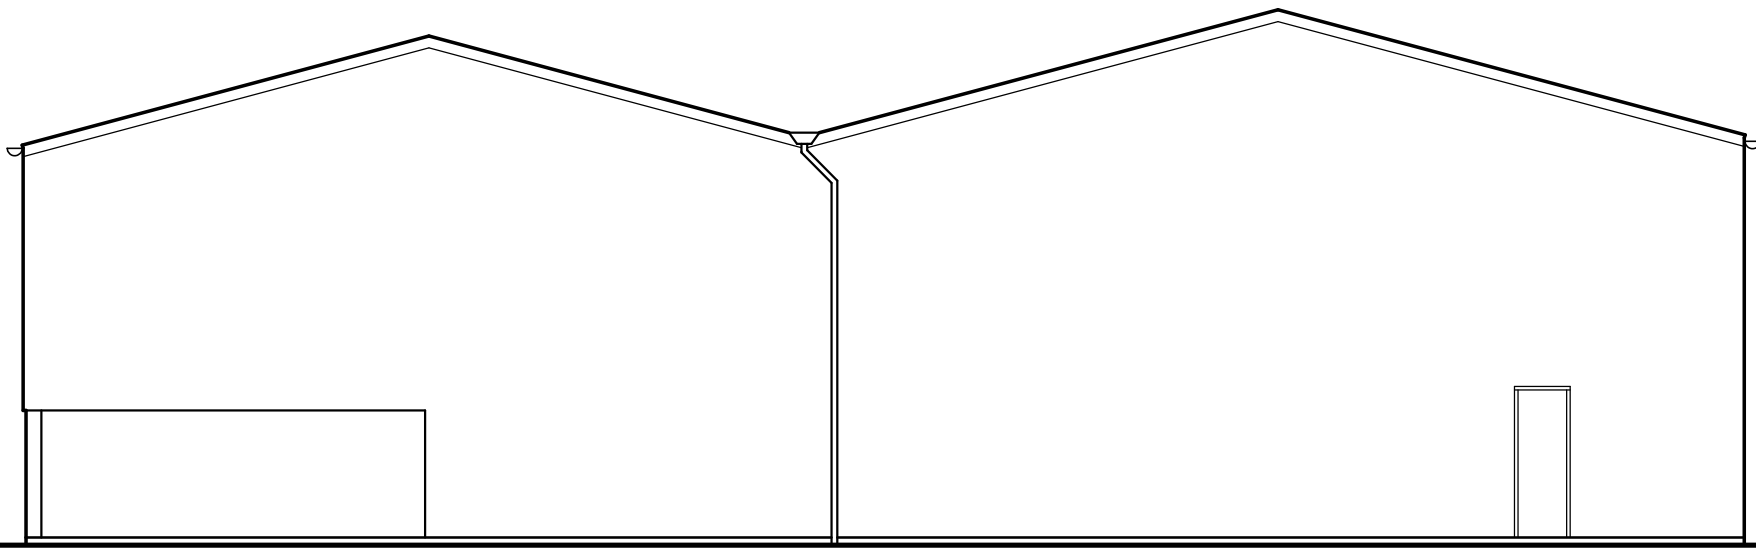


North-East Elevation

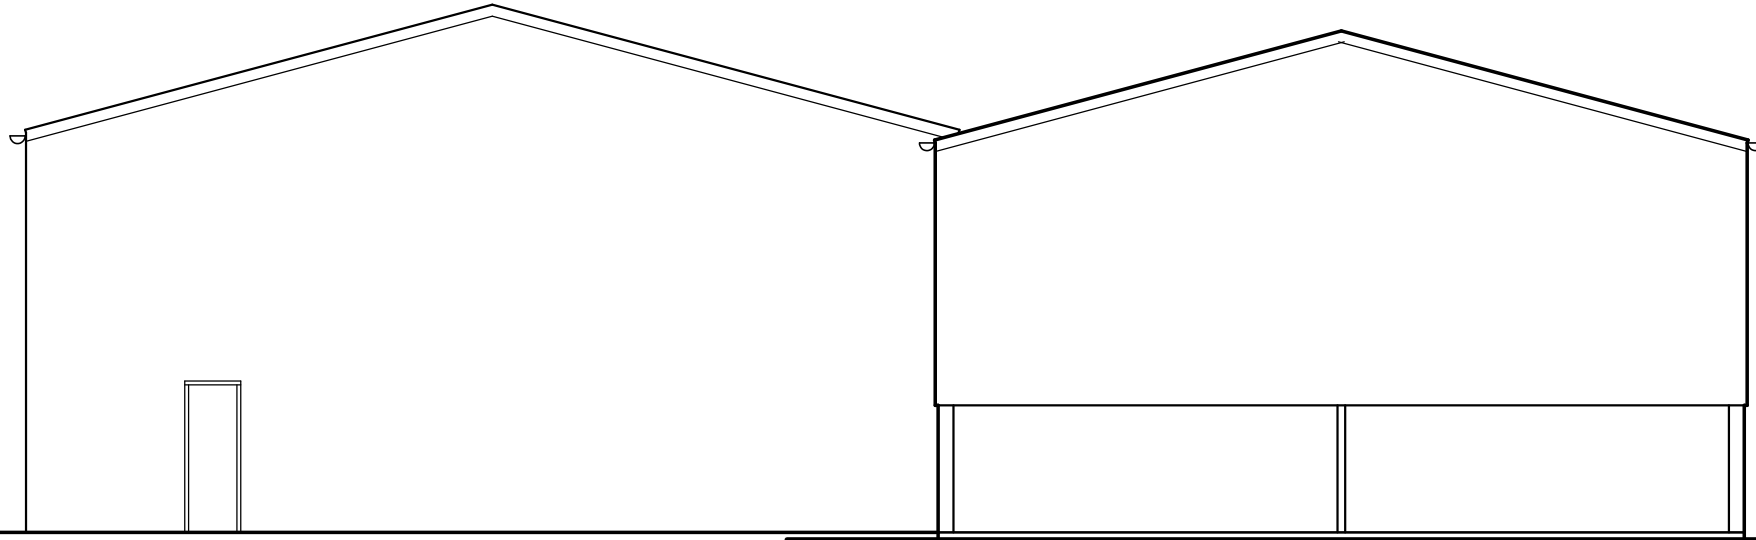


South-West Elevation

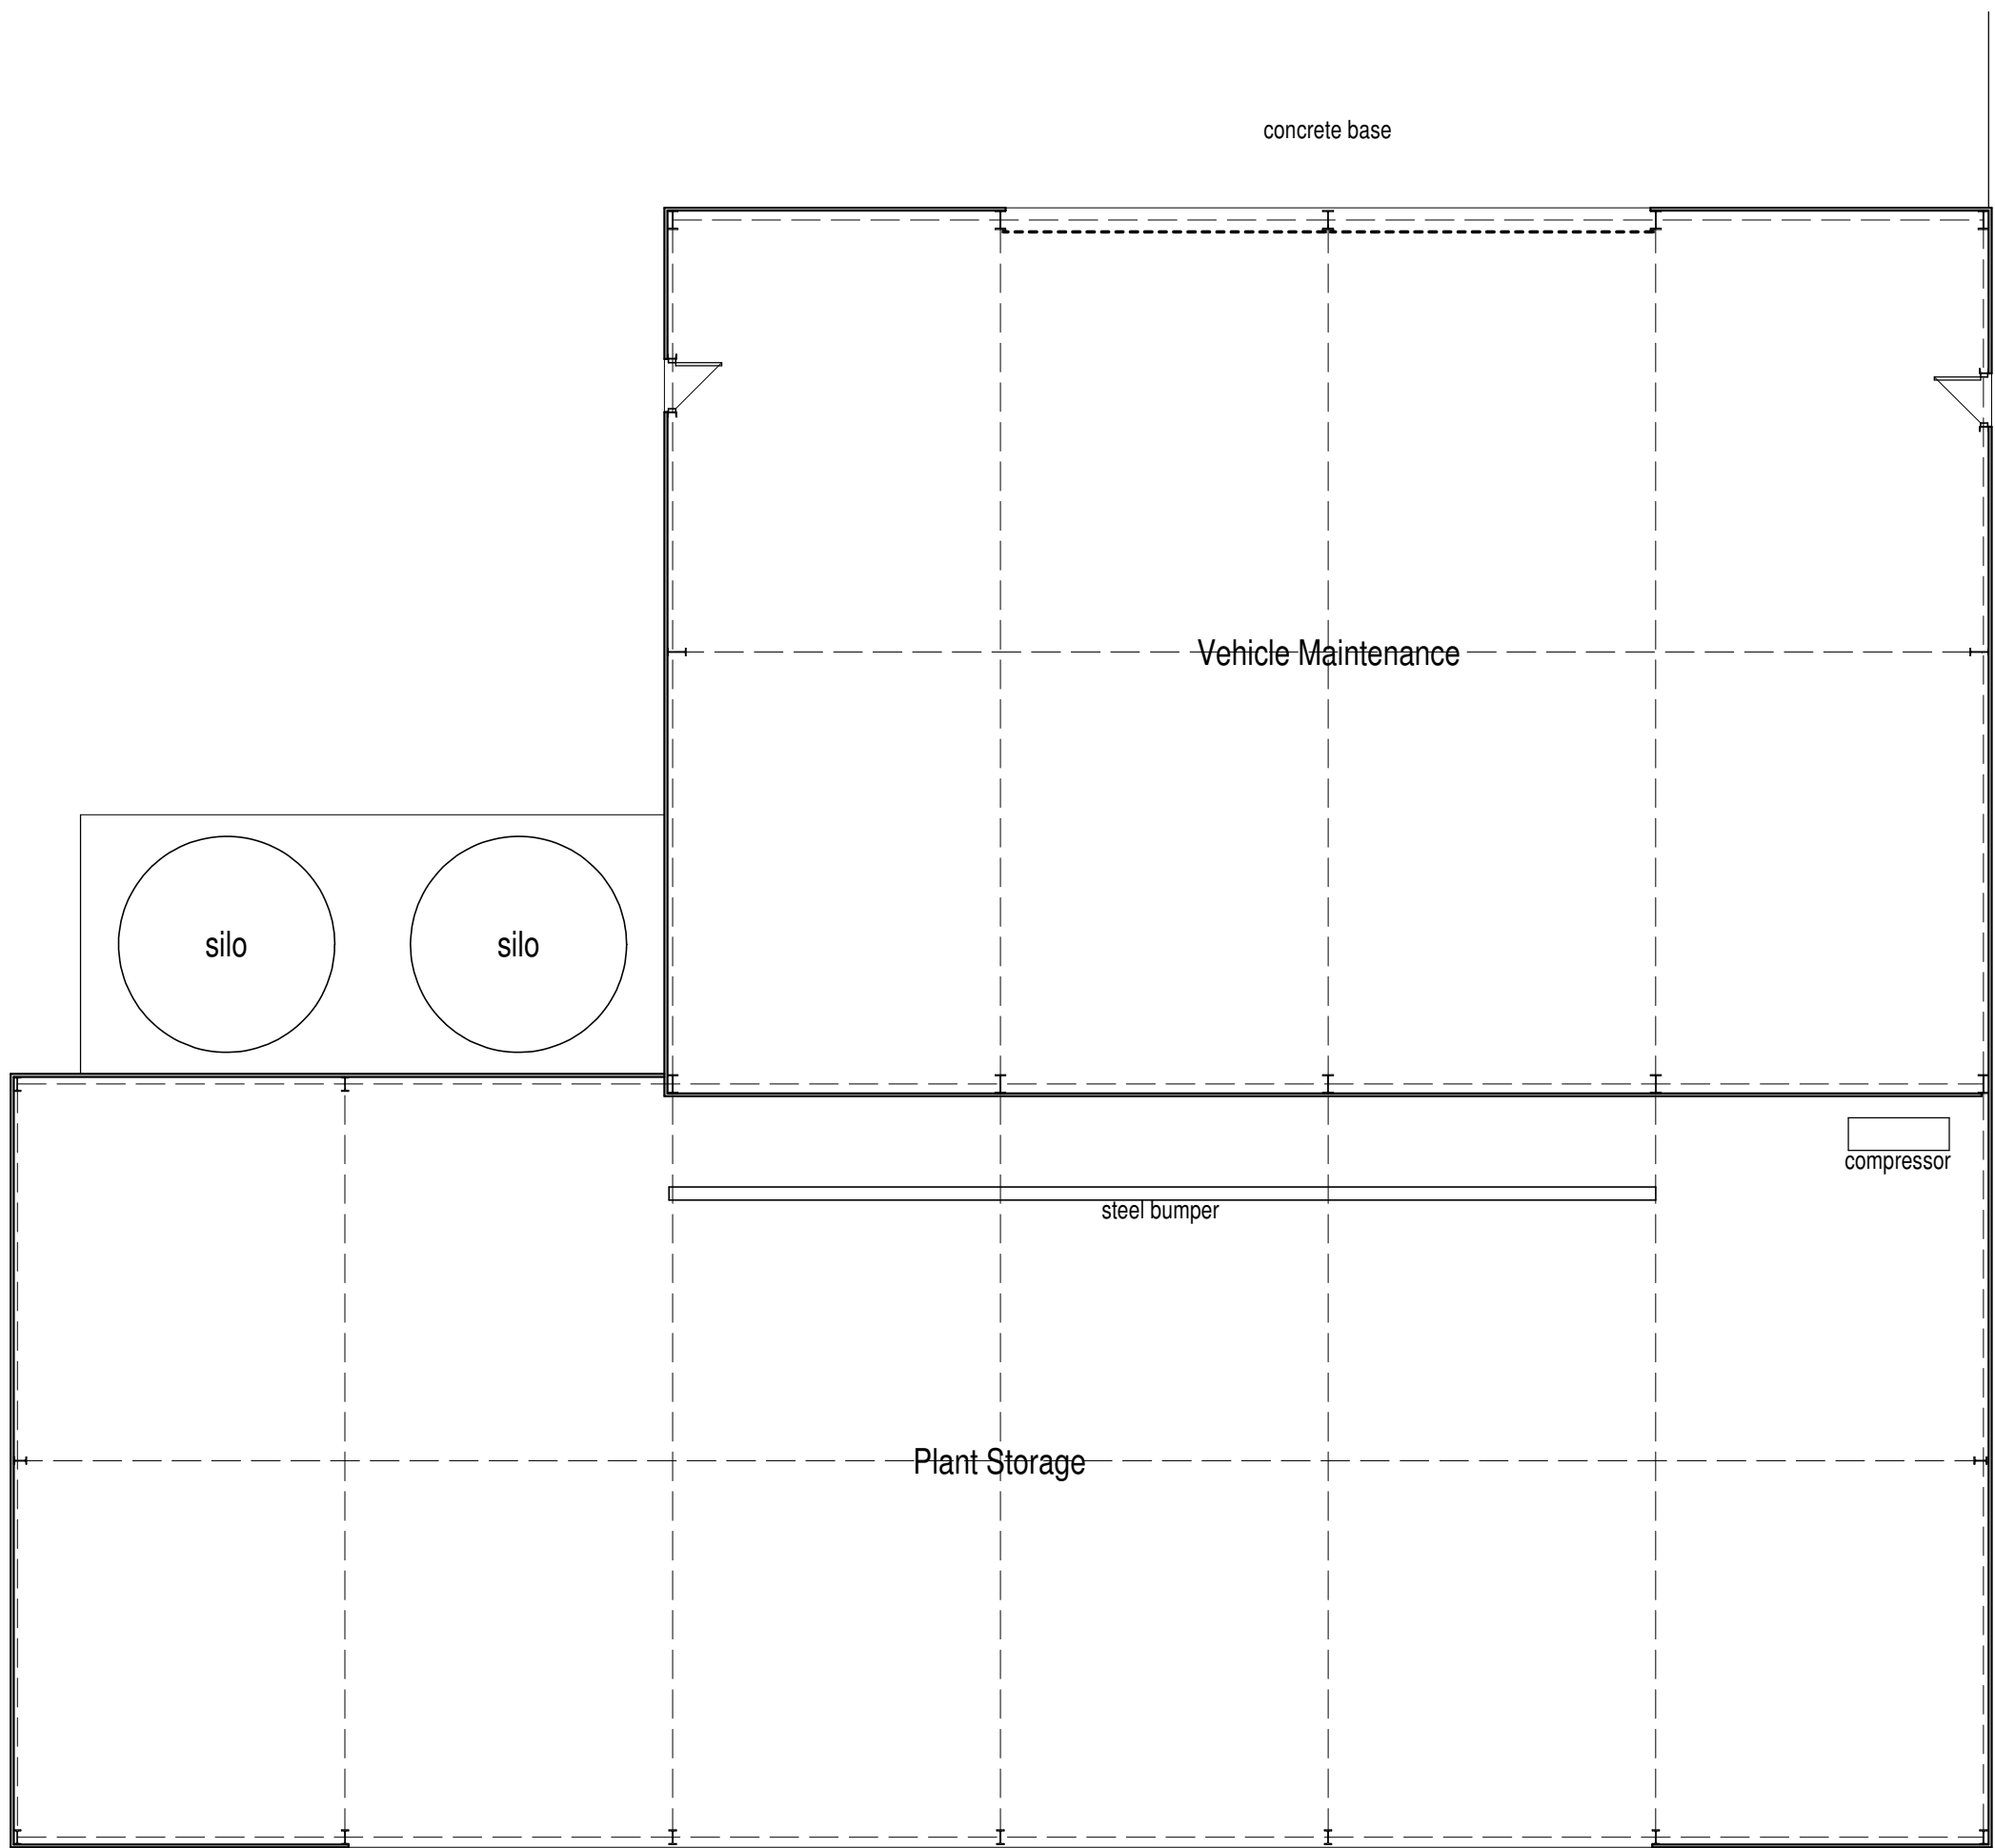

Floor Plan

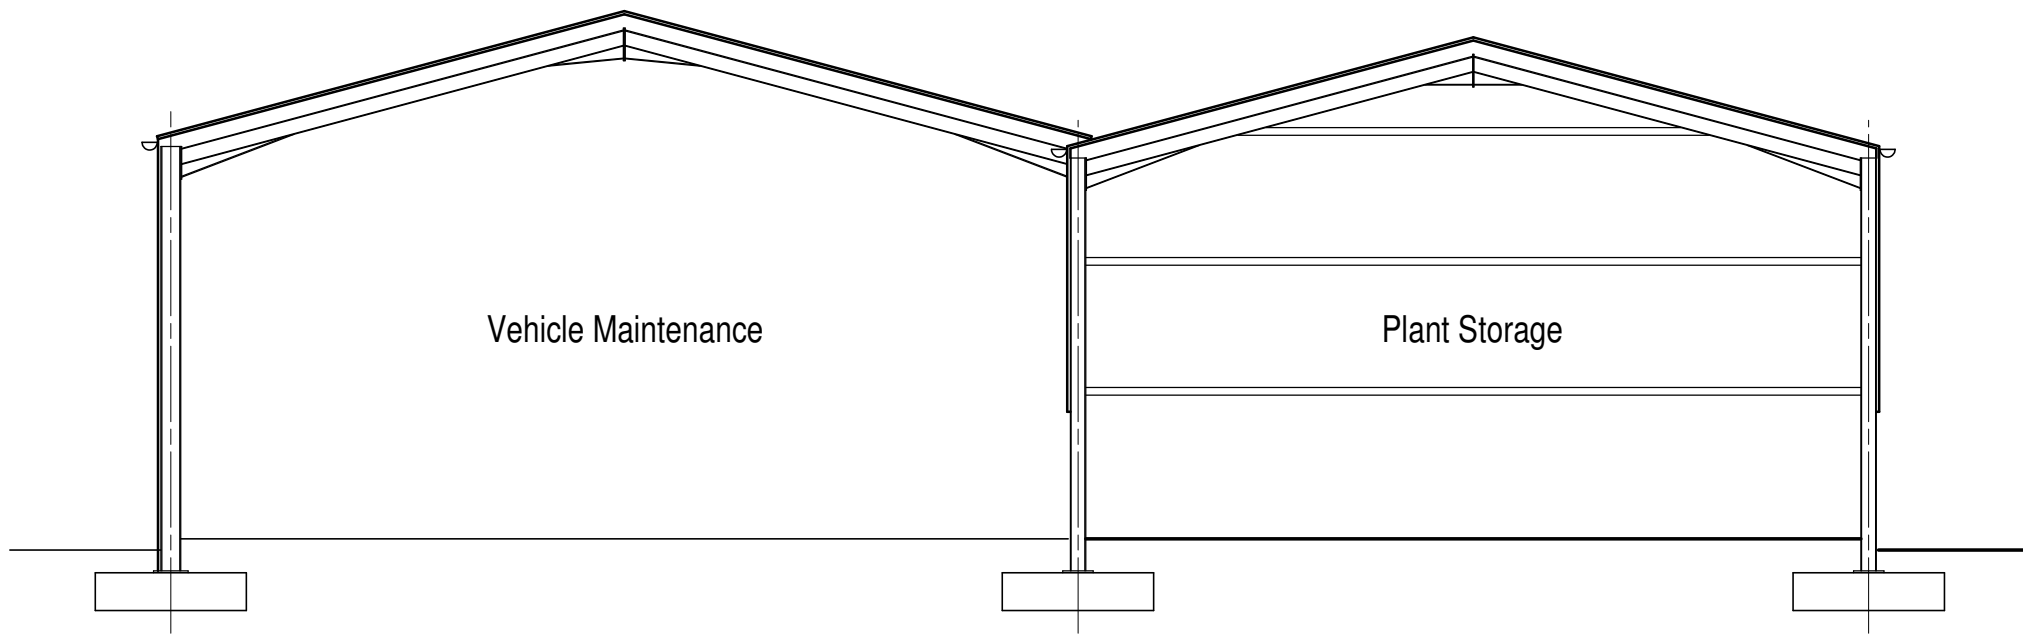

Typical Section

 

JCM Group Holdings (UK) Ltd

Proposed Alterations to Storage Shed
to form Biomass Boiler Housing,
Felthouse Farm,
Cheadle Road, Cheddleton,
Staffs, ST13 7BG.
Existing Conditions
Plan + Elevations

Date	July 2021	Sheet	A1	Scale	1:100
Dwg No.	2020-2537-03	Rev.	-	Drawn	NAW



10 Cawdry Buildings, Fountain Street, Leek, ST13 6JP
Telephone: 01538 386002
E-mail: info@sammonsltd.co.uk
Web: www.sammonsltd.co.uk

This drawing is copyright.
All dimensions must be checked prior to commencement.