




NOTES:
Drawings produced are for planning consent and building regulation approval only and may not cover all elements required to ensure project completion.
All dimensions to be checked on site by contractor.
All discrepancies with the drawings/specifications to be raised and clarified with Elsigood Associates Limited.
All workmanship and materials to comply with current British/European standards, codes of practice & manufacturers instructions.
Drawings remain the property of Elsigood Associates Limited and can not be photocopied (copyright law) or used in any way without the permission of Elsigood Associates Limited.

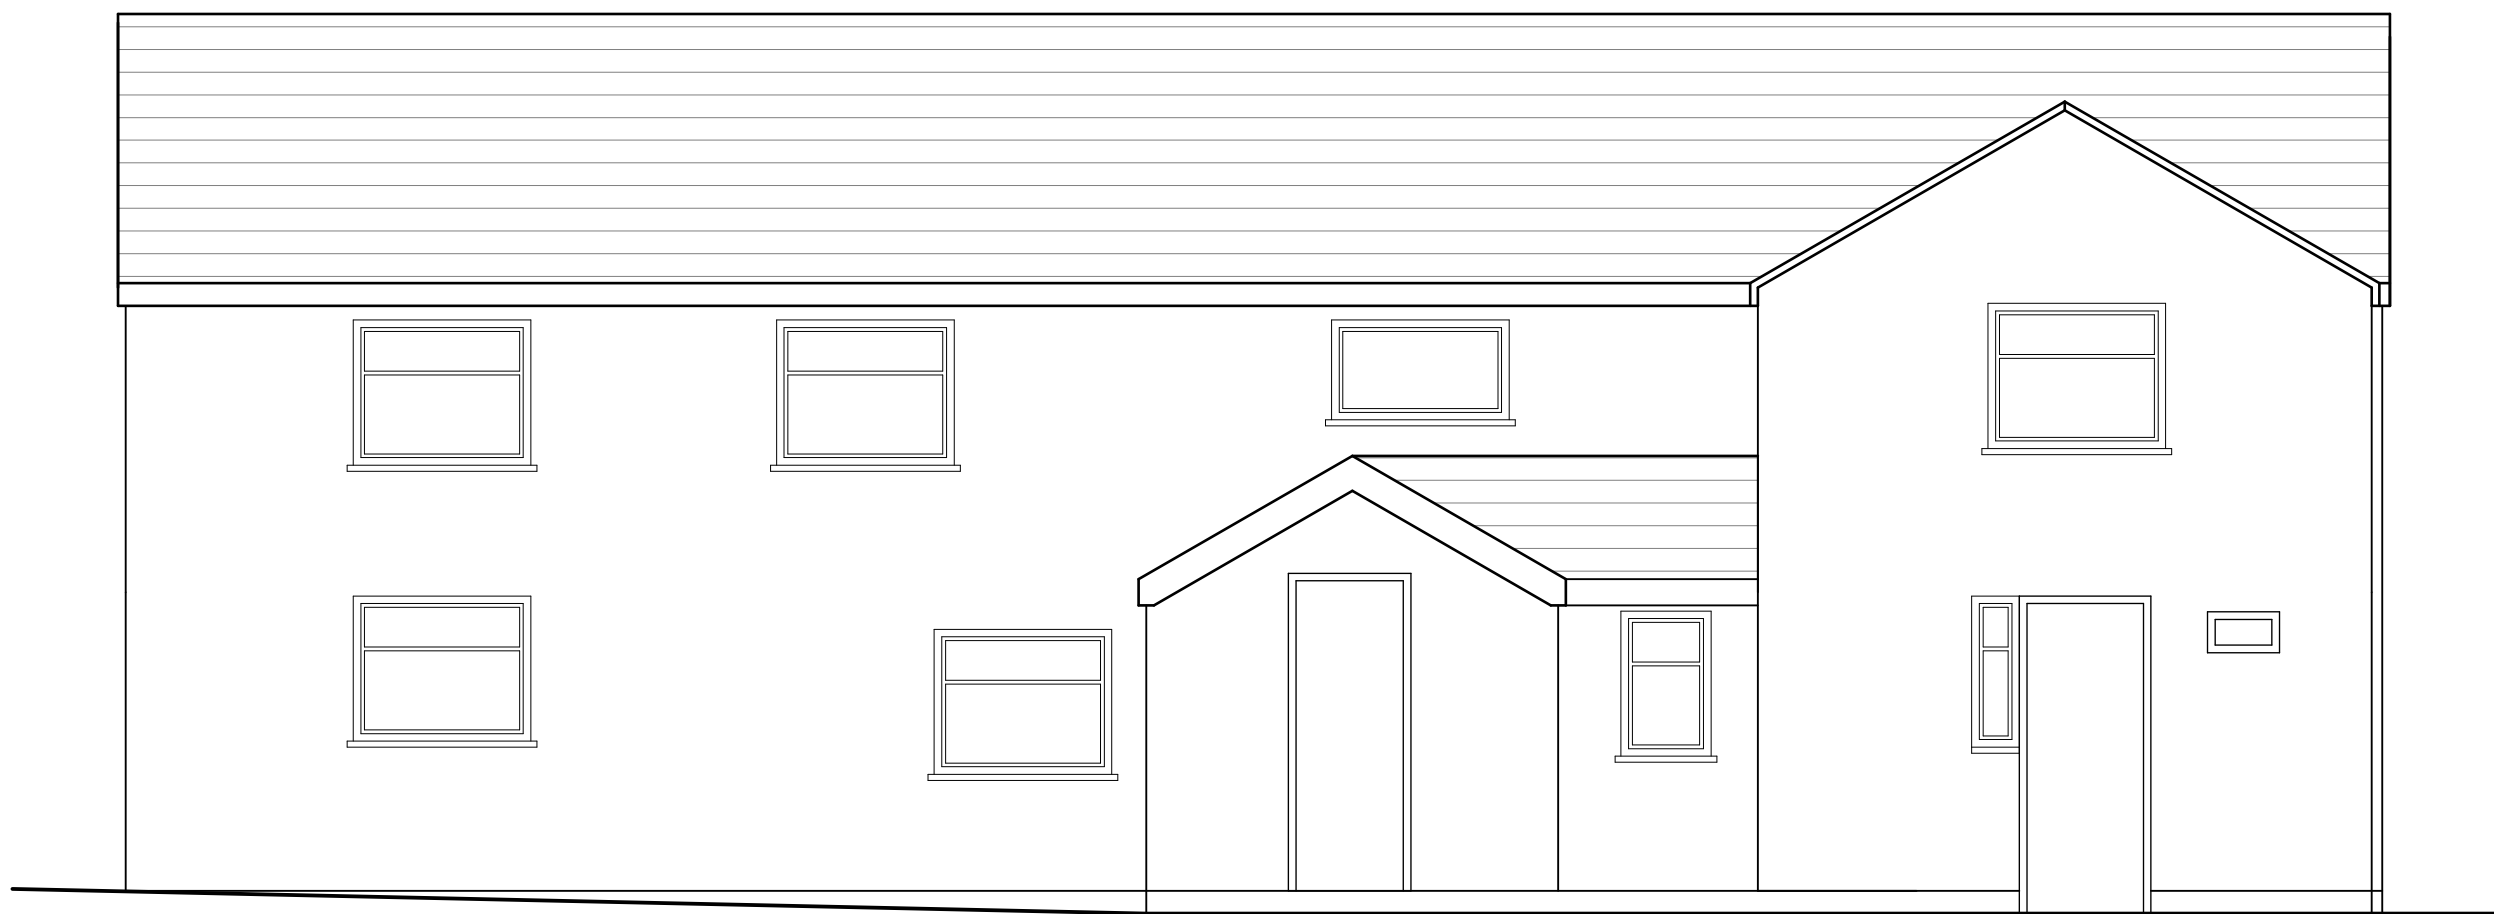


Front Elevation

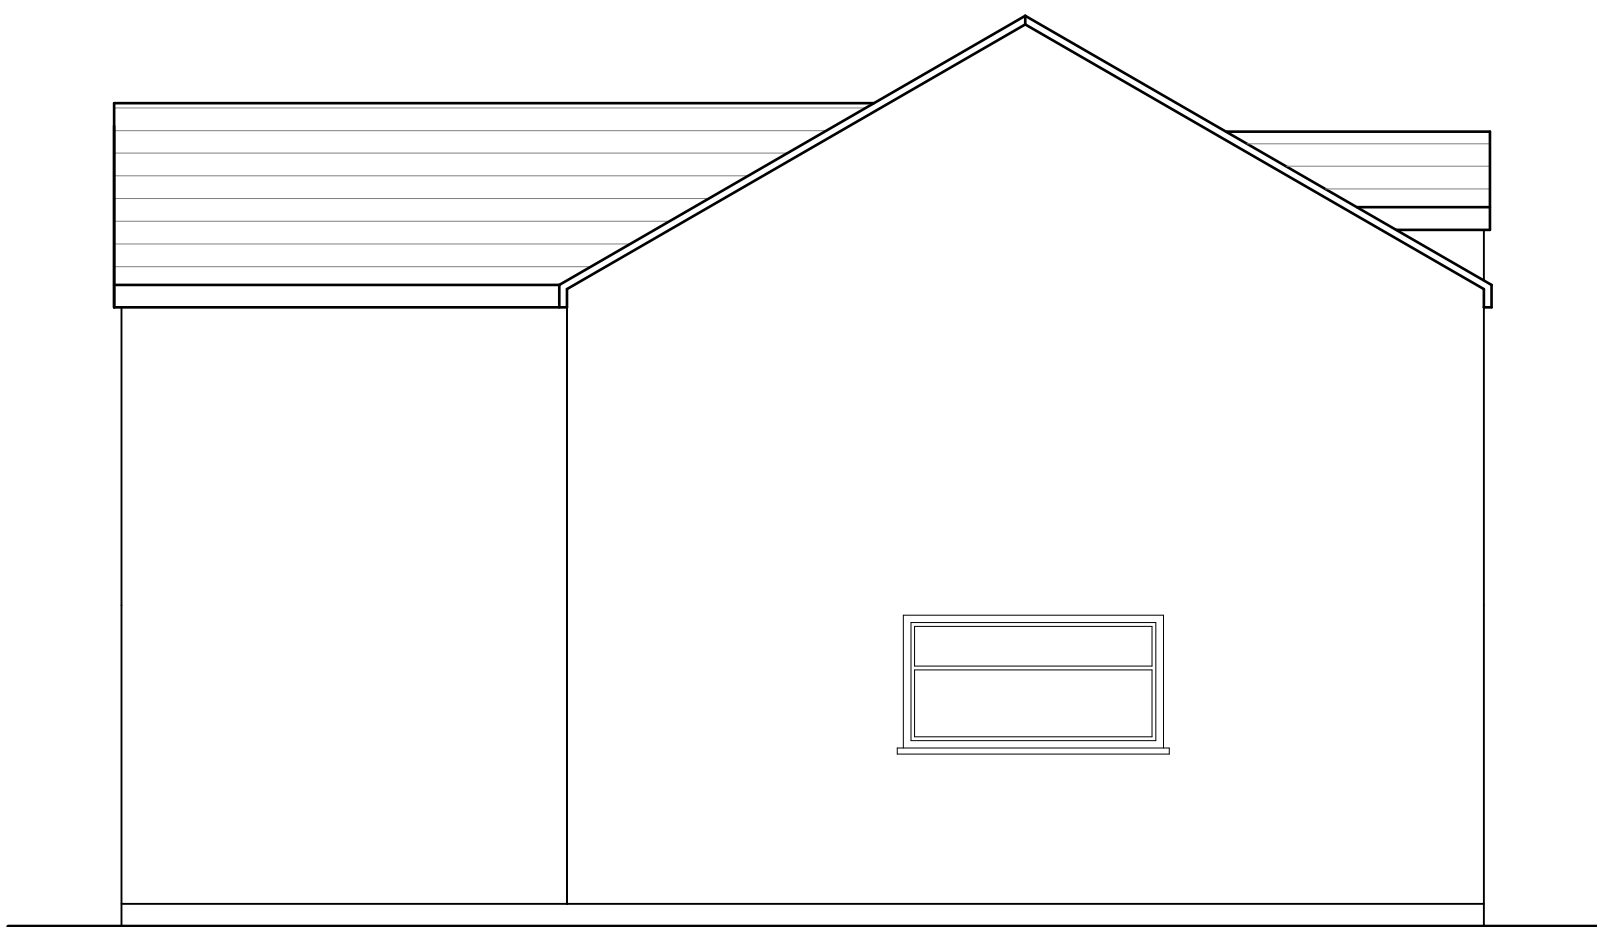

Side Elevation

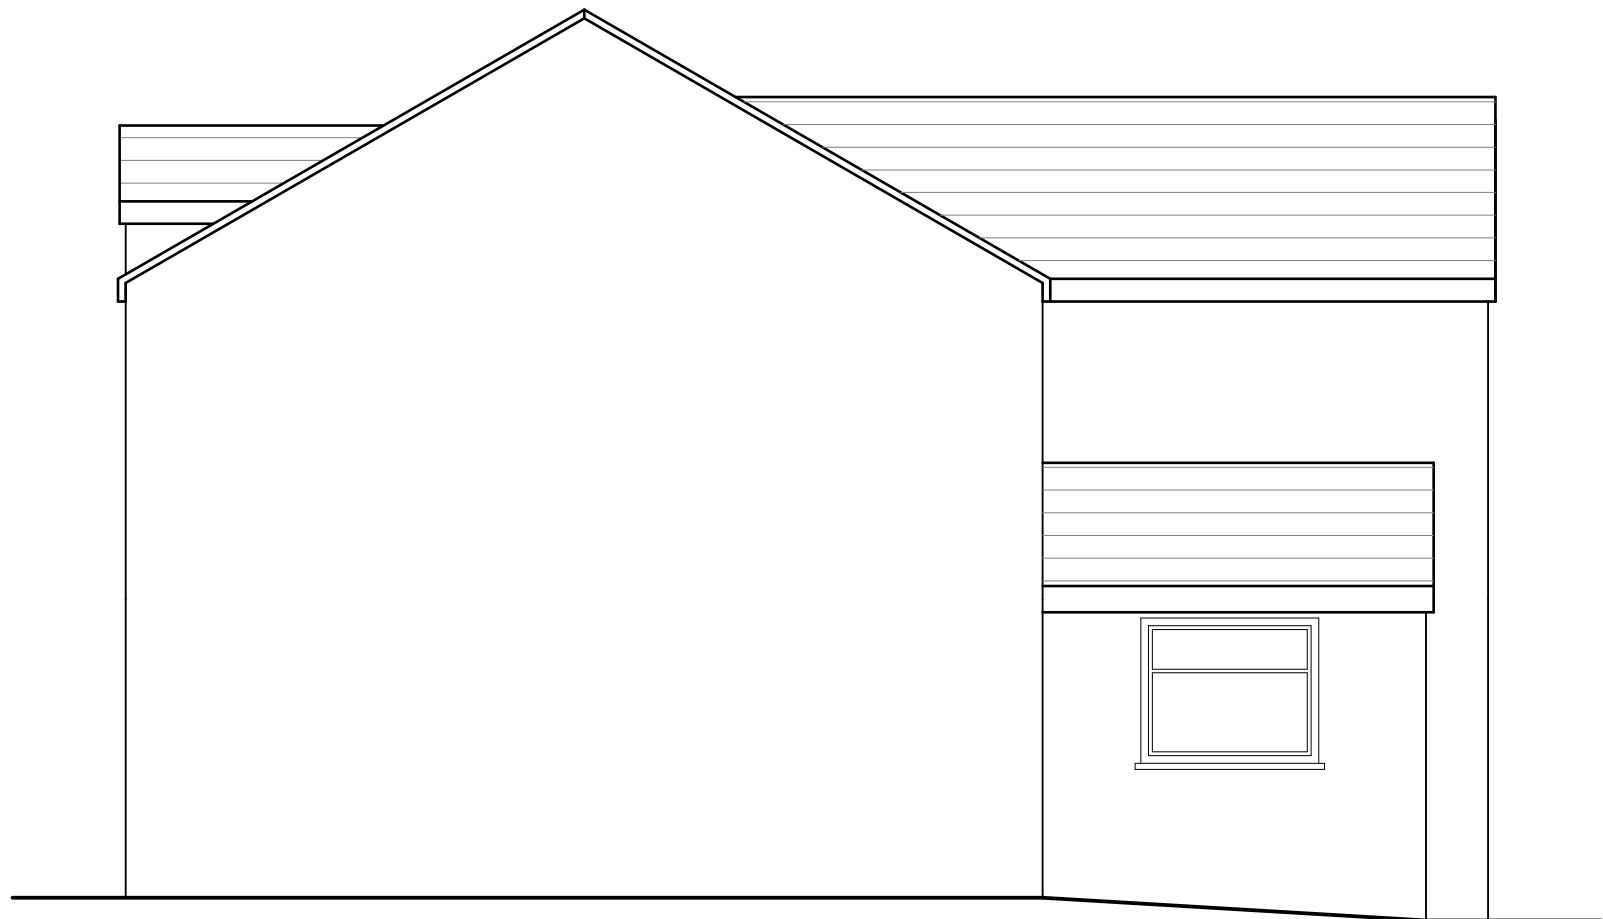

Side Elevation

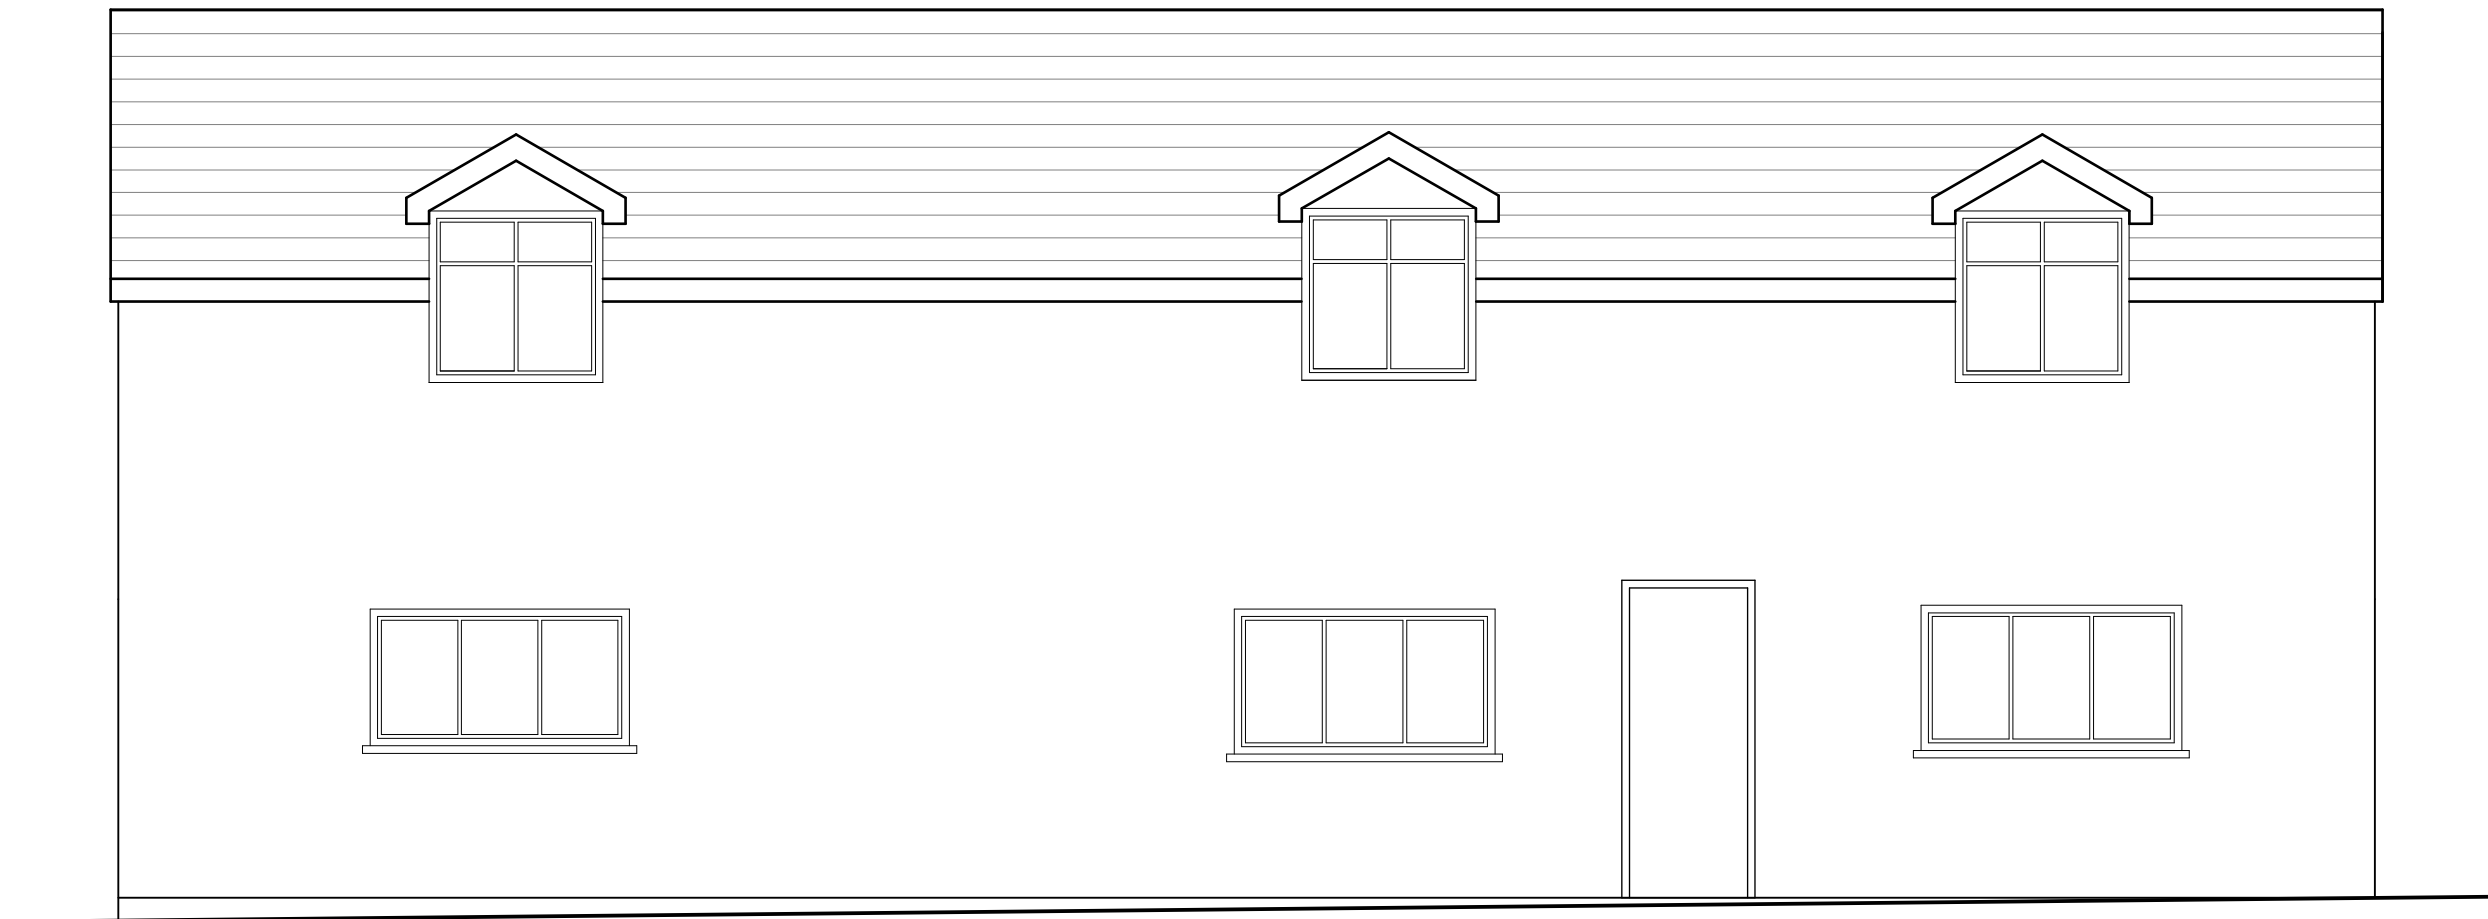

Rear Elevation

Elsigood Associates

BUILDING SURVEYING & ARCHITECTURAL DESIGN
21 Main Street
Barton under Needwood
Staffordshire
DE13 8AA
Chislehurst Bus. Centre
1 Bromley Lane
Chislehurst, Kent
BR7 6LH

Tel: 01283 617 612 Tel: 020 8191 7612

PROJECT:
Proposed Change of Use

SITE:
Meadowstile Farm
Tower Hill Road, Brown Lees
Stoke-On-Trent, ST8 6PA

TITLE:
Existing & Proposed Elevations

DATE:
14/07/2021

SCALE:
1:50

DRAWING No.:
21-016-EPE

DRAWN:
PME

REV:
-