




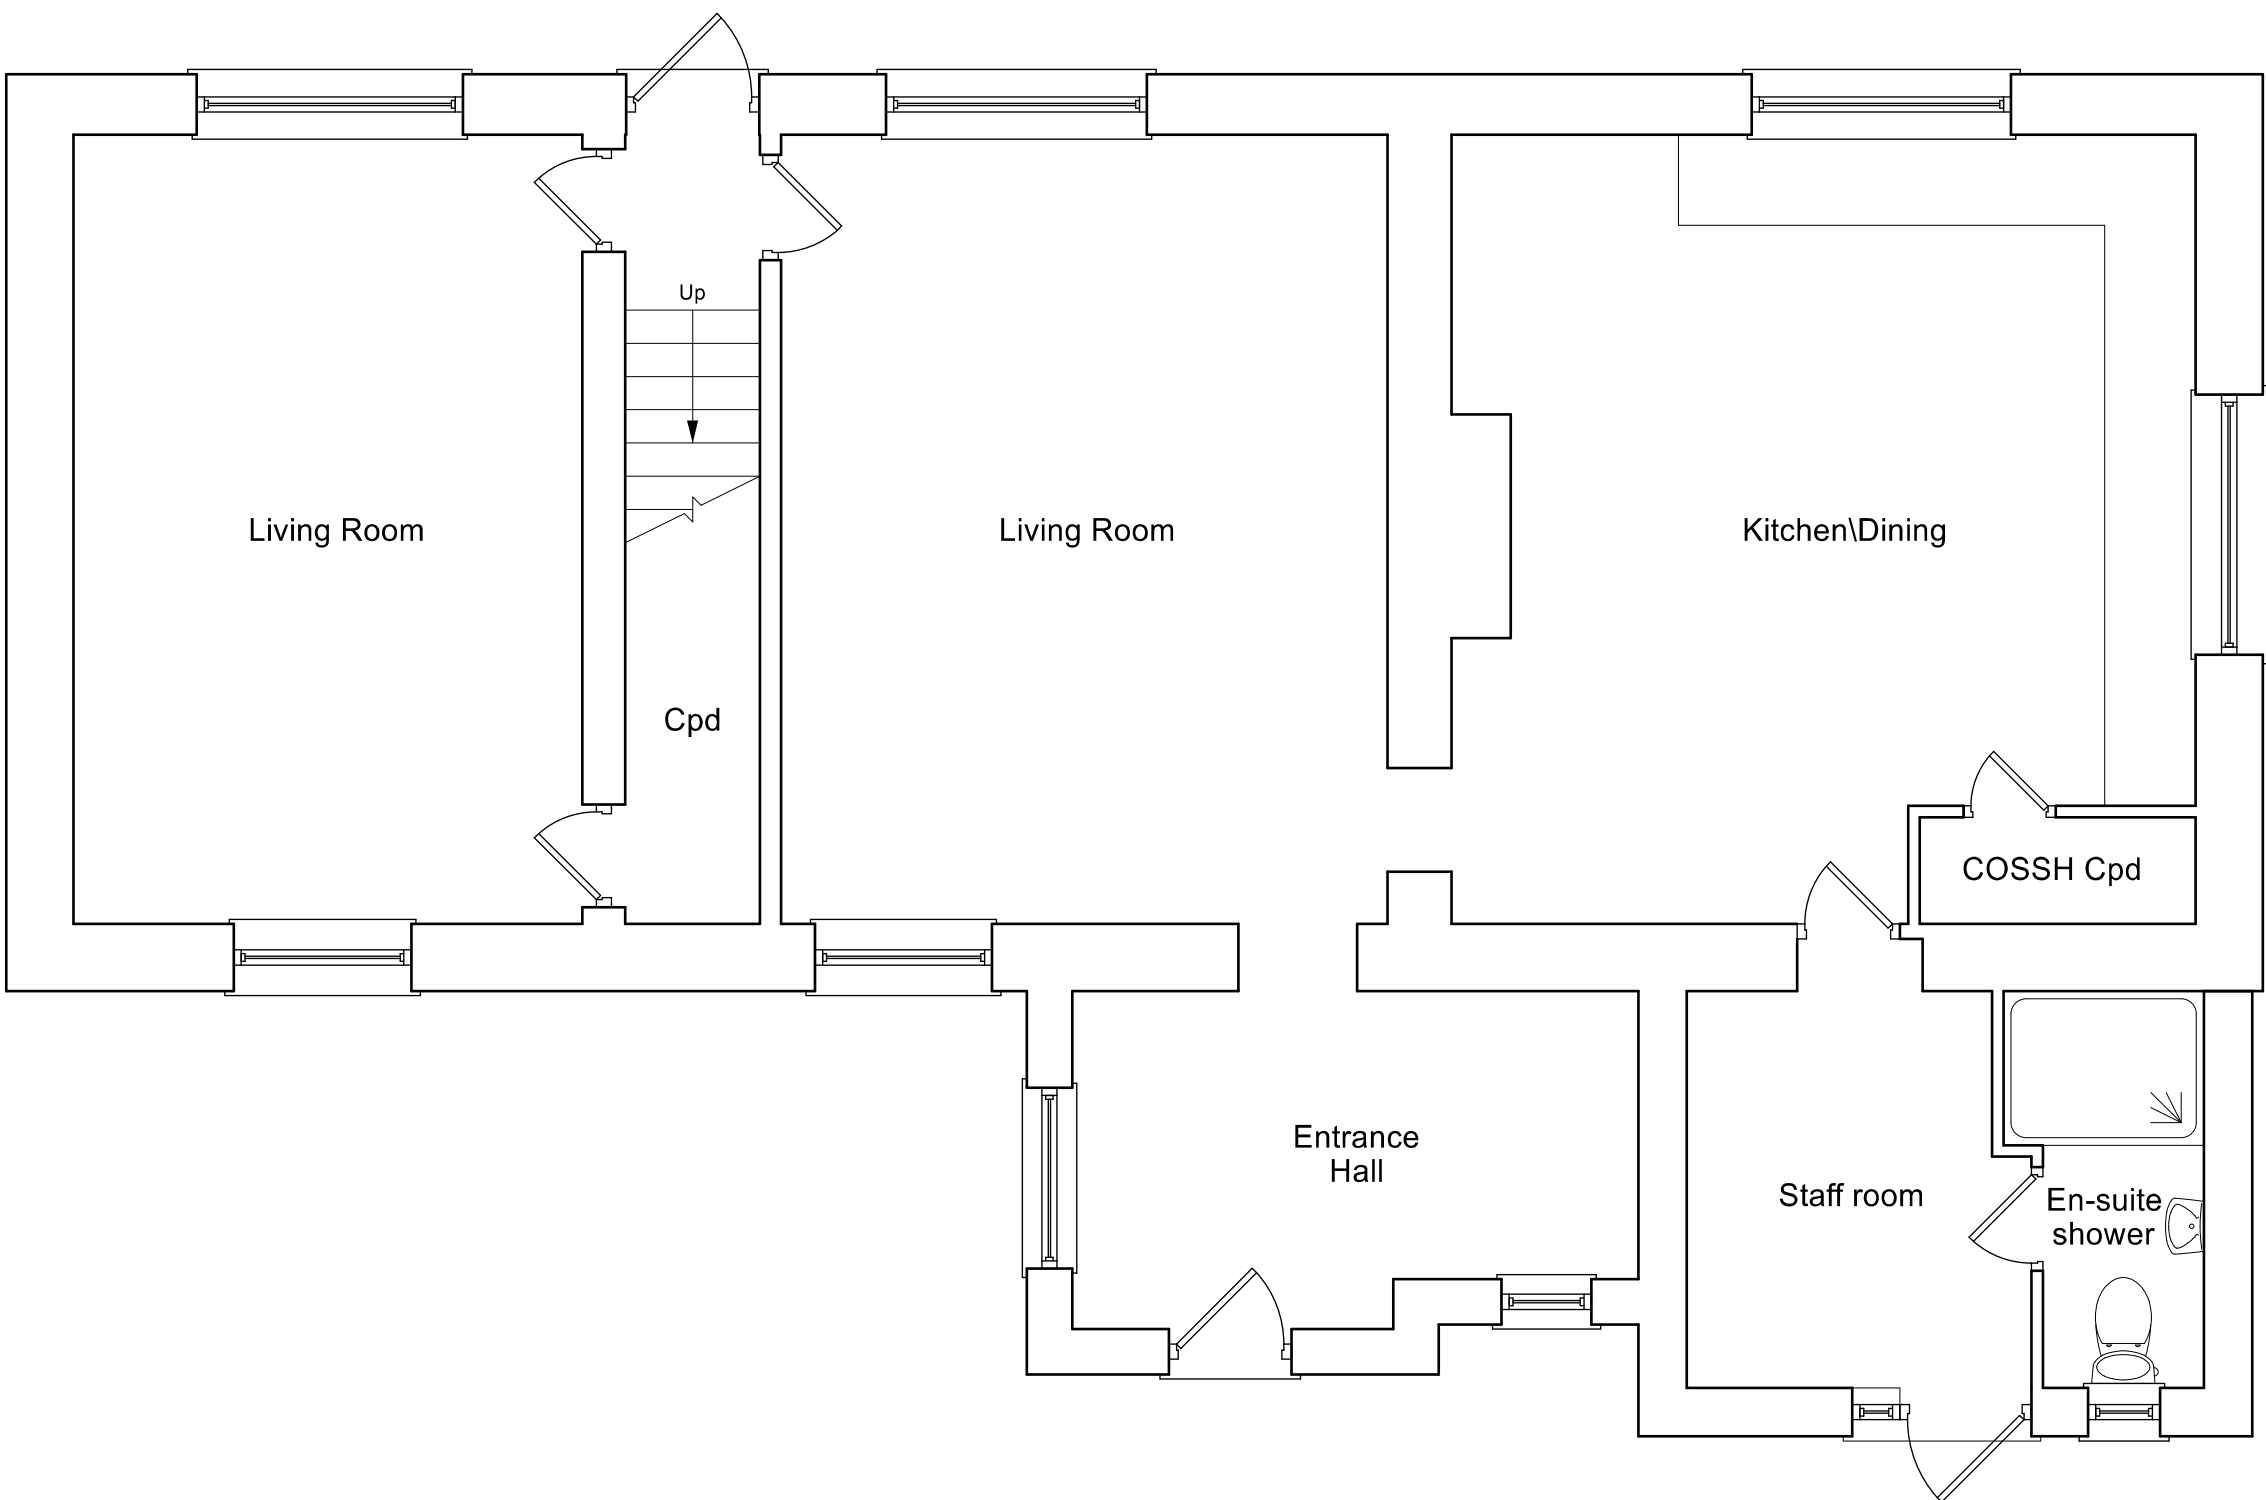


Existing Ground Floor Plan

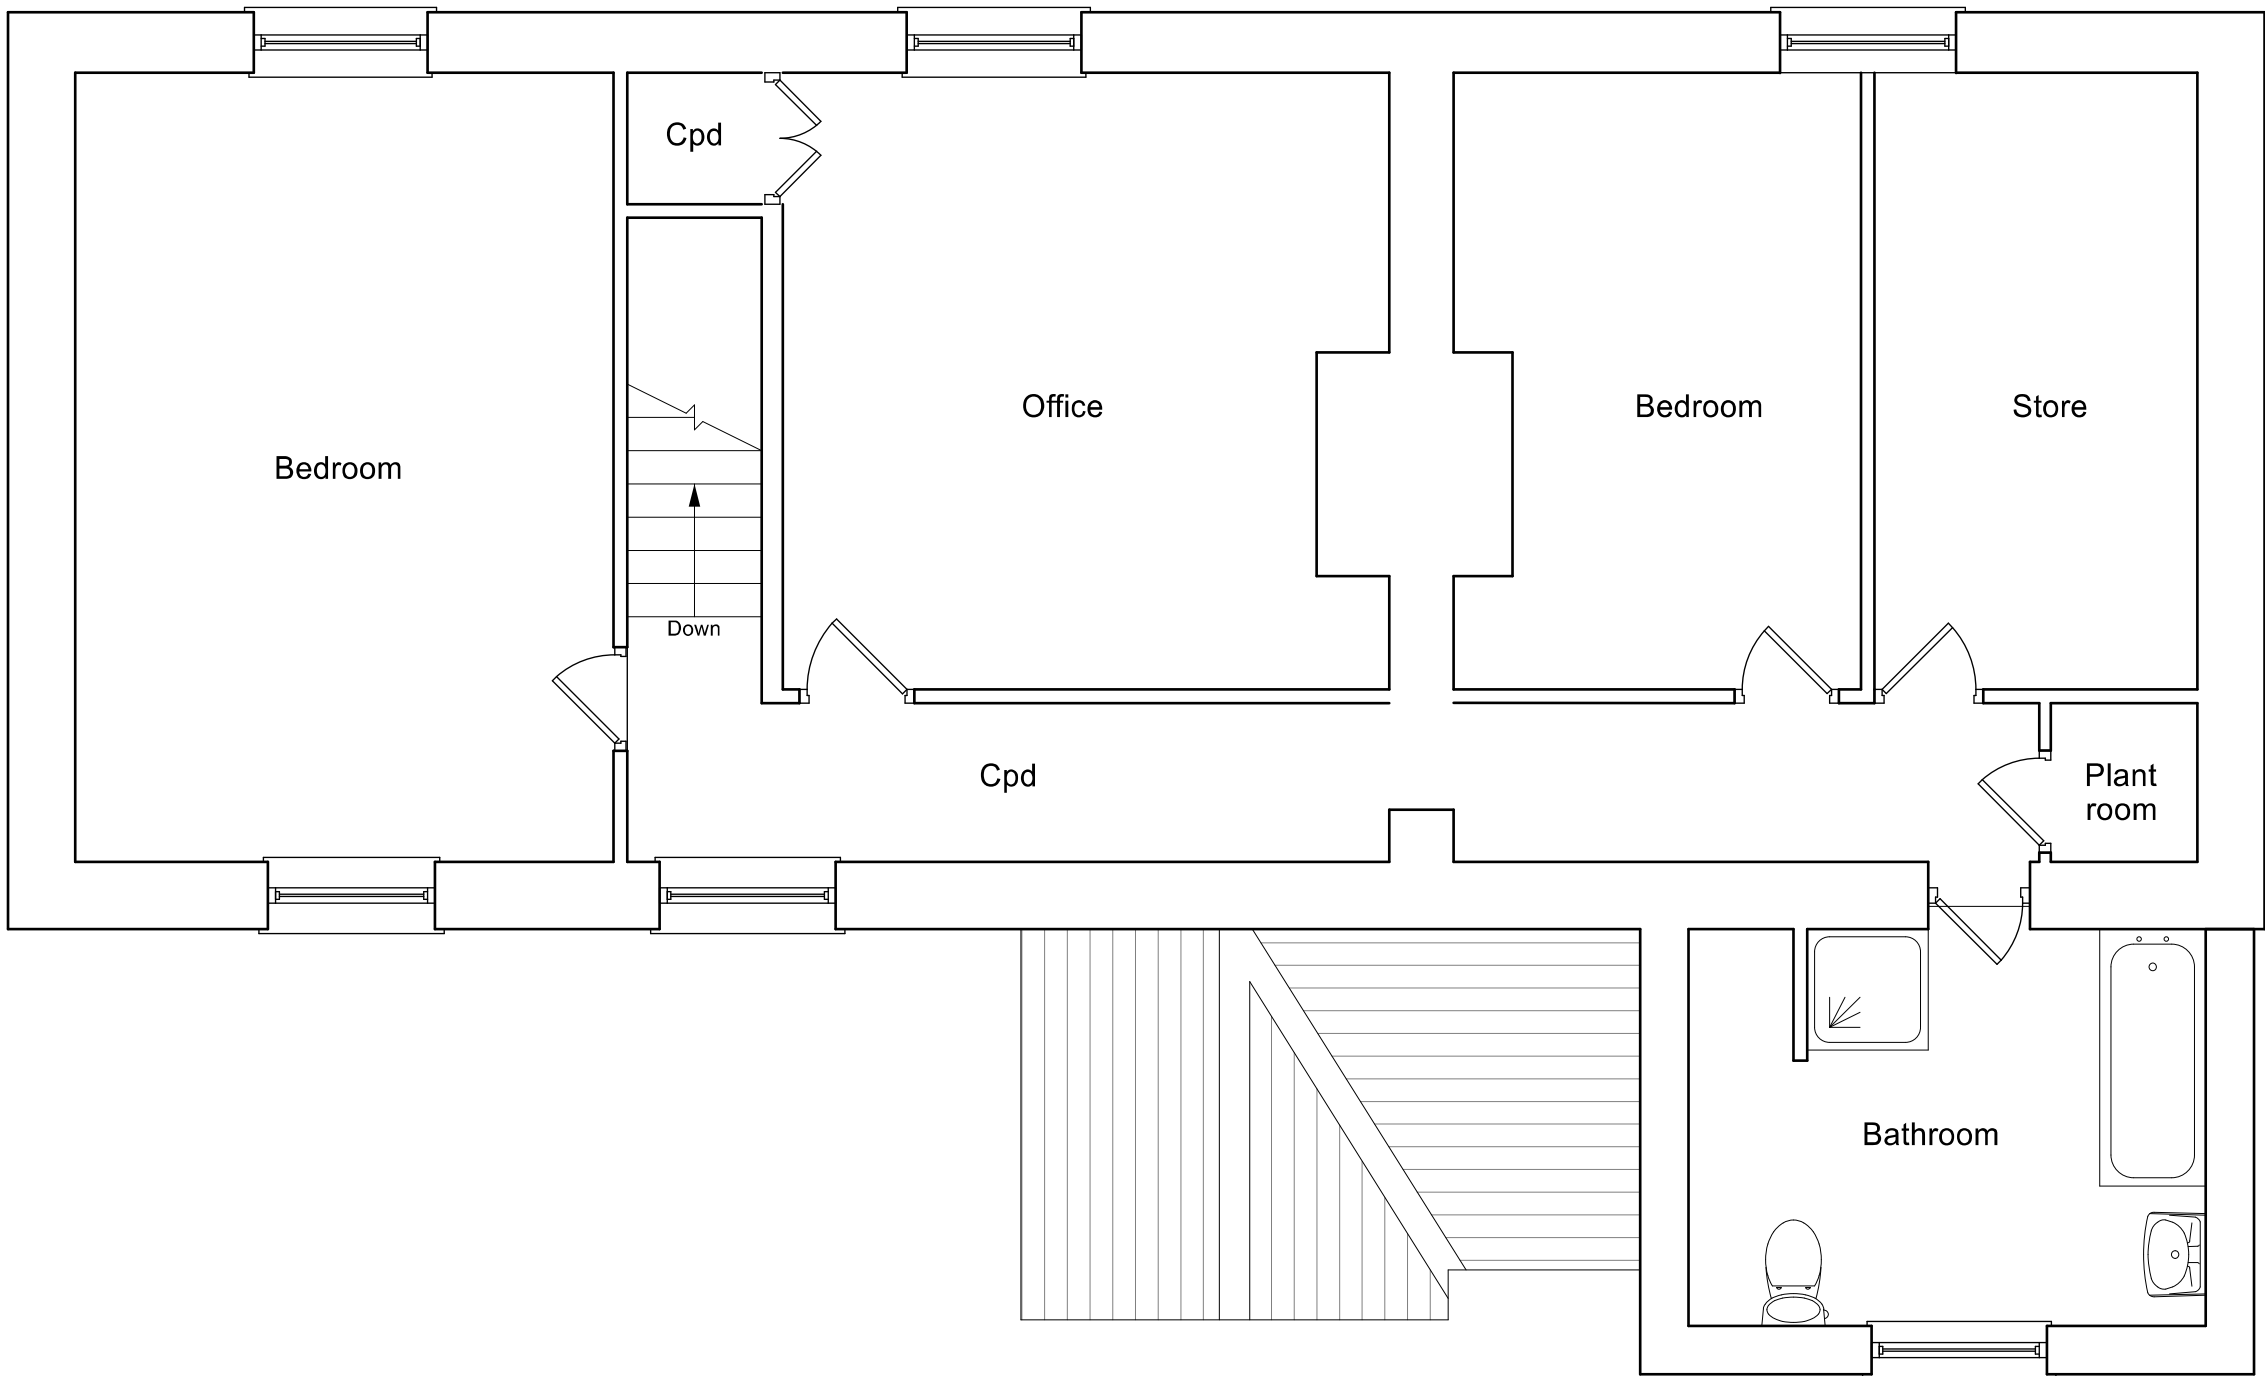

Existing First Floor Plan

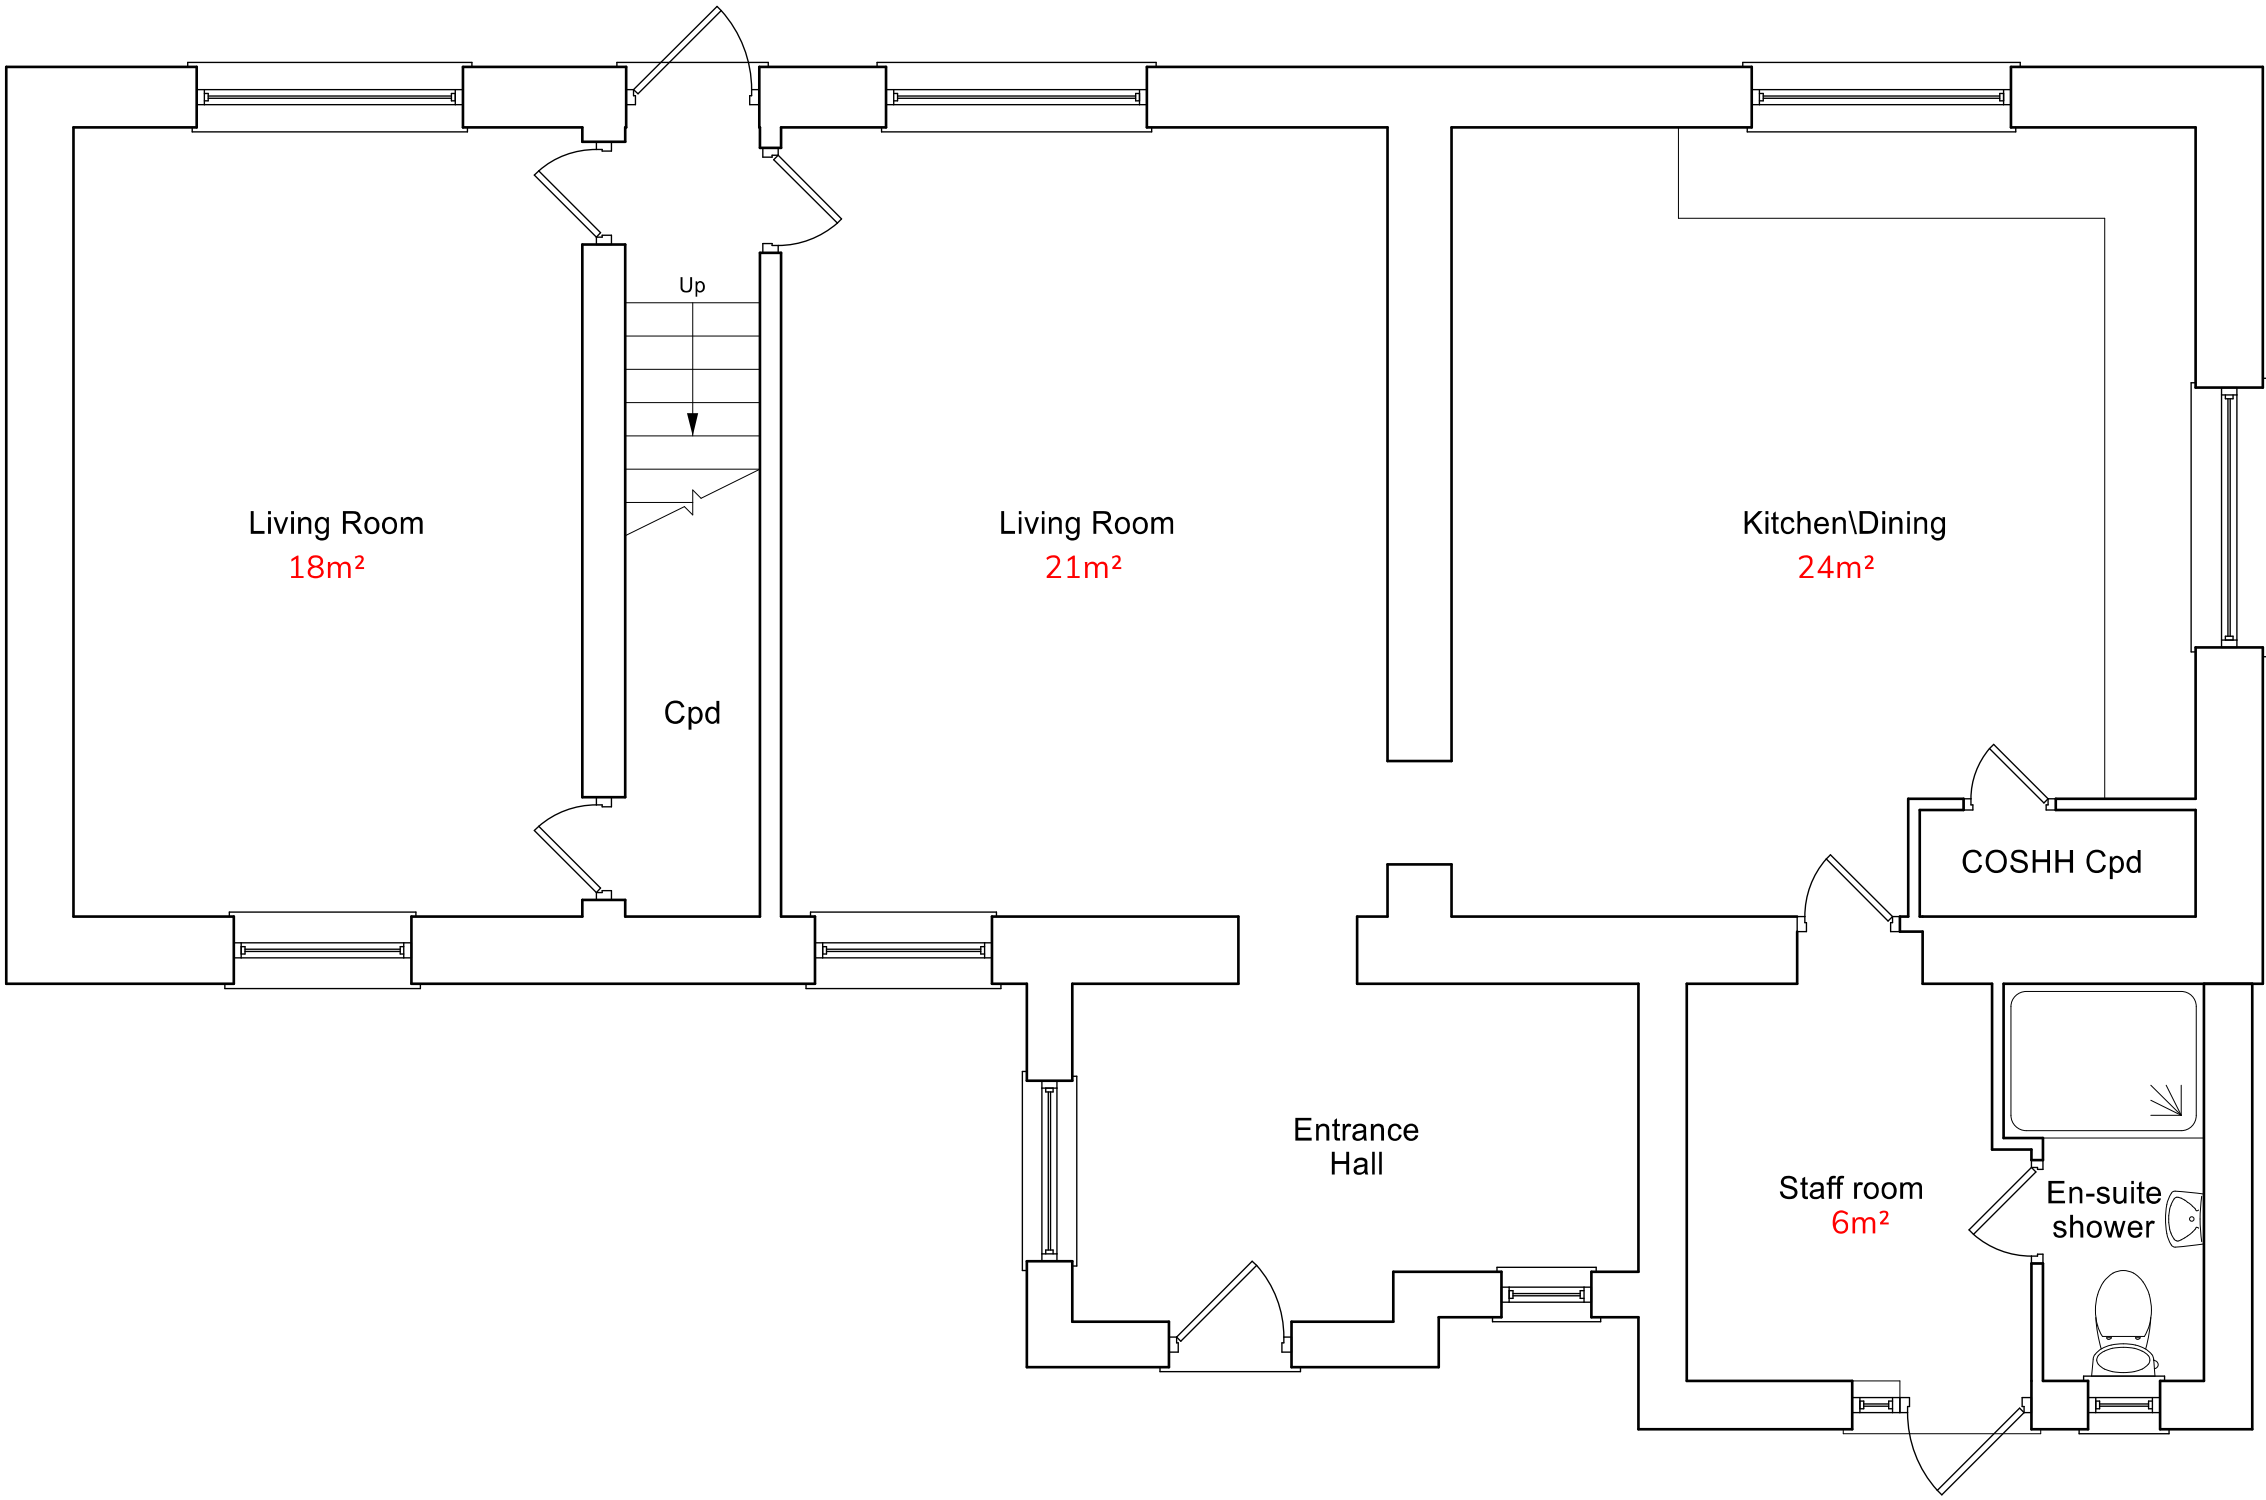

Proposed Ground Floor Plan

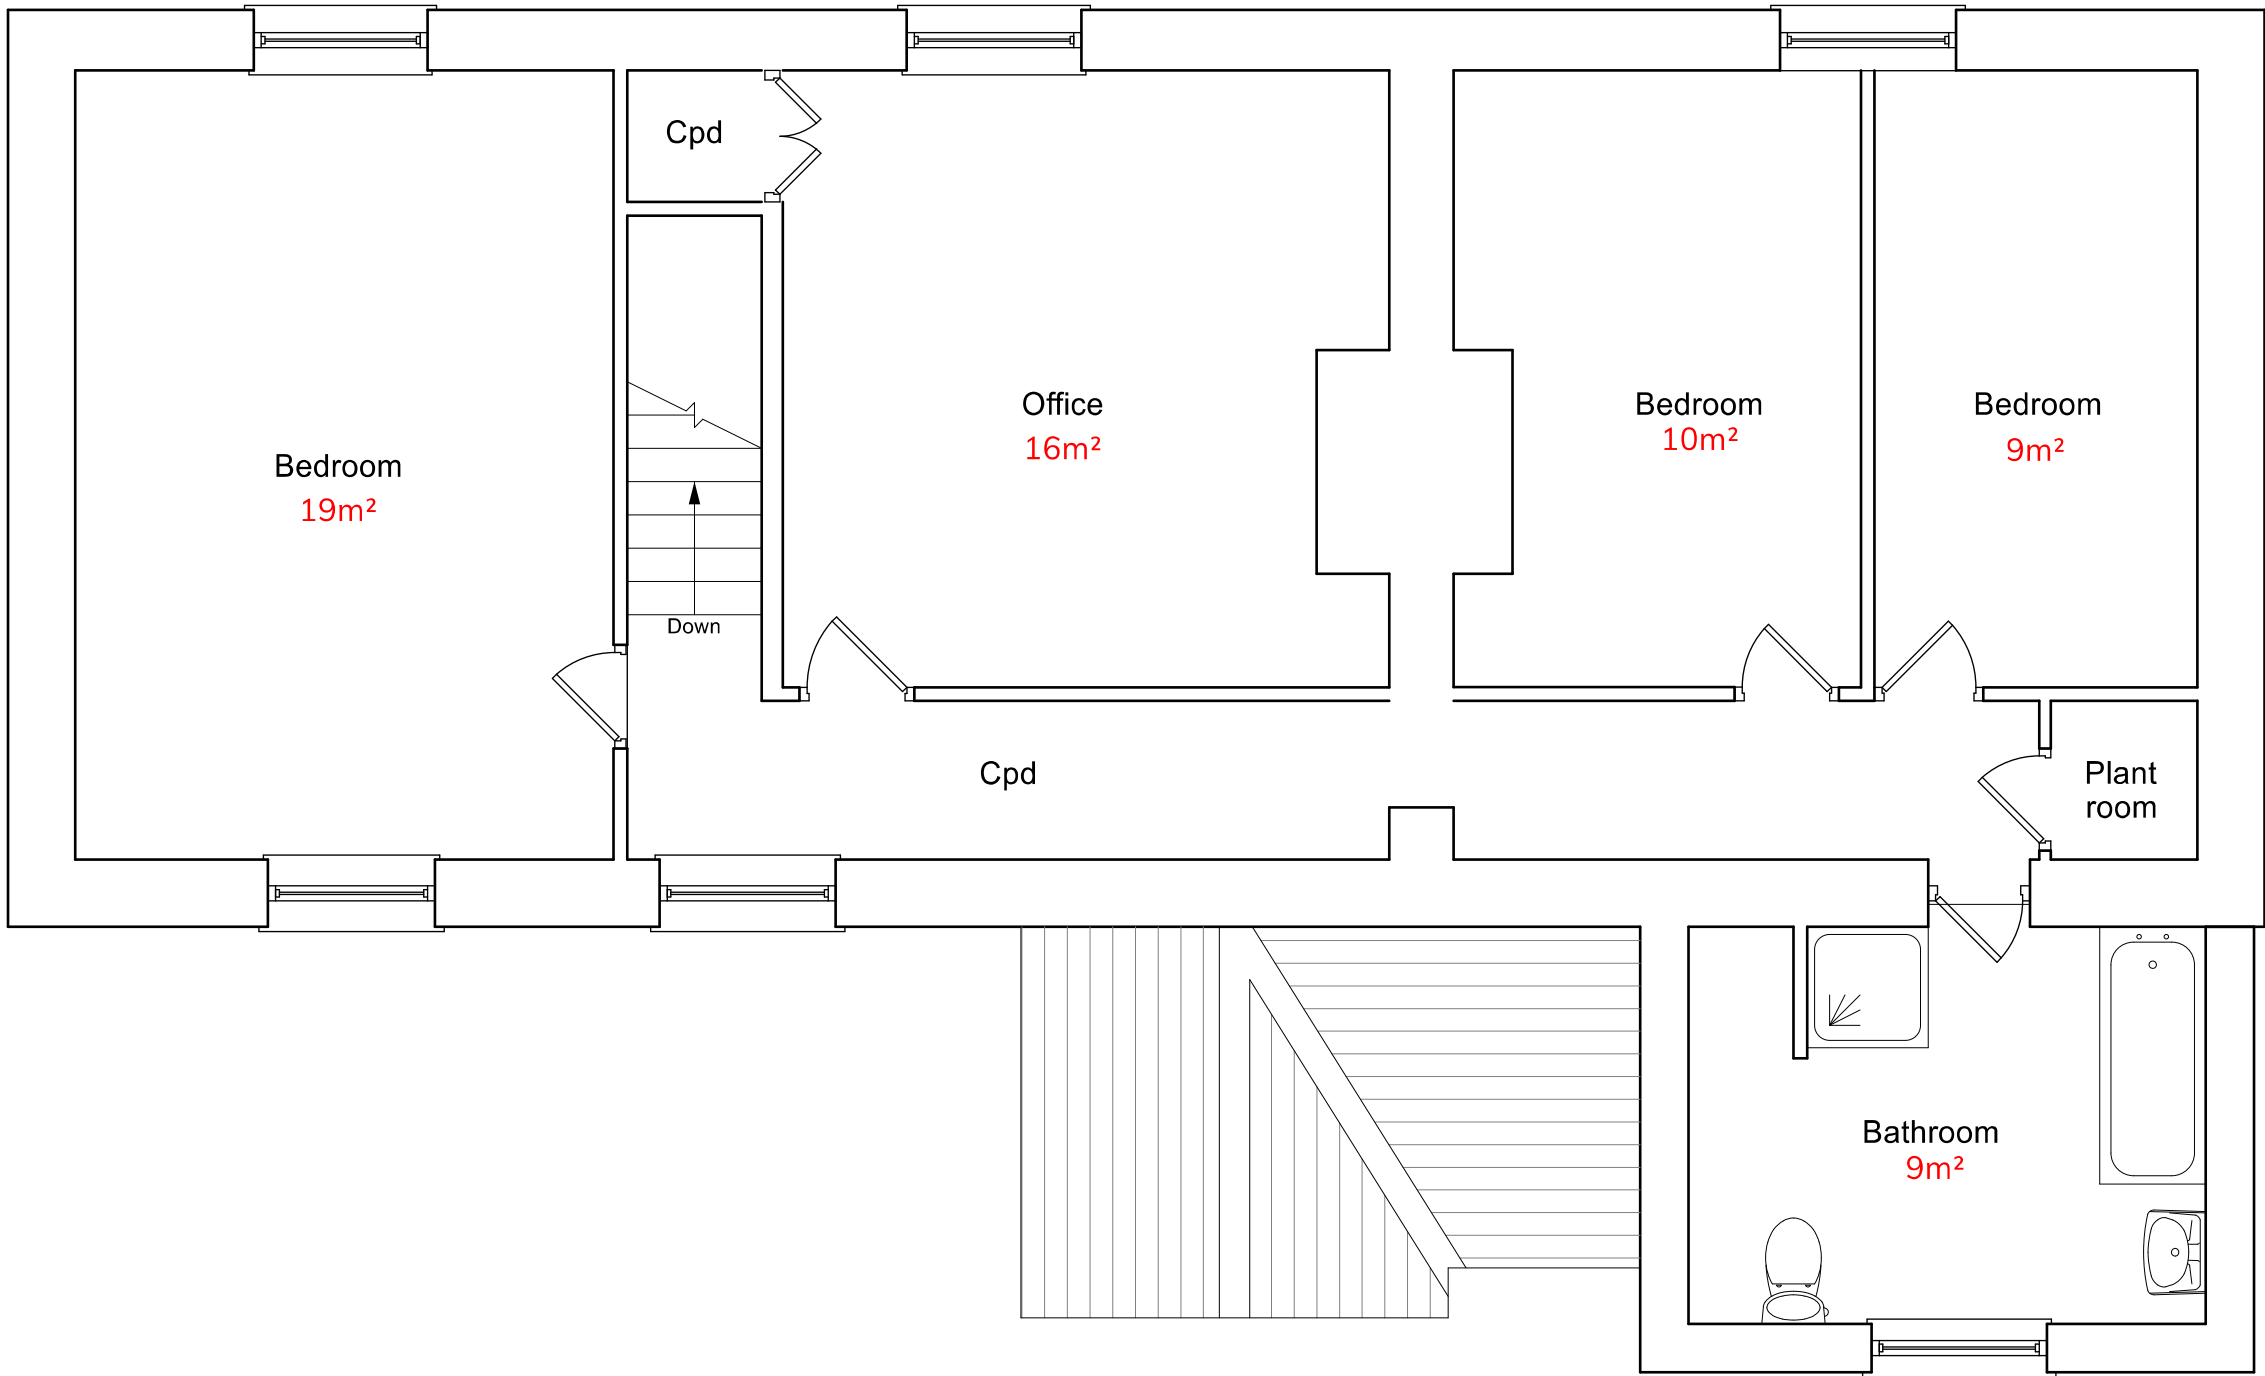

Proposed First Floor Plan

NOTES:
Drawings produced are for planning consent and building regulation approval only and may not cover all elements required to ensure project completion.
All dimensions to be checked on site by contractor.
All discrepancies with the drawings/specifications to be raised and clarified with Elsigood Associates Limited.
All workmanship and materials to comply with current British/European standards, codes of practice & manufacturers instructions.
Drawings remain the property of Elsigood Associates Limited and can not be photocopied (copyright law) or used in any way without the permission of Elsigood Associates Limited.

Elsigood Associates BUILDING SURVEYING & ARCHITECTURAL DESIGN 21 Main Street Barton under Needwood Staffordshire DE13 8AA Tel: 01283 617 612 Chislehurst Bus. Centre 1 Bromley Lane Chislehurst, Kent BR7 6LH Tel: 020 8191 7612		
PROJECT: Proposed Change of Use		
SITE: Meadowstile Farm Tower Hill Road, Brown Lees Stoke-On-Trent, ST8 6PA		
TITLE: Existing & Proposed Plans & Rear Elevation		
DATE: 14/07/2021	SCALE: 1:50	
DRAWING No.: 21-016-EPP	DRAWN: PME	REV: -