



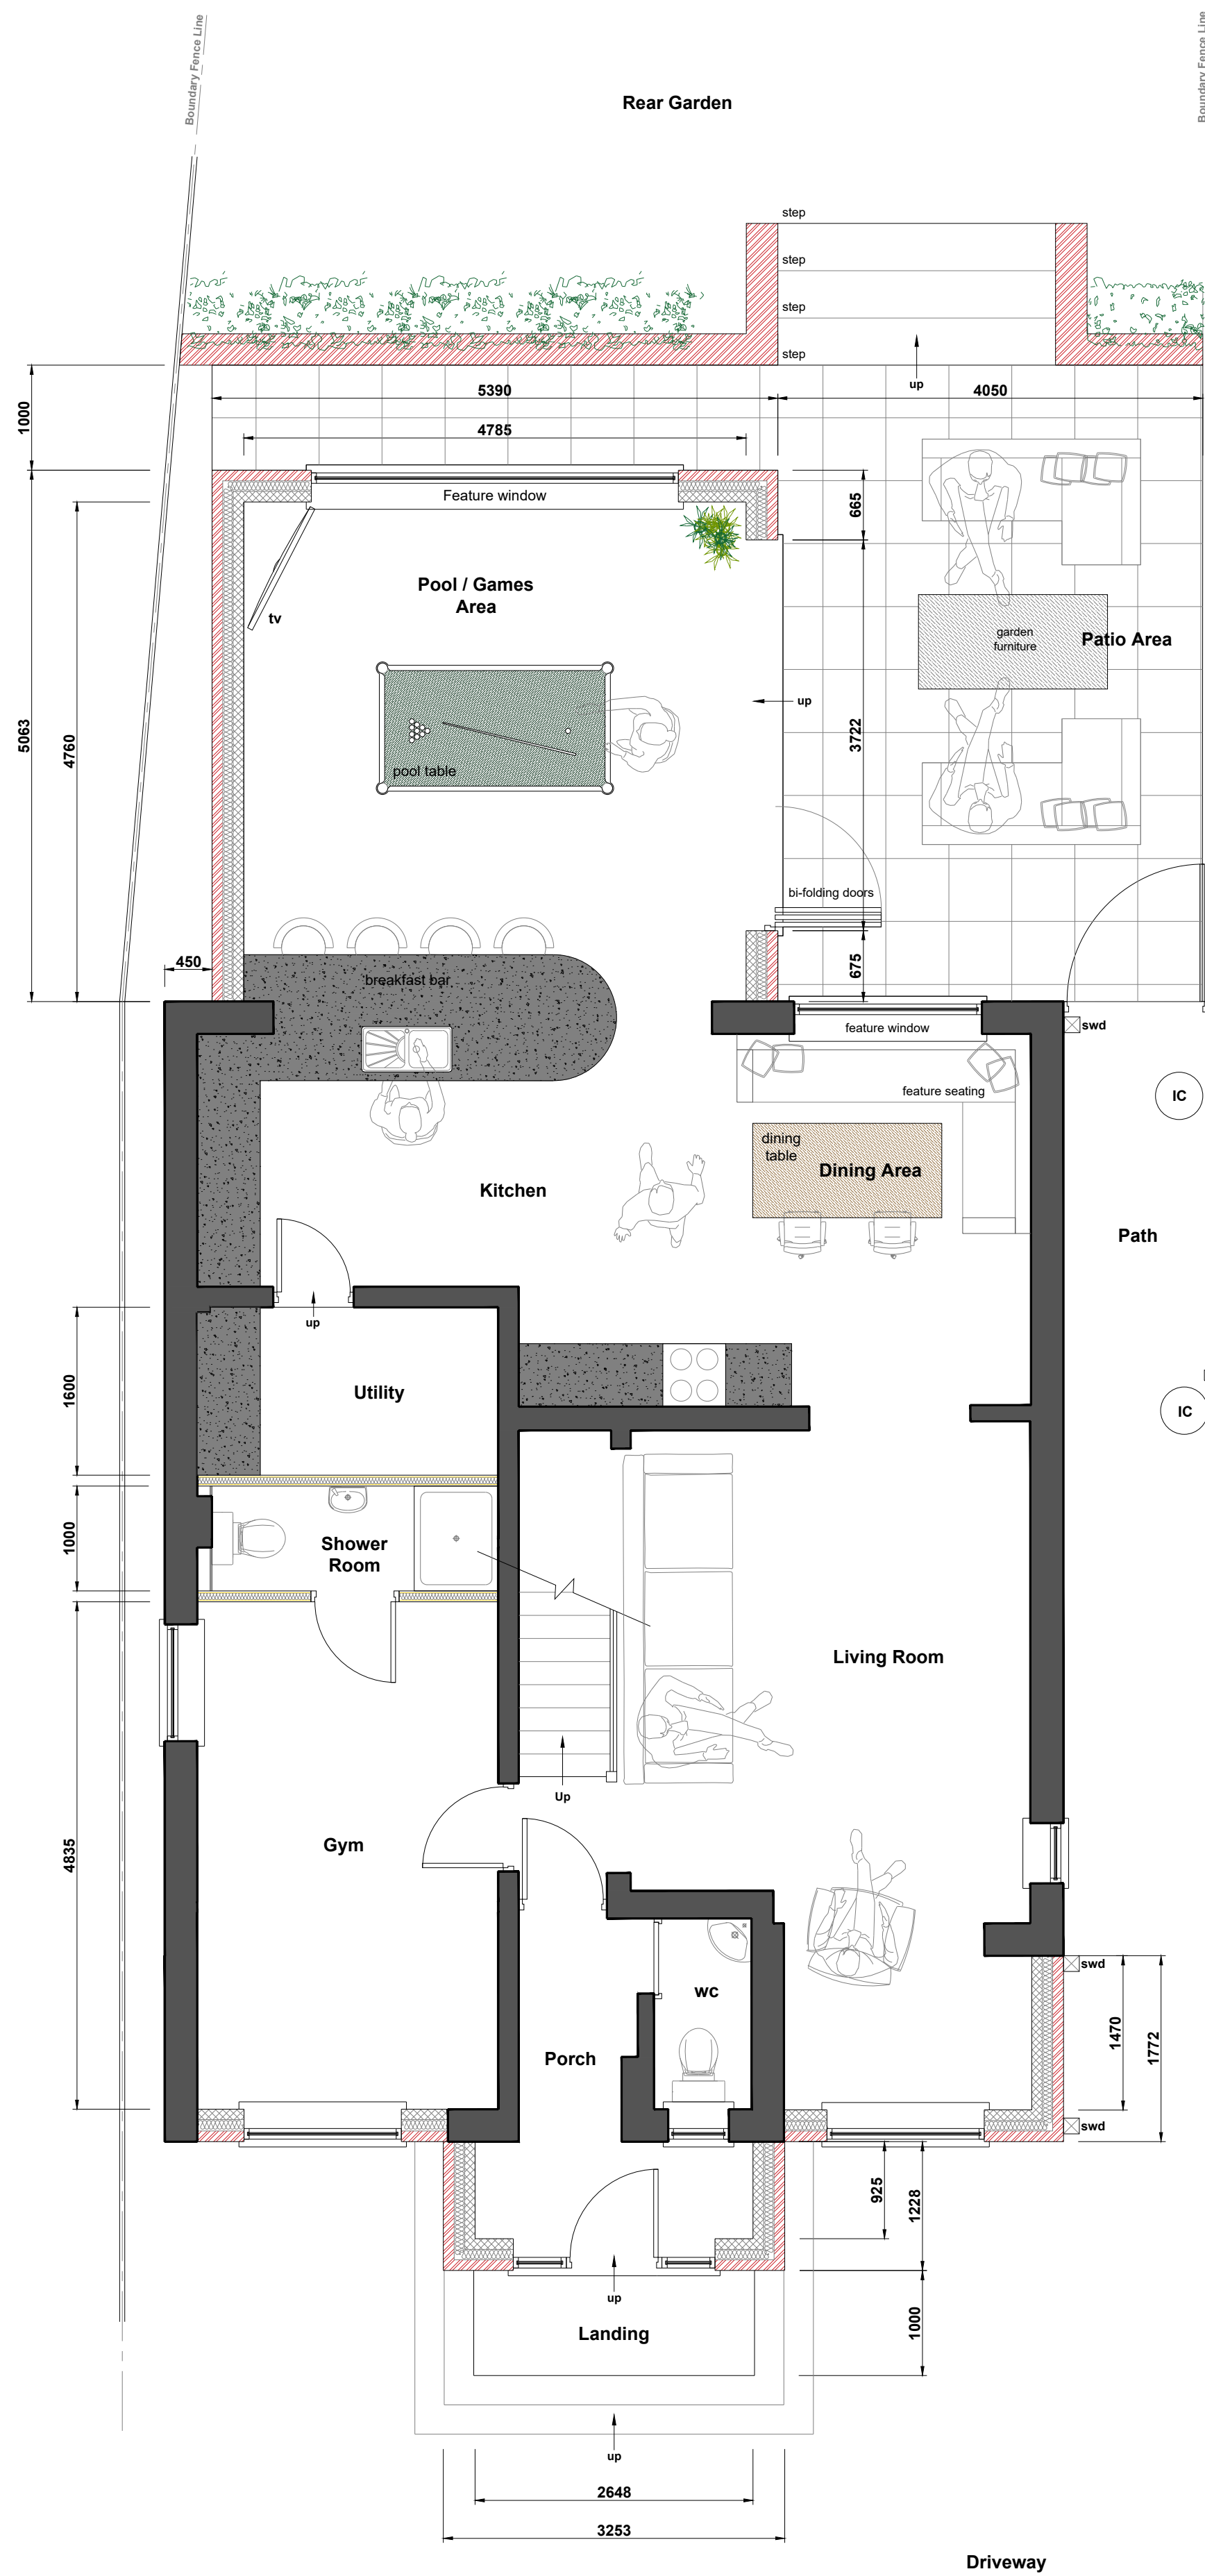

GROUND FLOOR PLAN
(as proposed)

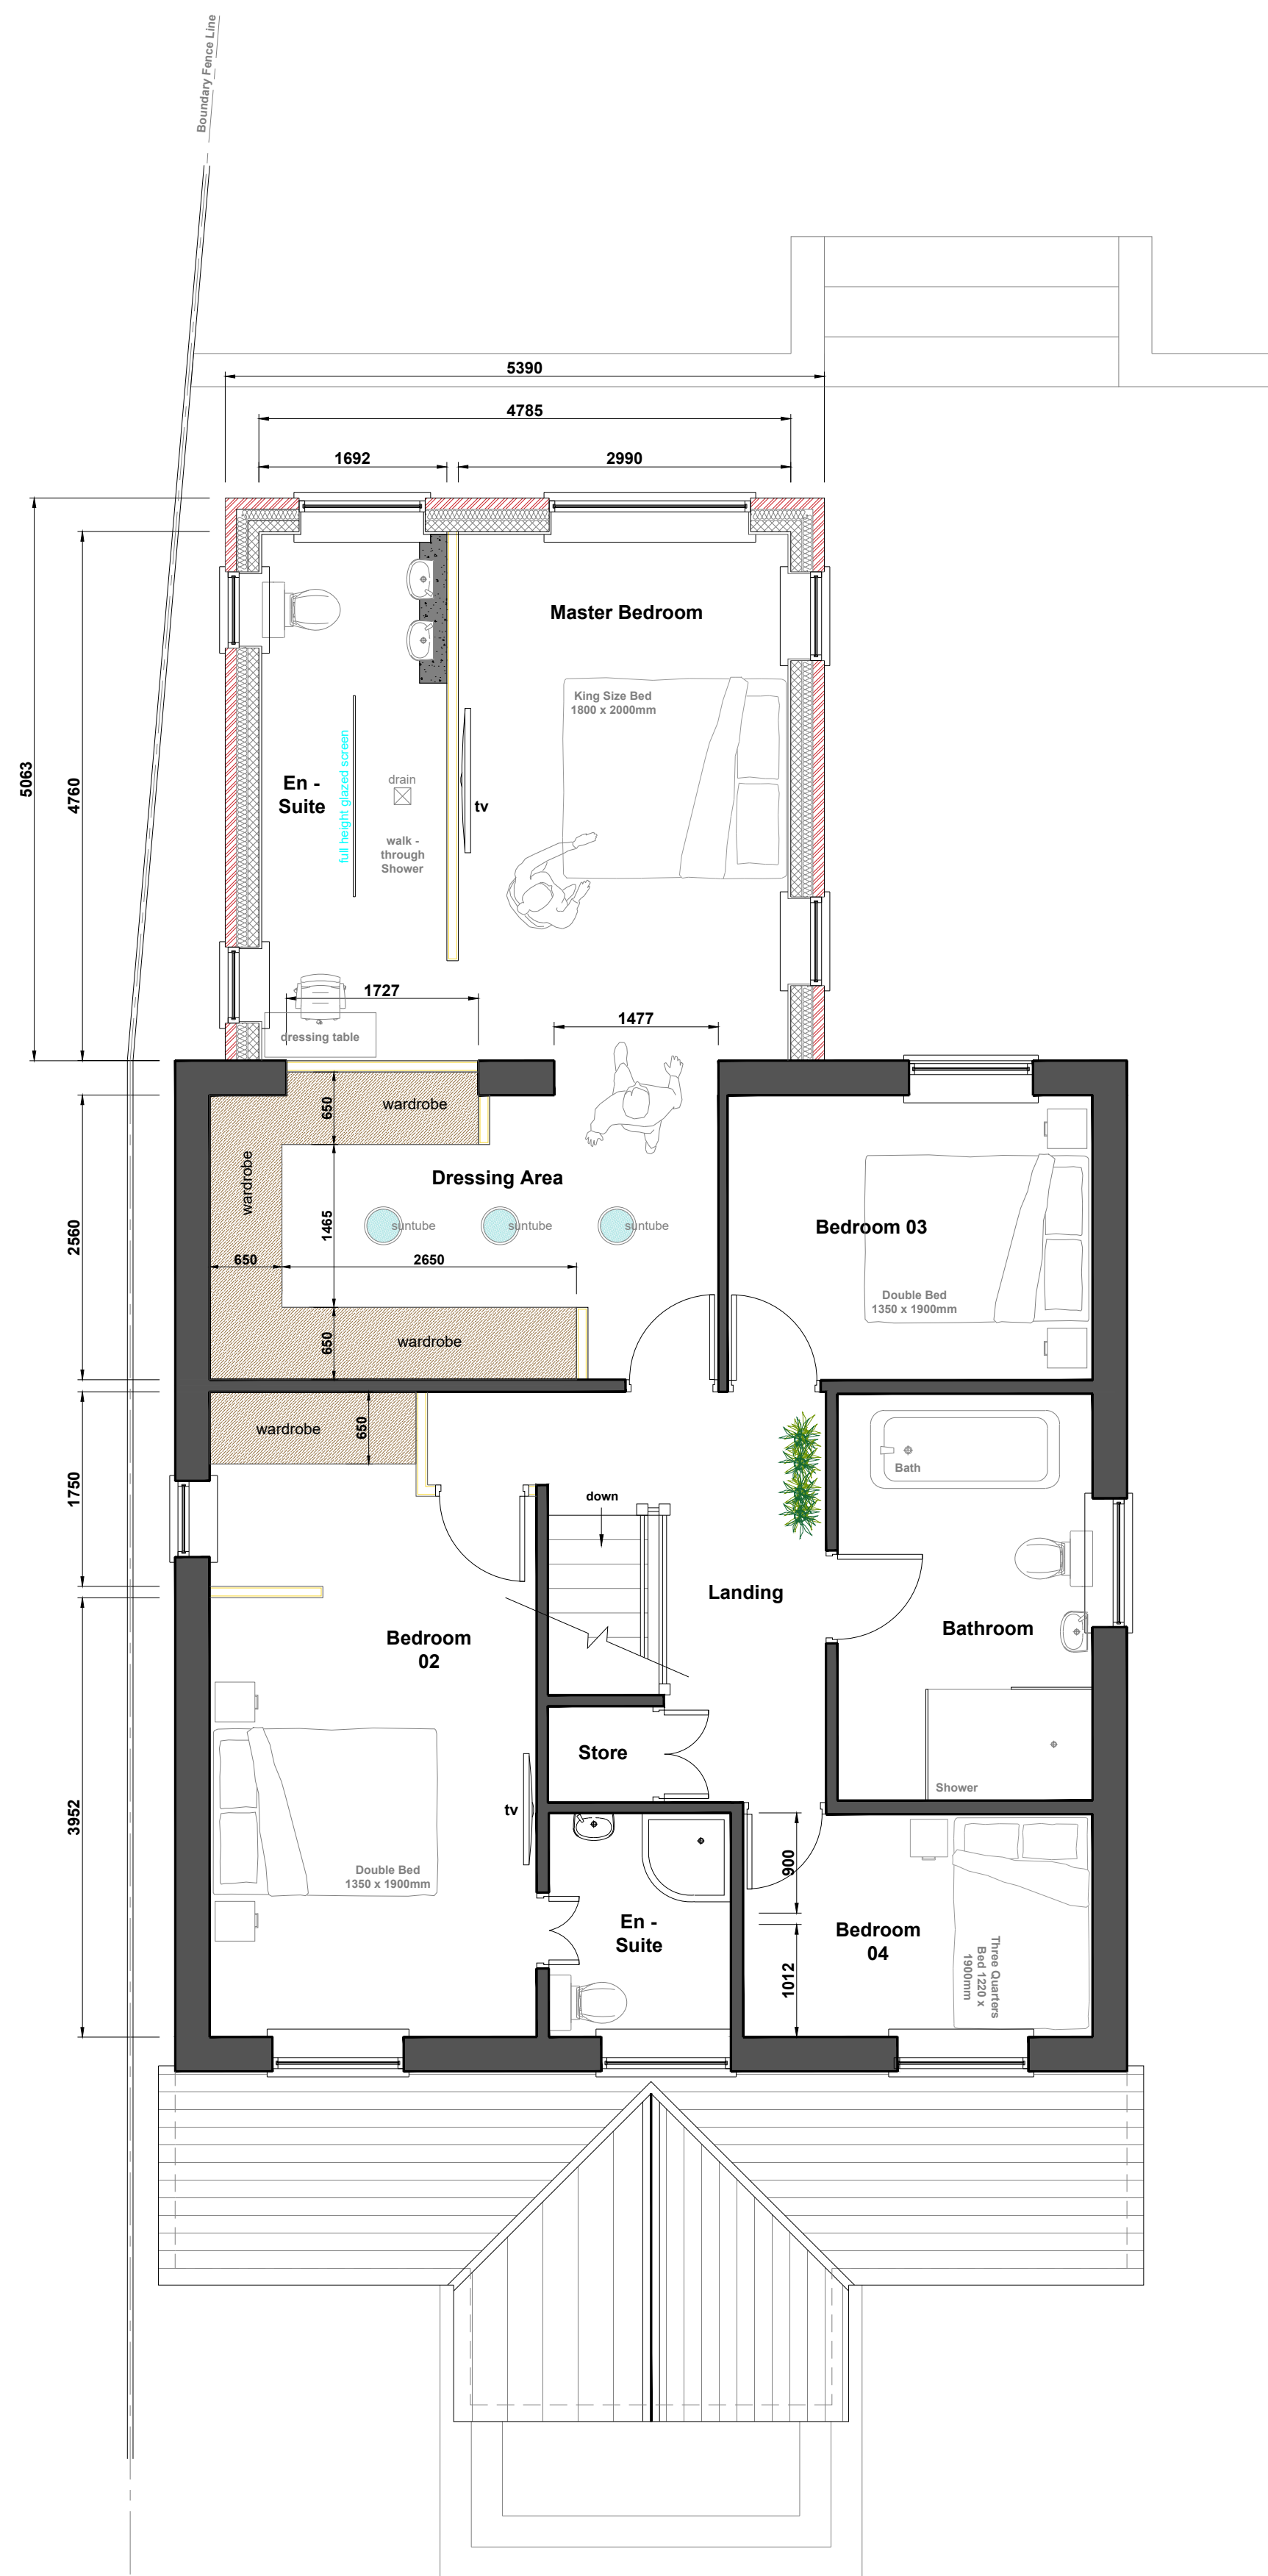

FIRST FLOOR PLAN
(as proposed)

Revisions

P2	Rear extension reduced in width to suit existing boundary line.	16.05.21
P1	Client Proposal 02.	16.02.21
P0	Client Proposal.	06.09.20

No.	Revision/Issue	Date:
-----	----------------	-------

TWA TOM WITHERS
ARCHITECTURE

Tom Withers Architecture Ltd
Greenfield Industrial Estate,
Back Lane, Congleton,
Cheshire, CW12 4TR
Tel: 01260 277175
Email: info@tomwithersarchitecture.co.uk

Project Details:

Proposed two storey rear extension and
single storey front extension.

Mr Mike Brian & Miss Laura Barrow:
36 Brentwood Drive, Werrington,
Stoke-on-Trent, Staffordshire, ST9 0DW.

Status:	As Proposed	Sheet No:	Planning Drawings 050920-002-P2
Date:	Sep 2020	Drawn By:	TW
Scale:	1:50 Plans @ A1		