


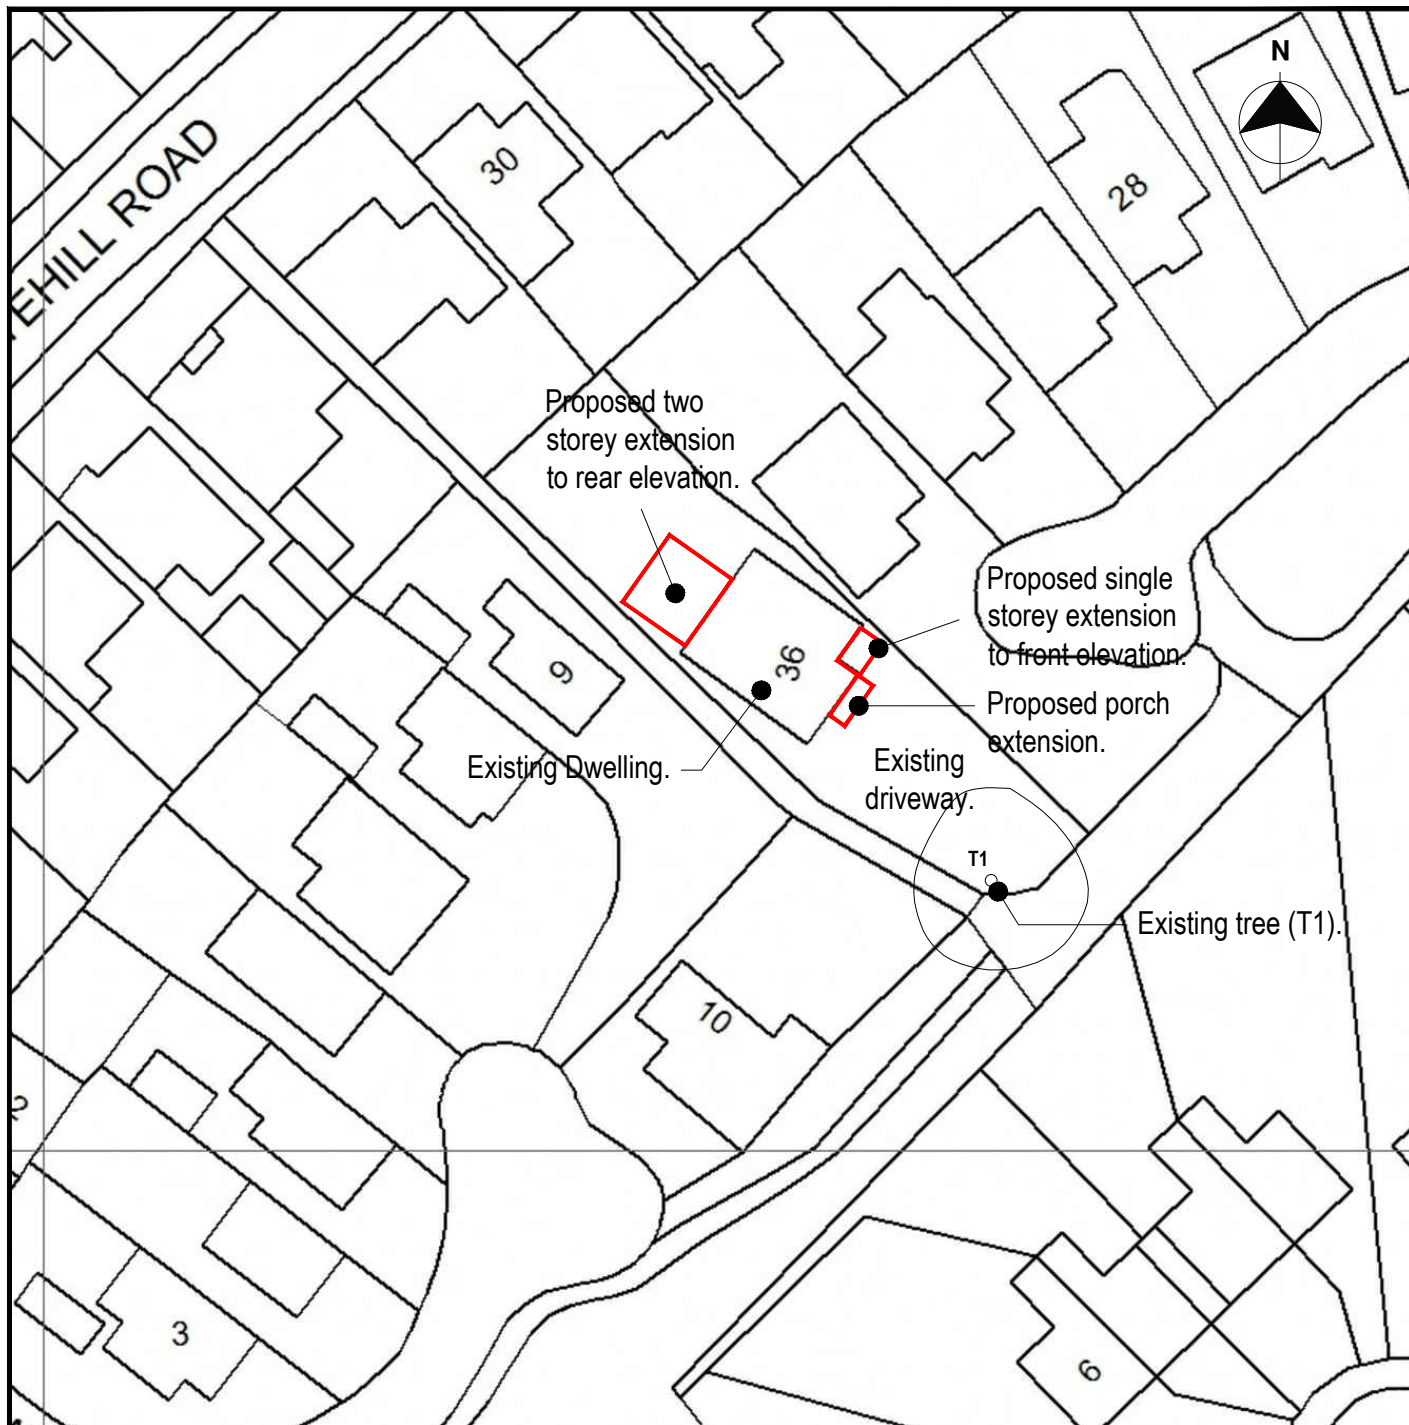

**TWA** TOMWITHERS  
— ARCHITECTURE —

**Tom Withers Architecture Ltd**

Greenfield Industrial Estate, Congleton,  
Cheshire, CW12 4TR.  
Tel: 01260 277175

Email: [info@tomwithersarchitecture.co.uk](mailto:info@tomwithersarchitecture.co.uk)

**Project Details:**

Proposed two storey rear extension and  
single garage to front elevation .

Mr Mike Brian & Miss Laura Barrow:  
36 Brentwood Drive, Werrington,  
Stoke-on-Trent, Staffordshire, ST9 0DW.

|                   |    |                                                                    |          |
|-------------------|----|--------------------------------------------------------------------|----------|
| <b>Revisions:</b> | P1 | Rear extension reduced in width<br>to suit existing boundary line. | 16.05.21 |
|                   | P0 | Planning Application Issue.                                        | 18.02.21 |

|               |                              |                  |                    |                                                                   |
|---------------|------------------------------|------------------|--------------------|-------------------------------------------------------------------|
| <b>Date:</b>  | <b>Feb 2021</b>              | <b>Status:</b>   | <b>As Proposed</b> | <b>Sheet No:</b> <b>Planning Drawings</b><br><b>050920-005-P1</b> |
| <b>Scale:</b> | <b>1:500 @ A4 Block Plan</b> | <b>Drawn By:</b> | <b>TW</b>          |                                                                   |