


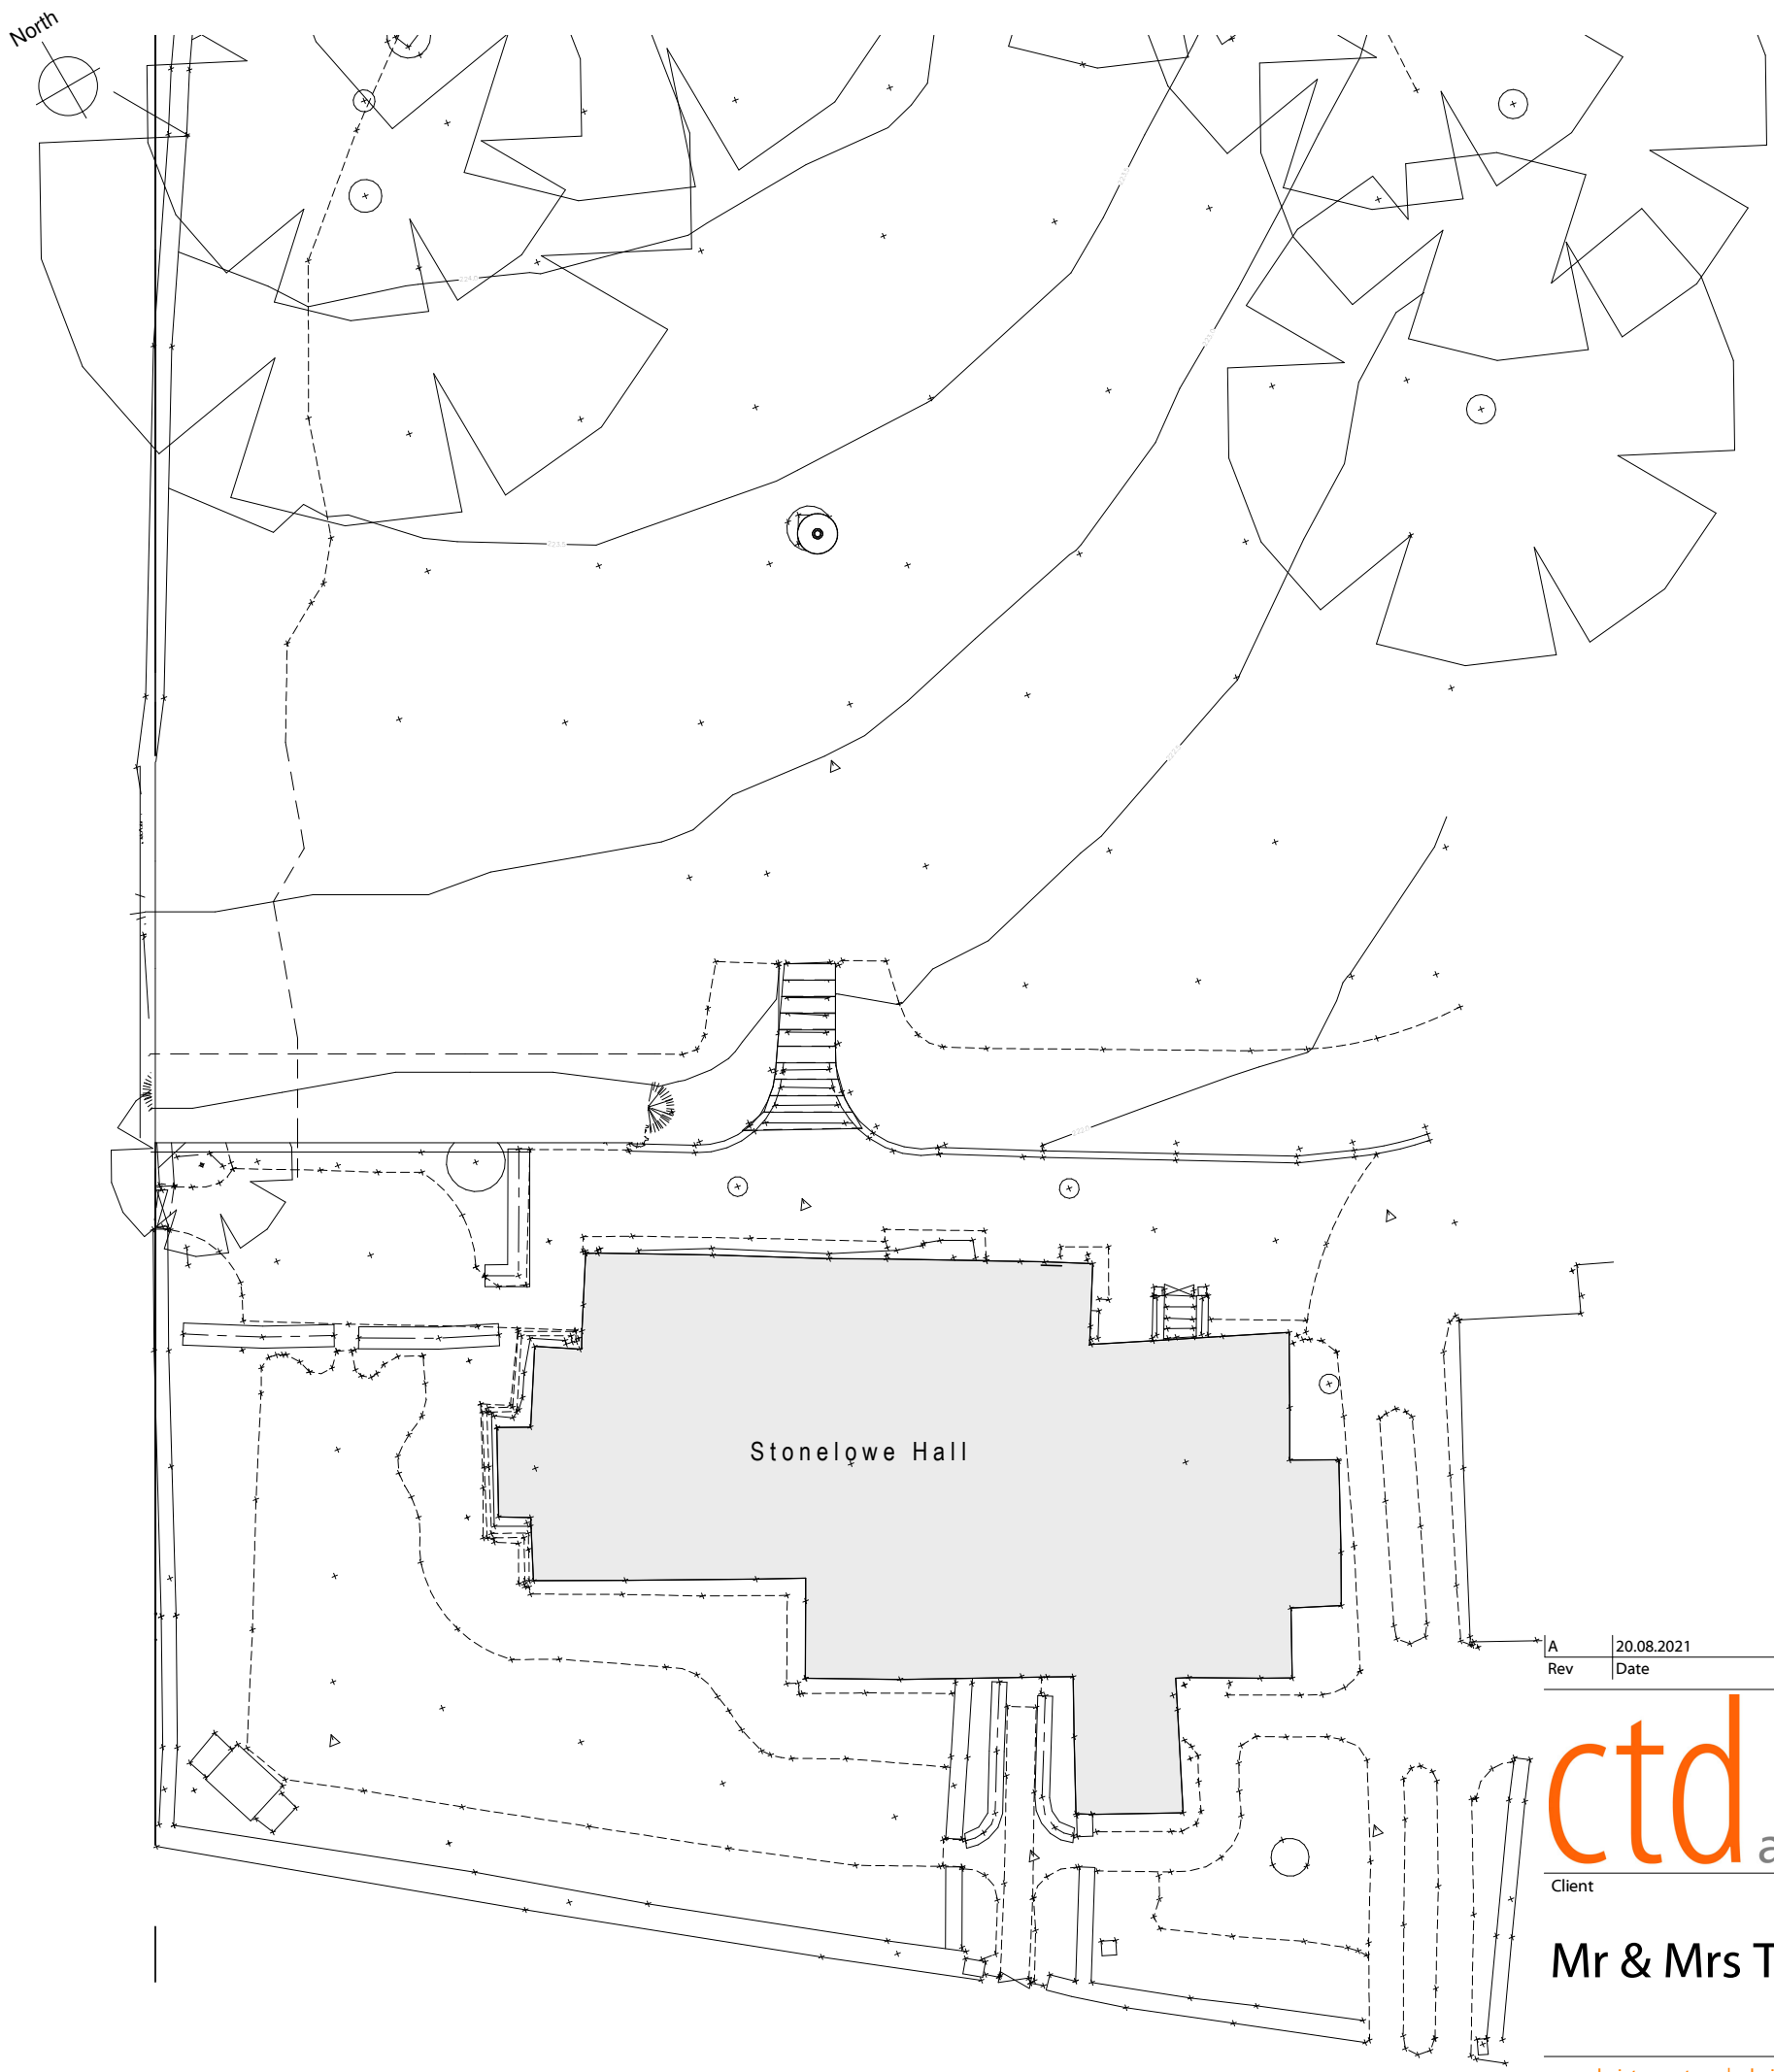

A		20.08.2021	ED	Revised for Planning and LBC	
Rev		Date	Drawn	Description	
ctd architects		Clerk Bank House Clerk Bank LEEK Staffordshire ST13 5HE		ctd architects © 2021 • This drawing is copyright. • All dimensions to be checked on site before proceeding. • Contractor must notify the architect of any discrepancies before proceeding. • Contractor to check/adjust dimensions of new work to suit existing conditions. Do not assume existing structure or details are plumb, square or level. • All drawings to be read in conjunction with all other consultants drawings and specs.	
		t : 01538 373477 e : info@ctdarchitects.co.uk f : 01538 386503 w : www.ctdarchitects.co.uk		Scale 1:200 Size A3 Drawn SJ Chk'd CH Date 28.10.2020	
Client		Project Stonelowe Hall - Freestanding Orangery / Garden Pavilion LONGSDON ST9 9QH		Status PLANNING / LBC APPLICATION	
Mr & Mrs Trigg		Title Site Plan 'as existing'		Job No. 0645 Drawing No AL02 Rev. A	