
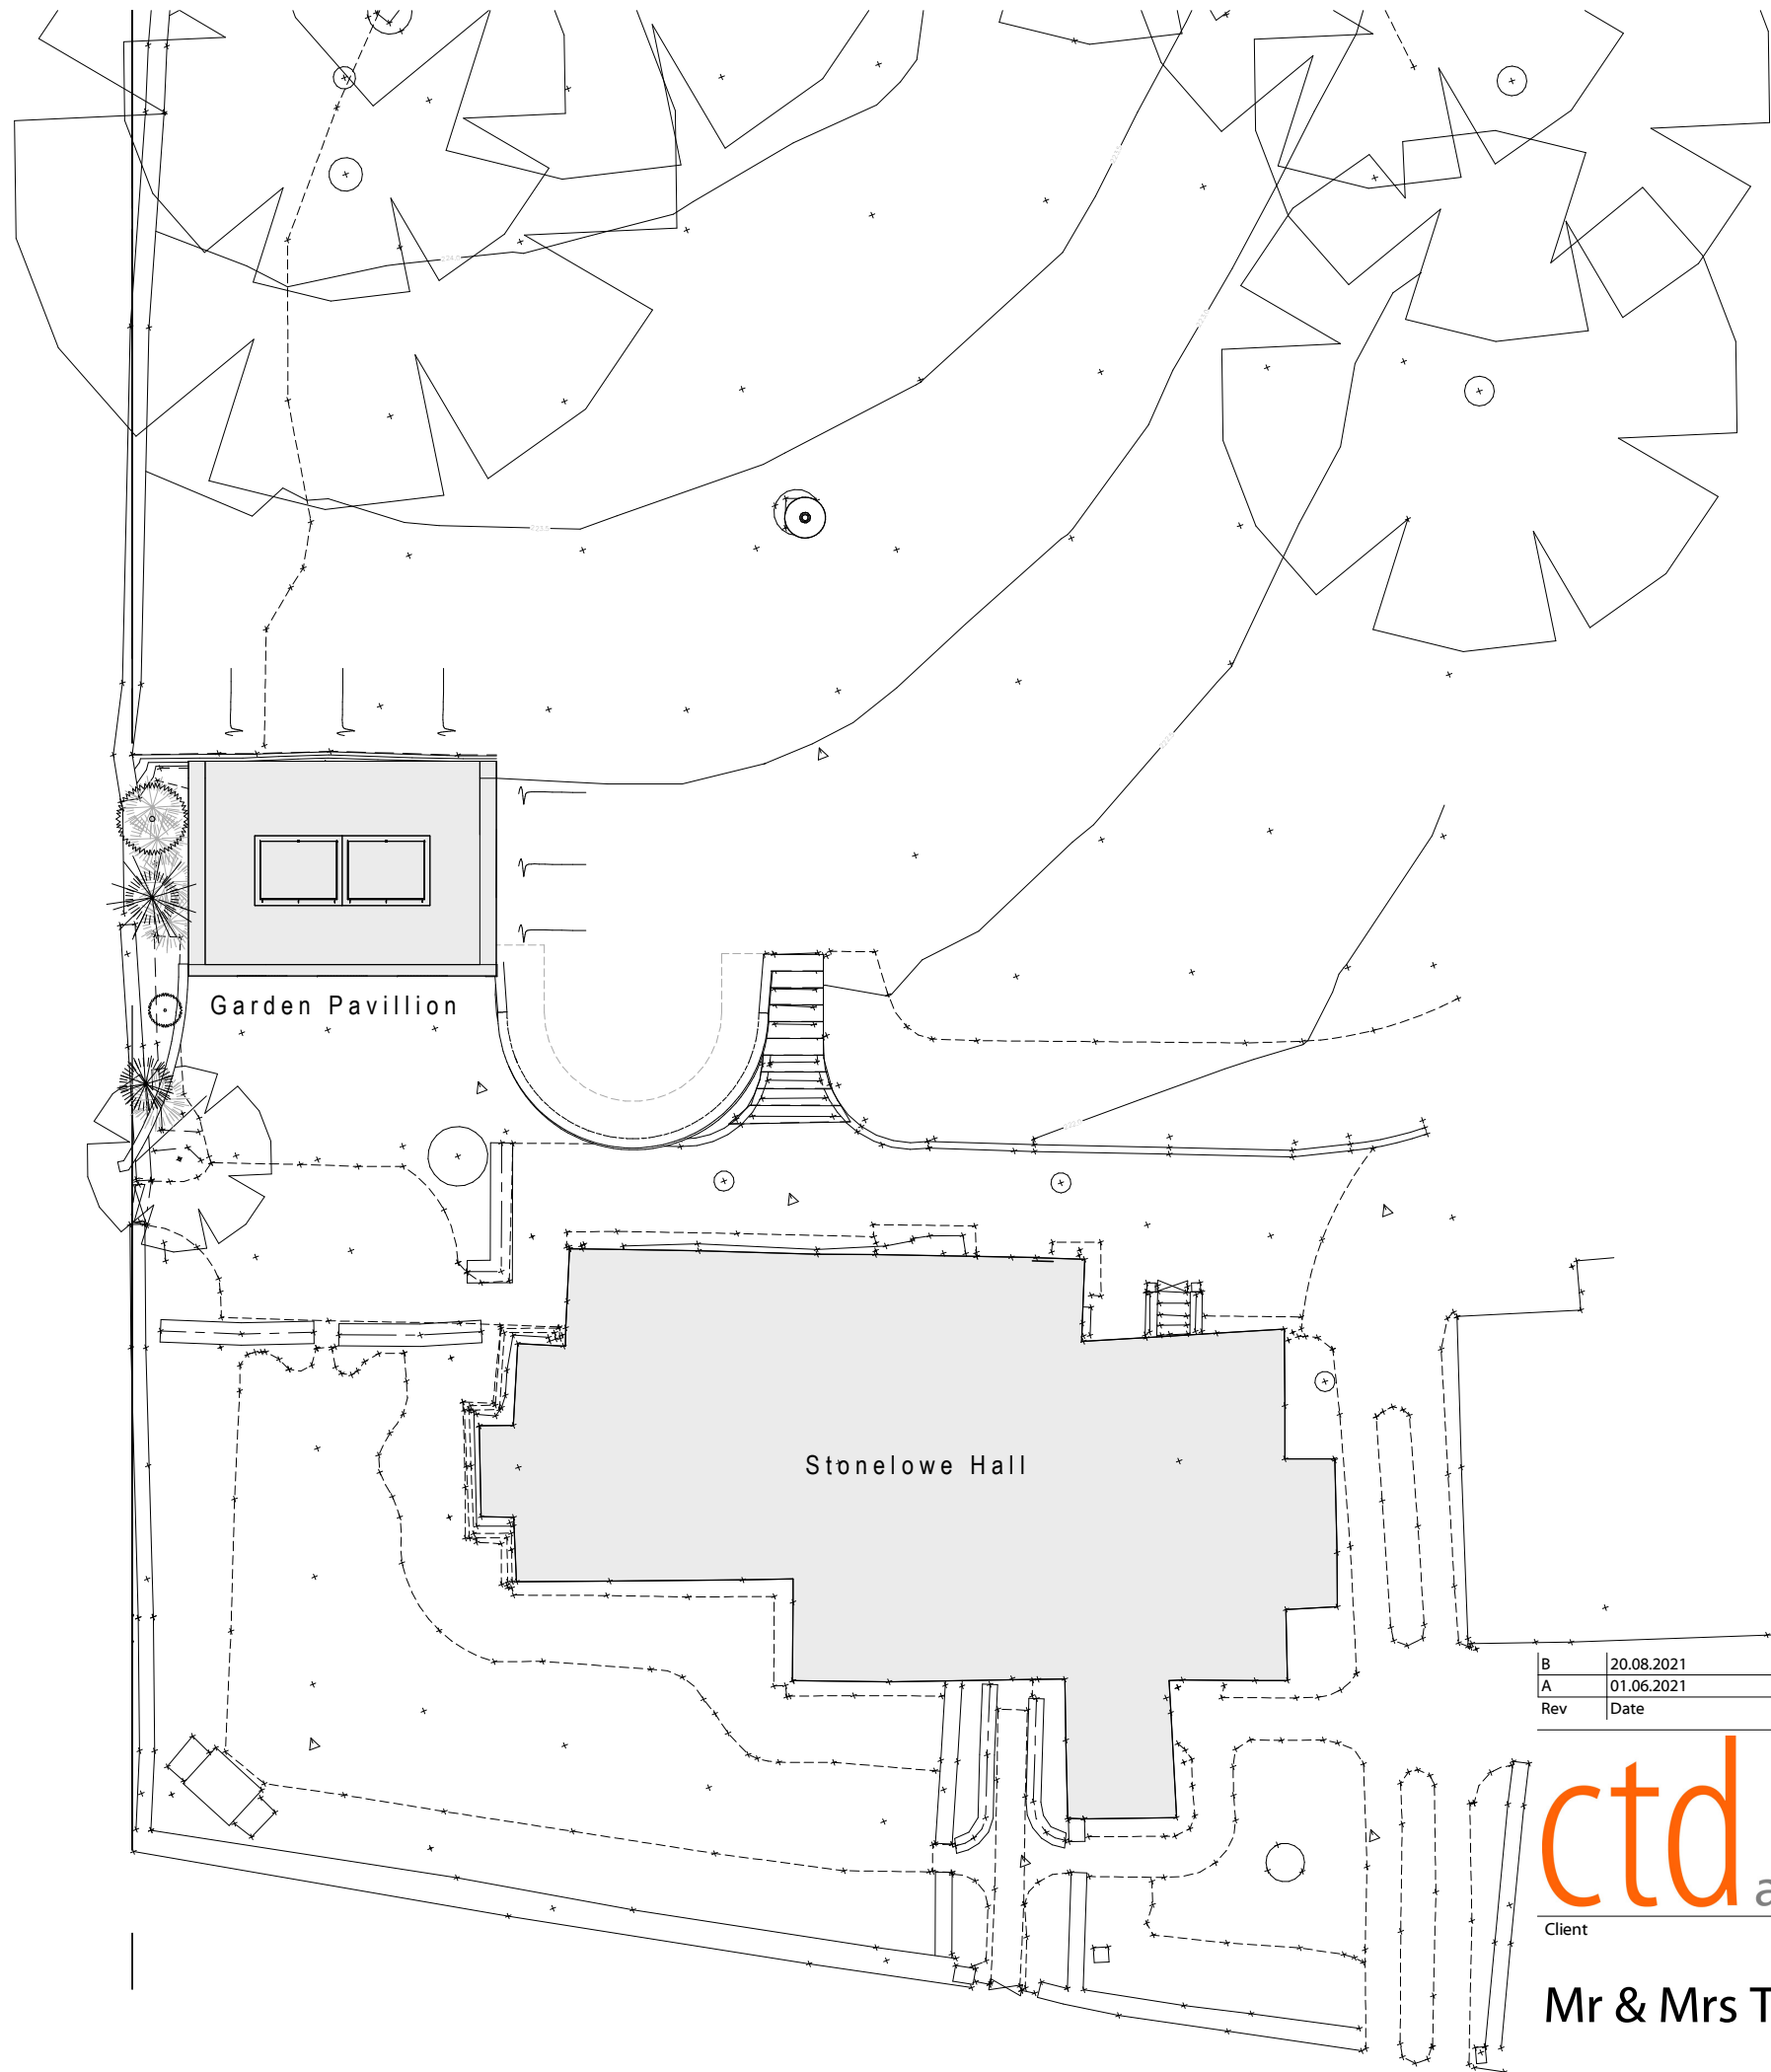


 

B		20.08.2021	ED	Revised for Planning and LBC						
A		01.06.2021	SJ	Amendments to Design, Planning/LBC Issue						
Rev	Date	Drawn	Description							
ctdarchitects Client Mr & Mrs Trigg			Clerk Bank House Clerk Bank LEEK Staffordshire ST13 5HE		ctd architects © 2021 - This drawing is copyright. - All dimensions to be checked on site before proceeding. - Contractor must notify the architect of any discrepancies before proceeding. - Contractor to check/adjust dimensions of new work to suit existing conditions. Do not assume existing structure or details are plumb, square or level. - All drawings to be read in conjunction with all other consultants drawings and specs.					
			t : 01538 373477 f : 01538 386503			e : info@ctdarchitects.co.uk w : www.ctdarchitects.co.uk				
			Project			Scale	Size	Drawn	Chk'd	Date
			Stonelowe Hall - Freestanding Orangery / Garden Pavilion LONGSDON ST9 9QH			1:200	A3	SJ	CH	28.10.2020
			Title			Status				
Site Plan 'as proposed'		PLANNING / LBC APPLICATION								
		Job No.	Drawing No	Rev.						
		0645	AL03	B						

ctd architects

Clerk Bank House
Clerk Bank
LEEK
Staffordshire
ST13 5HE
t : 01538 373477
f : 01538 386503
e : info@ctdarchitects.co.uk
w : www.ctdarchitects.co.uk

ctd architects © 2021
• This drawing is copyright.
• All dimensions to be checked on site before proceeding.
• Contractor must notify the architect of any discrepancies before proceeding.
• Contractor to check/adjust dimensions of new work to suit existing conditions. Do not assume existing structure or details are plumb, square or level.
• All drawings to be read in conjunction with all other consultants drawings and specs.