

No. 48 Churnet Valley Road, Kingsley Holt


alterations & extensions



rear elevation




front elevation

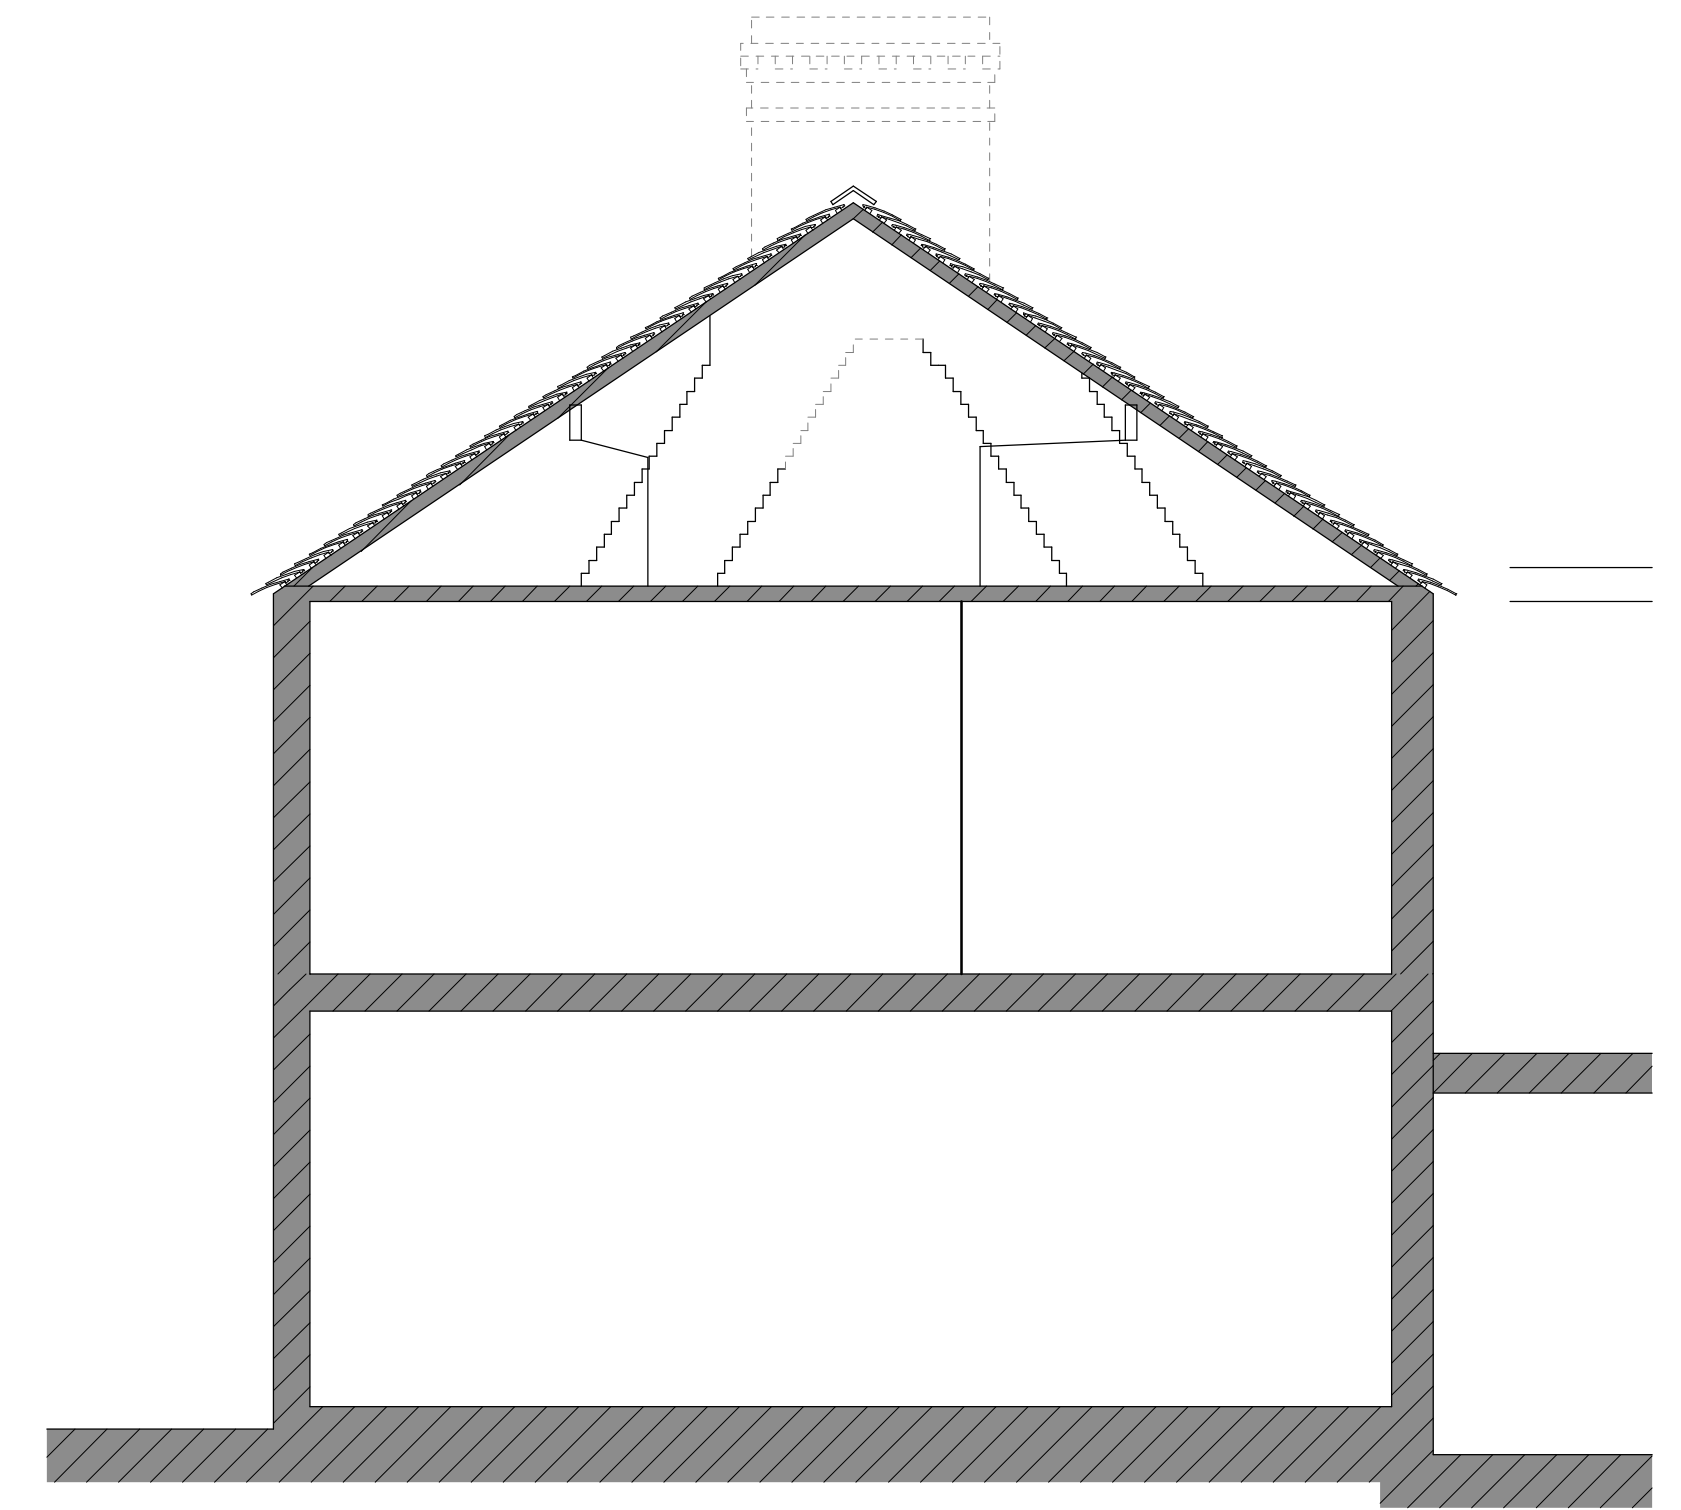

typical section



side elevation

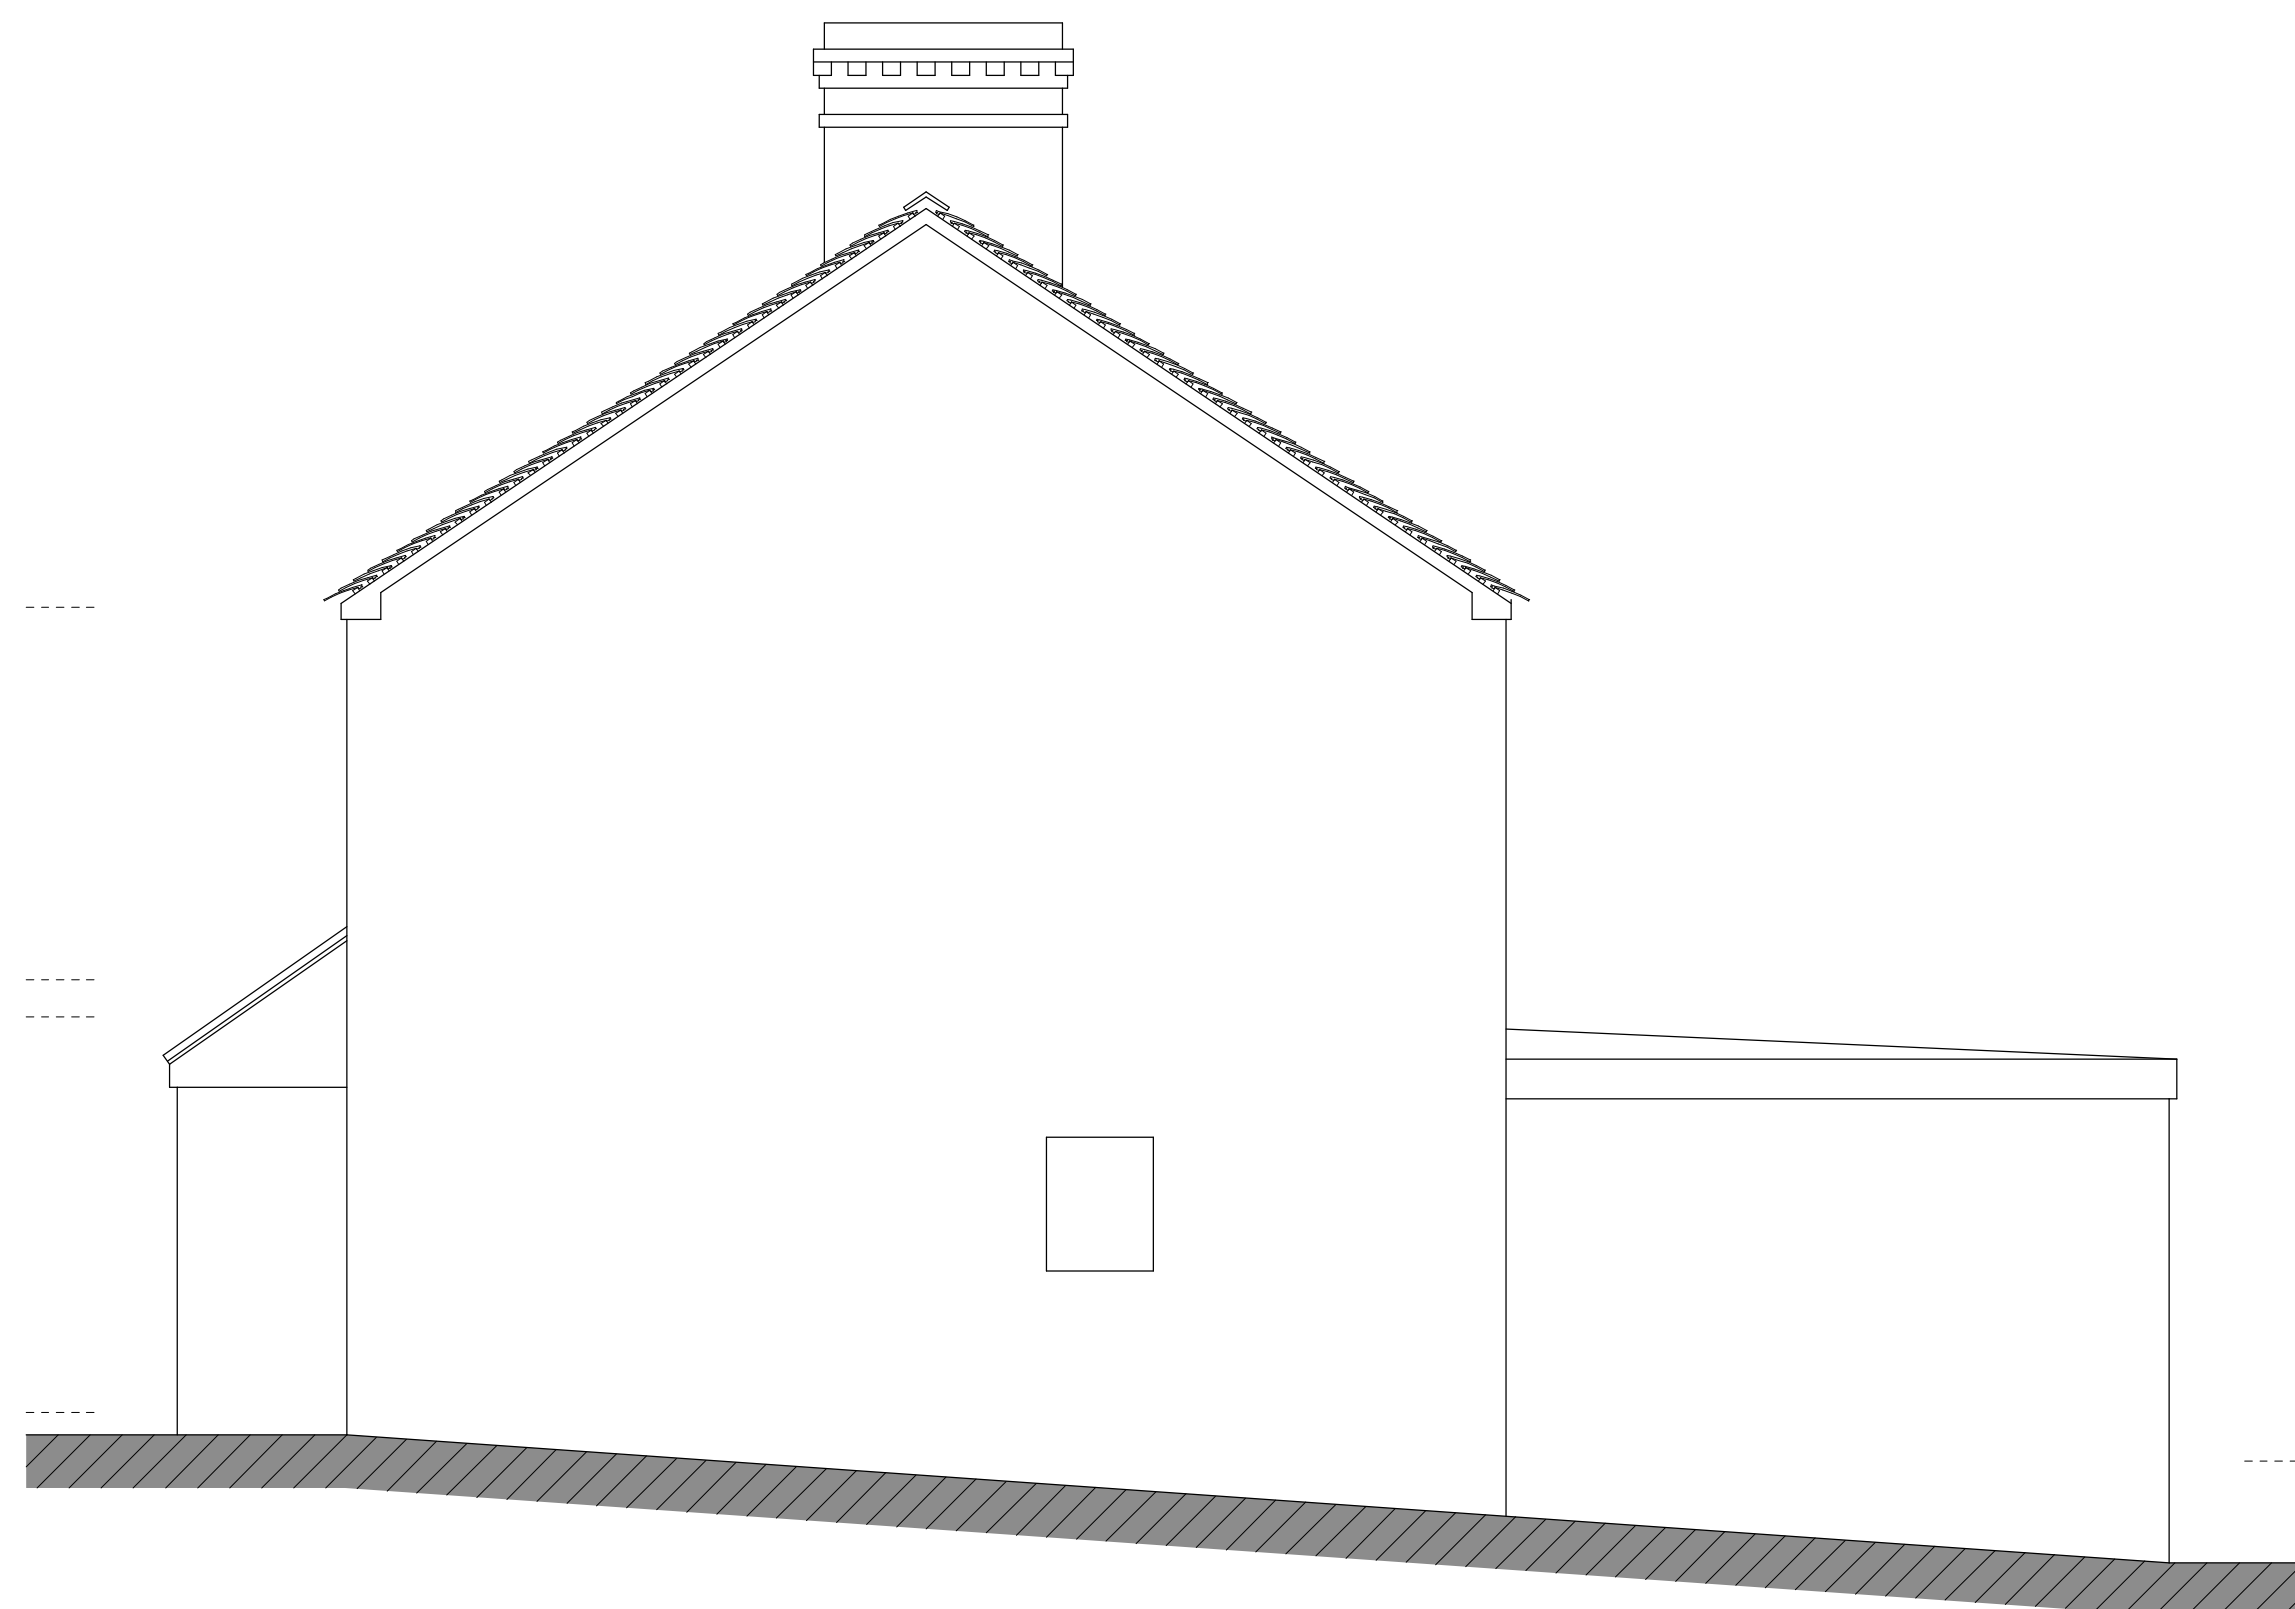

side elevation

Client		Mr. J Carr & Ms. H Alcock	
Contract		Proposed Alterations & Extensions to No. 48 Churnet Valley Road, Kingsley Holt, ST10 2BQ	
Drawing Title		Existing Conditions Elevations	
Date	August 2021	Status	Preliminary
Scale	1:50	Contract Number	5680
Drg. No.	5680 - 002	Revision Suffix	
Revisions			