

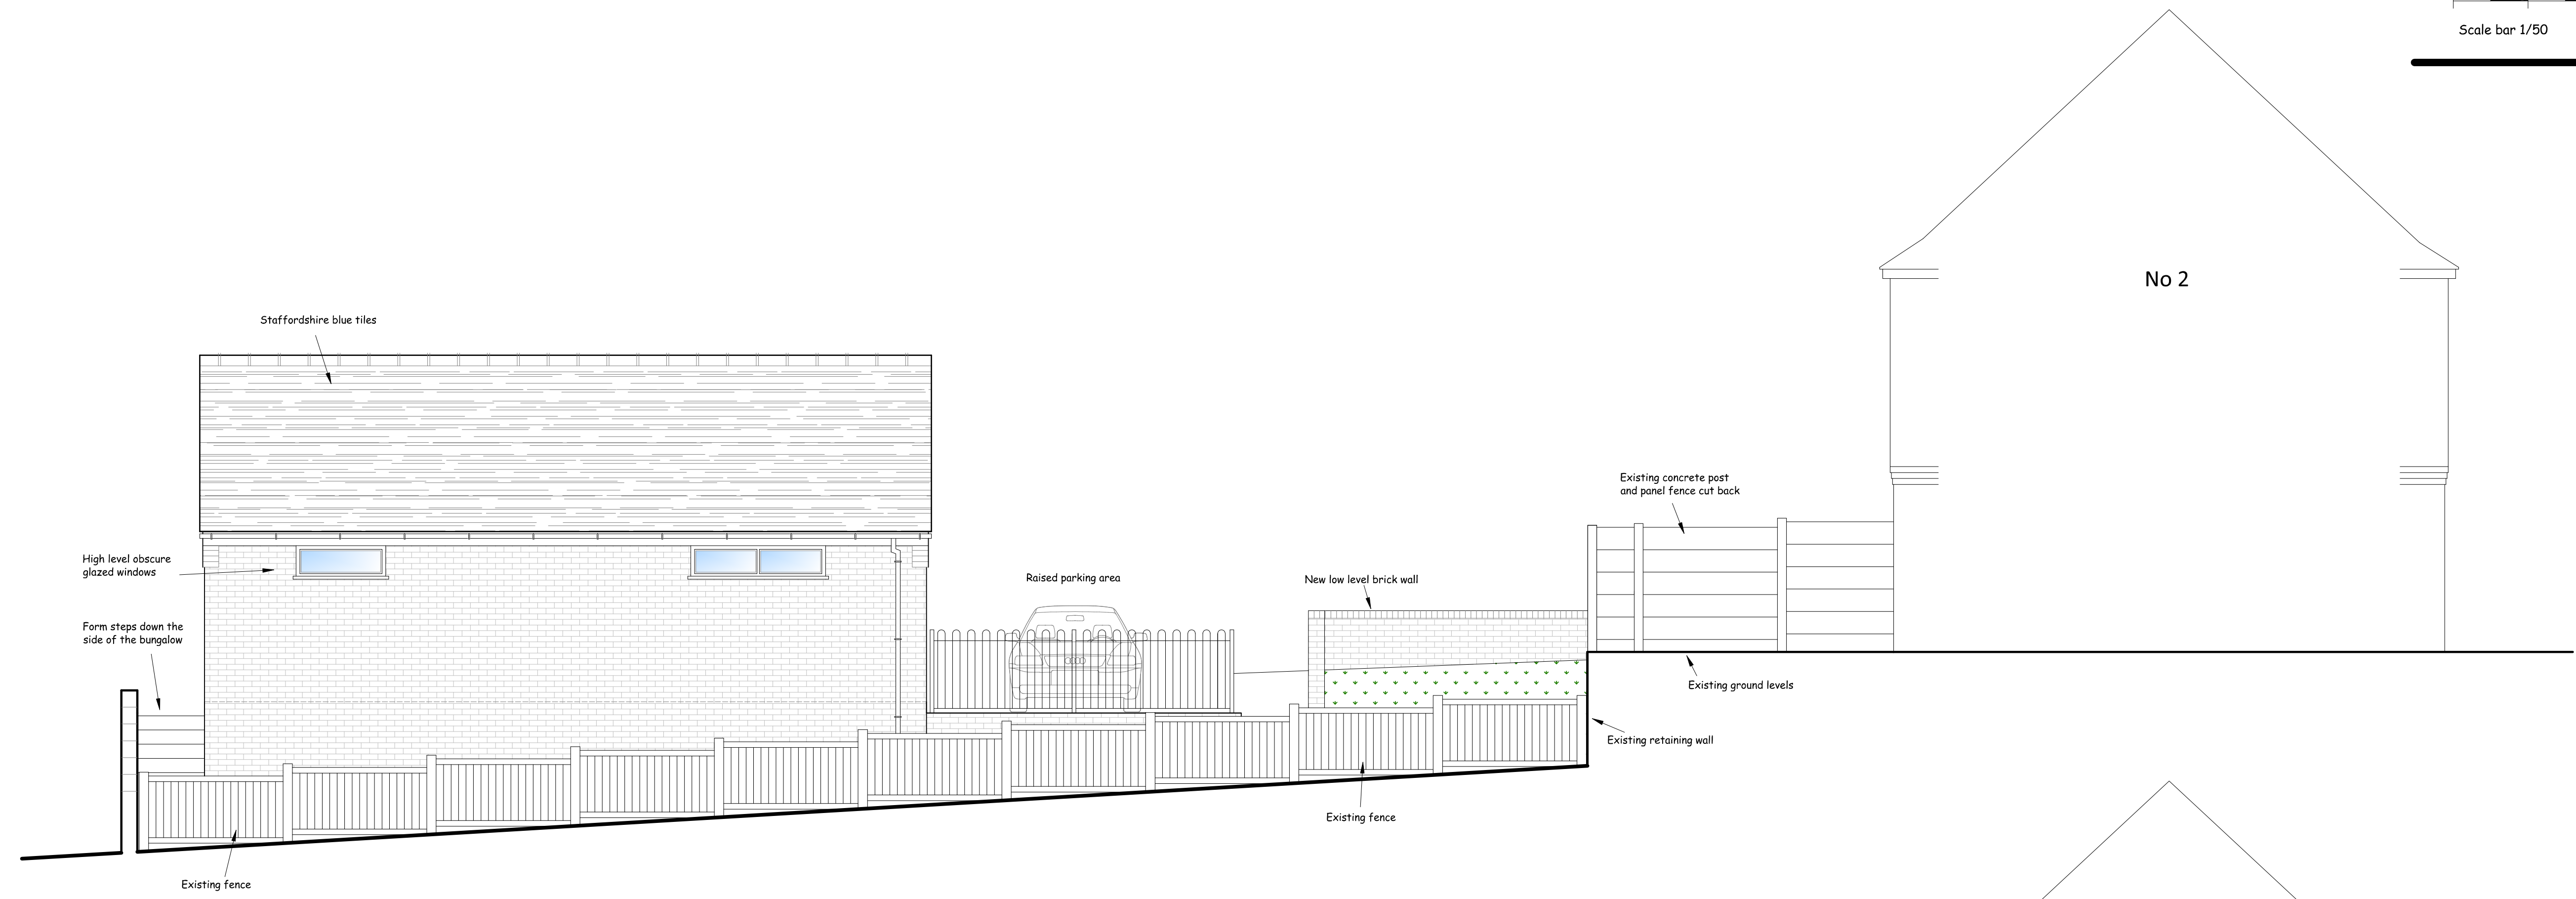


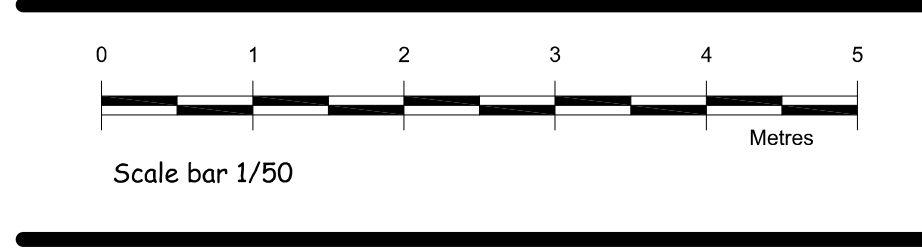


PROPOSED REAR ELEVATION
with fence

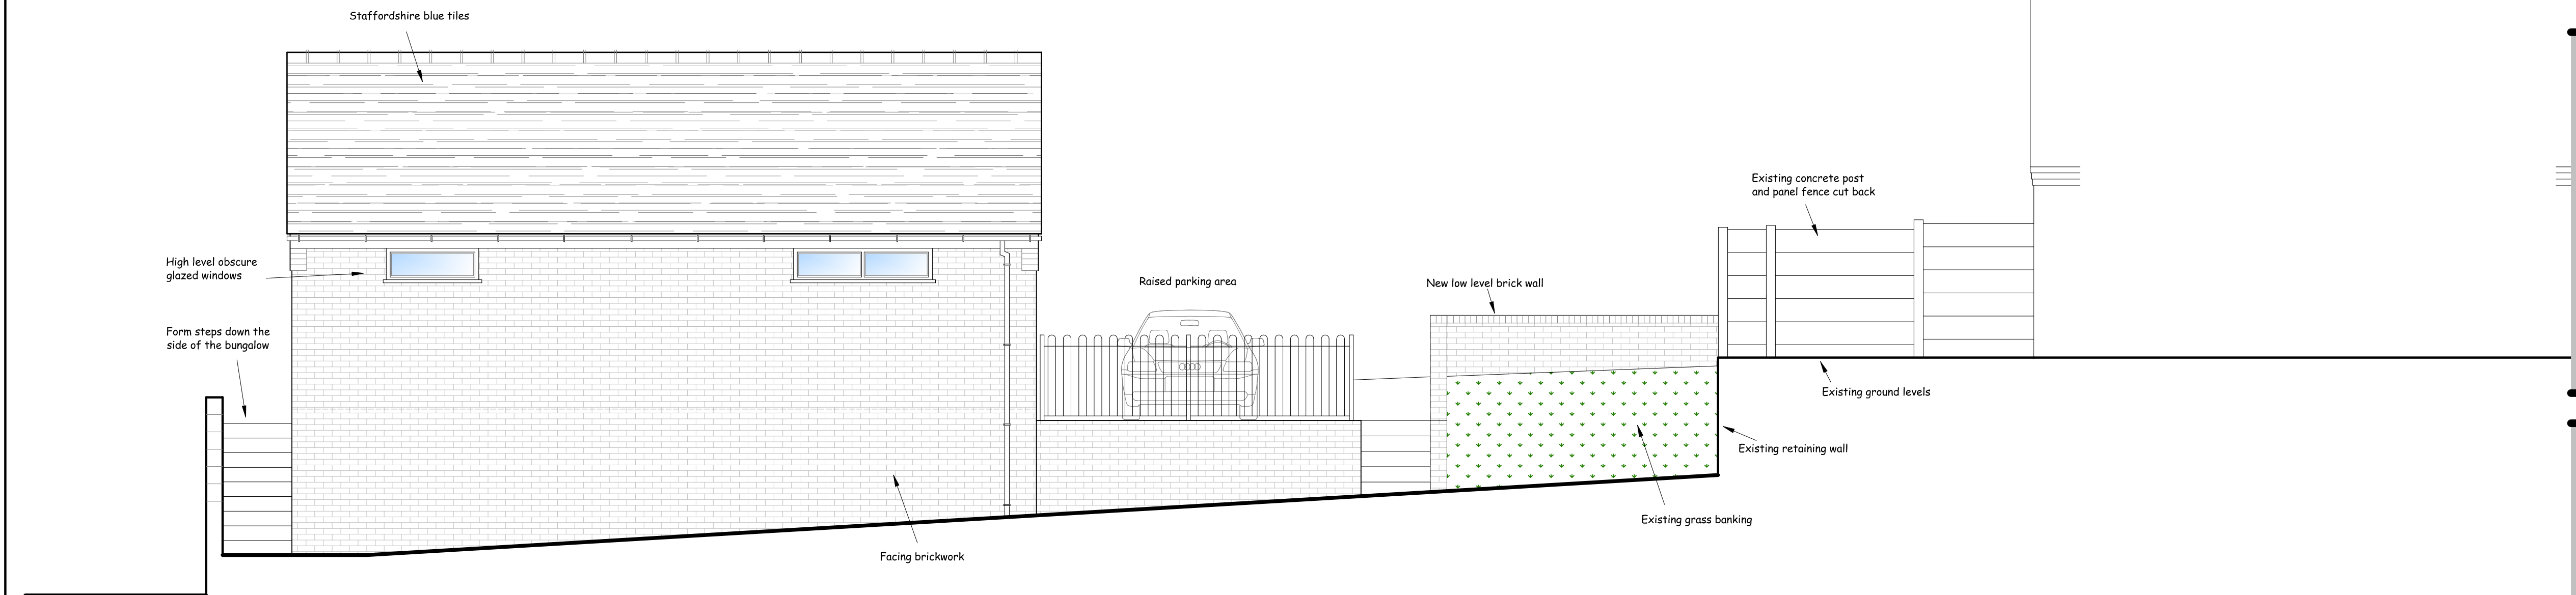

PROPOSED REAR ELEVATION
fence not shown

Drawing Status: Planning

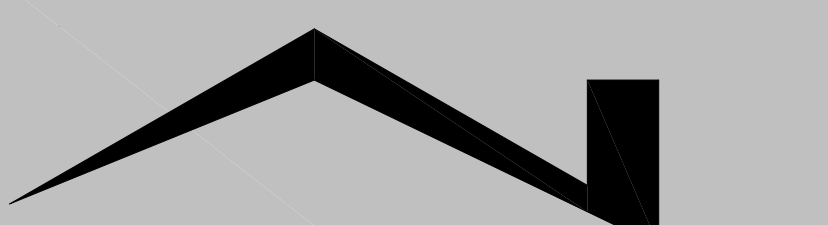
Nigel Forrester MCIQB
Building Design Services

ILETT HOUSE, SMITHY BANK, ALTON, STAFFS, ST10 4AD
TEL 01538 702164
www.nigelforrester.co.uk www.sap-calc.co.uk

CLIENT
Mr T J Barker

PROJECT
Proposed new bungalow
at
No 2, Glebeville
Leek
ST13 5QU

DRAWING NUMBER 21/633/02
Proposed bungalow
SCALES 1/50 @ A1