

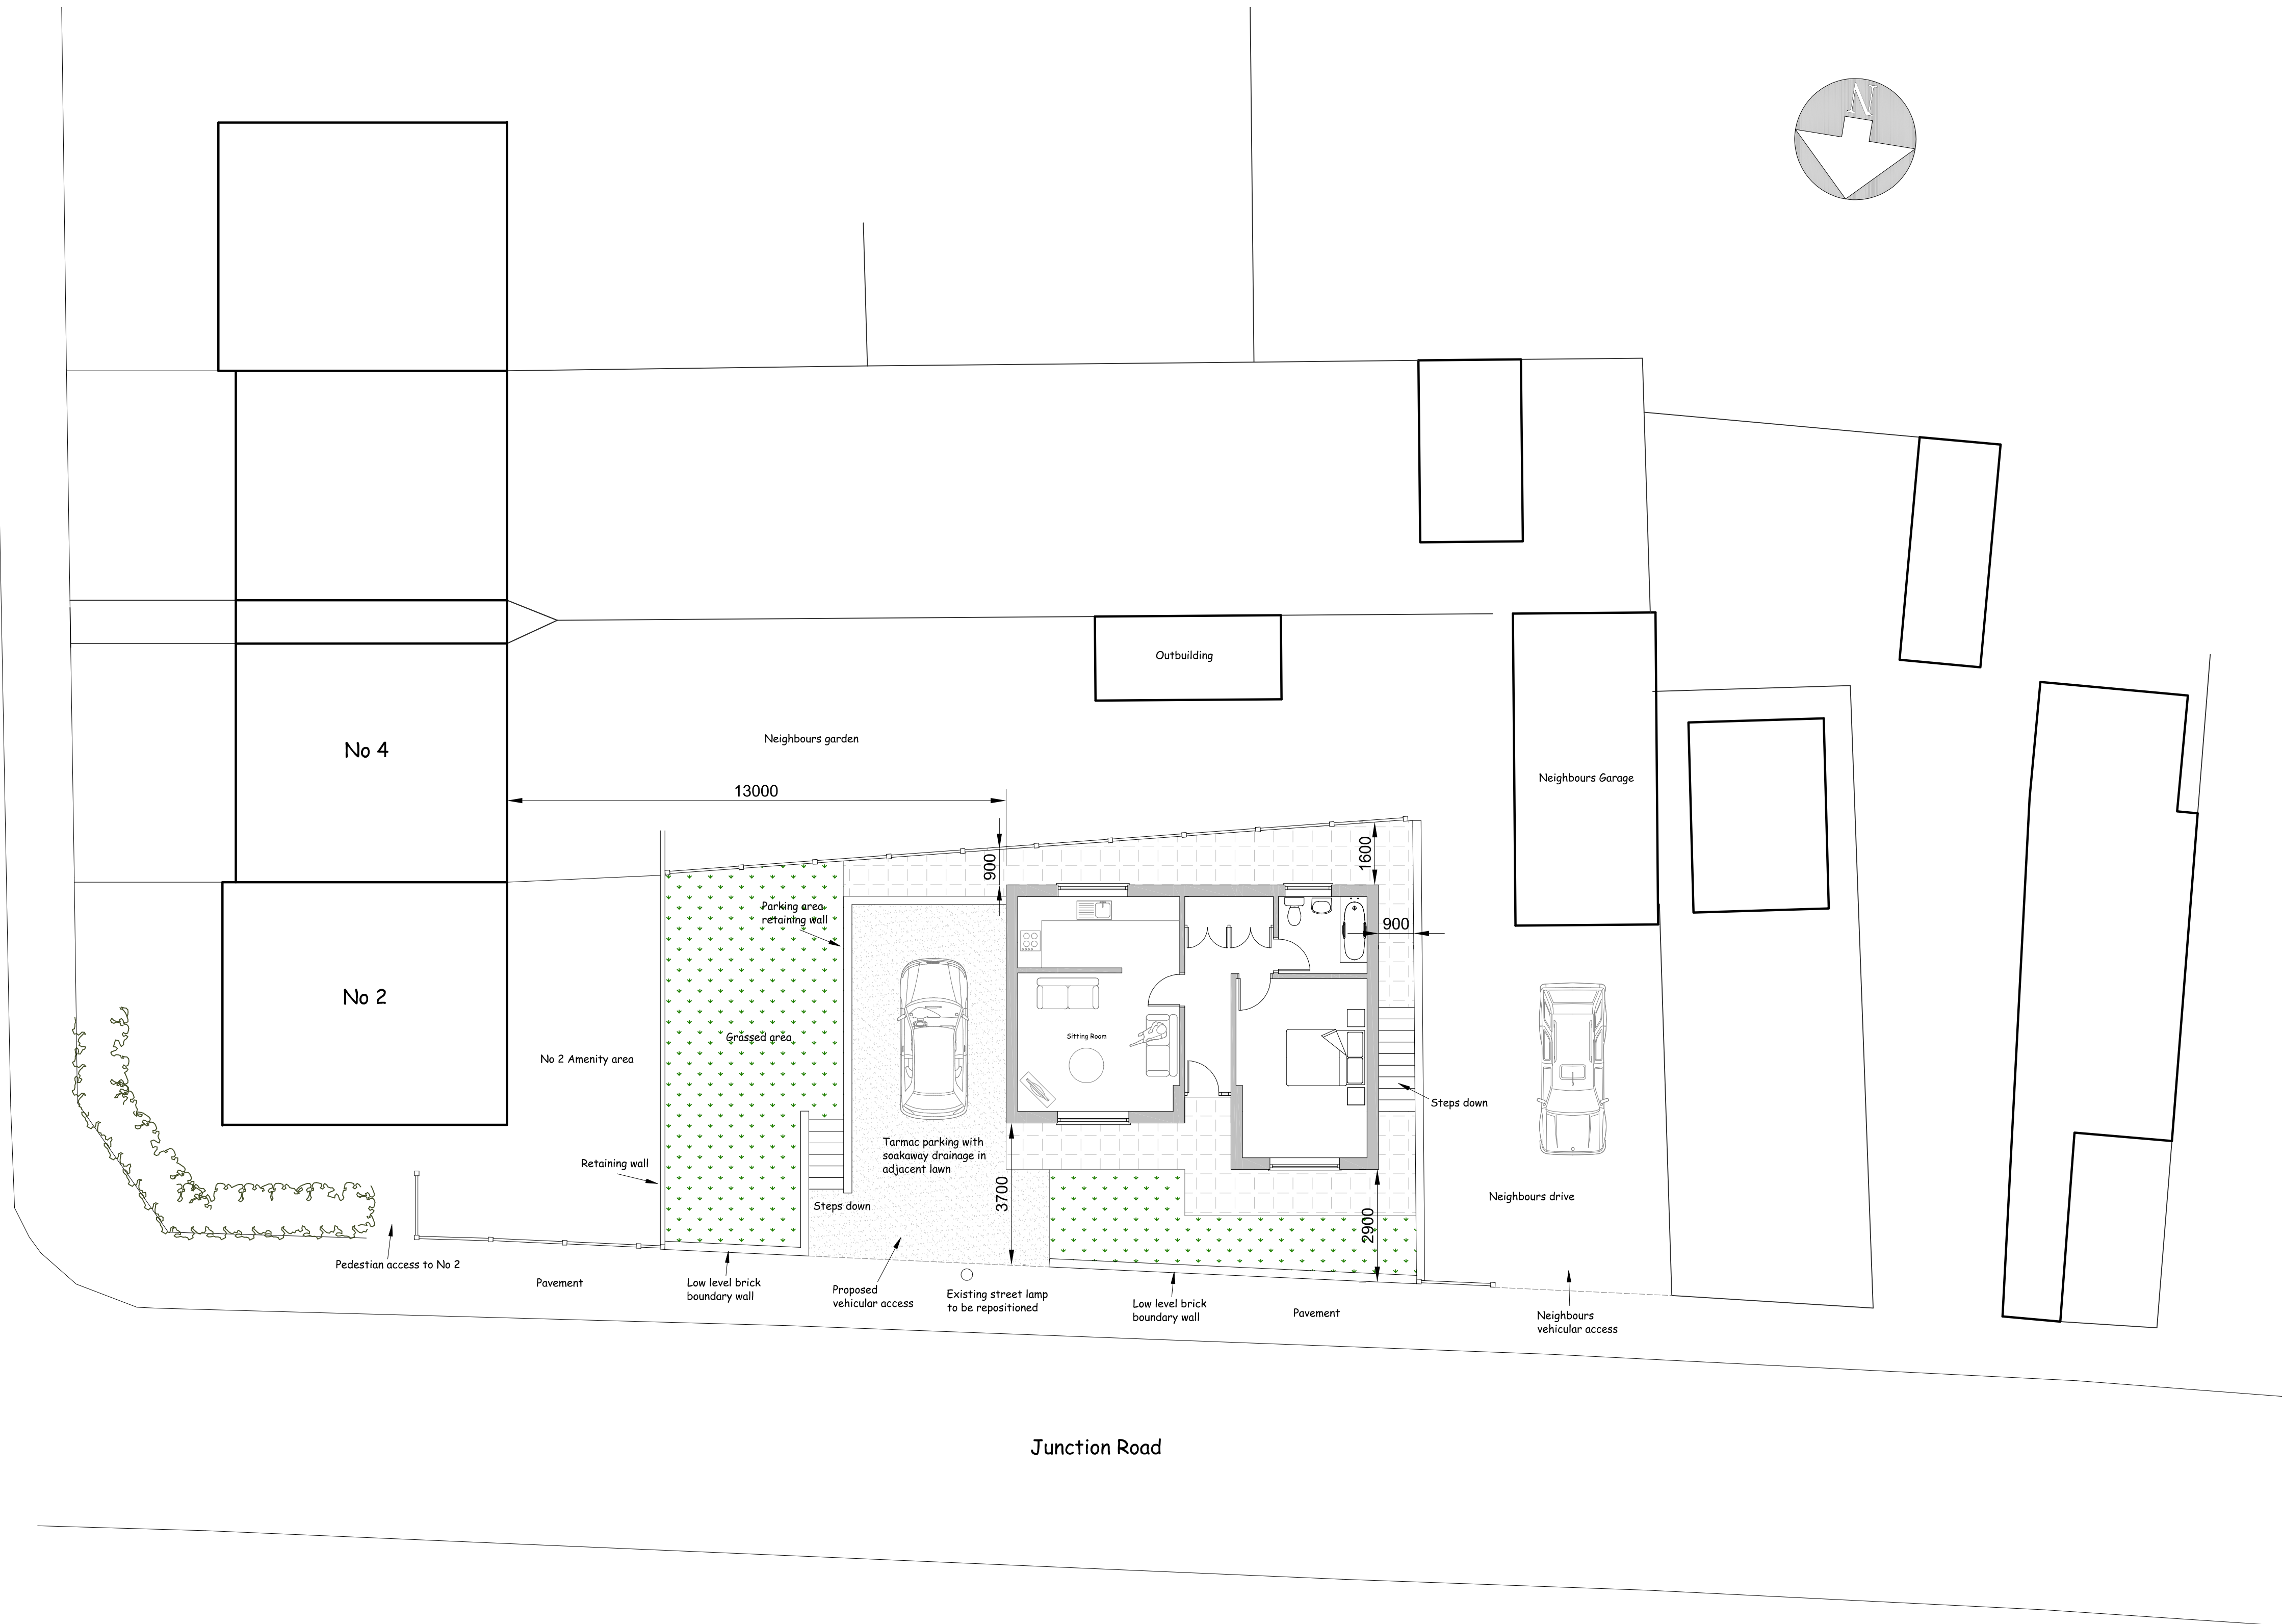


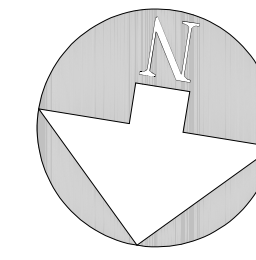

Junction Road

PROPOSED SITE PLAN

Drawing Status: Planning

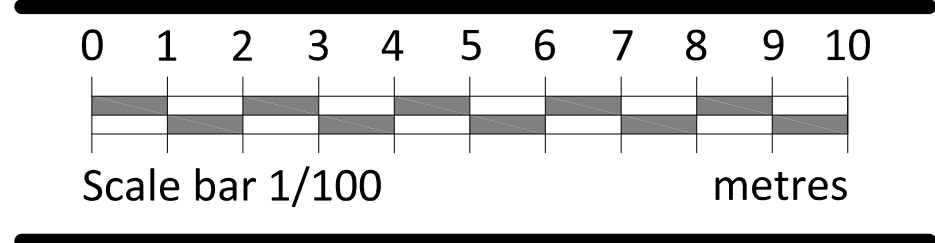

ILETT HOUSE, SMITHY BANK, ALTON, STAFFS, ST10 4AD
TEL 01538 702164

www.nigelforrester.co.uk www.sap-calc.co.uk

CLIENT

Mr T J Barker

PROJECT

Proposed new bungalow
at
No 2, Glebeville
Leek
ST13 5QU

DRAWING NUMBER 21/633/04

Proposed site plan

SCALES 1/100 @ A1