

0 0.50 1.00 1.50 2.00 2.50 3.00 3.50 4.00 4.50 5.00 5.50

1:50 Scale to be measured




NEW WHITE UPVC BOARDING TO MATCH THAT USED ON DORMER FRAMEWORK

PROVIDE AND FIX NEW WHITE POWDER COATED ALUMINIUM DOOR AND DOOR FRAME OF CLIENTS DESIGN APPROVAL

FACING BRICKWORK TO MATCH EXISTING RED BRICKS. SAMPLES TO BE PROVIDED FOR CLIENT APPROVAL

Proposed Front Elevation

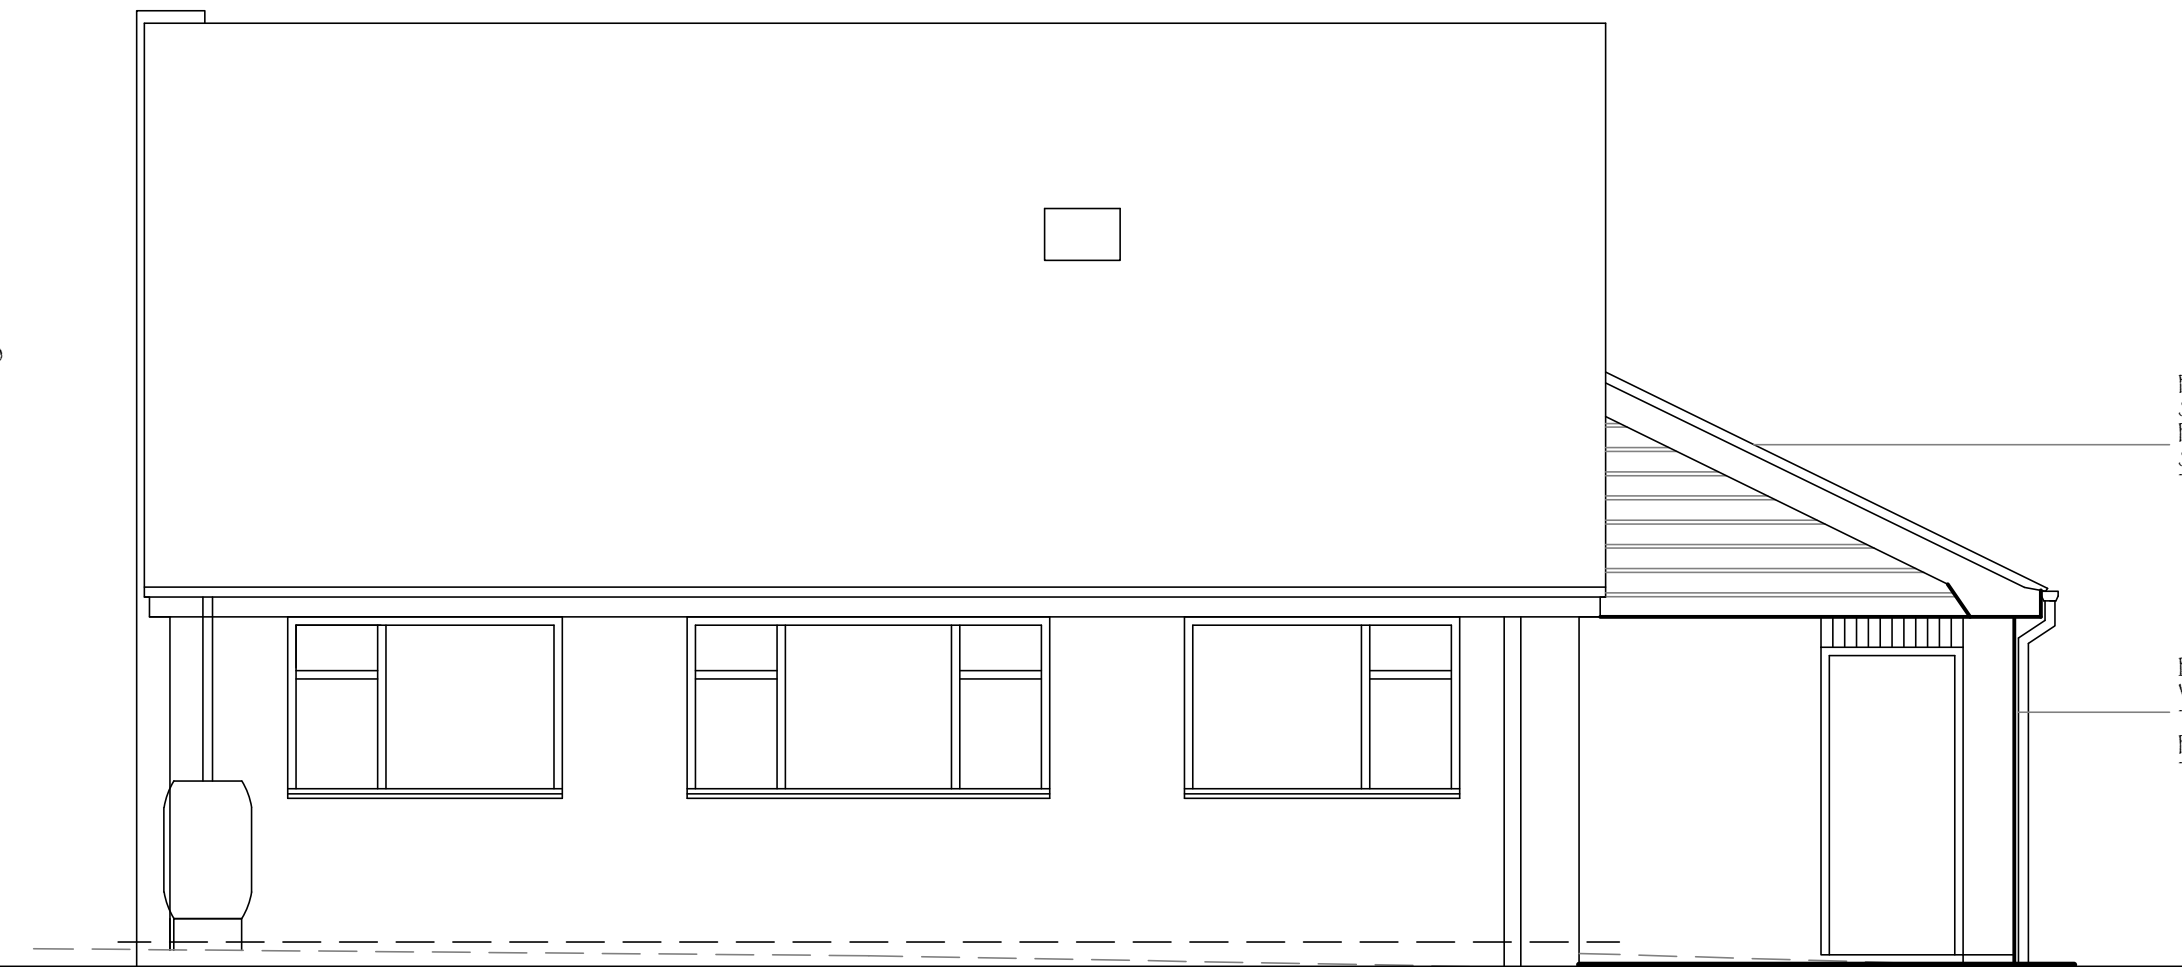

FORTICRETE INTERLOCKING SLATES TO MATCH EXISTING PLAIN CONCRETE TILES. SAMPLES TO BE SUBMITTED TO CLIENT FOR APPROVAL

BLACK SQUARE SECTION RAIN WATER GOODS TO BE MODIFIED TO ACCOMMODATE NEW ROOF PITCHES TO DISCHARGE OVER TRAPPED GULLY


Proposed Rear Elevation

REV	DATE	DESCRIPTION
DRAWING STATUS		
PLANNING		

THIS DRAWING IS COPYRIGHT AND MUST NOT BE REPRODUCED IN WHOLE OR IN PART WITHOUT THE PRIOR PERMISSION OF P4 Architecture.

DIMENSIONS TO BE VERIFIED ON SITE. ONLY FIGURED DIMENSIONS TO BE USED AND ANY DISCREPANCY BETWEEN THIS DRAWING AND SITE CONDITIONS TO BE REFERRED TO P4 Architecture IMMEDIATELY. NO DIMENSIONS ARE TO BE SCALED OFF PRINTED DRAWINGS. ANY AREAS THAT ARE INDICATED ON THIS DRAWING ARE FOR GUIDANCE ONLY. NO RESPONSIBILITY IS TAKEN FOR THEIR ACCURACY

THERE IS A RISK OF DEATH OR INJURY IN CONSTRUCTION IF THE WORKS ARE NOT PROPERLY PLANNED AND SUPERVISED. THE CONTRACTOR MUST NOT UNDERTAKE ANY ELEMENT OF WORK WITHOUT HAVING FIRST CARRIED OUT THE NECESSARY RISK ASSESSMENT AND PREPARED DETAILED METHOD STATEMENT.

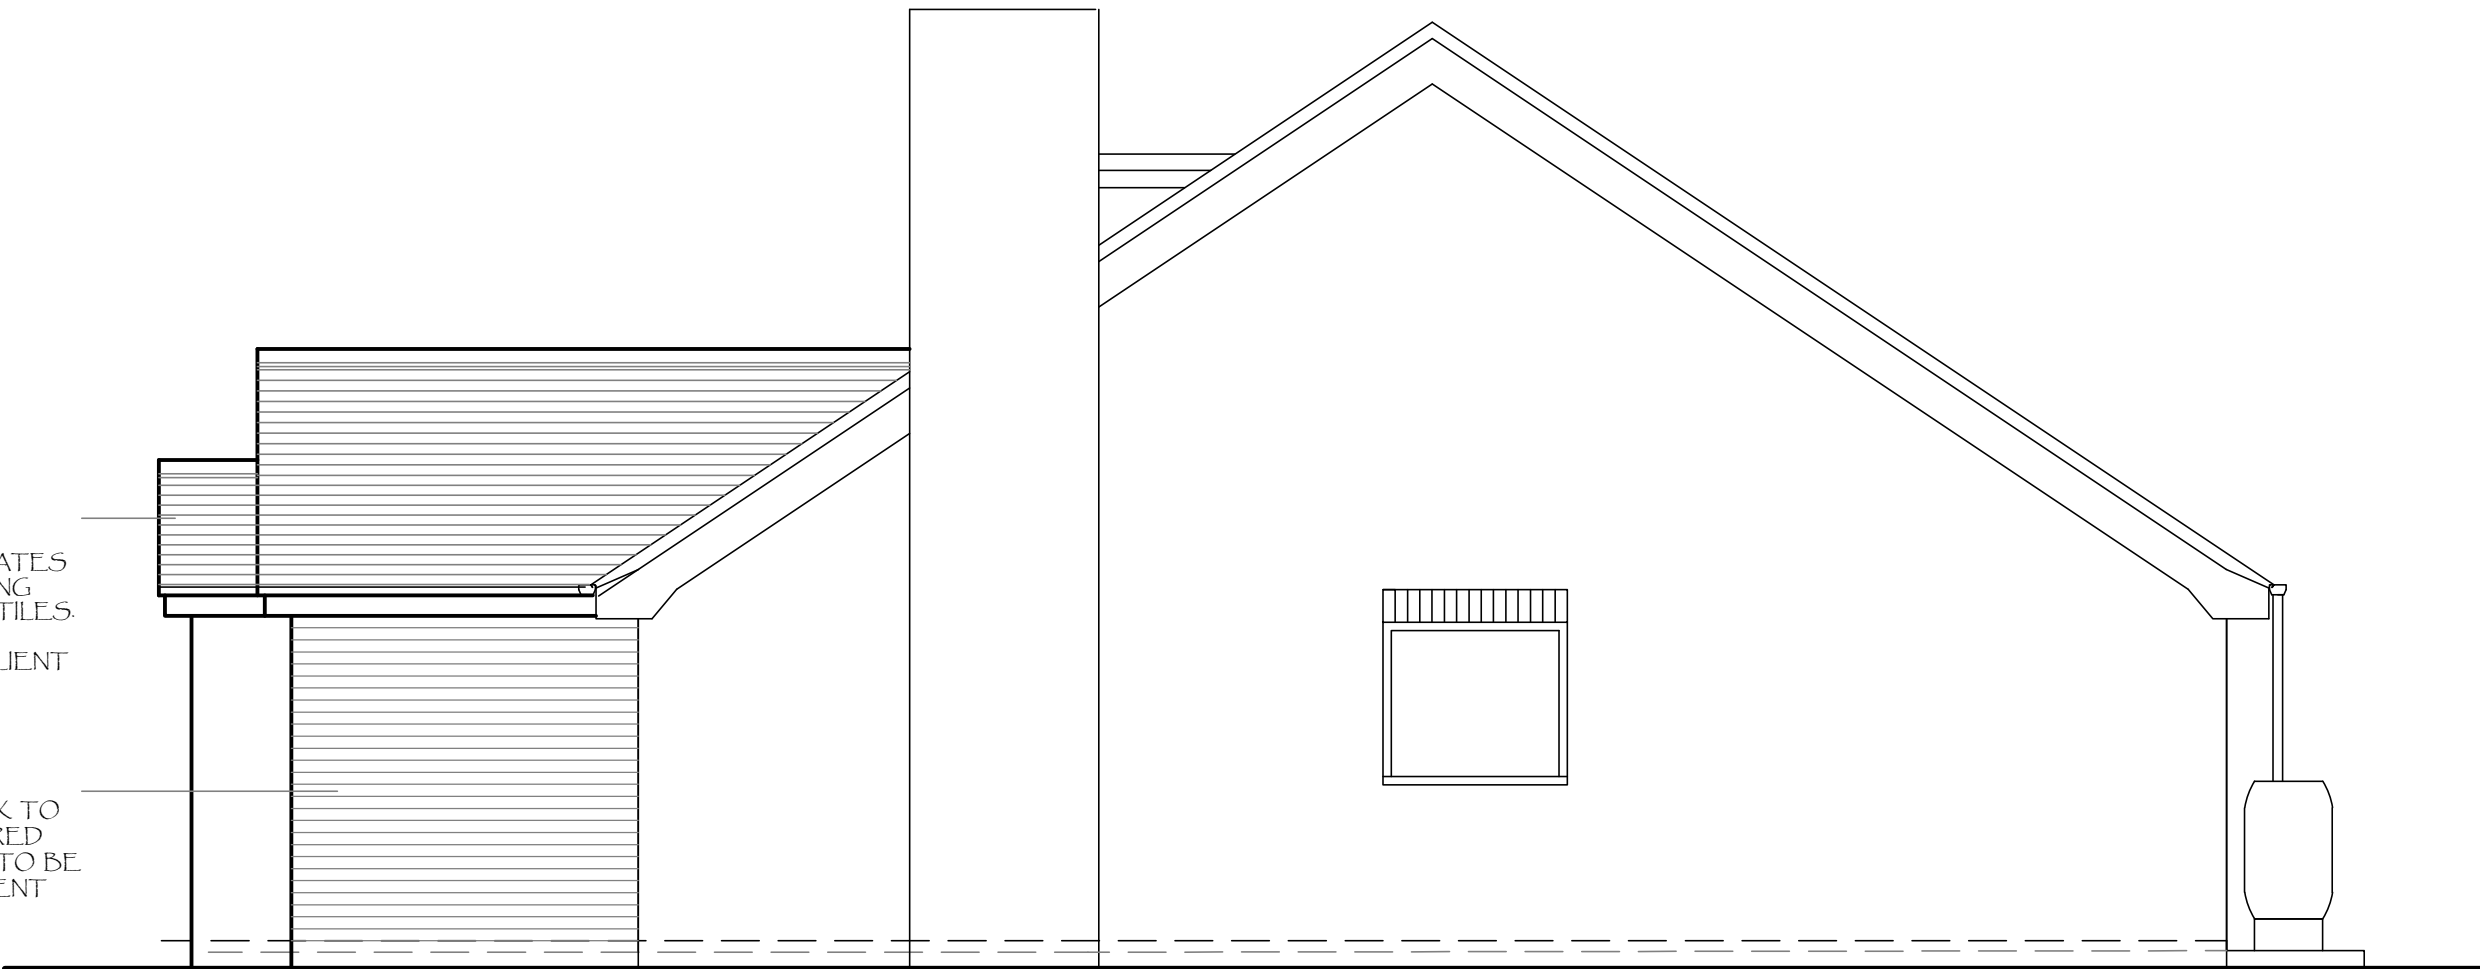

FORTICRETE INTERLOCKING SLATES TO MATCH EXISTING PLAIN CONCRETE TILES. SAMPLES TO BE SUBMITTED TO CLIENT FOR APPROVAL

FACING BRICKWORK TO MATCH EXISTING RED BRICKS. SAMPLES TO BE PROVIDED FOR CLIENT APPROVAL

Proposed Side Elevation



Proposed Side Elevation

CLIENT

Ms M. Styles & Mr P. West

PROJECT

Proposed Alterations & Extension works at
6, Springfield Drive
Leek
Staffs.

DRAWING TITLE

Proposed Elevations

SCALE

1:50 @ A1

DATE

July 2021

DRAWING No.

MAST /PP/01/004

REV

P4 Architecture

A Member of the Chartered Institute of Architectural Technologists


Chartered Institute of
Architectural Technologists

Architectural & Construction Project Management Services
Lodge Hill, Wallbridge Drive, Leek, Staffordshire, ST13 8NE.
Tel. 07962 062 618 Email. philip@p4architecture.co.uk