


1:50 Scale to be measured

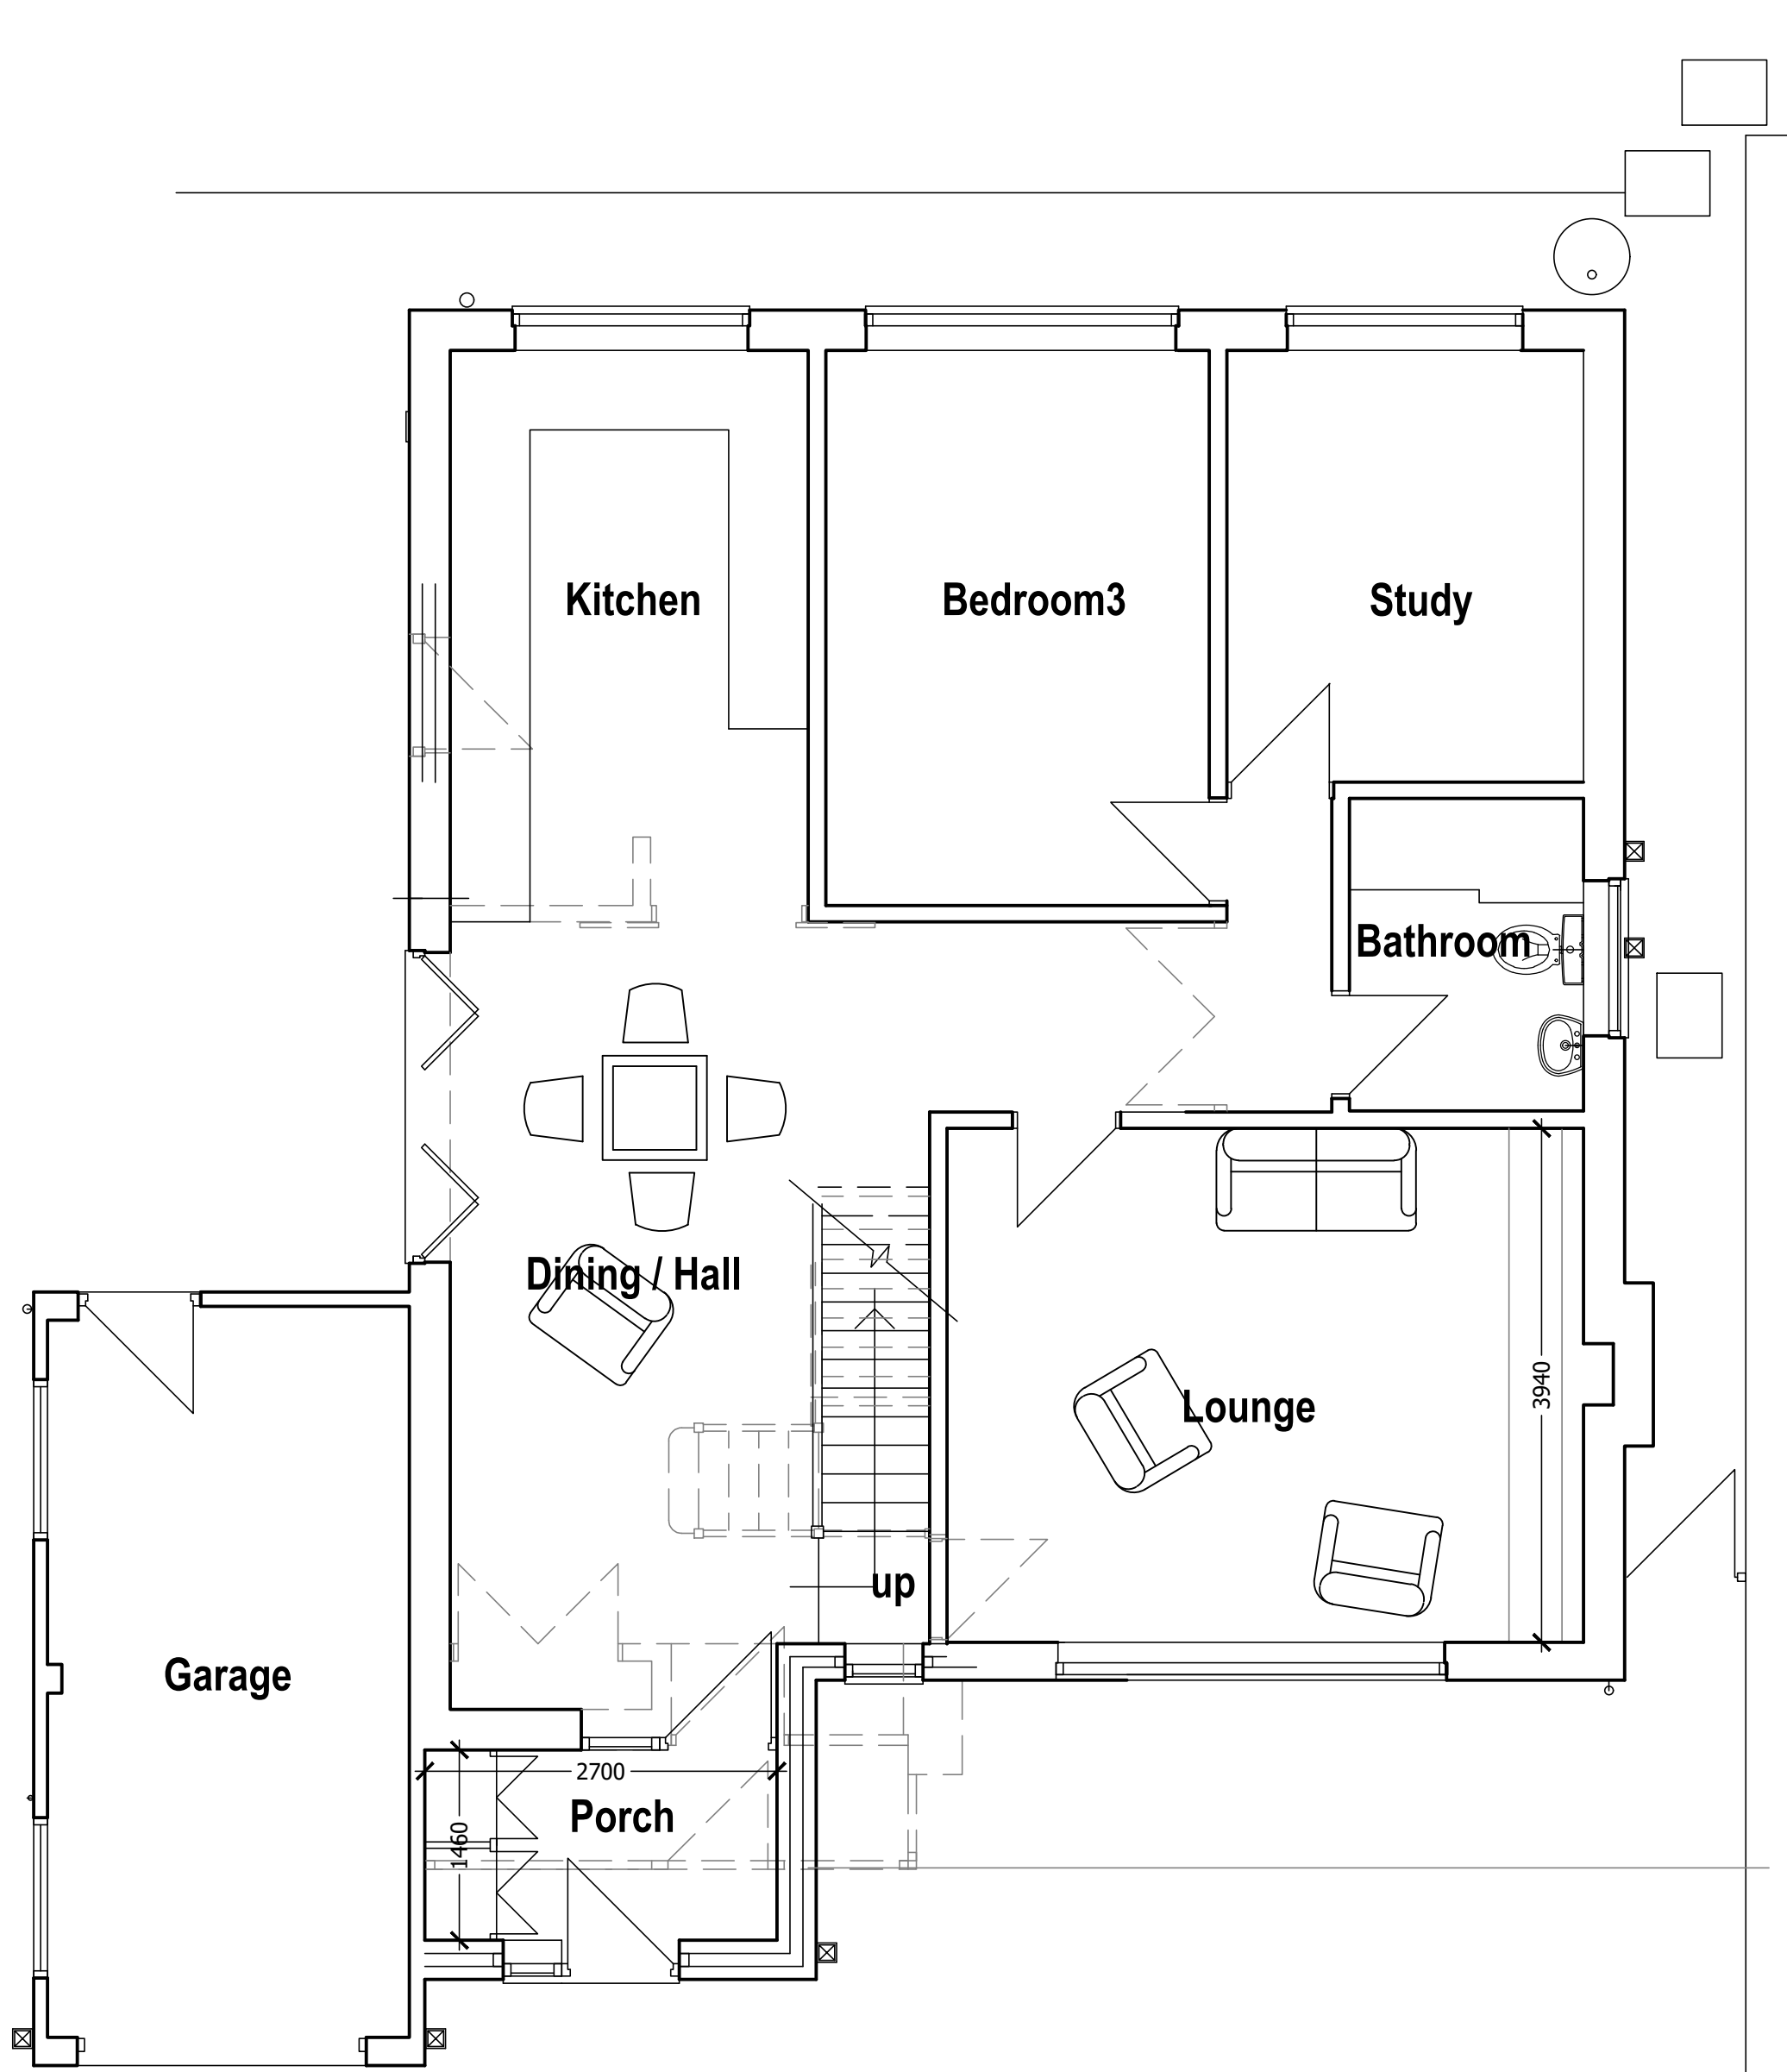


Proposed Ground Floor Layout


EXISTING FLAT ROOFING TO BE REPLACED WITH NEW TILED PITCH ROOF.

EXISTING PORCH TO BE REPLACED WITH A NEW PORCH AS SHOWN.

EXISTING PARKING AREA TO BE EXTENDED FOR THE LOSS OF SPACE TAKEN UP WITH THE PROPOSED EXTENSION INCLUDING THE INCREASED DRIVEWAY WIDTH TO BE INCREASED TO TWO CAR WIDTHS AS ILLUSTRATED ON BLOCK PLAN.

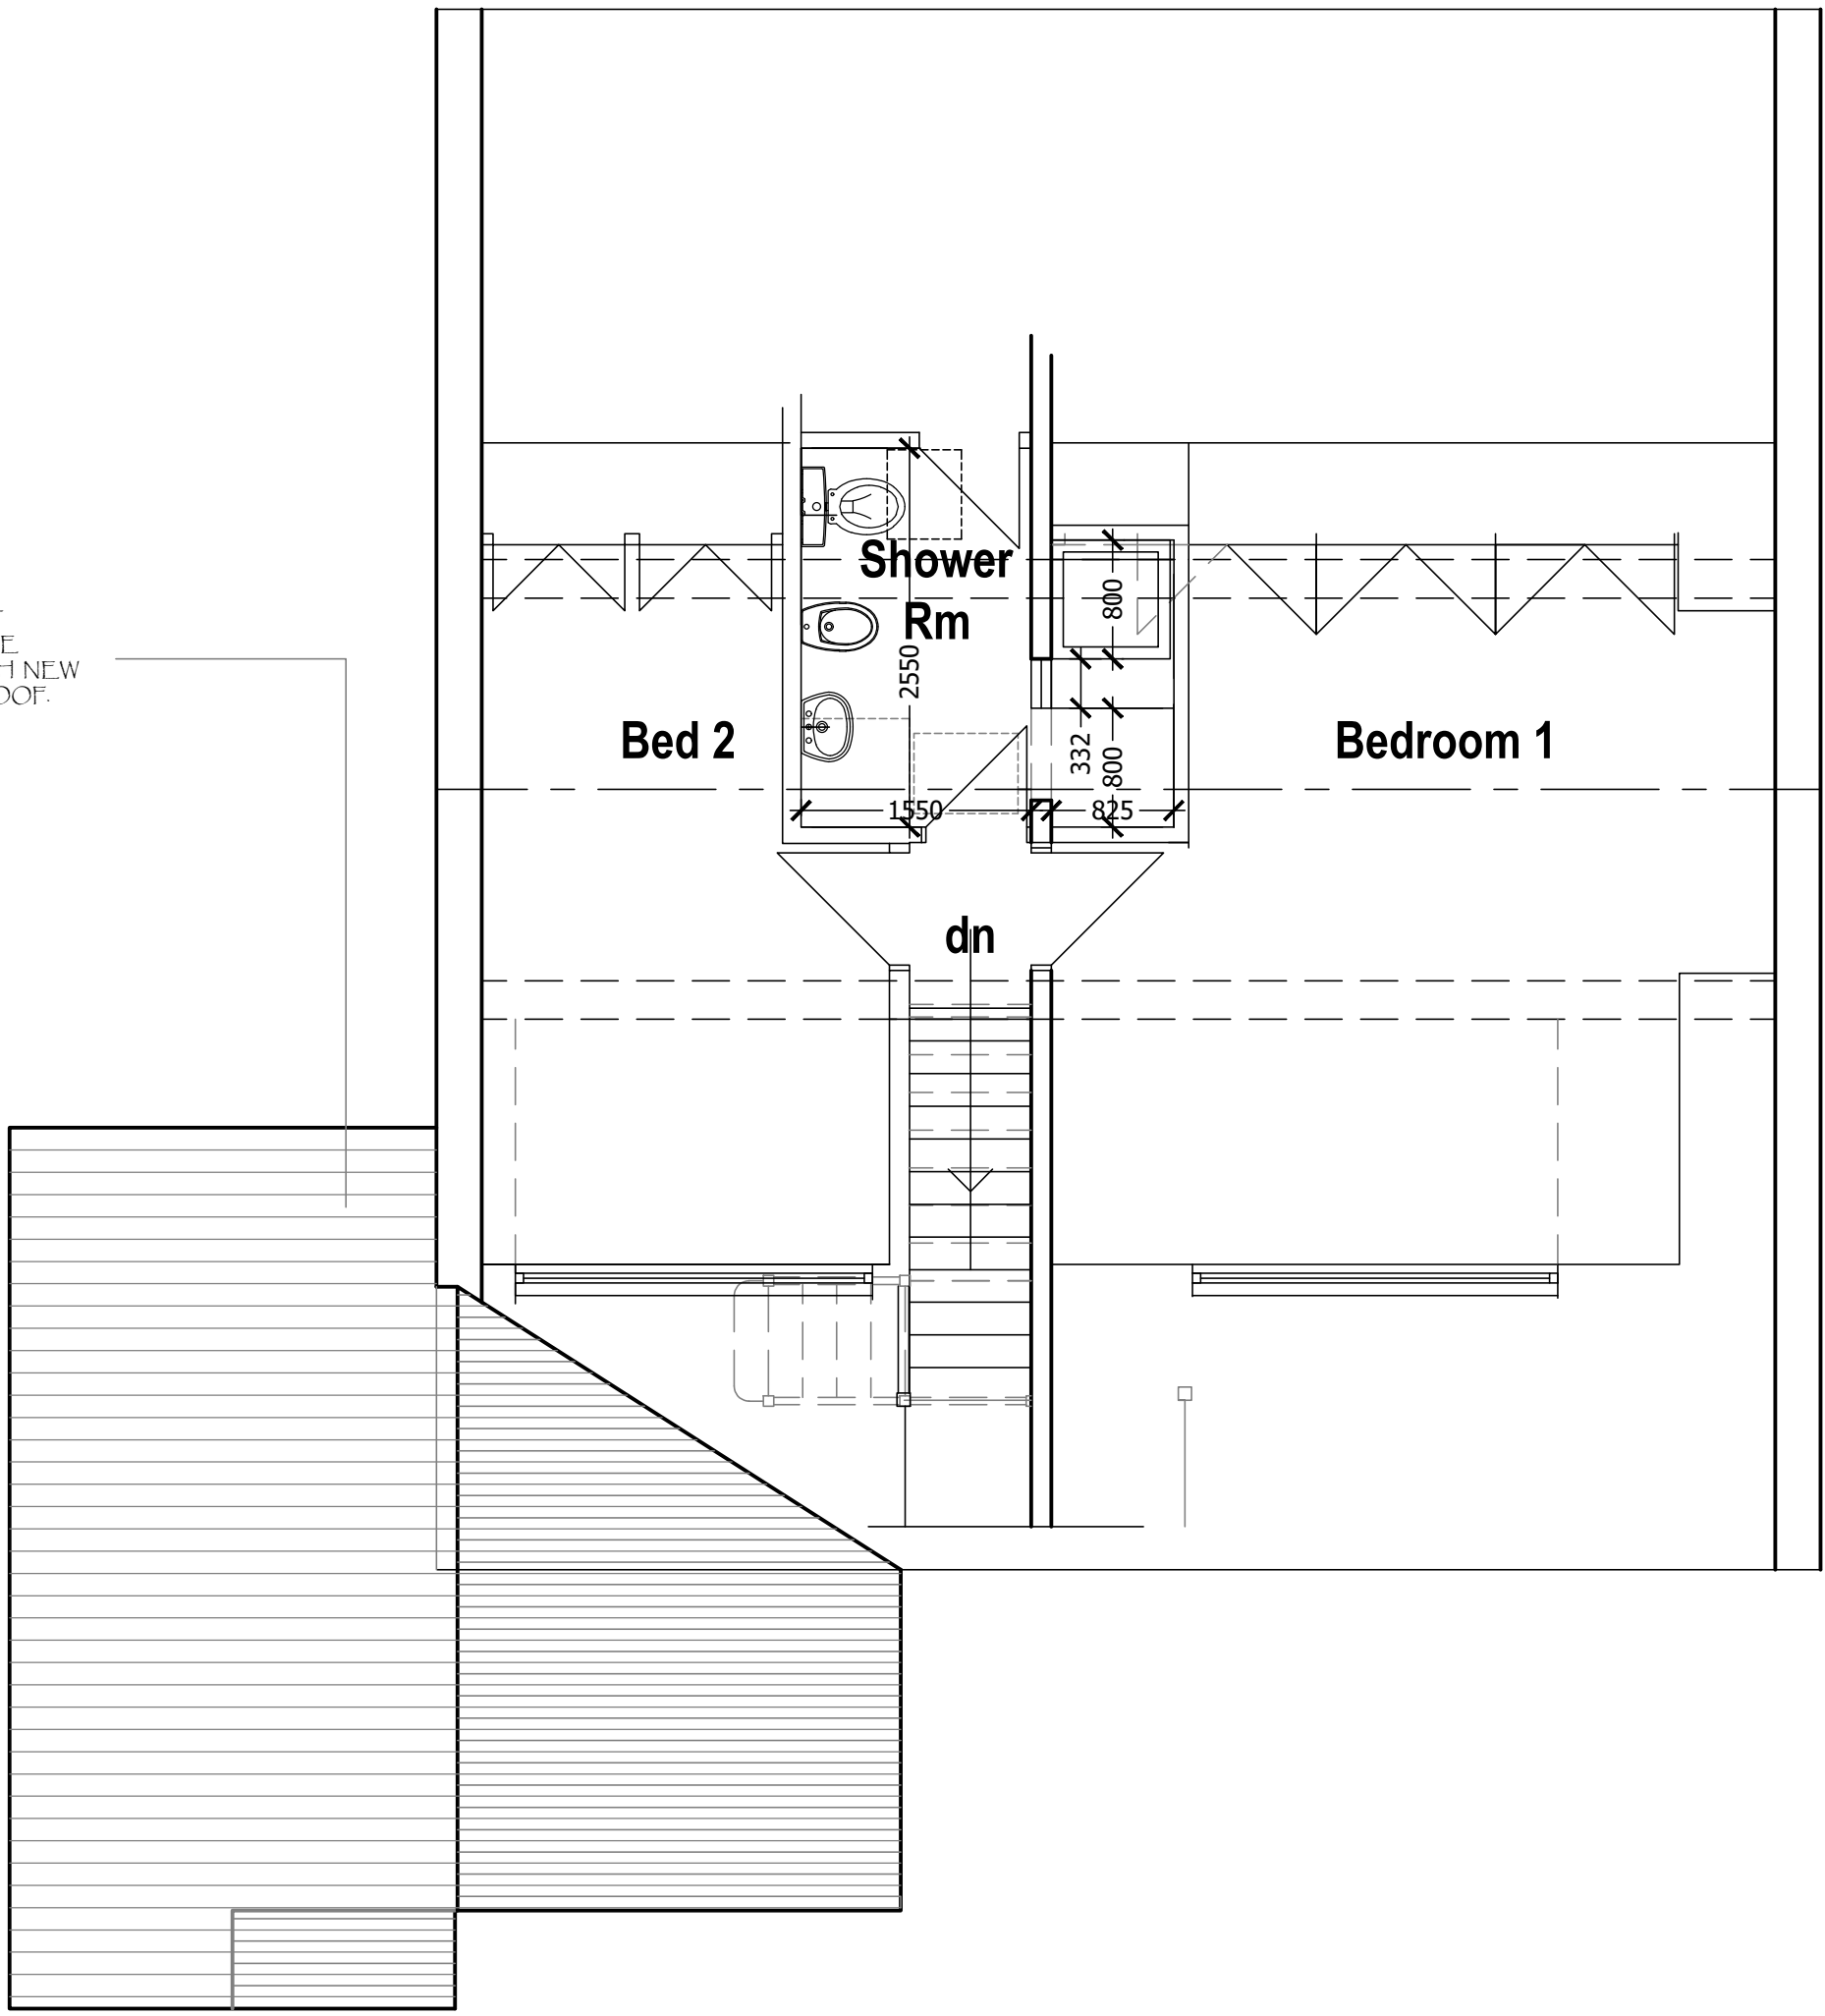

Proposed First Floor Layout

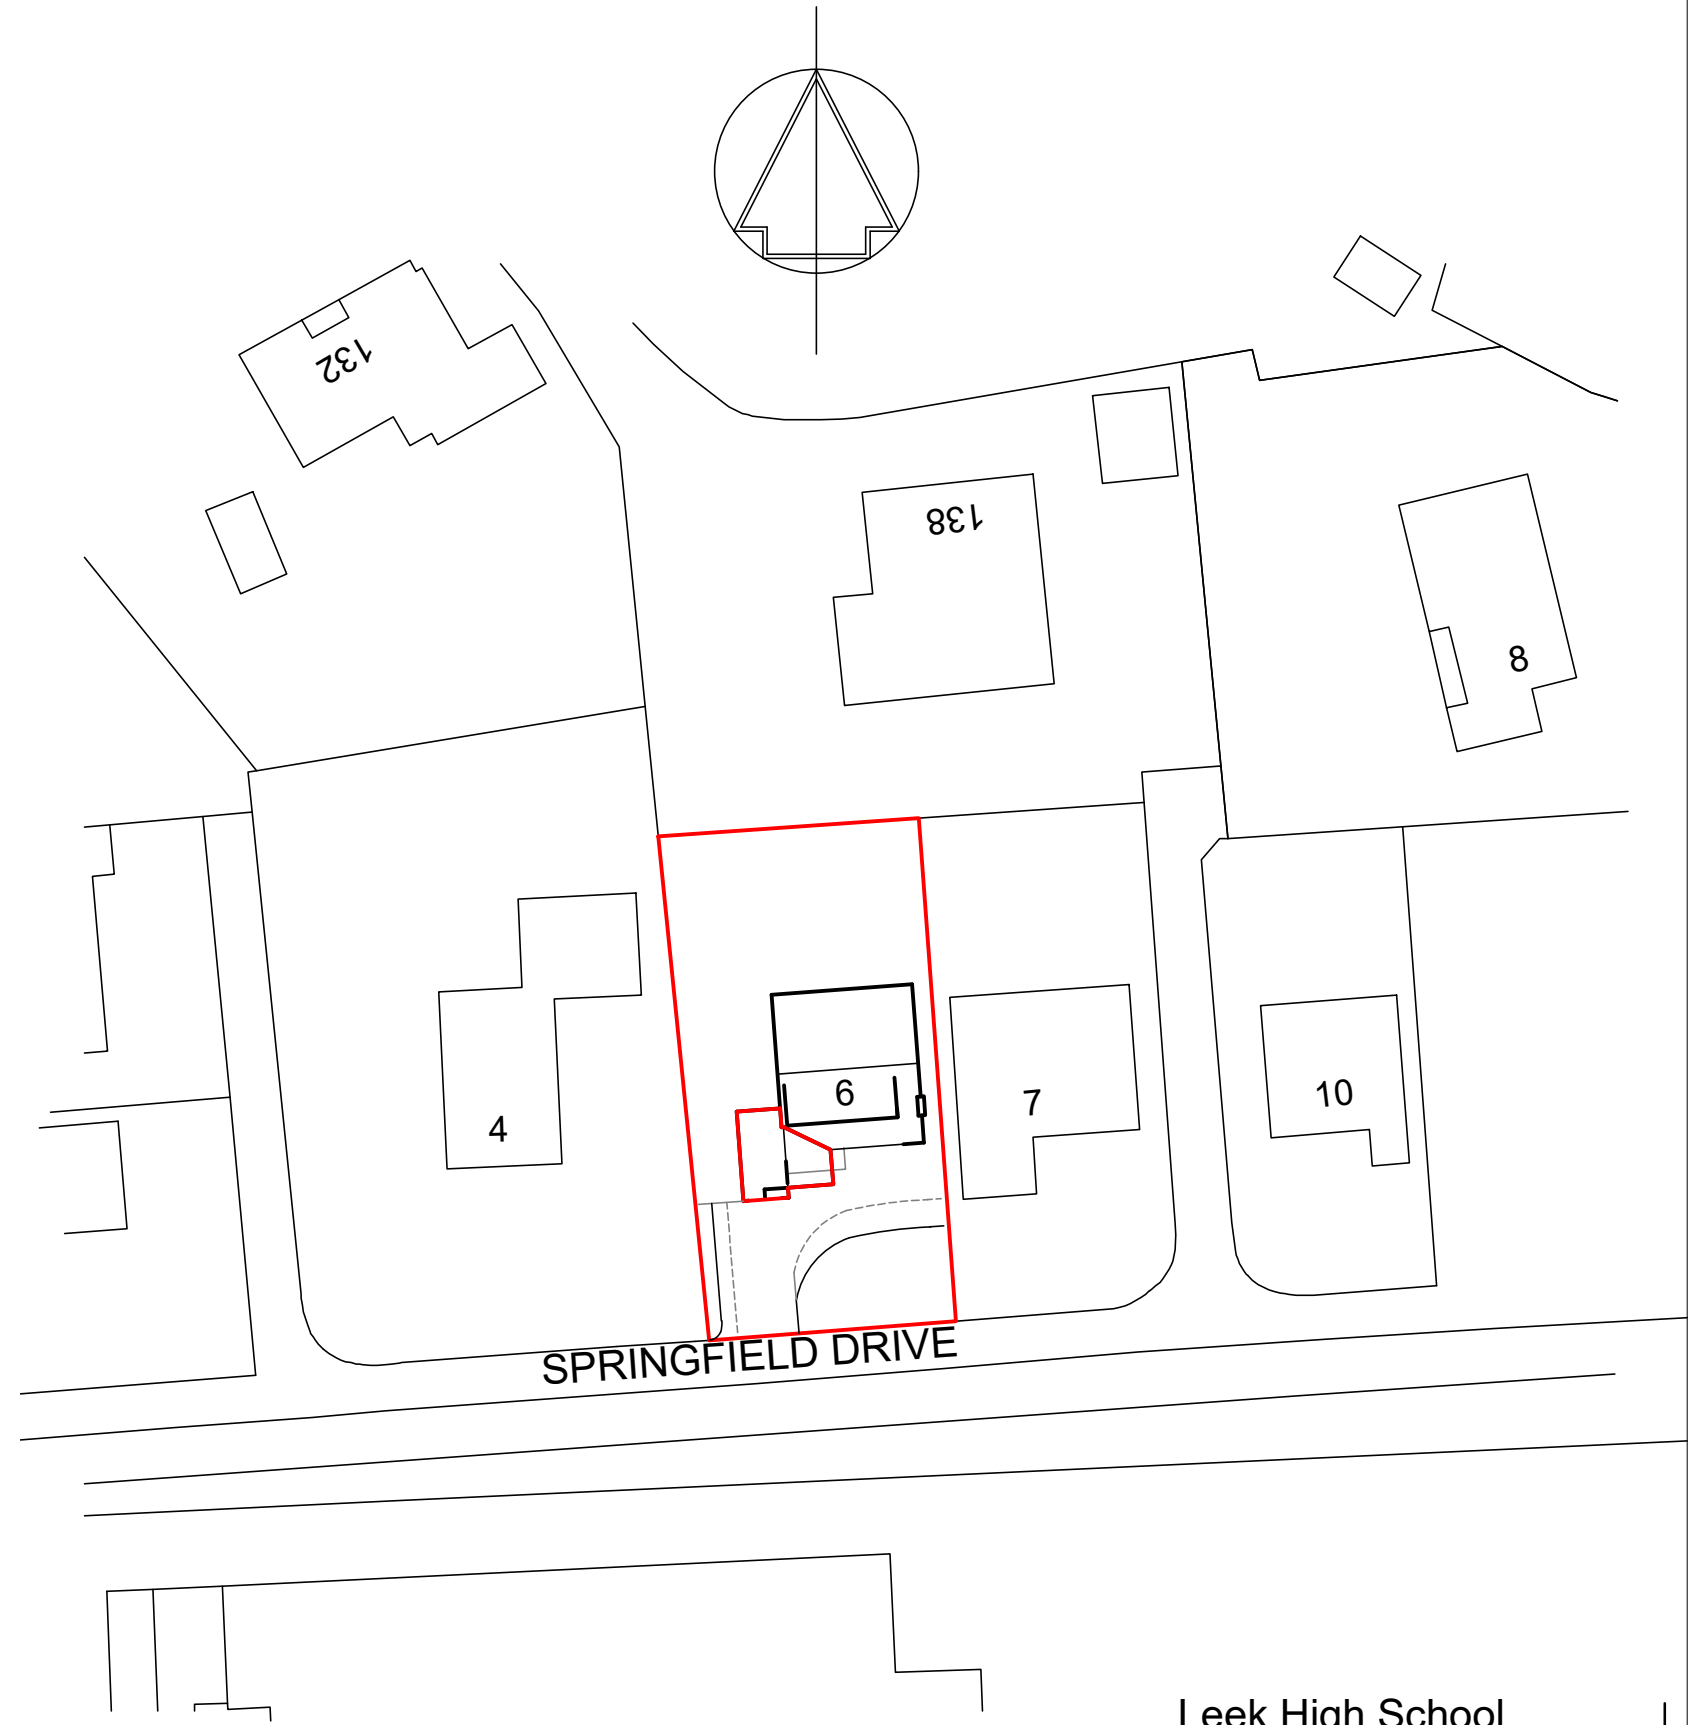

Block Plan 1:500

REV	DATE	DESCRIPTION
DRAWING STATUS		
PLANNING		

THIS DRAWING IS COPYRIGHT AND MUST NOT BE REPRODUCED IN WHOLE OR IN PART WITHOUT THE PRIOR PERMISSION OF [P4 Architecture](#).
DIMENSIONS TO BE VERIFIED ON SITE. ONLY FIGURED DIMENSIONS TO BE USED AND ANY DISCREPANCY BETWEEN THIS DRAWING AND SITE CONDITIONS TO BE REFERRED TO [P4 Architecture](#) IMMEDIATELY. NO DIMENSIONS ARE TO BE SCALED OFF PRINTED DRAWINGS UNLESS STATED DIMENSIONS ALIGN WITH THE CORRESPONDING SCALE BAR AND SCALE RULE. ANY AREAS THAT ARE INDICATED ON THIS DRAWING ARE FOR GUIDANCE ONLY. NO RESPONSIBILITY IS TAKEN FOR THEIR ACCURACY.
THERE IS A RISK OF DEATH OR INJURY IN CONSTRUCTION IF THE WORKS ARE NOT PROPERLY PLANNED AND SUPERVISED. THE CONTRACTOR MUST NOT UNDERTAKE ANY ELEMENT OF WORK WITHOUT HAVING FIRST CARRIED OUT THE NECESSARY RISK ASSESSMENT AND PREPARED DETAILED METHOD STATEMENT.

CLIENT

Ms M. Styles & Mr P. West

PROJECT

Proposed Alterations & Extension works at
6, Springfield Drive
Leek
Staffs.

DRAWING TITLE

Proposed Floor Plans

SCALE

1:50 @ A1

DATE

August 2021

DRAWING No.

MAST /PP/01/003


REV

P4 Architecture

P4 Architecture
A Member of the Chartered Institute of Architectural Technologists

Chartered Institute of Architectural Technologists

Architectural & Construction Project Management Services
Lodge Hill, Wallbridge Drive, Leek, Staffordshire, ST13 8NE.
Tel. 07962 062 618 Email. philip@p4architecture.co.uk

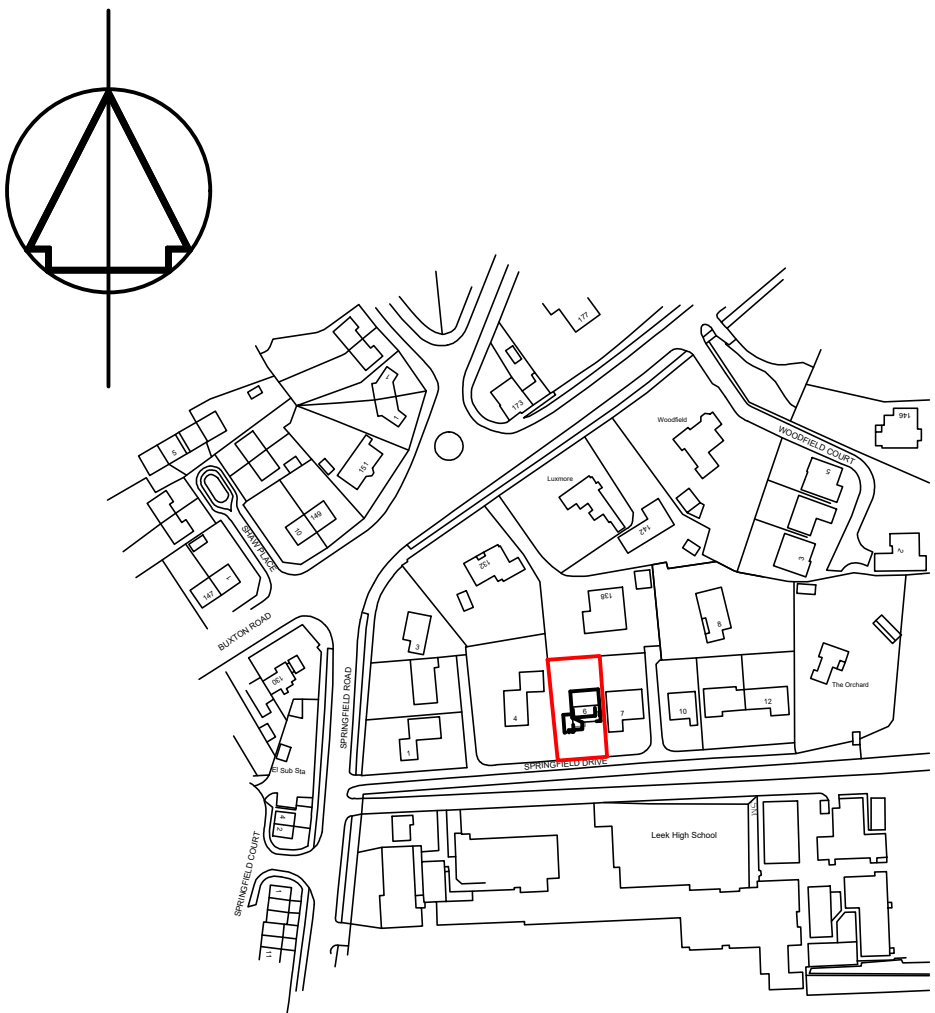

Location Plan 1:2500