



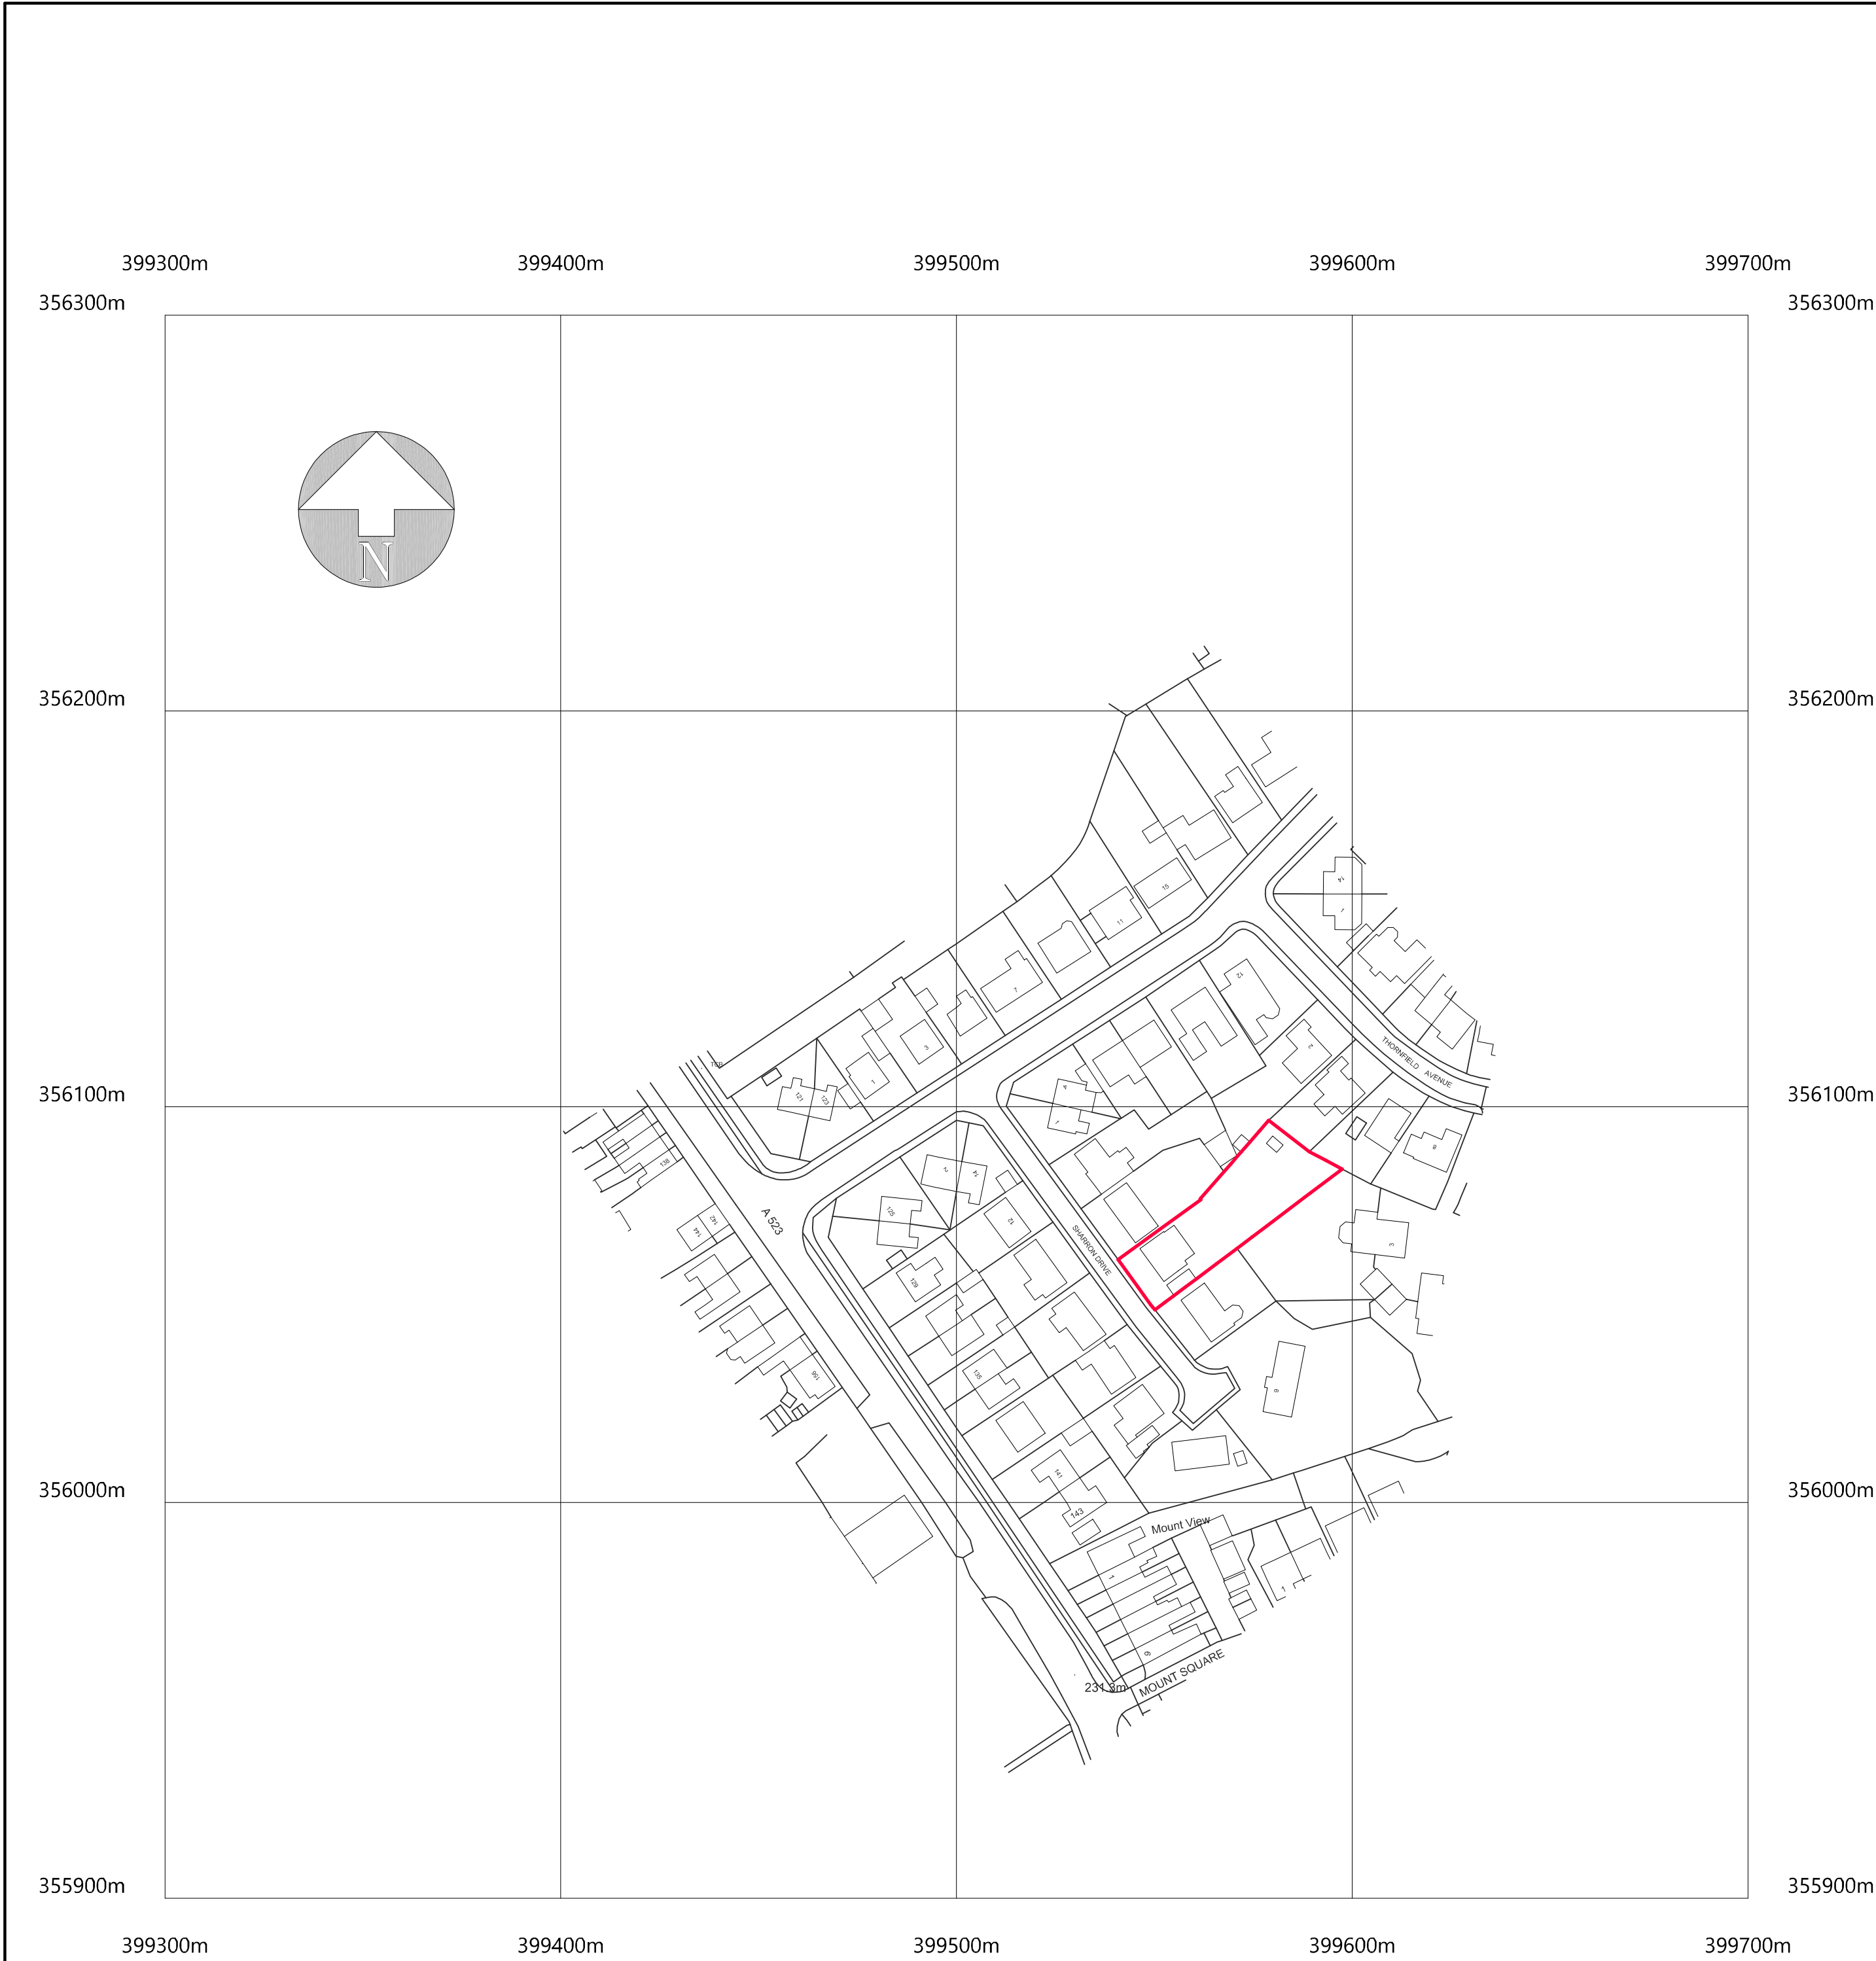


©Crown Copyright and database rights 2020 OS Licence no. 100019980

LOCATION PLAN Scale 1/1250

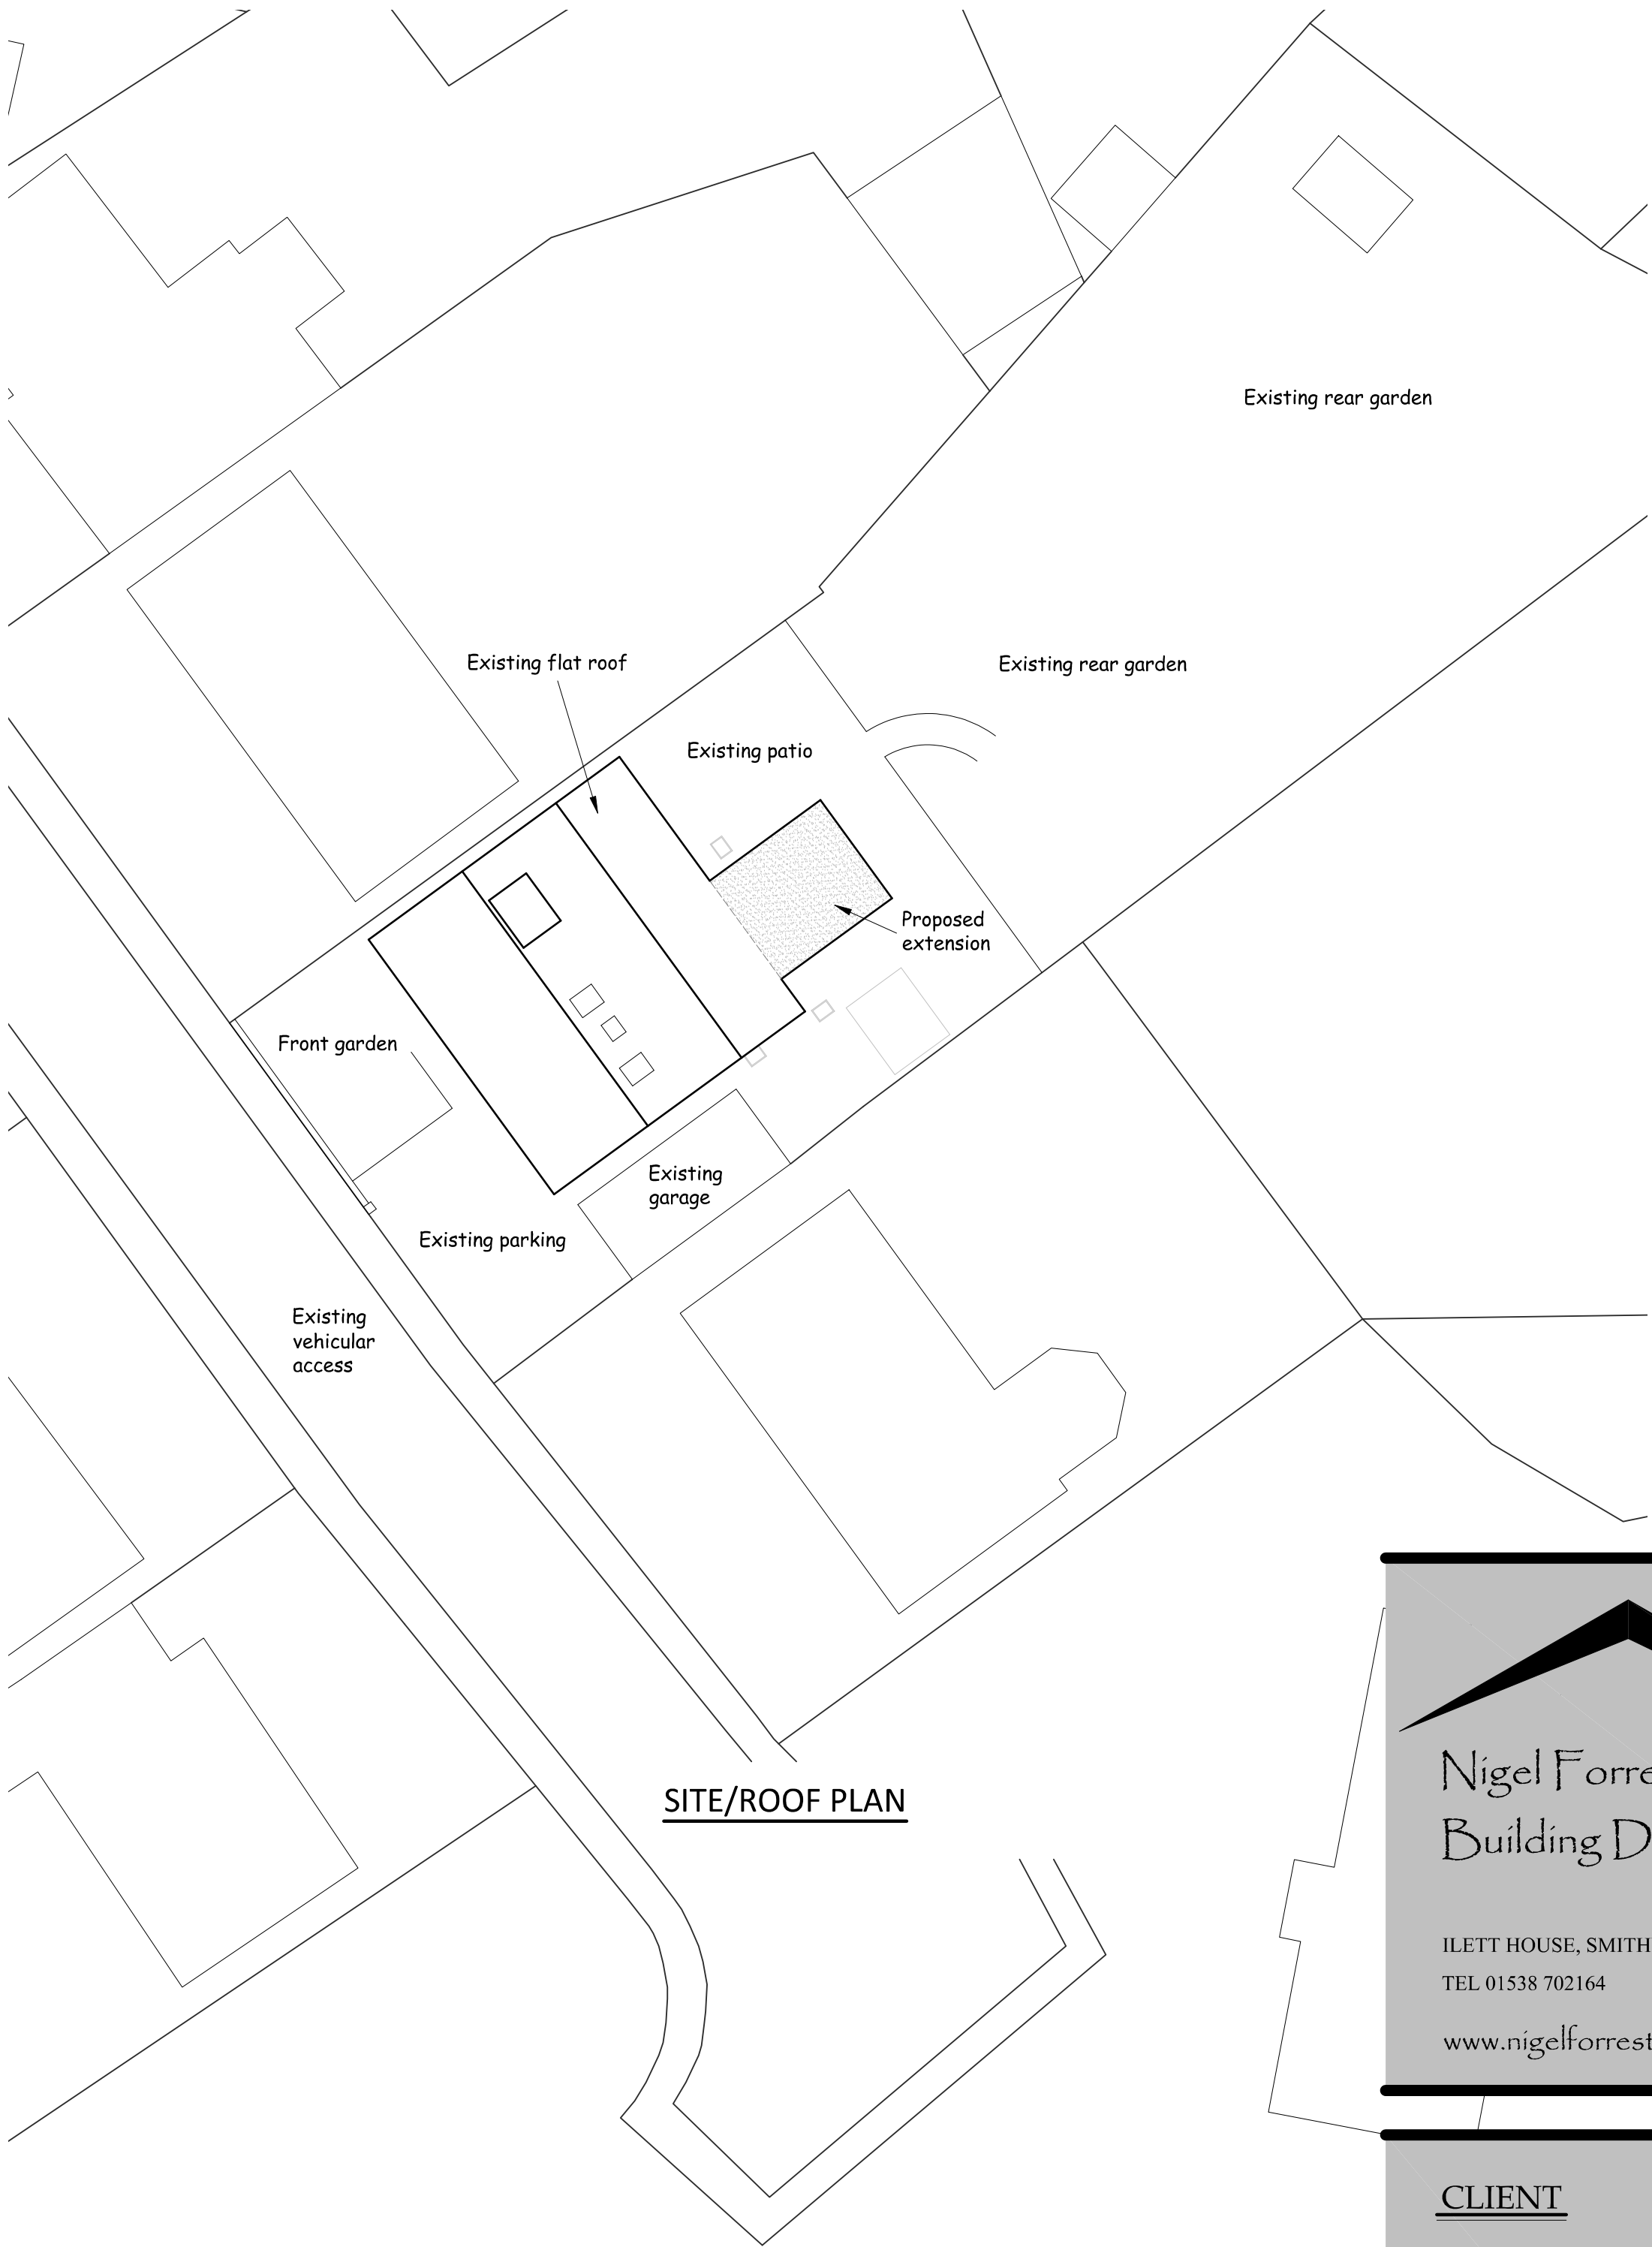

SITE/ROOF PLAN

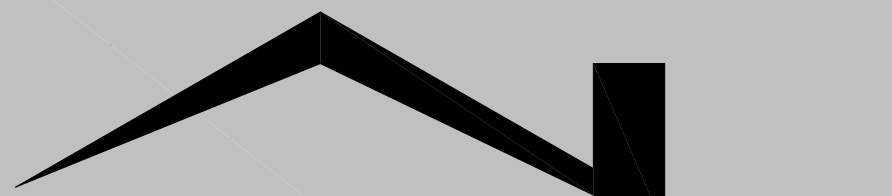
Nigel Forrester MCIOS
Building Design Services

ILETT HOUSE, SMITHY BANK, ALTON, STAFFS, ST10 4AD
TEL 01538 702164

www.nigelforrester.co.uk www.sap-calc.co.uk

CLIENT

Mr A & Mrs K Bradley

PROJECT

Proposed rear extension (amended scheme)
at
No 4 Sharron Drive
Leek
Staffordshire
ST13 5BT

DRAWING NUMBER 21/619/03/A

Location & site/roof plan

SCALES 1/1250 & 1/200 @ A1