




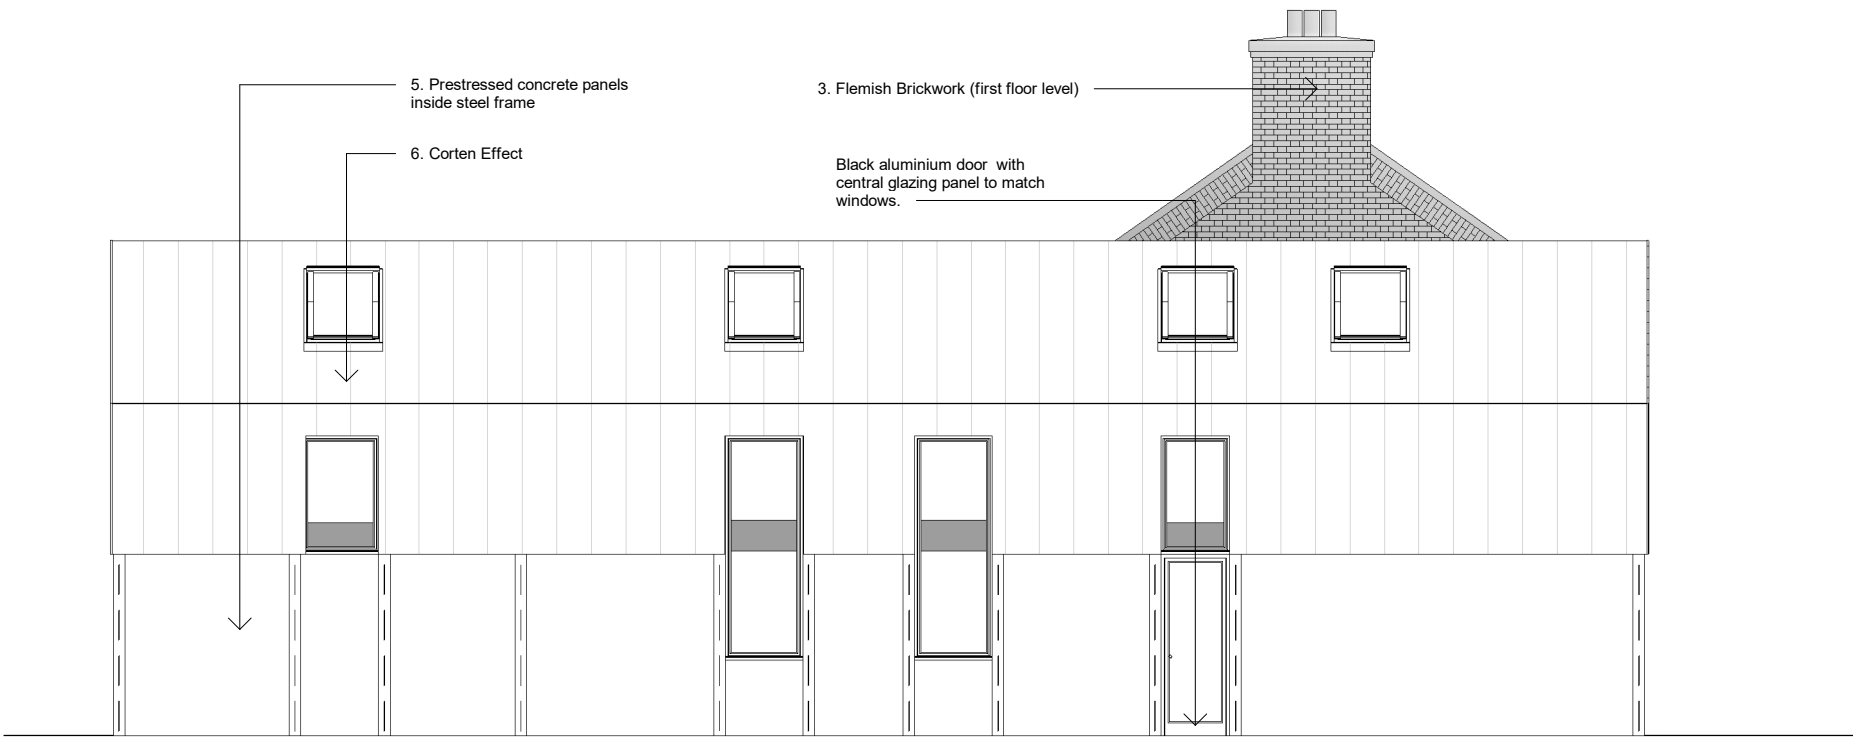

PROPOSED EAST ELEVATION
1:100

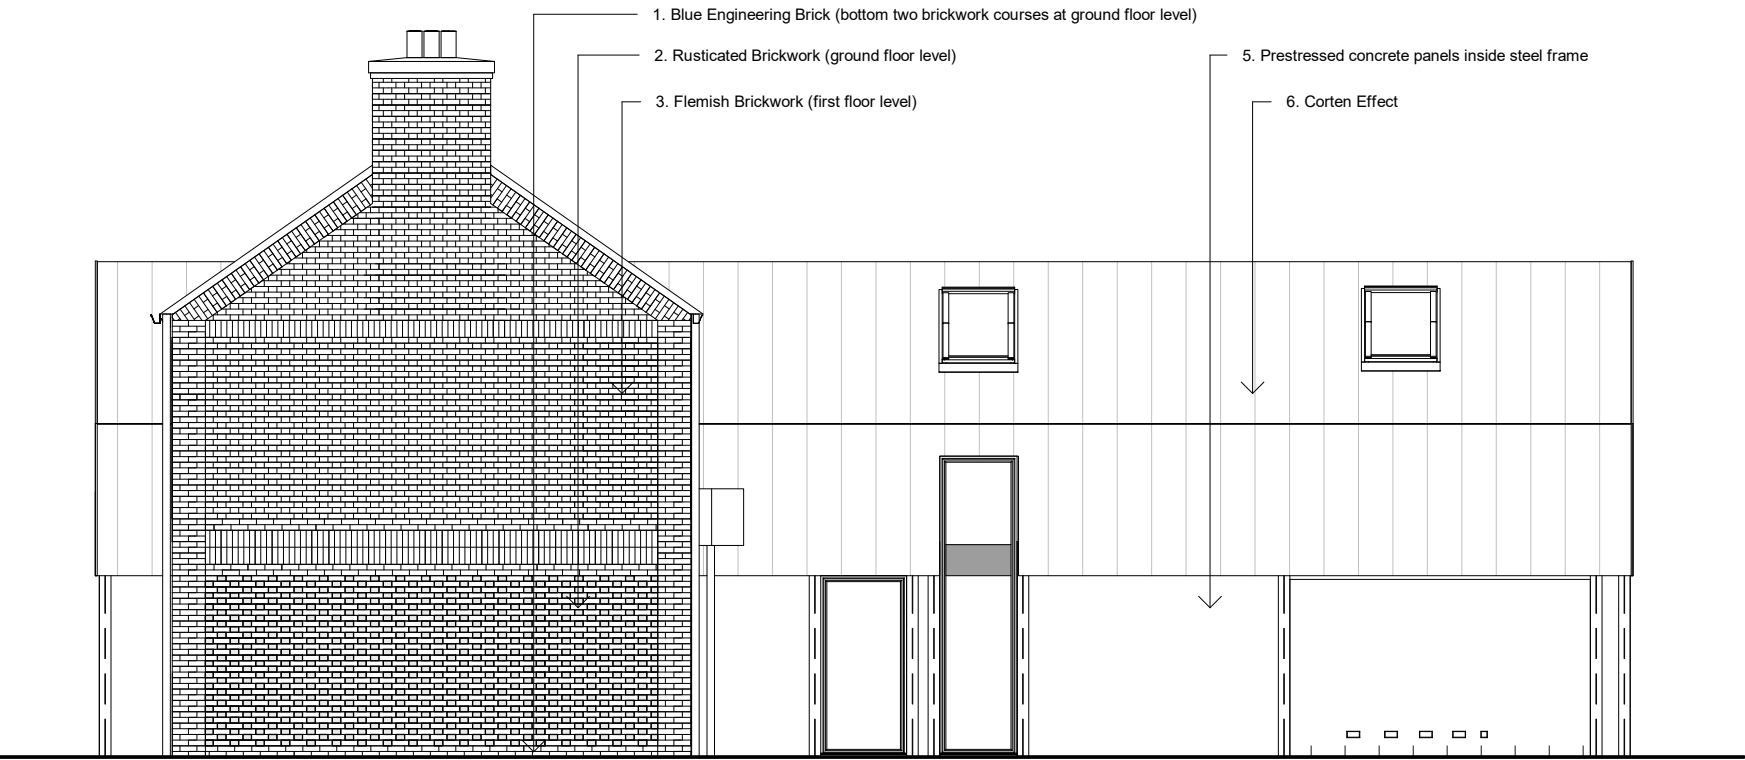

PROPOSED WEST ELEVATION
1:100

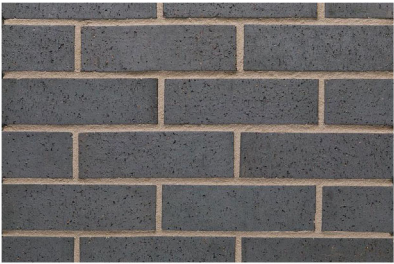

1. Blue Engineering Brickwork




2. Ibstock Old English Birtley
(eg. Rusticated Brickwork, Leek)



3. Ibstock Old English Birtley
(eg. Flemish Brickwork, Leek)



4. Reclaimed Staffordshire Blue
Clay Tile

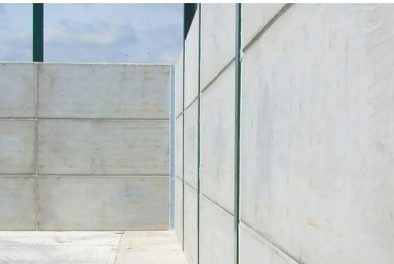

5. Pre-Cast Concrete



6. Metal Solutions Precoated
Aluminium Corten Effect

Notes:
All discrepancies on this drawing are to be reported to the Architect. This drawing and design is copyright of ARKHI Architects Ltd and must not be copied or reproduced without prior consent. This drawing must not be modified. This drawing must only be used for the purpose it was issued for.

Revision Number	Revision Description	Revision Date

arkhi Chartered Architects

FOULD HOUSE, LEEKFRITH, LEEK, STAFFORDSHIRE ST13 8SQ

MR & MRS PLATT

Drawing Title MASONRY EAST & WEST ELEVATION			Drawing Number AR-P-200-XX-001	Revision
Job Number 180605	Date (Year/Month) 2021/09	Scale @ A3 1 : 100	Contractor	
Project Status Stage 4 - Detailed Design				