
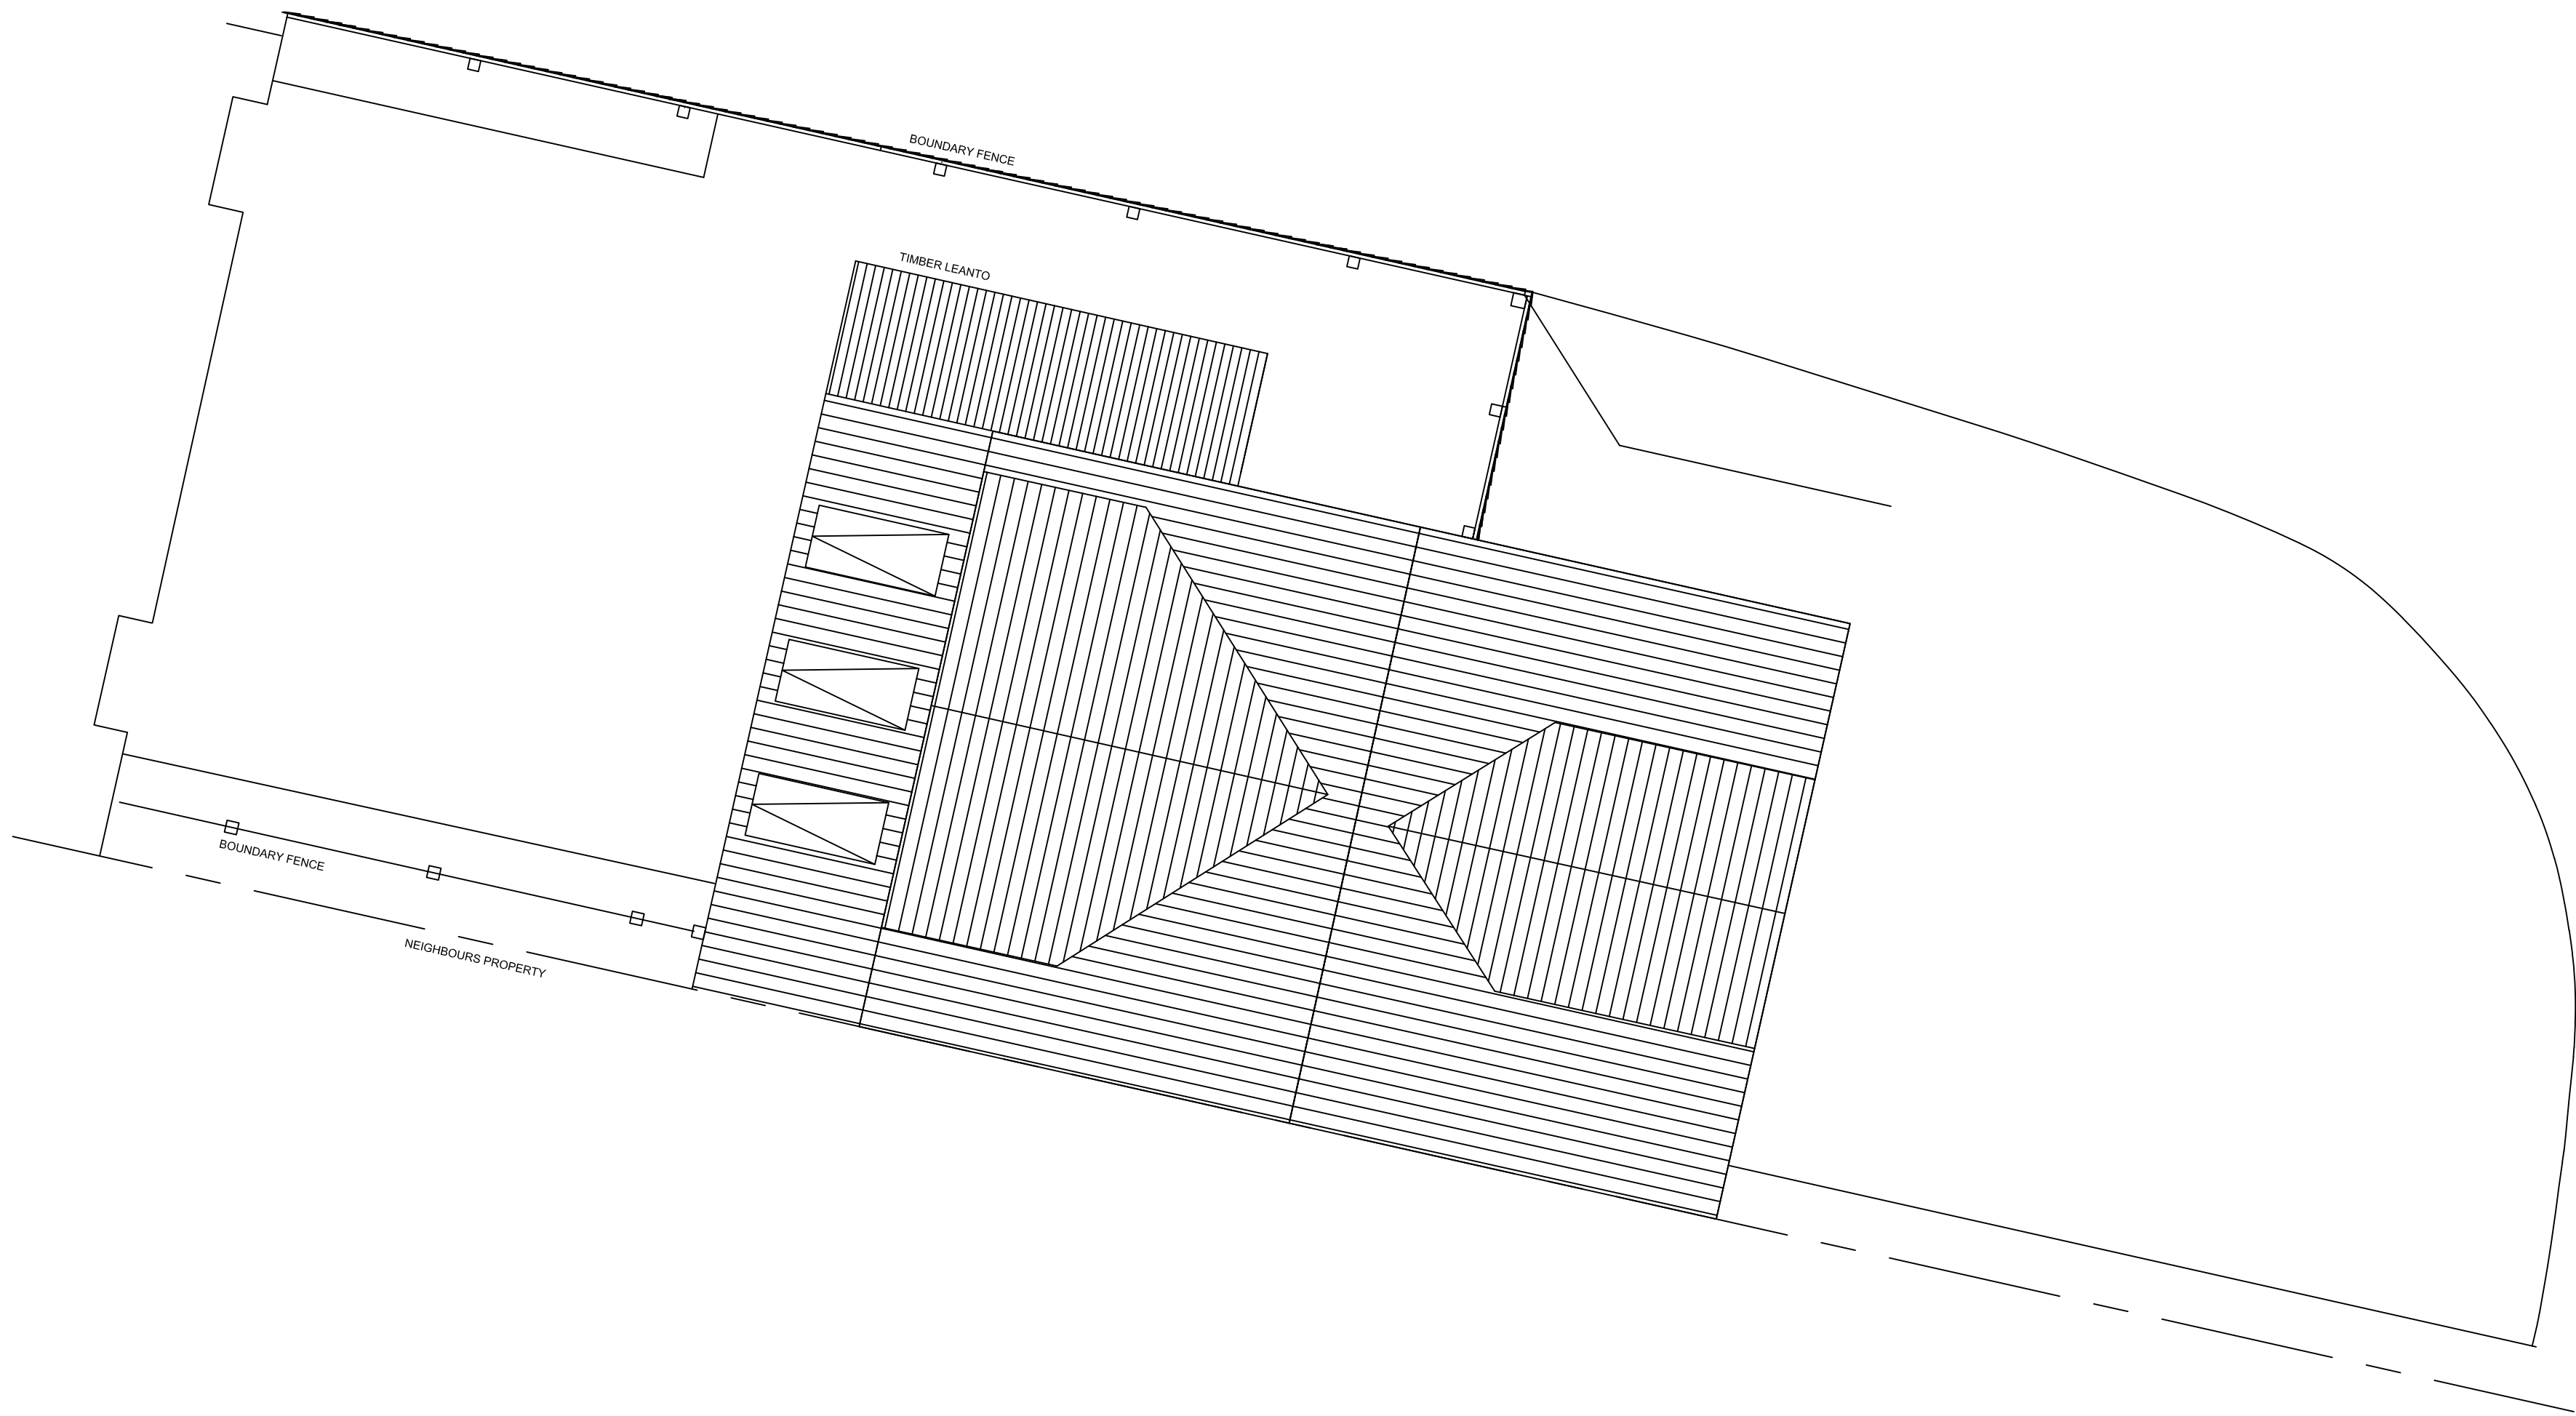


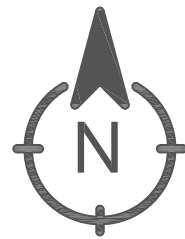

Existing Site Plan
1:50

CLIENT		SCALE	JOB No.		DWG No.	REV	
MR K TURNER					BPD/KT/PL002	C1	
PROJECT							
6 LYNDAL CLOSE LEEK ST135AQ							
TITLE		DRAWN		16/8/2021			
EXISTING SITE PLAN		CHECKED					