


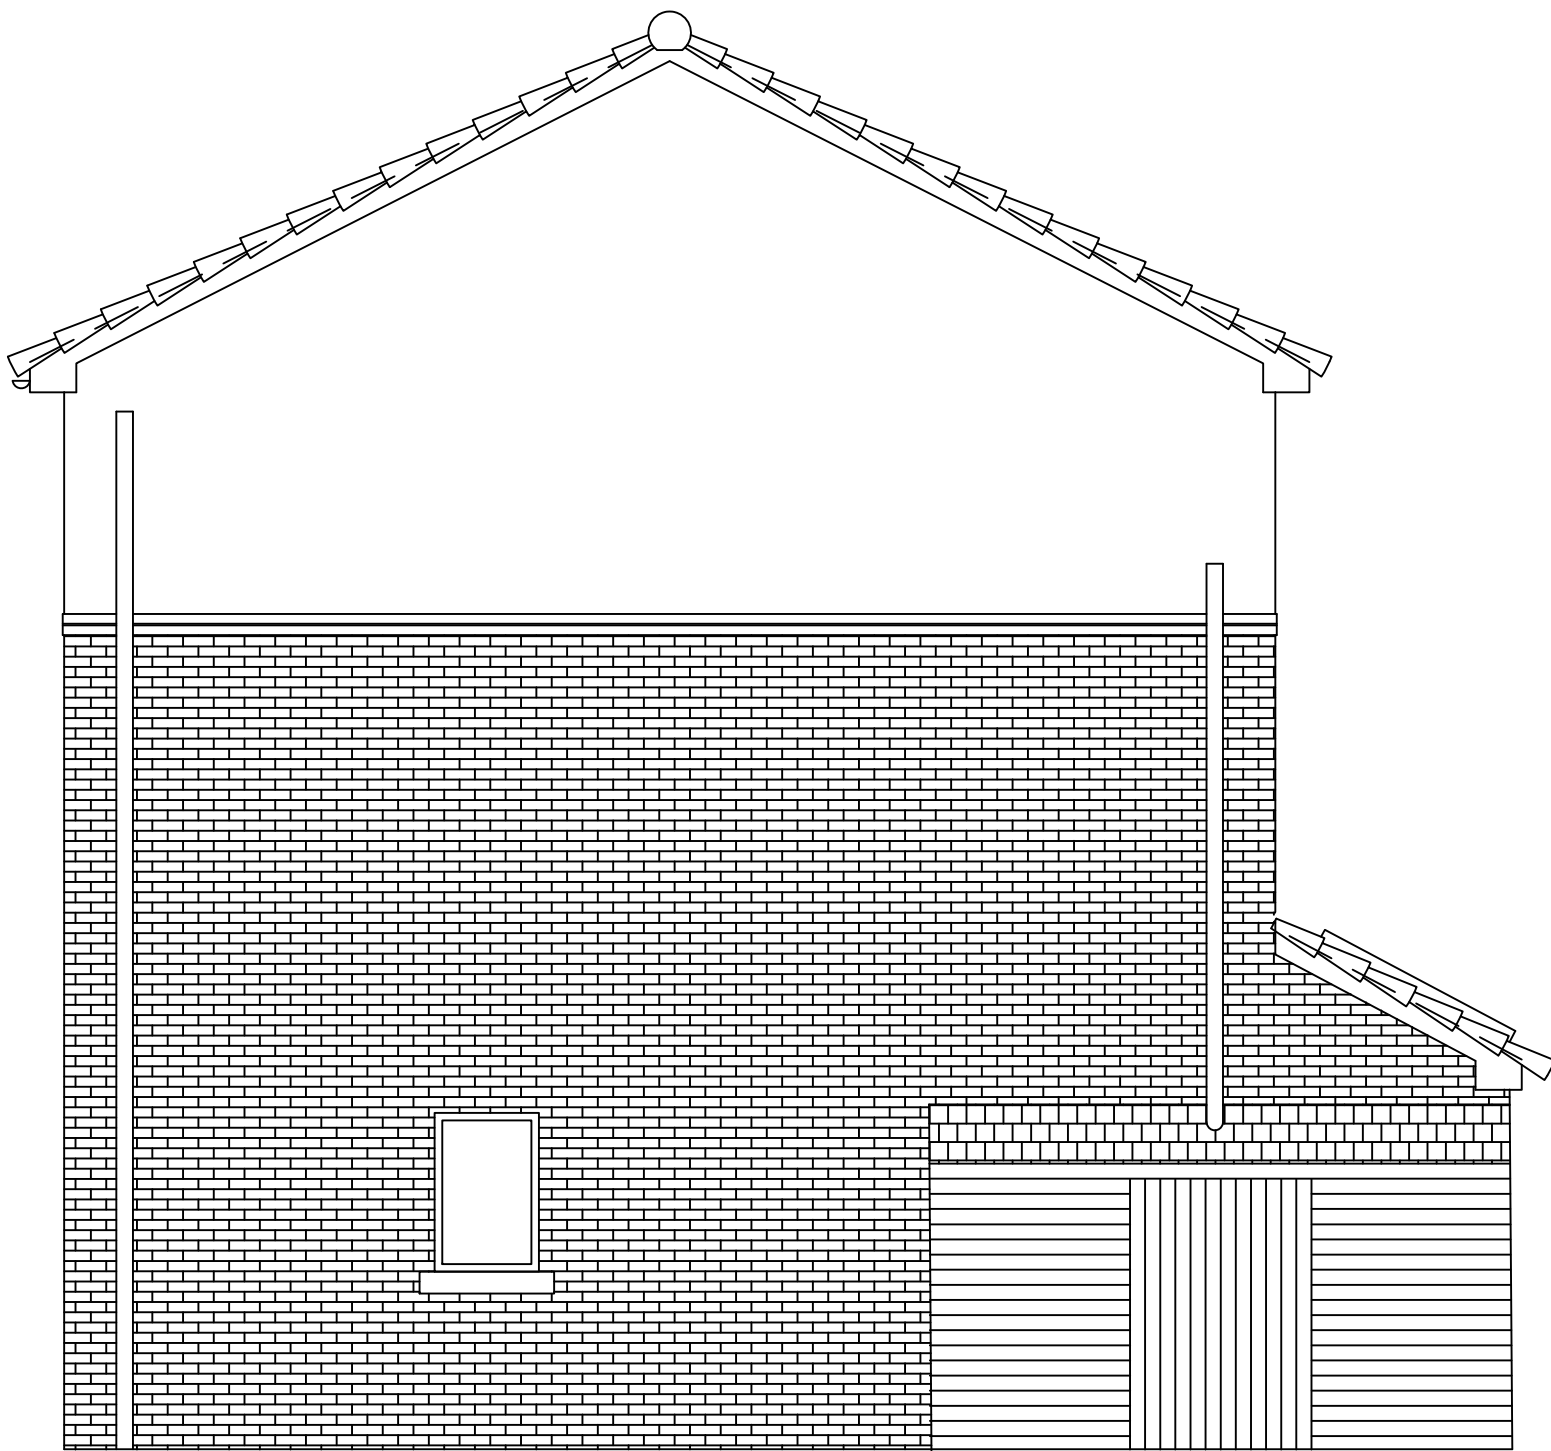


Existing Side South West Elevation (inside boundary fence)
1:50



Existing Front South East Elevation
1:50



Existing Rear North West Elevation
1:50

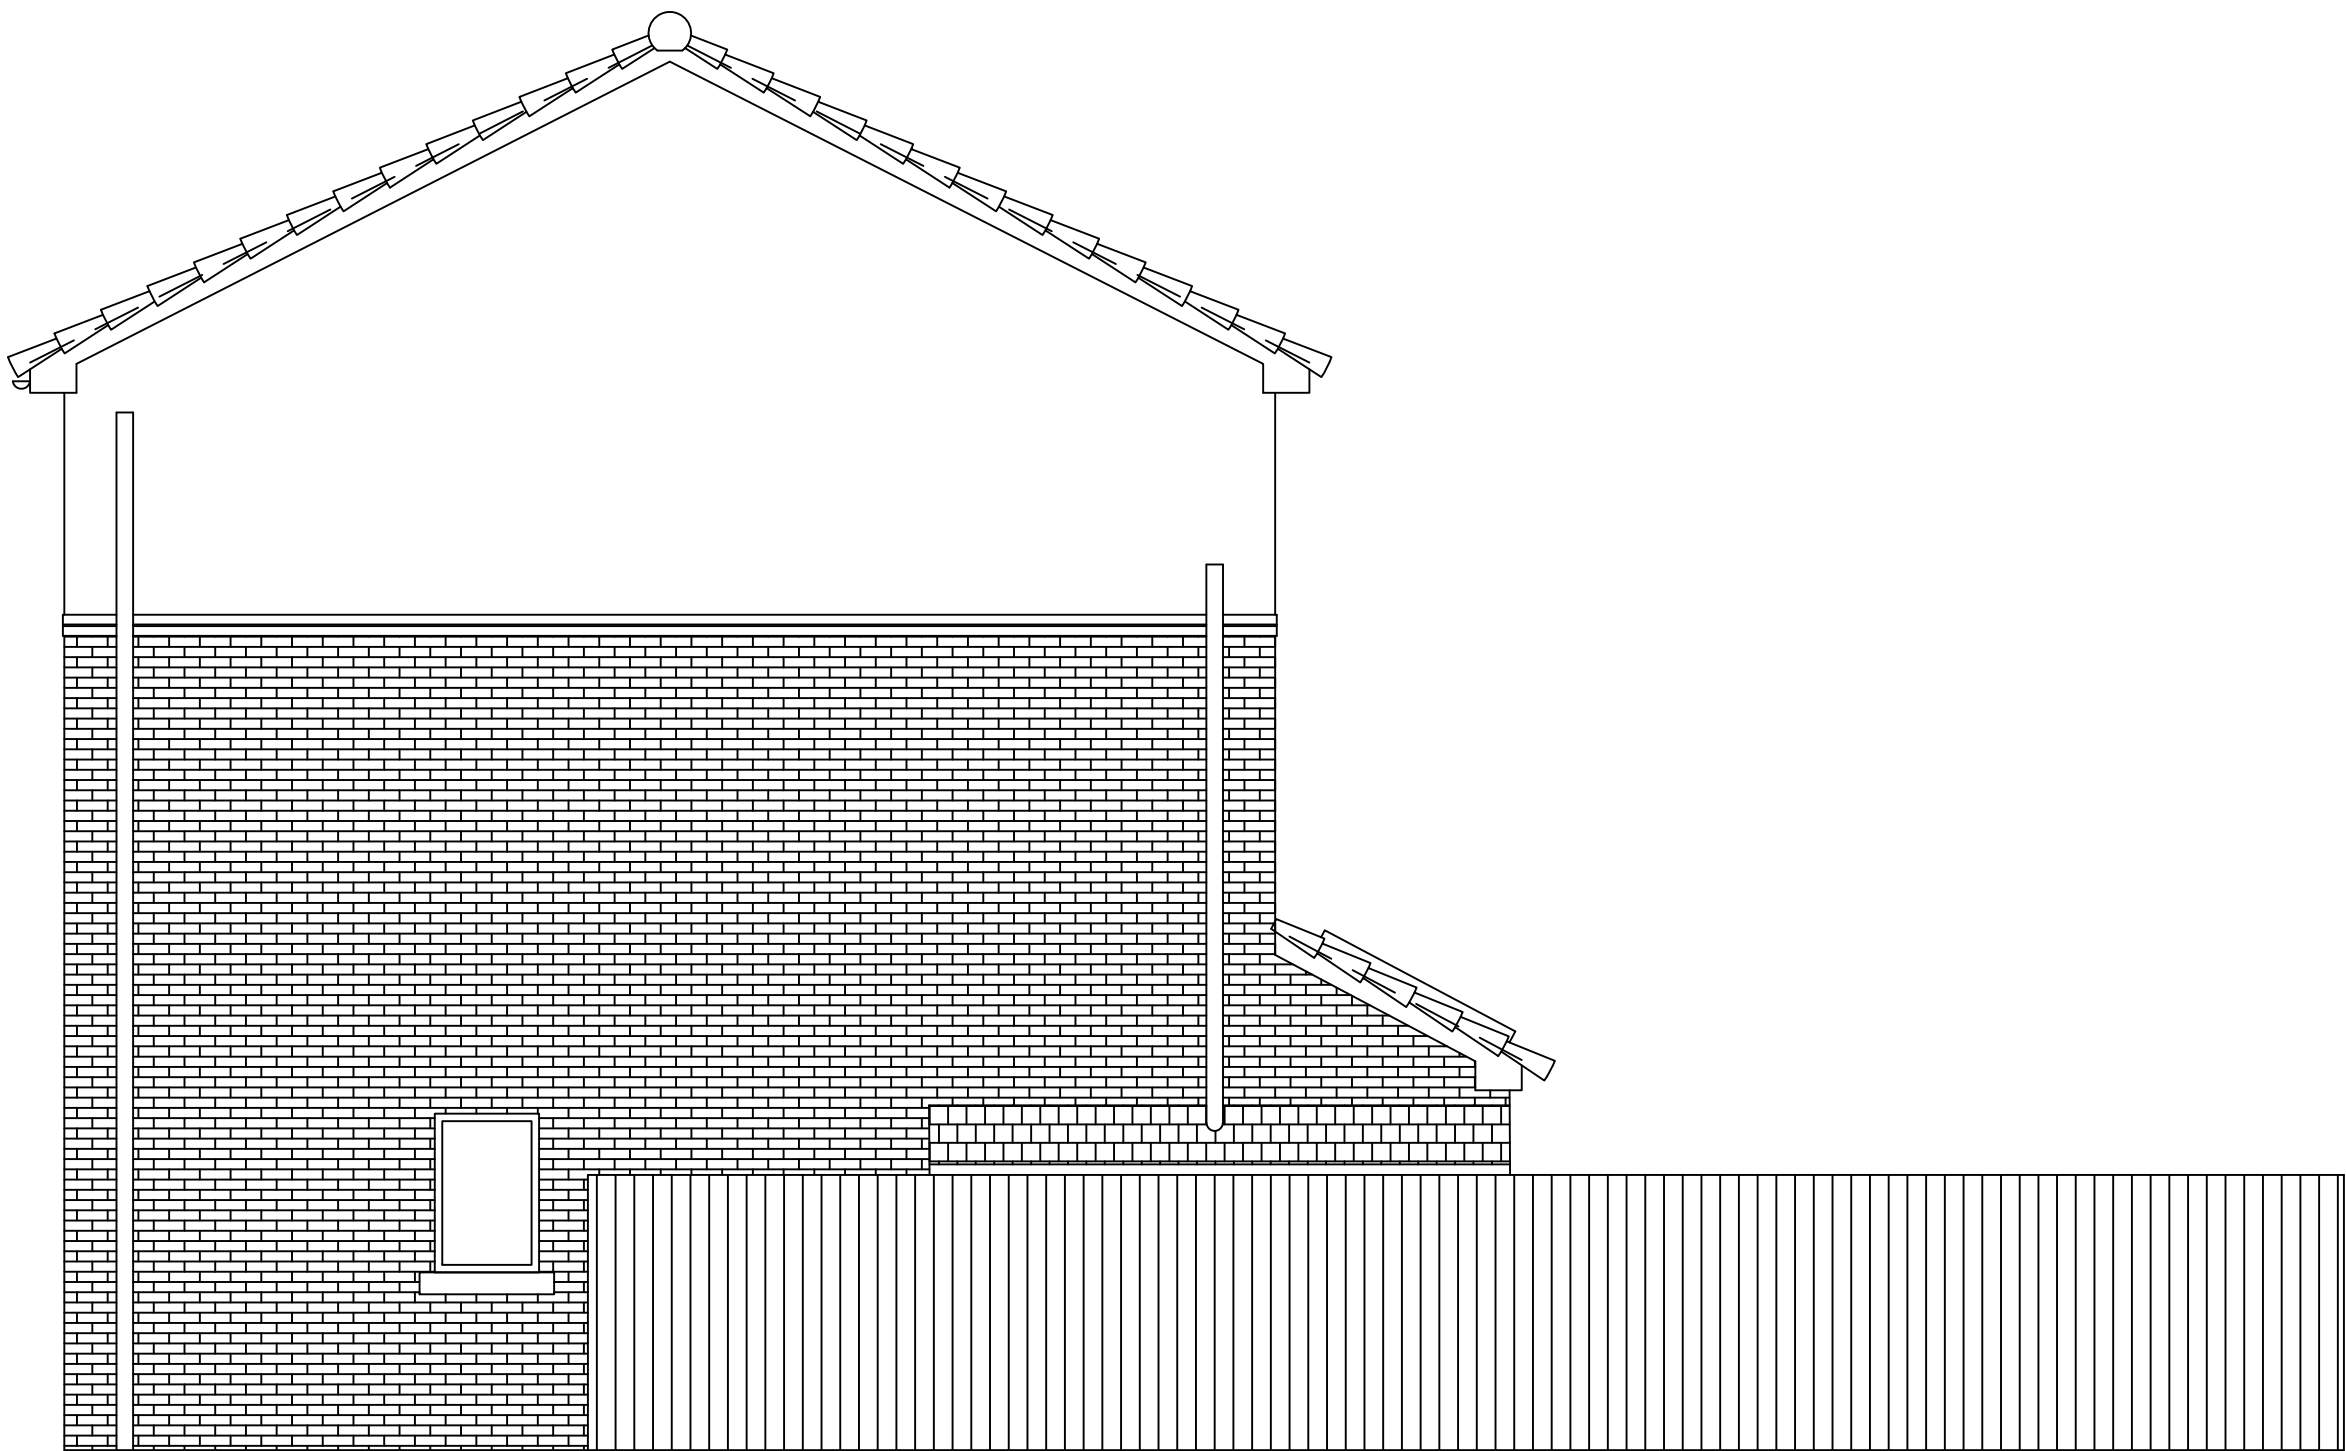

Existing Side South West Elevation
1:50



CLIENT	MR K TURNER	SCALE	JOB No.	DWG No.	REV	
PROJECT	6 LYNDAL CLOSE LEEK ST135AQ			BPD/KT/PL003	C1	
TITLE	EXISTING ELEVATIONS	DRAWN	16/8/2021			
		CHECKED				