
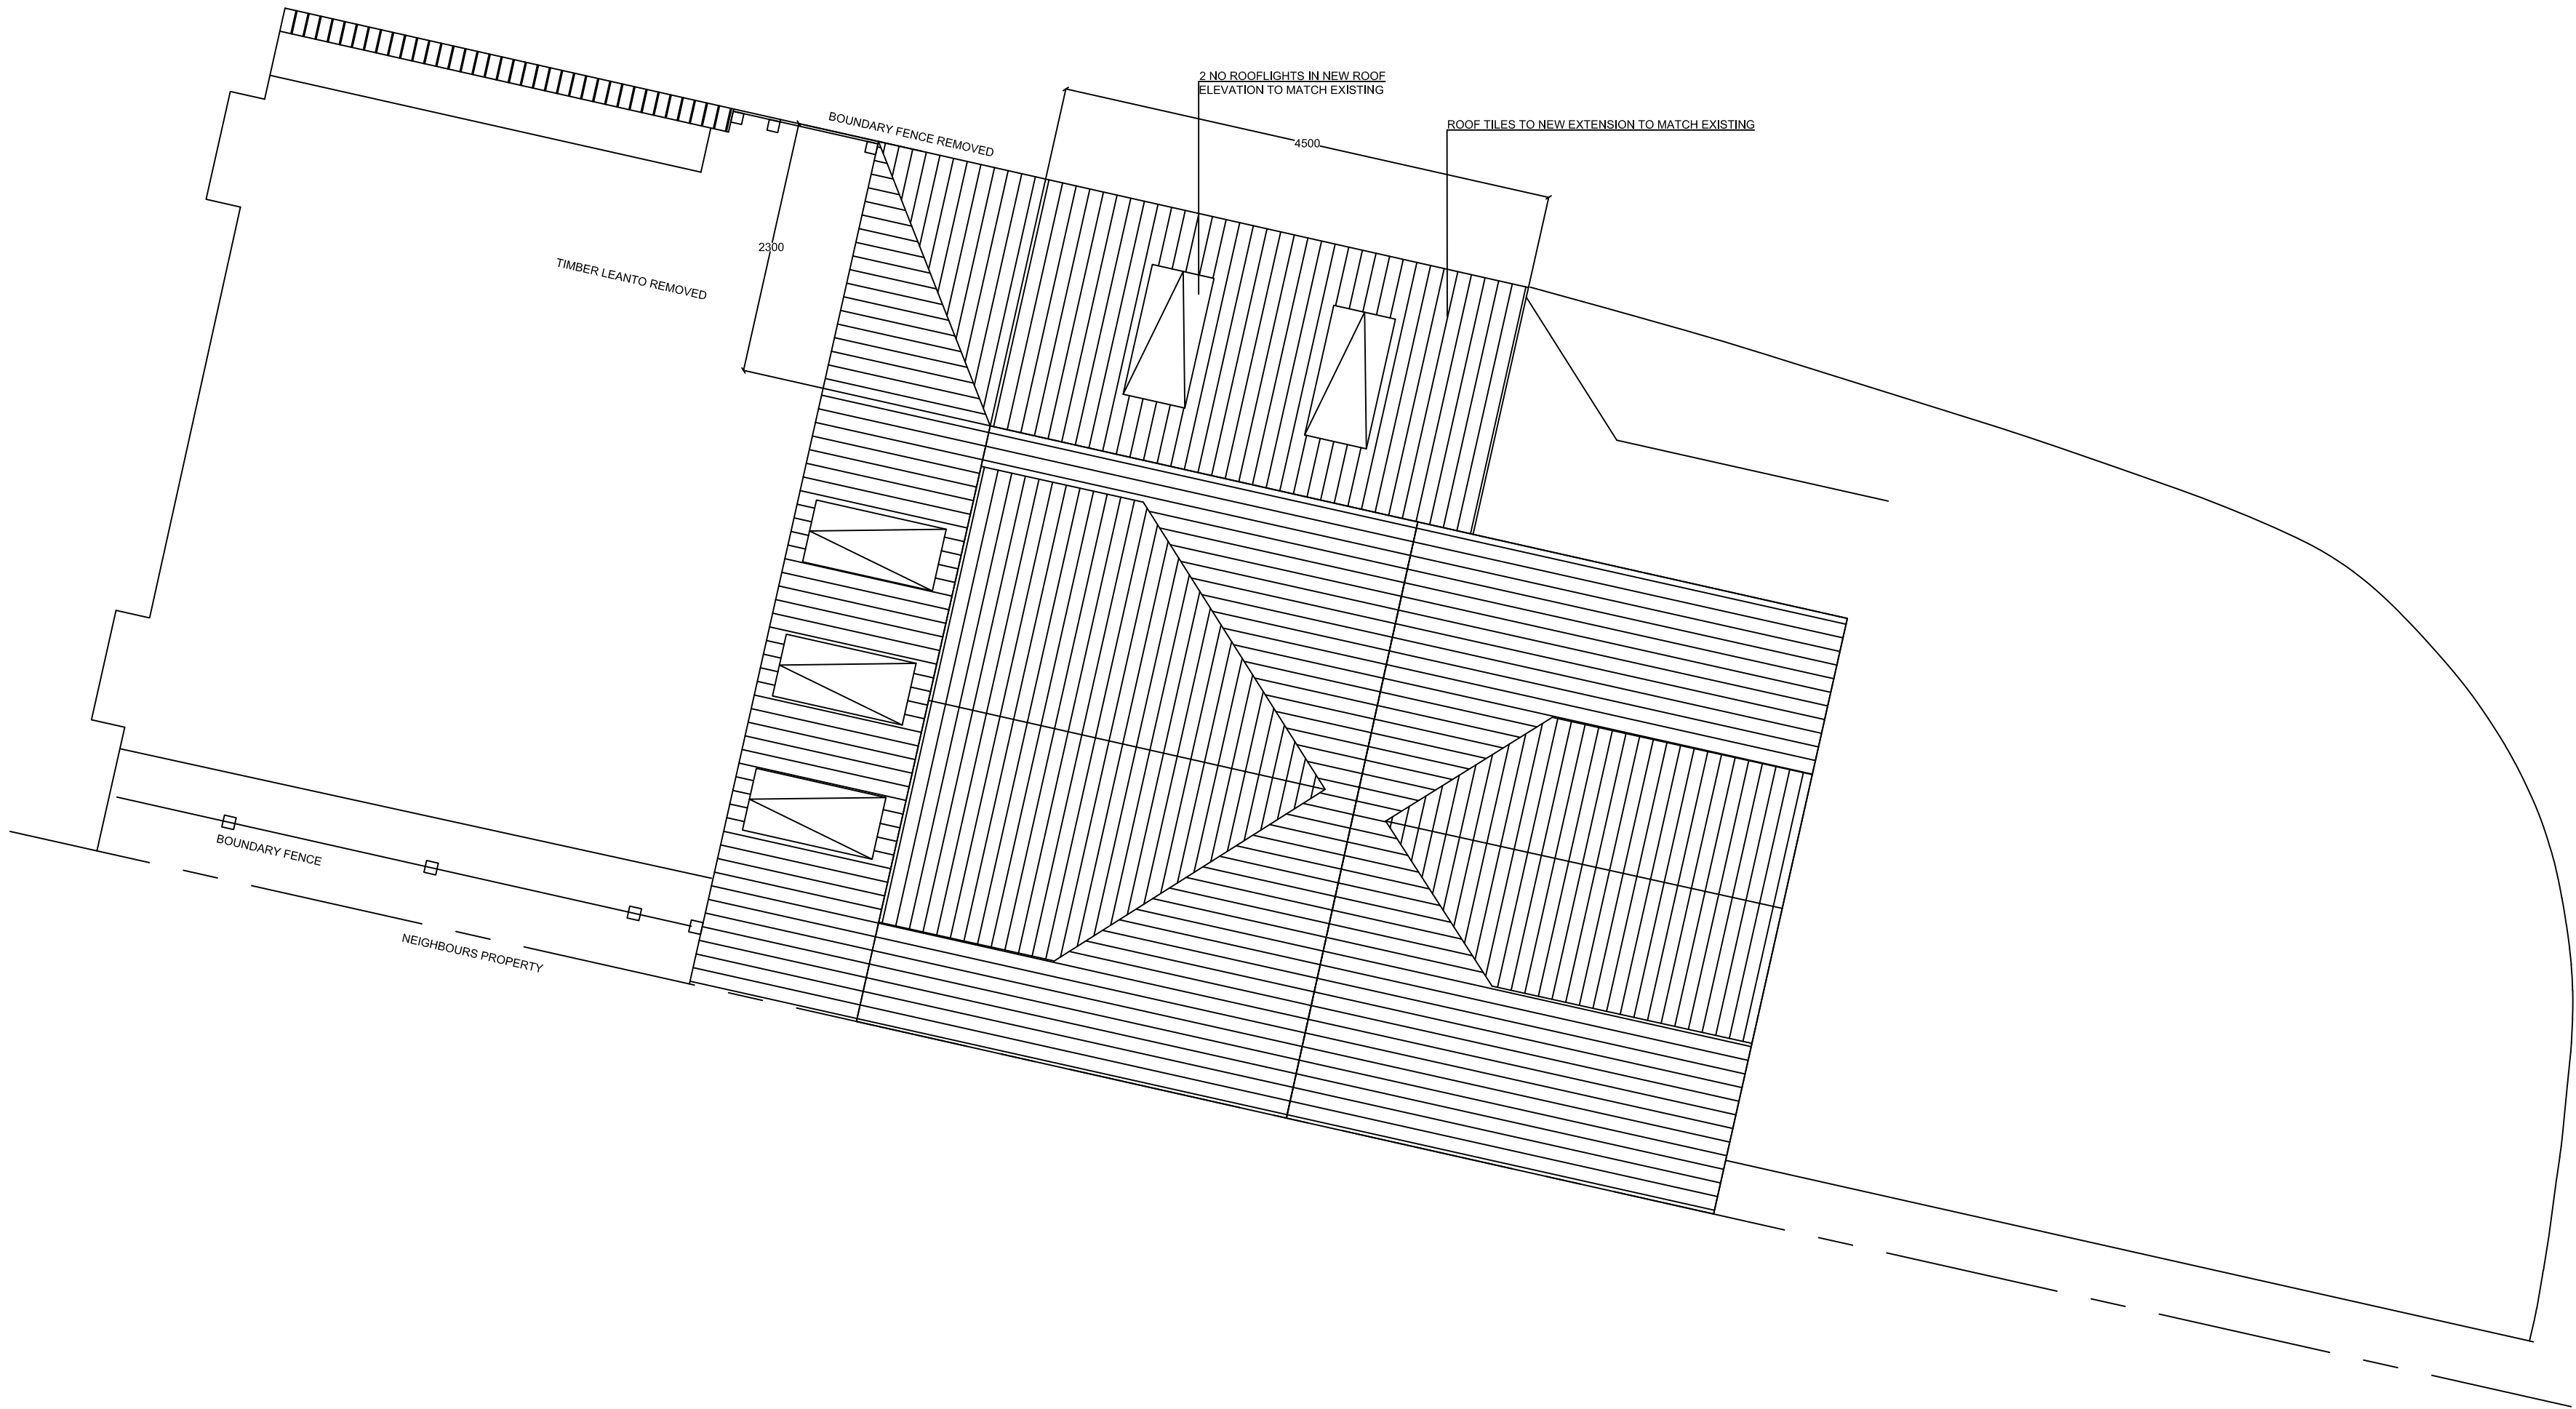


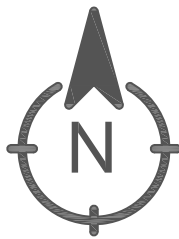

Proposed Site Plan
1:50

CLIENT	MR K TURNER		SCALE	JOB No.	DWG No.	REV	
PROJECT	6 LYNDAL Close LEEK ST135AQ				BPD/KT/PL004	C1	
TITLE	PROPOSED SITE PLAN		DRAWN		16/8/2021		
			CHECKED				