






Existing Principal (West) Elevation
1 : 50

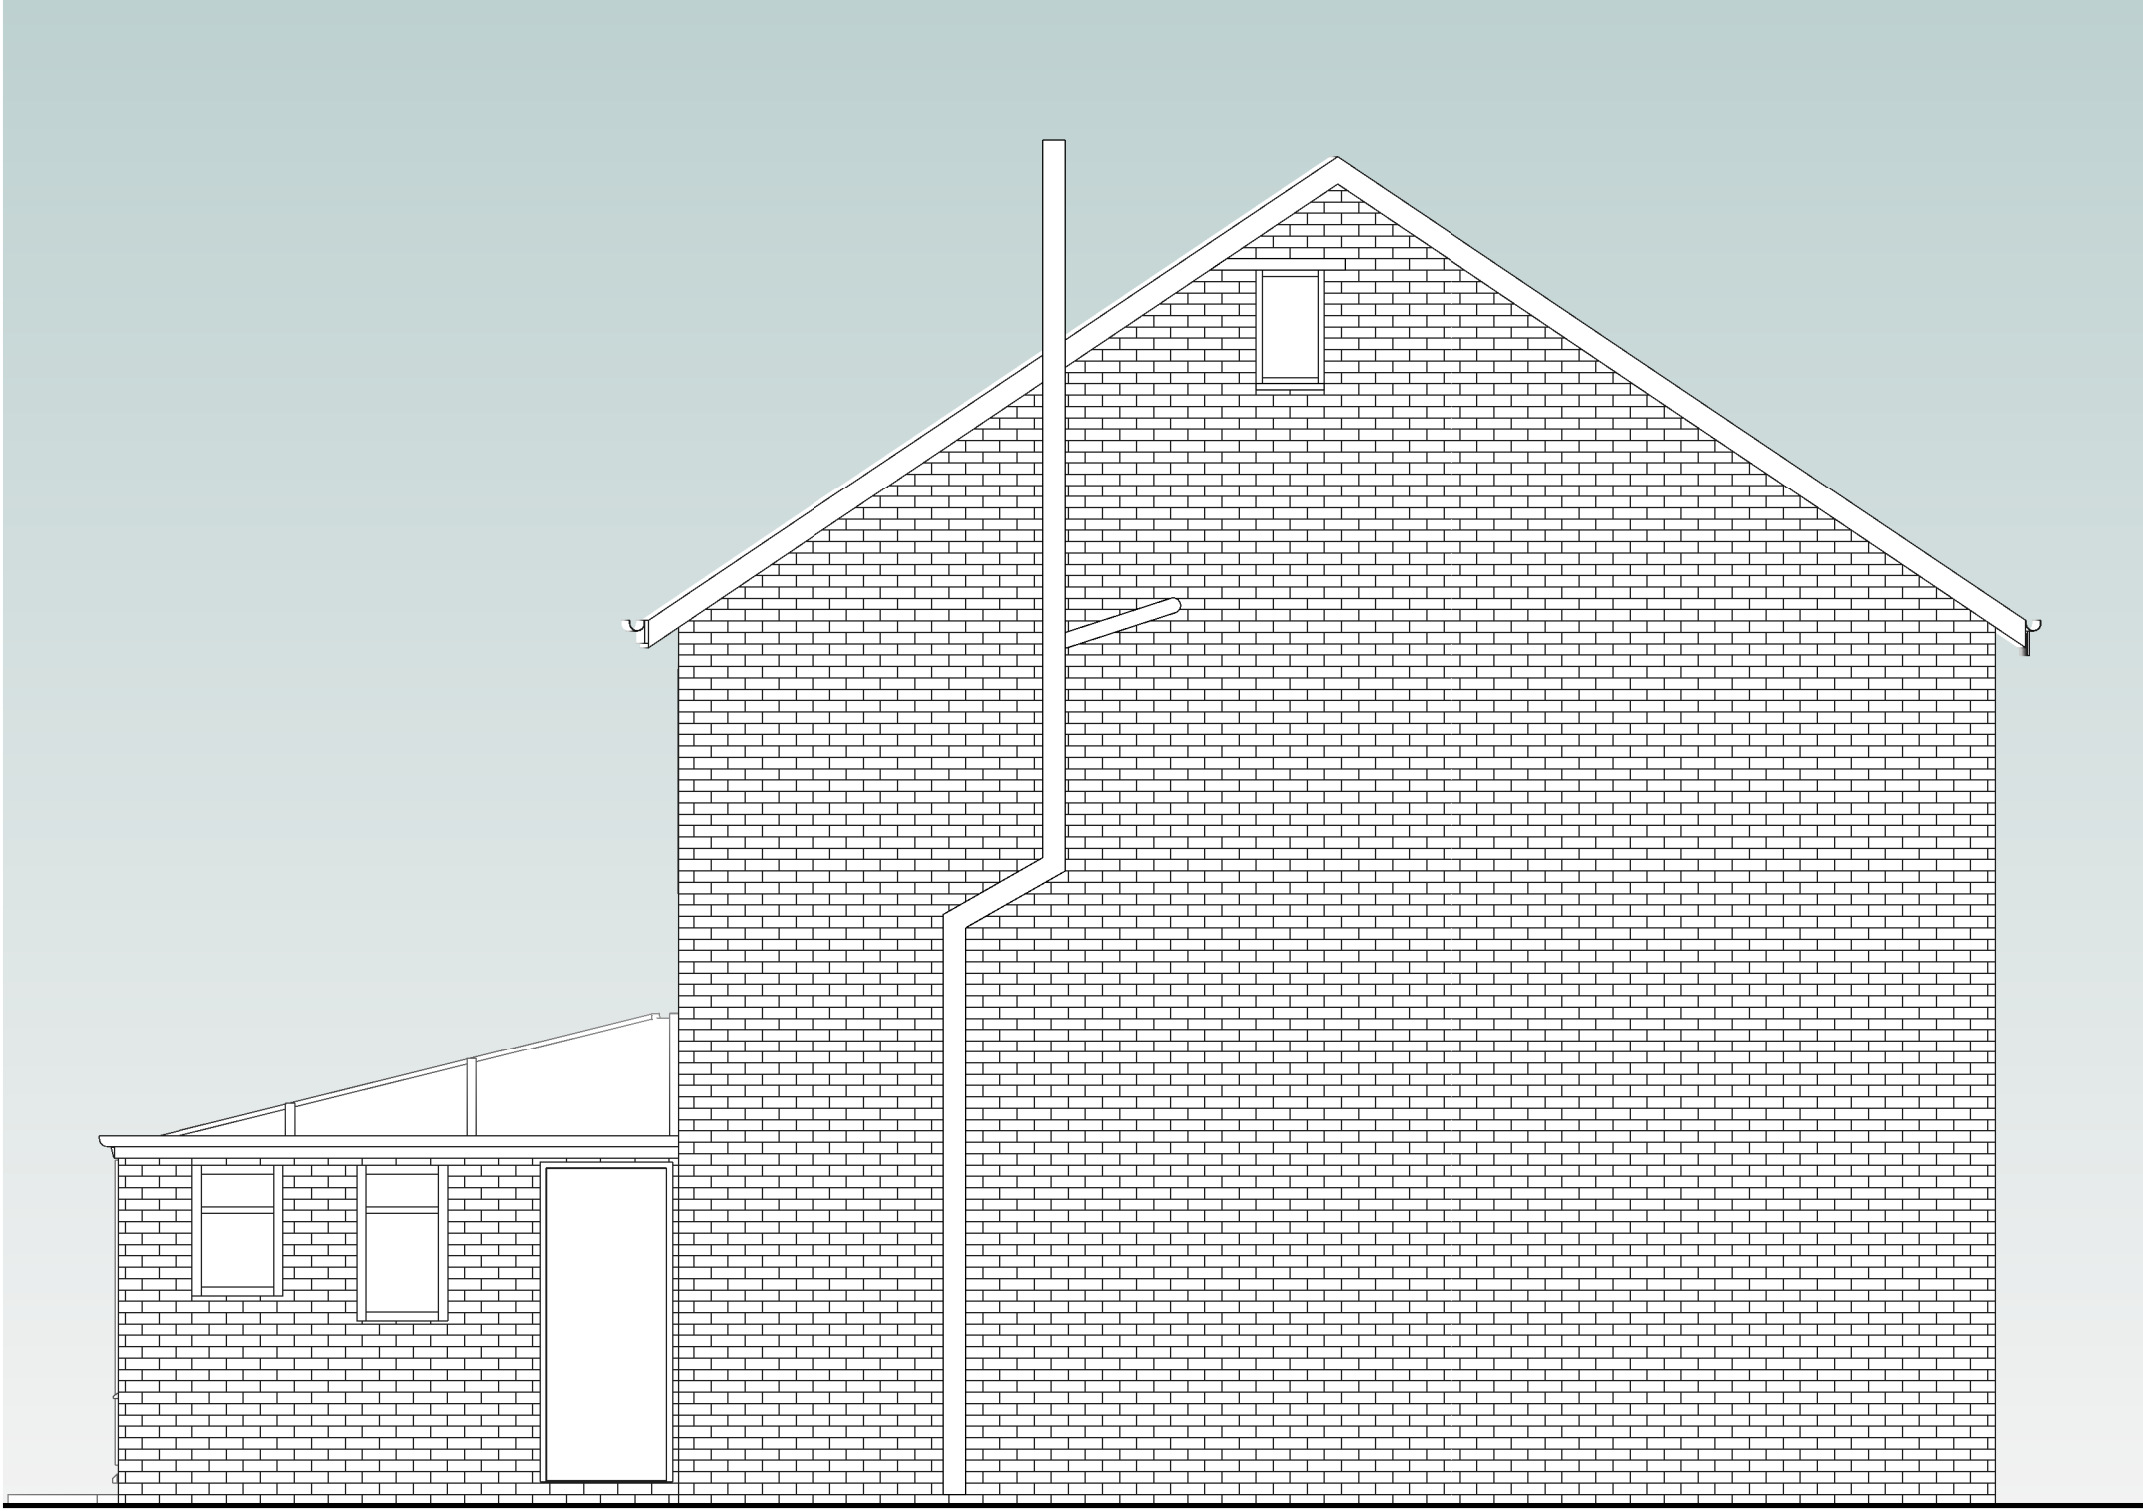


Existing North Elevation
1 : 50

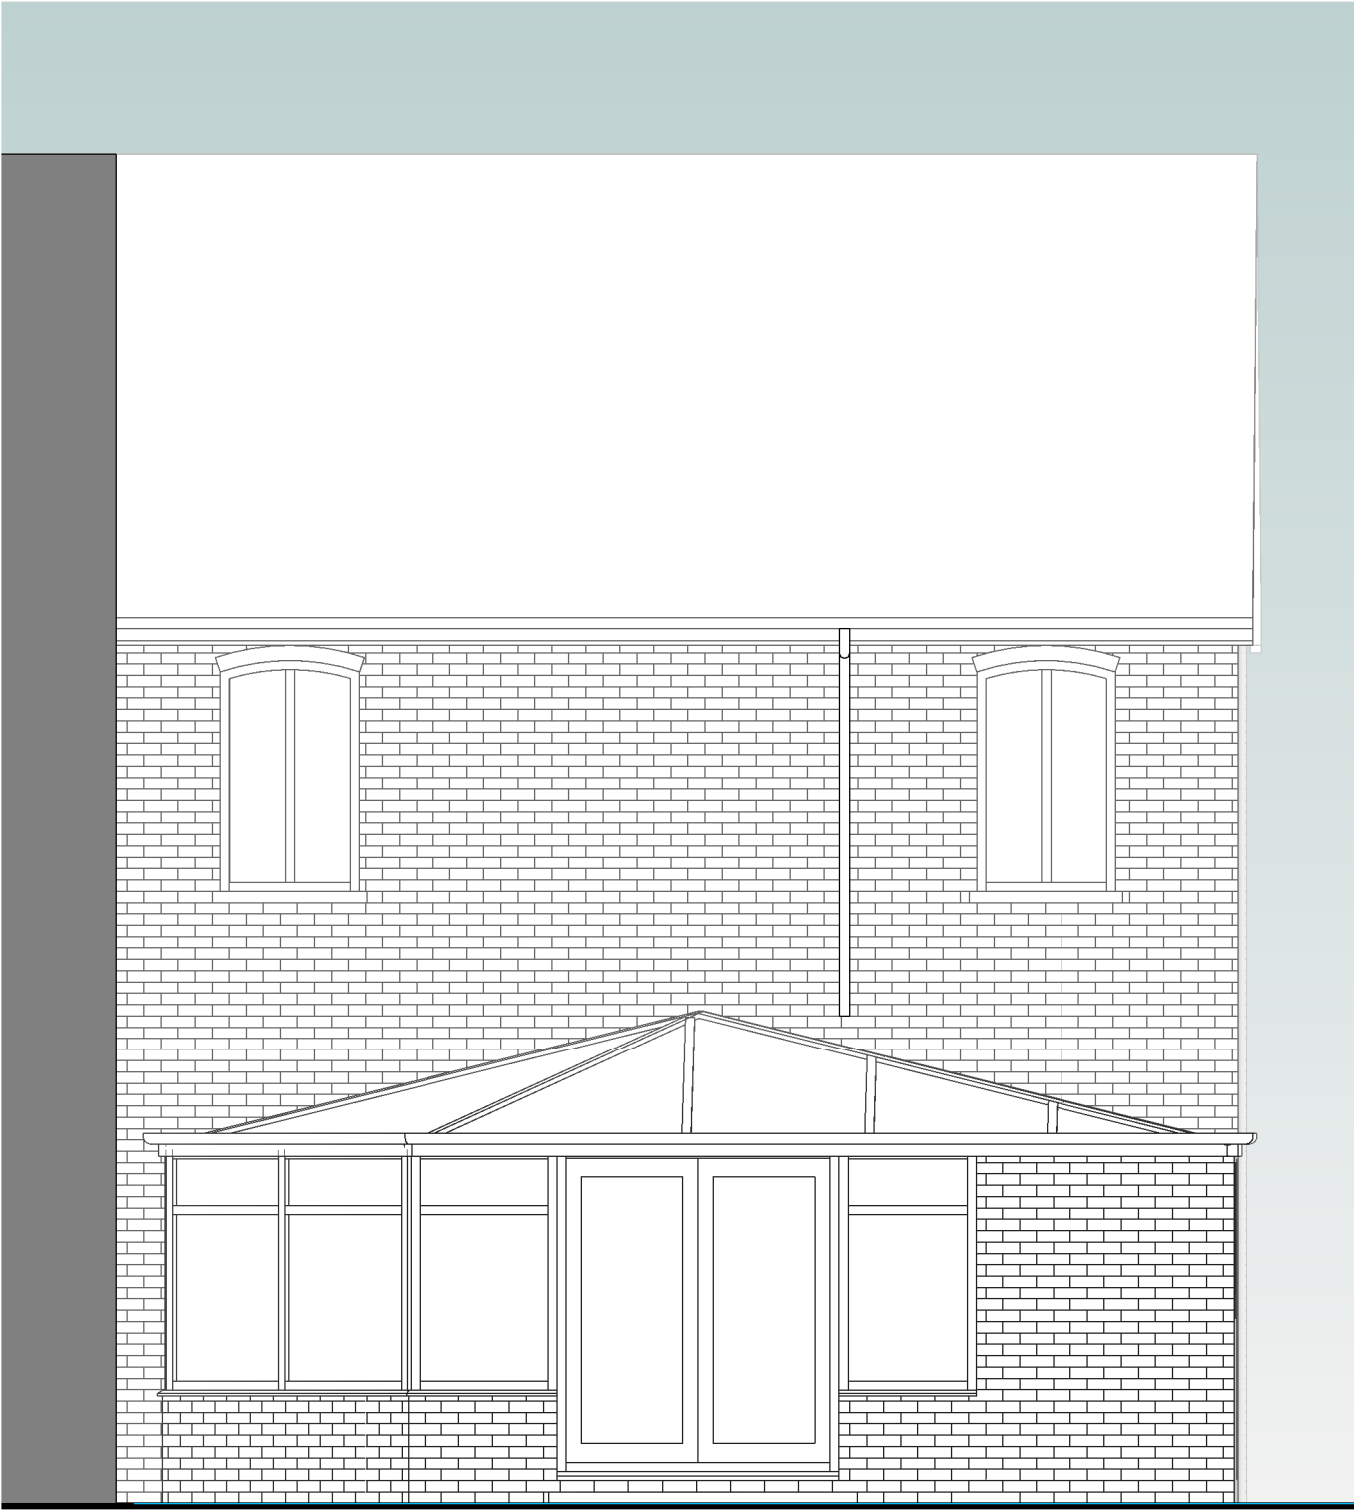

Existing Rear (East) Elevation
1 : 50

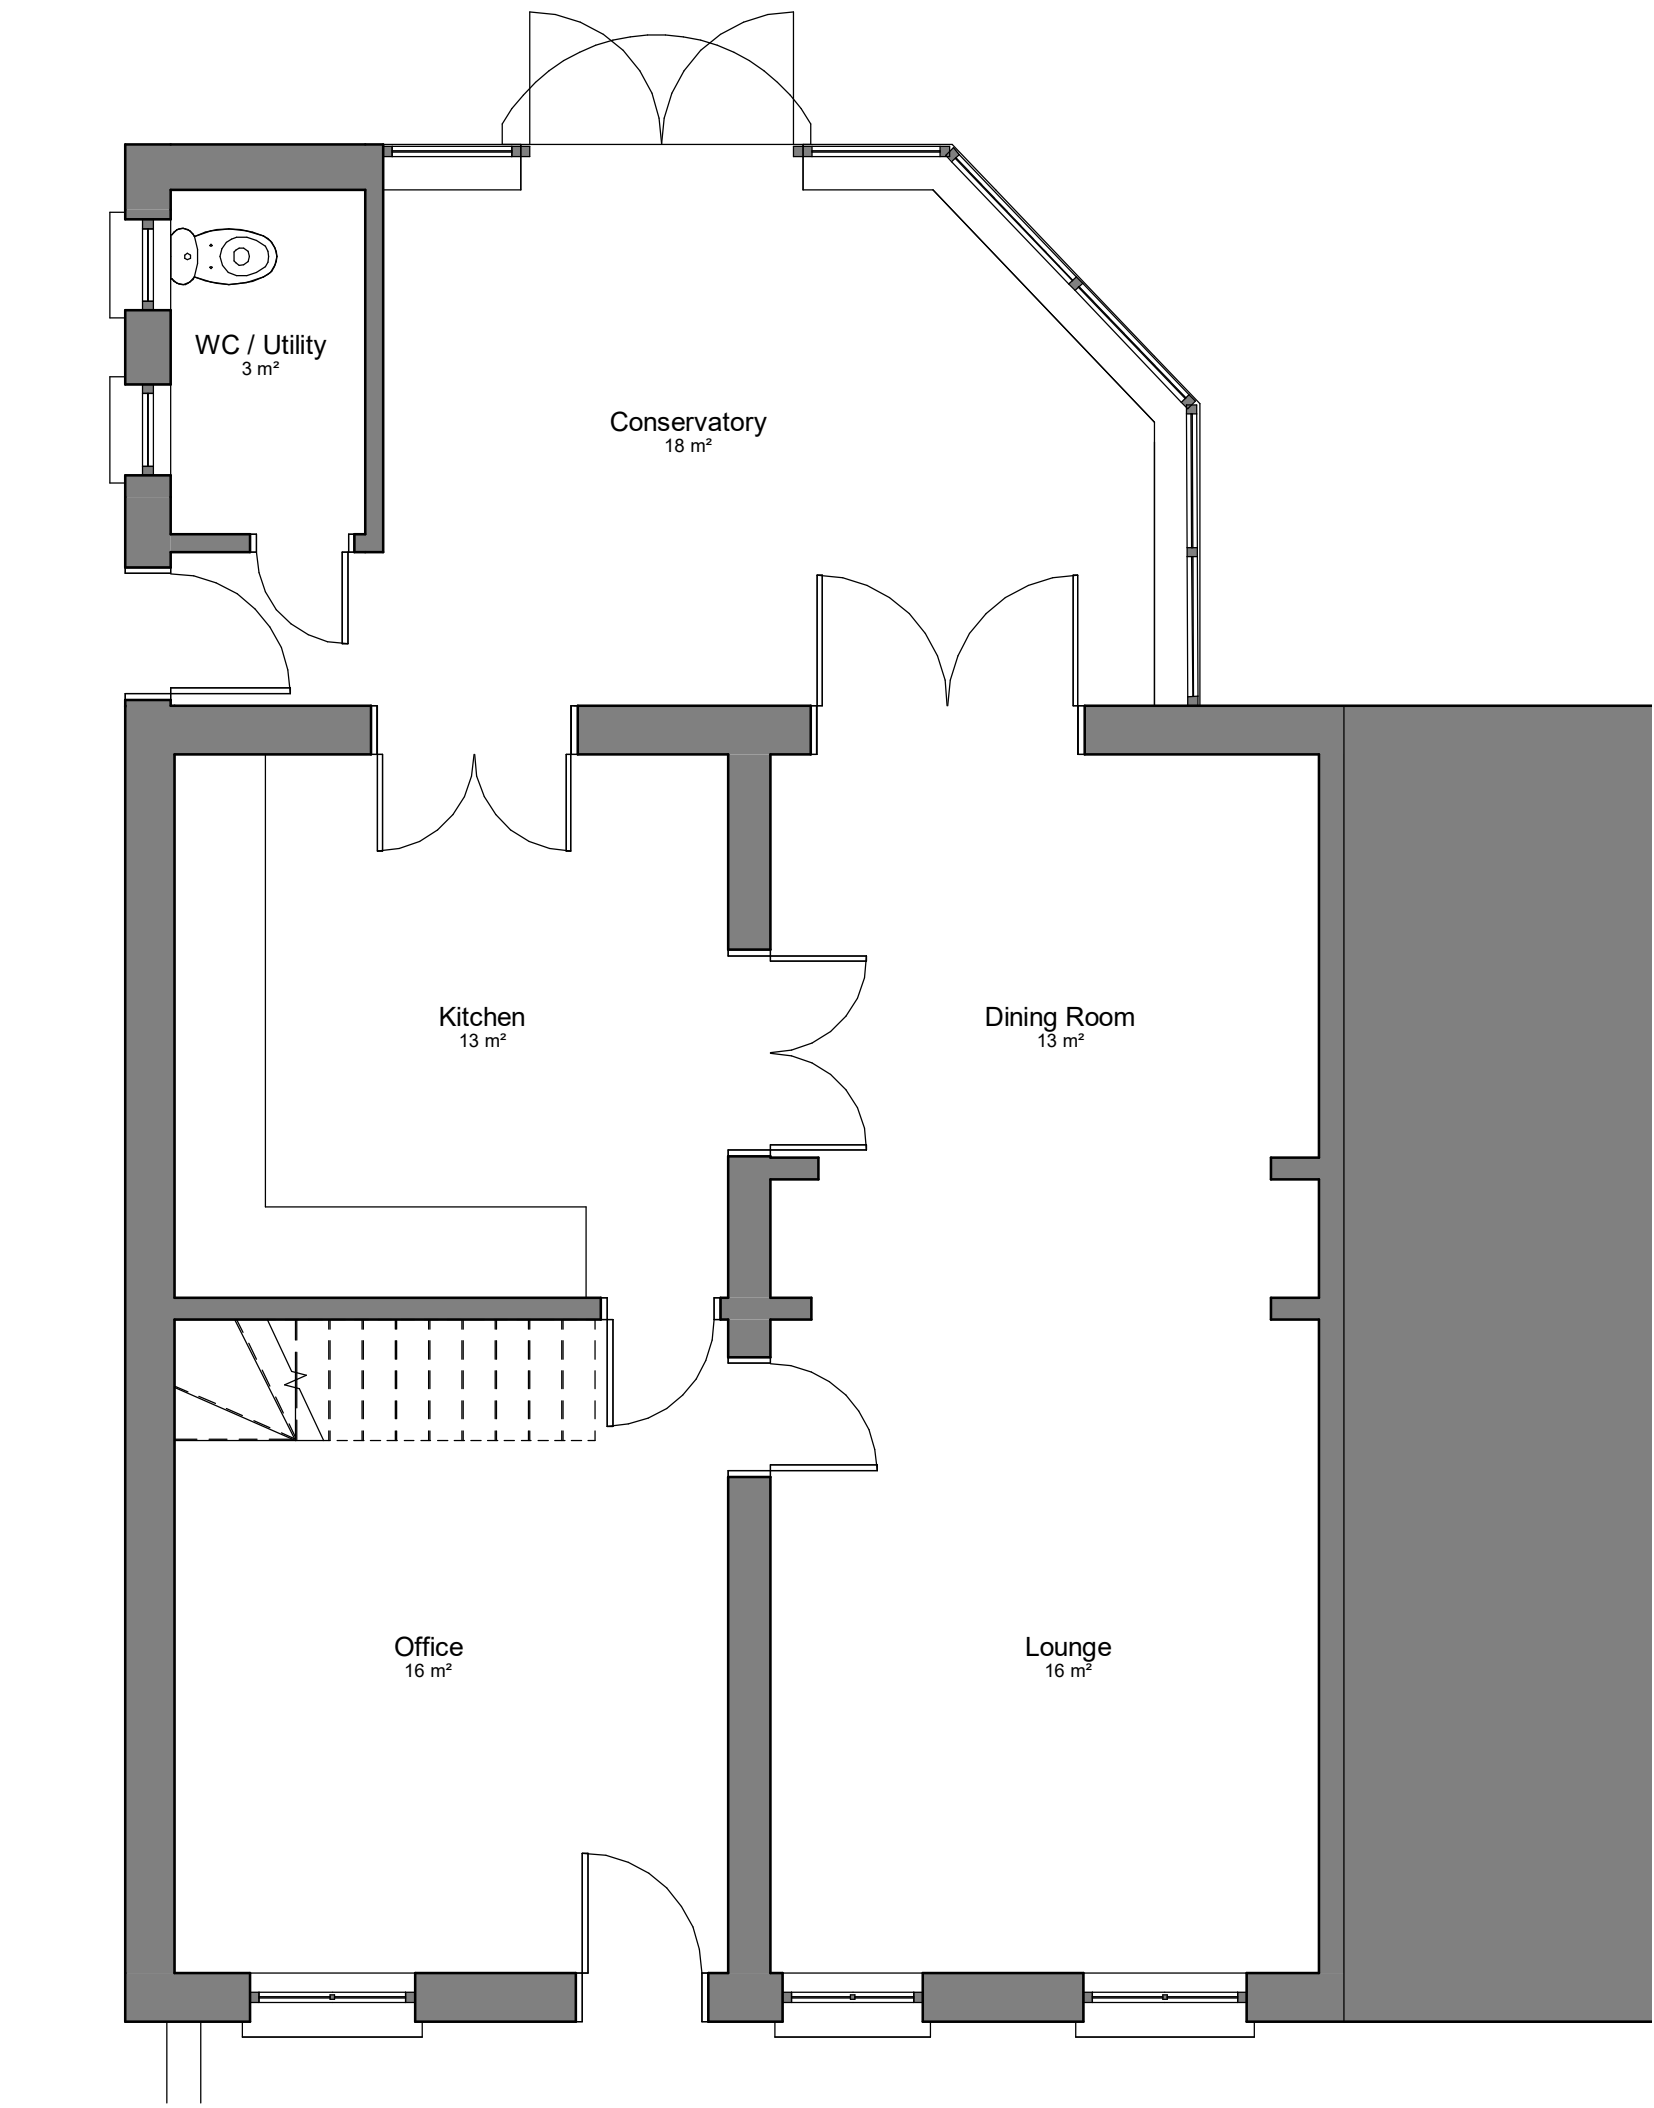

Existing Ground Floor Plan
1 : 50

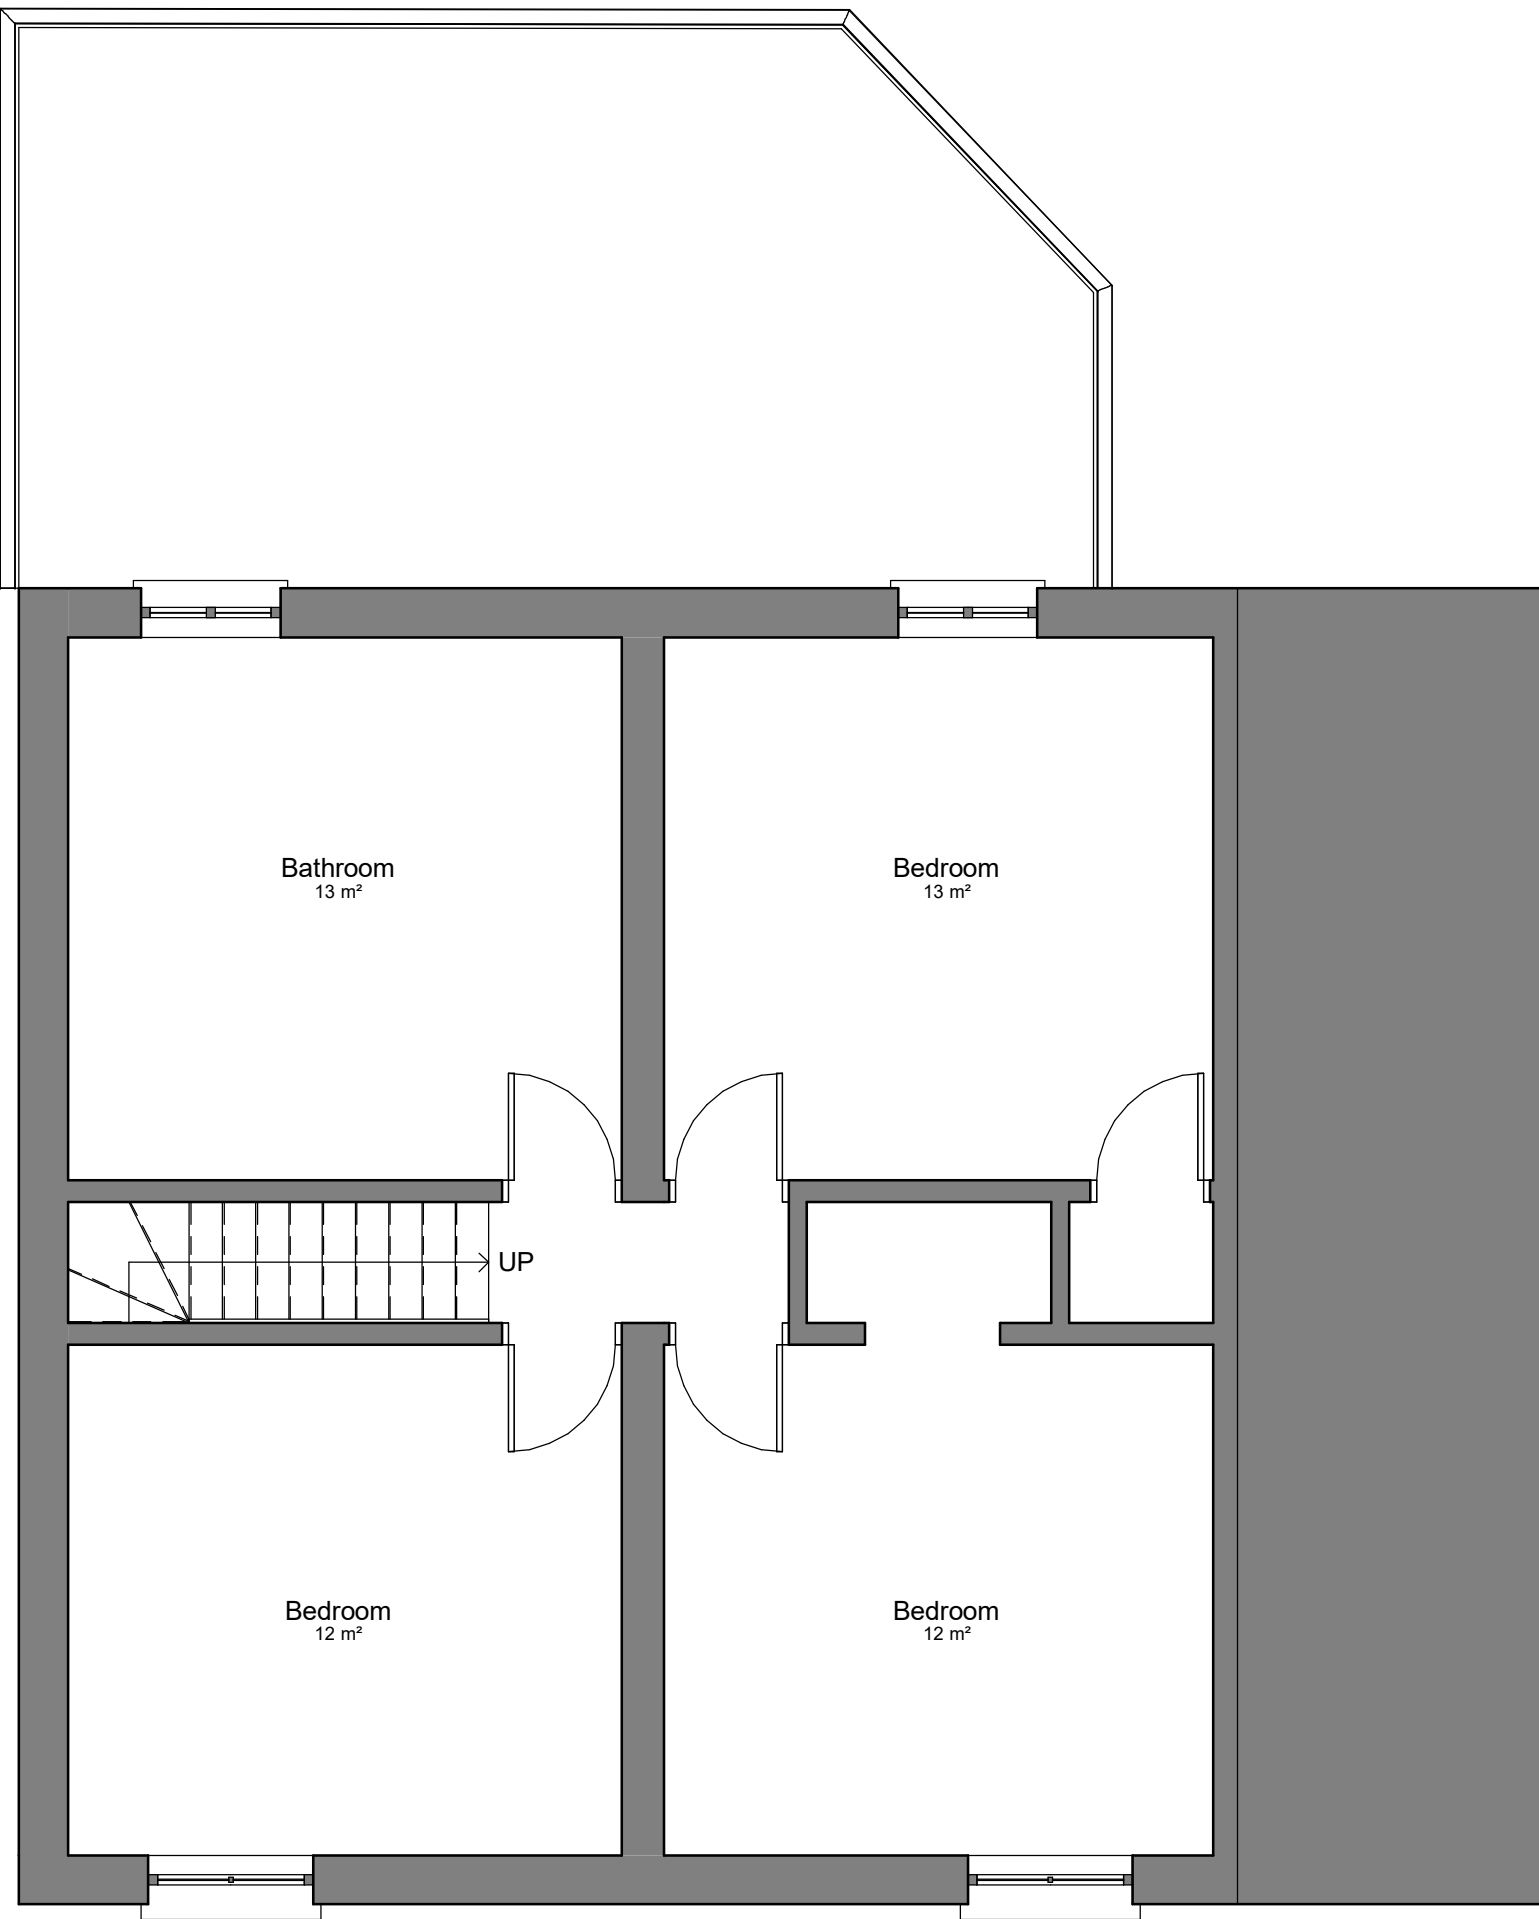

Existing First Floor Plan
1 : 50

All heights, sizes and dimensions should be checked on site by the contractor before any work is put in hand.


Figured dimensions should be taken in preference to scaling and any errors or omissions reported to the architect at once.

This drawing has been prepared in accordance with the CDM (Construction Design and Management) and all foreseeable design risks to those involved or affected by construction have been avoided wherever possible.

Scale 1 : 50



Scale 1 : 1250

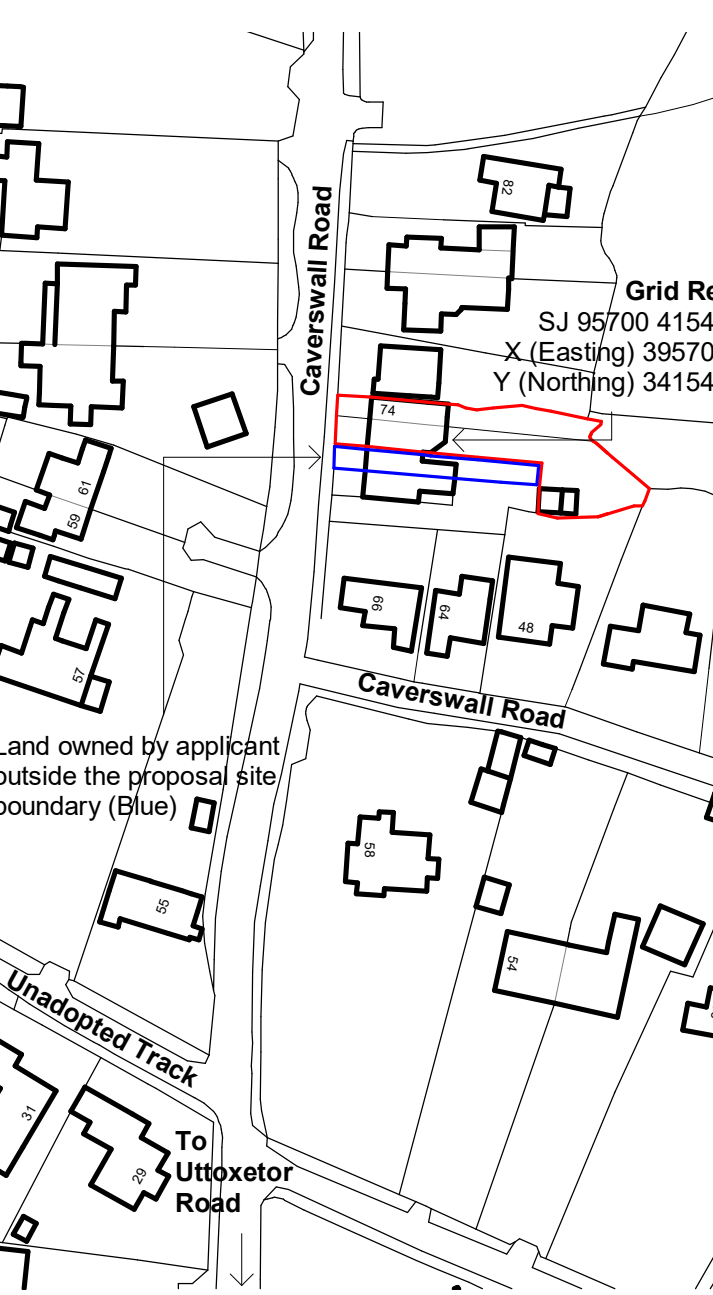

Location Plan
1 : 1250

P0.1 19-07-21 BJ Update to ownership boundaries

Rev	Date	By	Detail
-----	------	----	--------

Drawing status			
----------------	--	--	--

S3 - Planning			
---------------	--	--	--

Client			
--------	--	--	--

Mr & Mrs Kilgannon			
--------------------	--	--	--

Project/Location			
------------------	--	--	--

74 Caverswall Road, Blythe Bridge Stoke-on-Trent Staffordshire, ST11 9BG			
---	--	--	--

Drawing title			
---------------	--	--	--

Existing Plans & Location Plan			
--------------------------------	--	--	--

Date	Drawn	Checked	Job No.
22-03-21	NJ	BJ	3194

Scale(s)			
----------	--	--	--

As indicated @A1			
------------------	--	--	--

Drawing number	Revision
----------------	----------

KG21-SA-XX-XX-DR-A-0201	P0.1
-------------------------	------

SA **SMYTHEMAN**
ARCHITECTURAL

12 High Street, Tean,
Stoke-on-Trent
ST10 4DZ

T: +44 (0)1538 722097
E: mail@smytheman.co.uk
W: www.smytheman.co.uk

