

The Builder is to check and verify all buildings and site dimensions, levels and sewer invert levels prior to commencement of work.

This drawing must be read and checked with all structural and relevant specialist drawings.
The Builder is to comply in all respects with the current Building Regulations and latest Codes of Practice.
Copyright of this drawing and of work executed from it remain the property of Ritchie & Ritchie Architects LLP




[House Type B]

[House Type D]

Proposed Front Elevation [House Type B]
[Scale 1:50]




Proposed Front Elevation [House Type D]
[Scale 1:50]

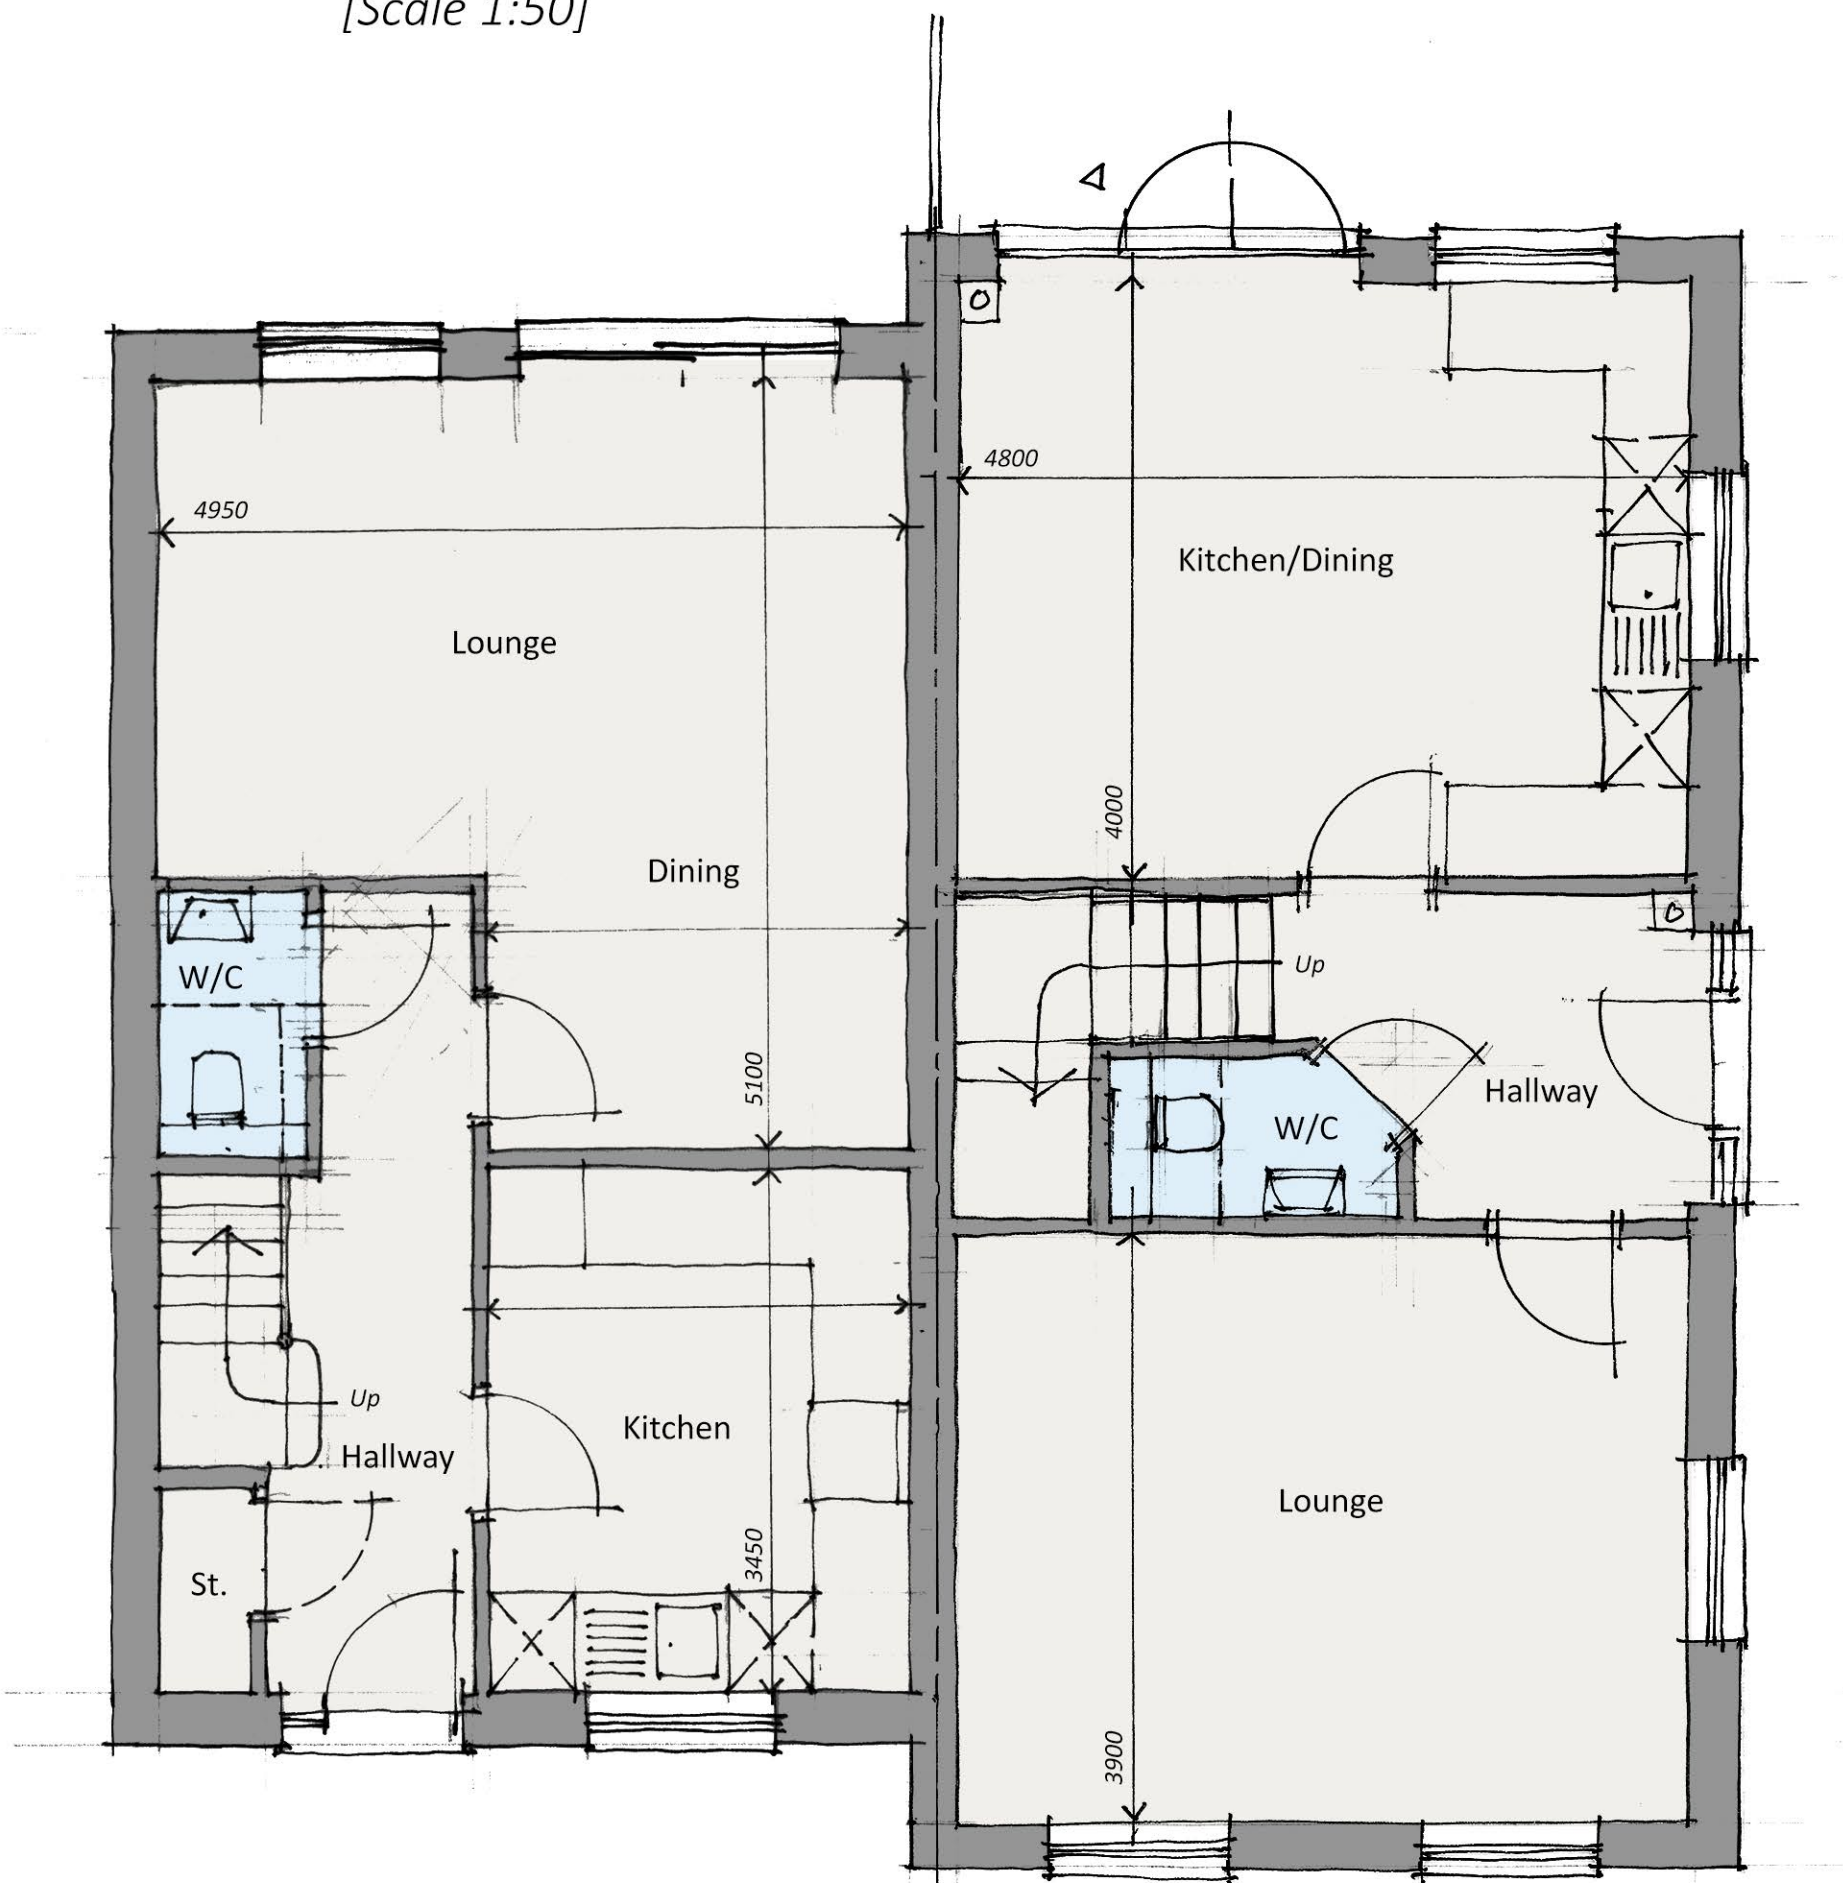

[House Type B]

[House Type D]

Proposed Ground Floor Plan [House Type B + D]
[Scale 1:50]

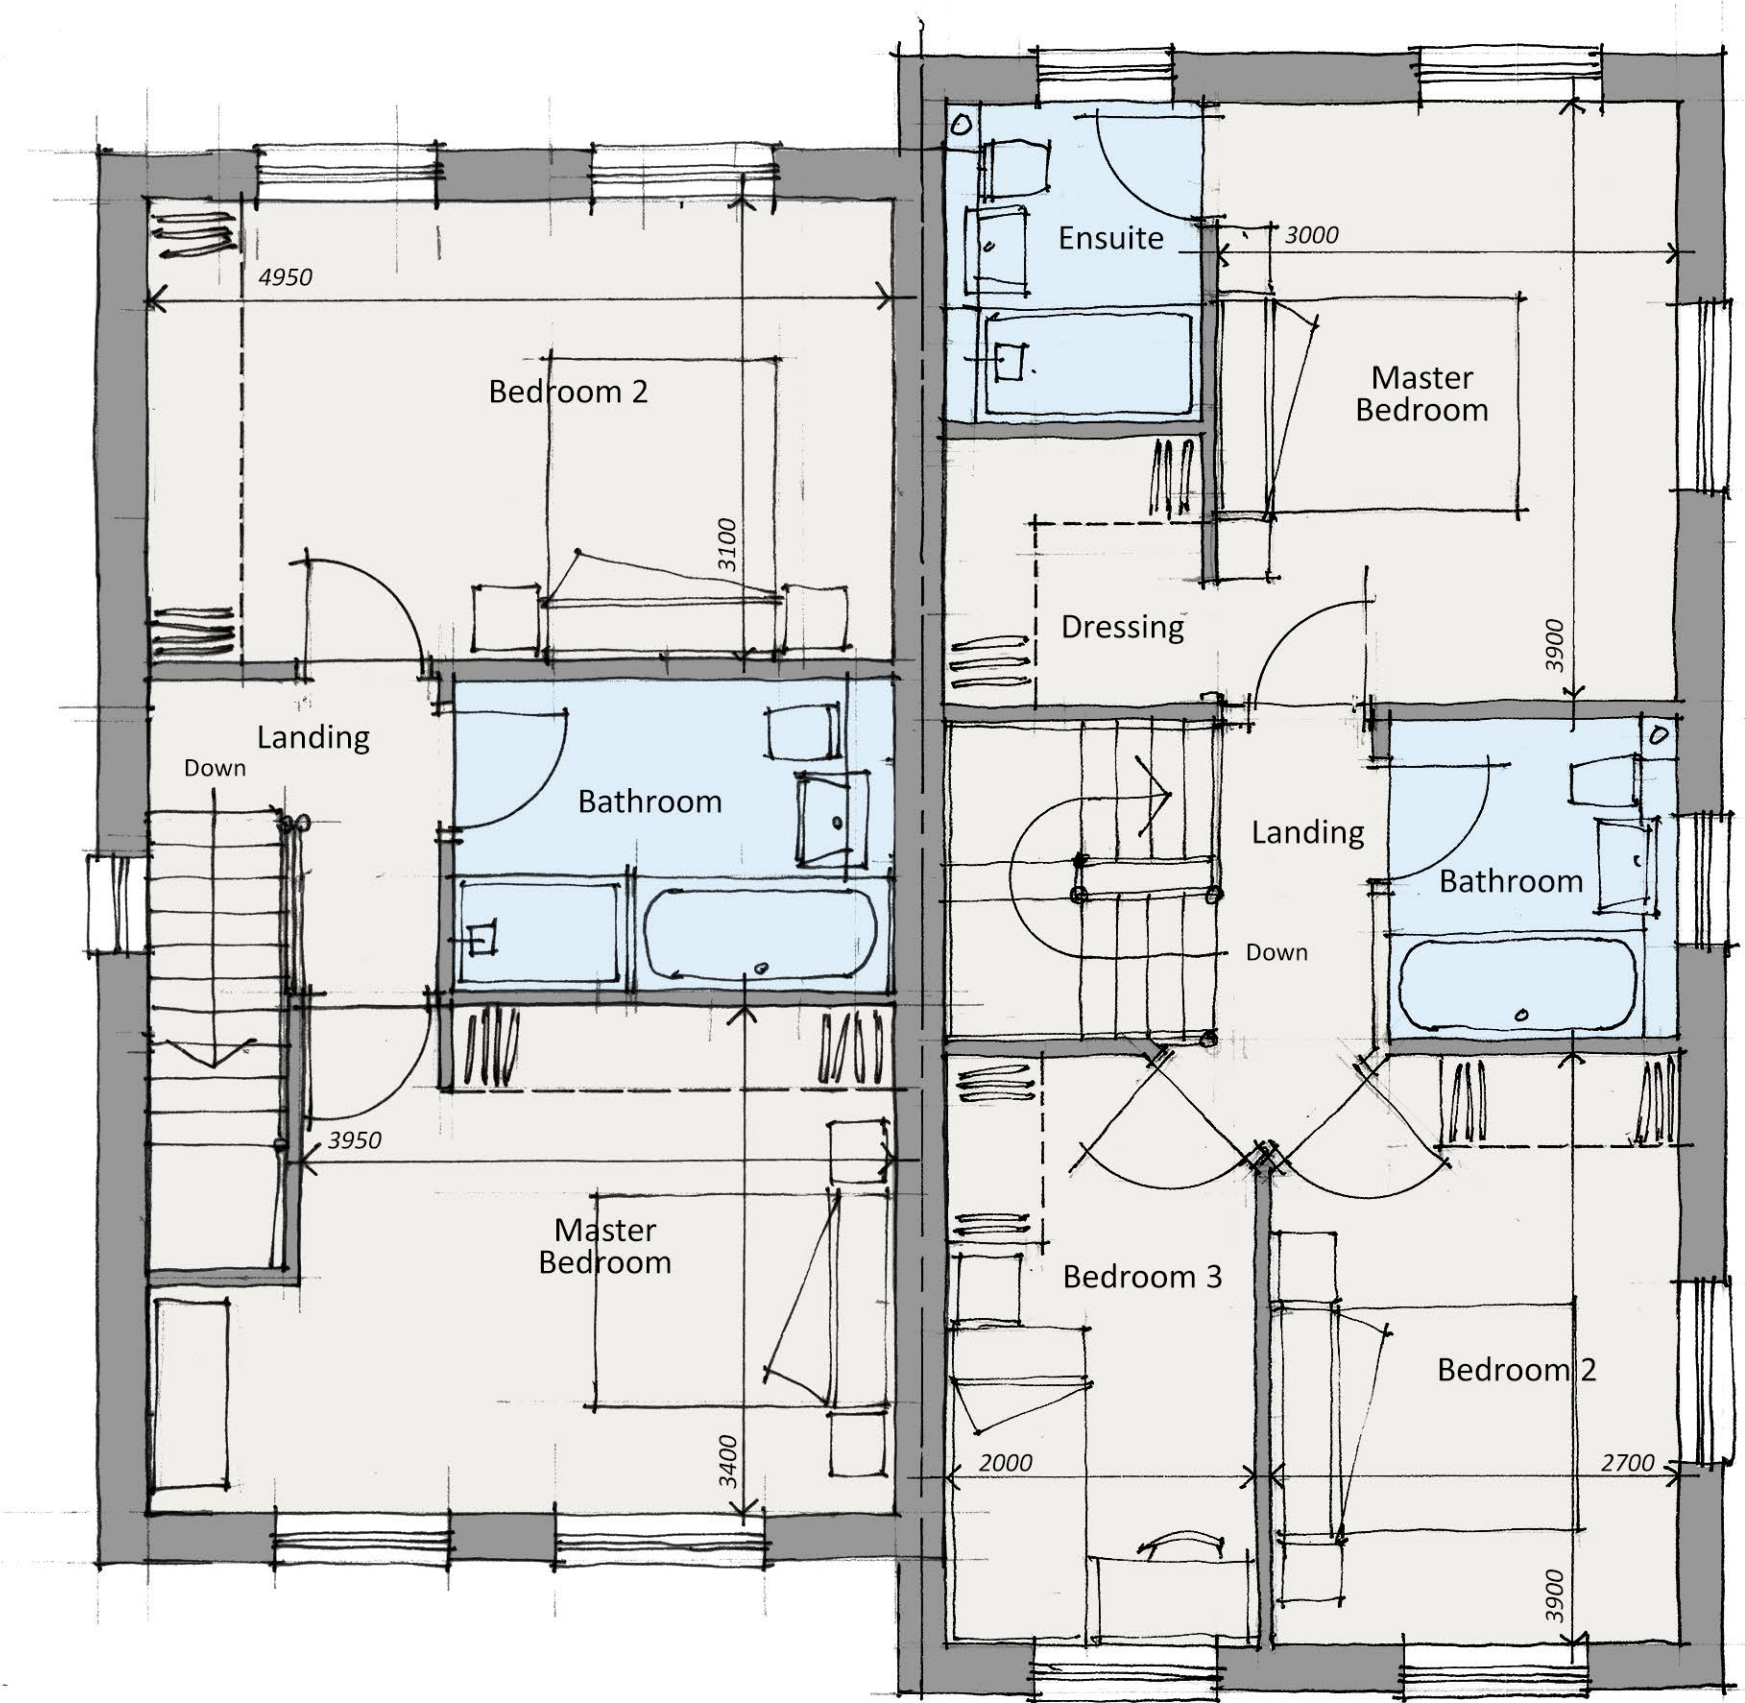

[House Type B]

[House Type D]


Proposed First Floor Plan [House Type B + D]
[Scale 1:50]




[House Type D]

[House Type B]

Proposed Rear Elevation
[Scale 1:100]

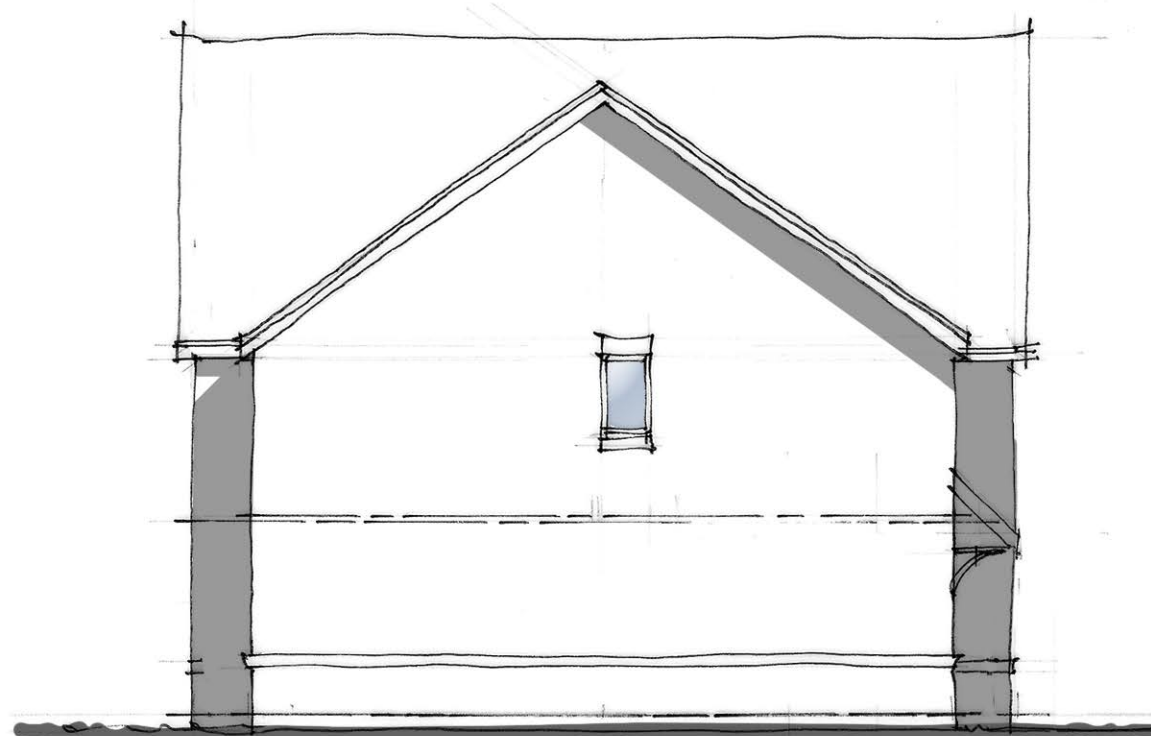

Proposed Side Elevation [House Type B]
[Scale 1:100]

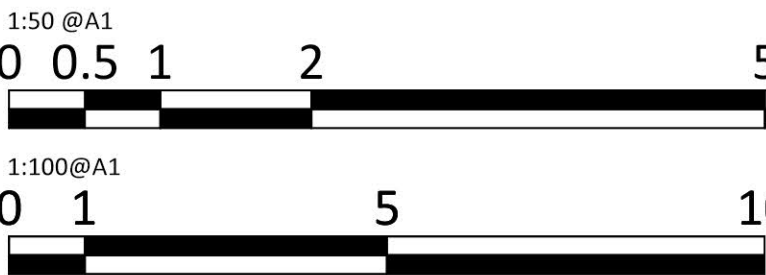

Revisions		
No.	Description	Date

CBC Ltd.
Fole Dairy, Uttoxeter
New Residential Development



Ritchie & Ritchie Architects LLP
The Manor House, Lichfield Street, Tamworth,
Staffordshire, B79 7QF
+44 (0)1827 62251
www.randrarchitects.co.uk

Proposed Floor Plans & Elevations
[House Type B+D]

Scale	Date	Drawn	Job	Drawing
1:50 1:100 @A1	Jul 2021	IDR/BTE	7796	253A

Floor Area: [House Type B] 931sq/ft
Floor Area: [House Type D] 1068sq/ft