




[House Type C]



[House Type D]

Proposed Front Elevation [House Type C]
[Scale 1:50]

Proposed Front Elevation [House Type D]
[Scale 1:50]

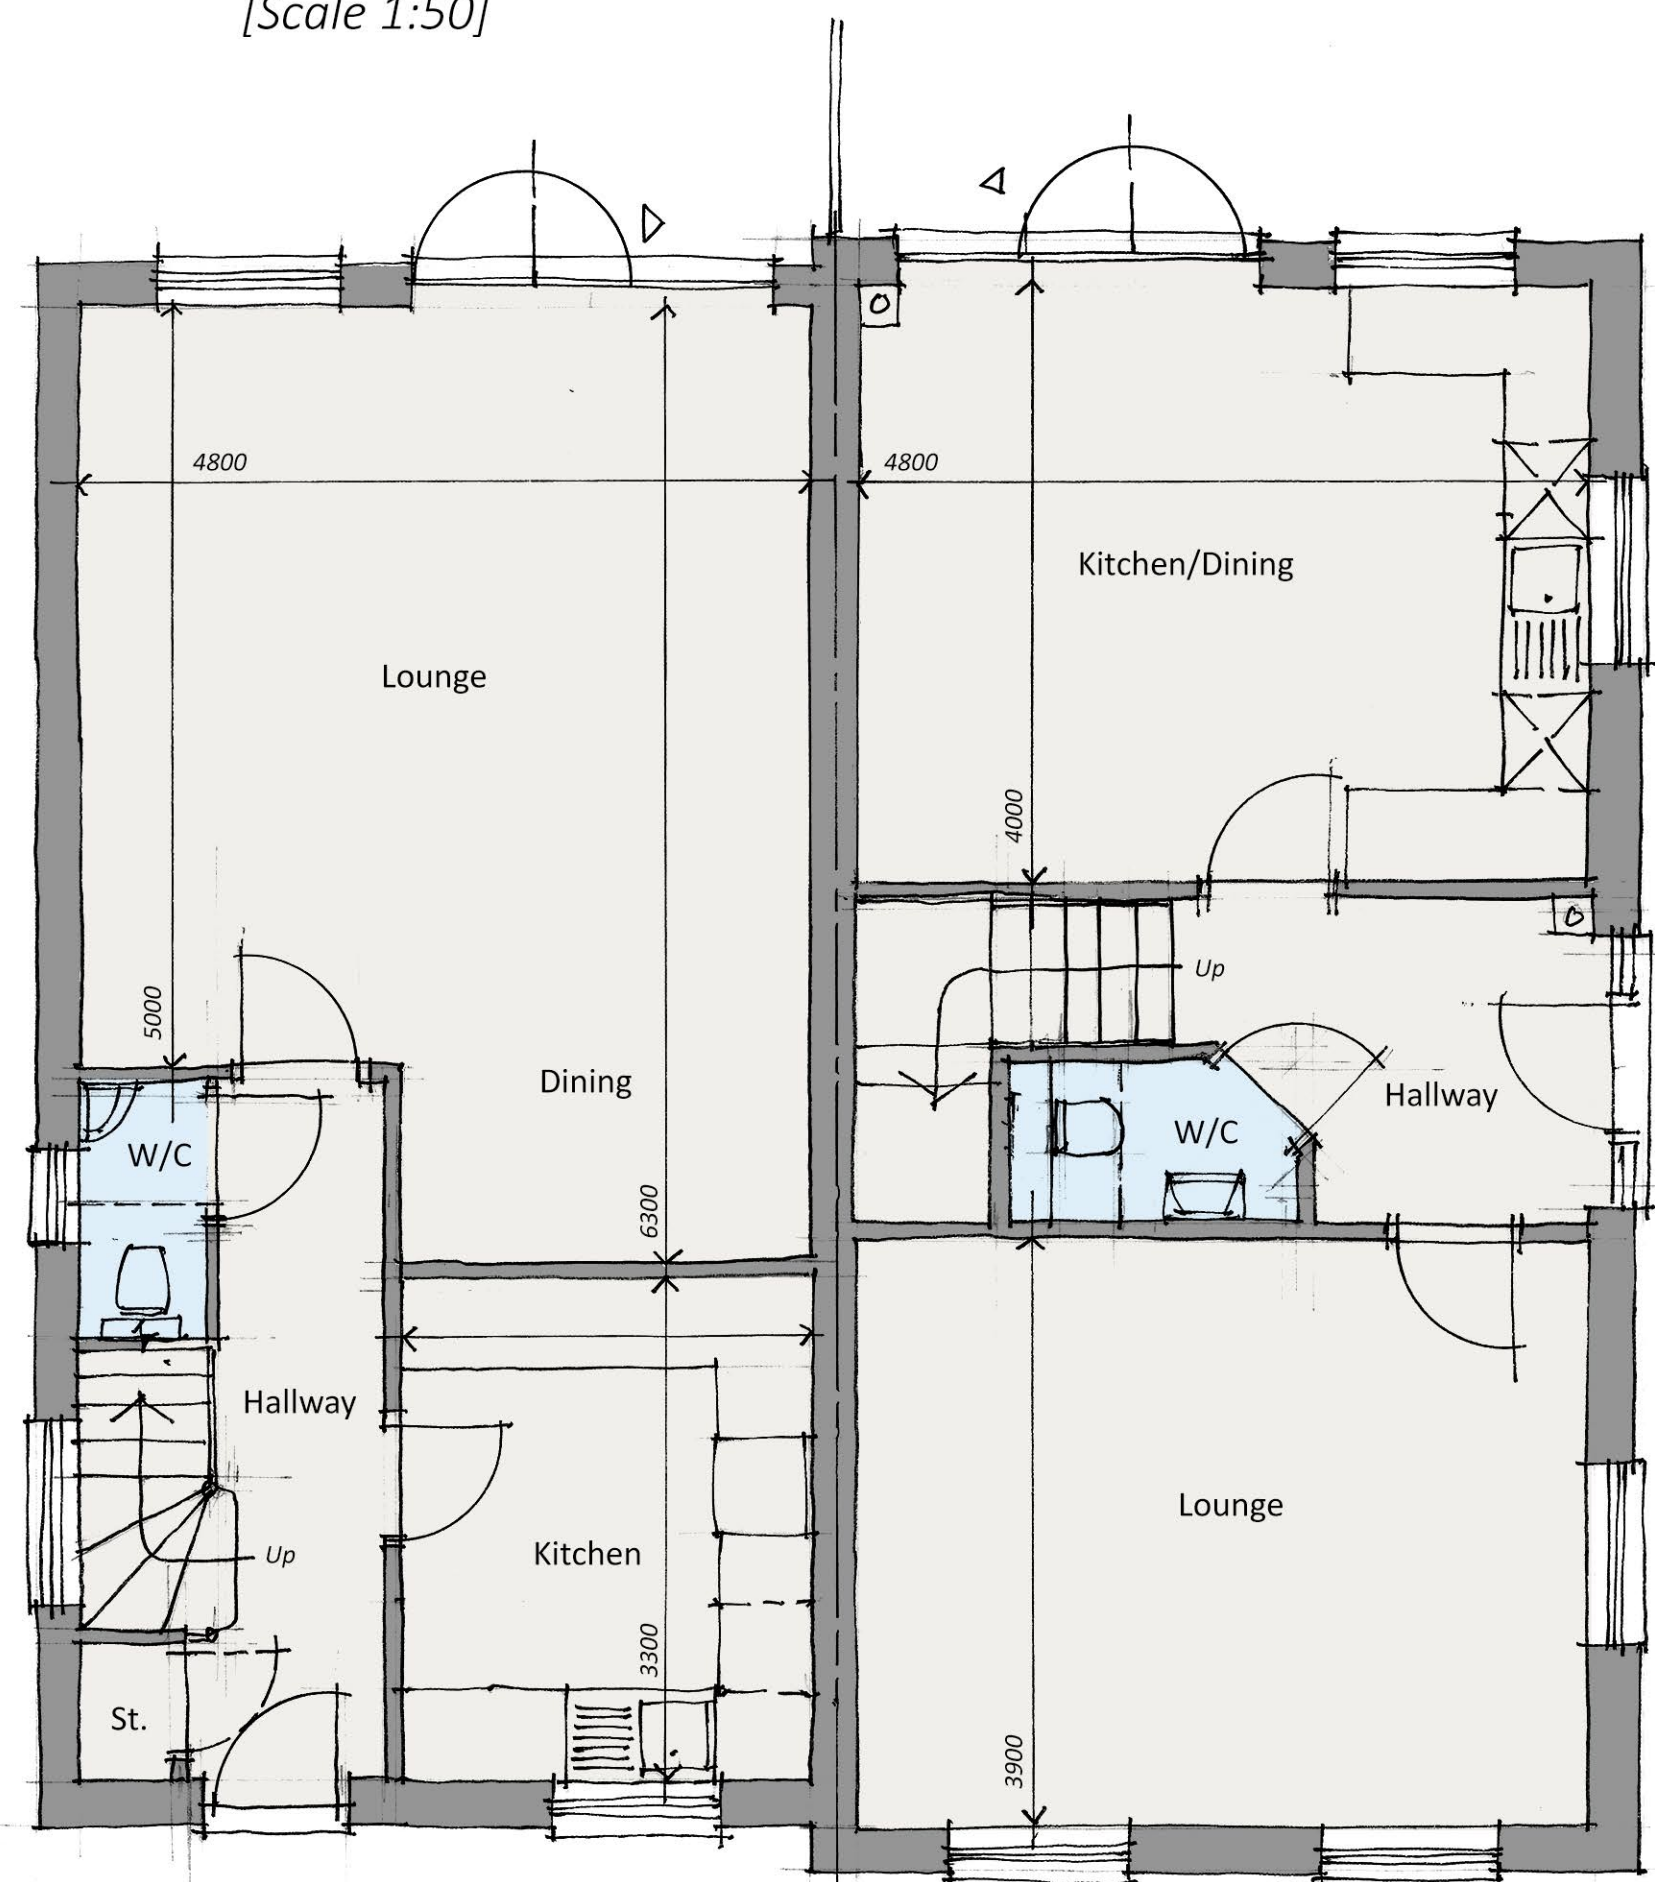

[House Type C]

[House Type D]

Proposed Ground Floor Plan [House Type C + D]
[Scale 1:50]



[House Type C]

[House Type D]


Proposed First Floor Plan [House Type C + D]
[Scale 1:50]




[House Type D]

[House Type C]

Proposed Rear Elevation
[Scale 1:100]

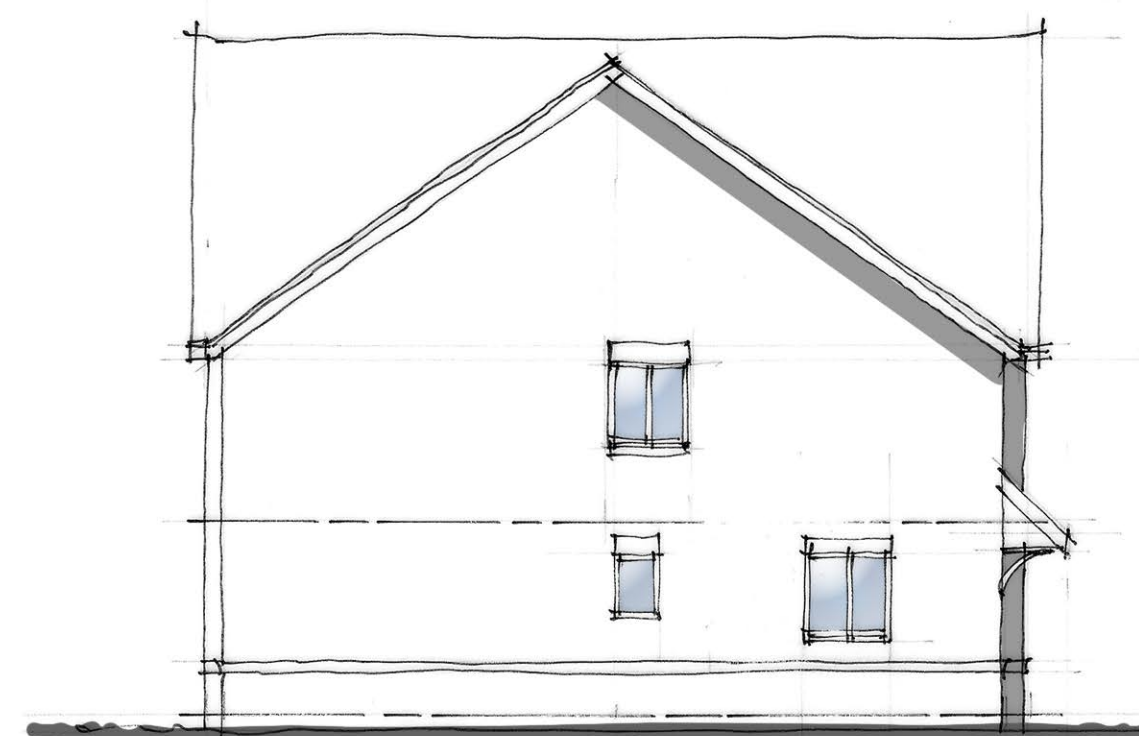

Proposed Side Elevation [House Type C]
[Scale 1:100]

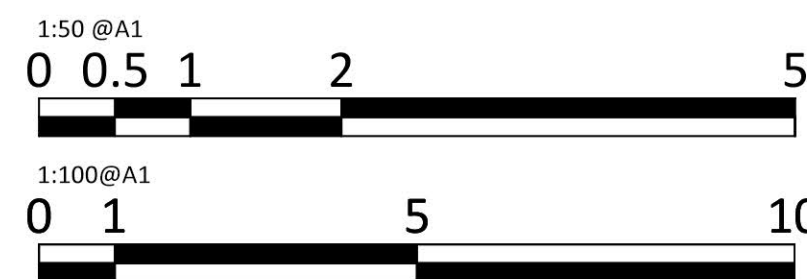

Revisions

No.	Description	Date

CBC Ltd.
Fole Dairy, Uttoxeter

New Residential Development



Ritchie & Ritchie Architects LLP

The Manor House, Lichfield Street, Tamworth,
Staffordshire, B79 7QF

+44 (0)1827 62251

www.randrarchitects.co.uk

Proposed Floor Plans & Elevations
[House Type C+D]

Scale	Date	Drawn	Job	Drawing
1:50 1:100 @A1	Jul 2021	IDR/BTE	7796	260A

Floor Area: [House Type C] 1038sq/ft
Floor Area: [House Type D] 1068sq/ft