



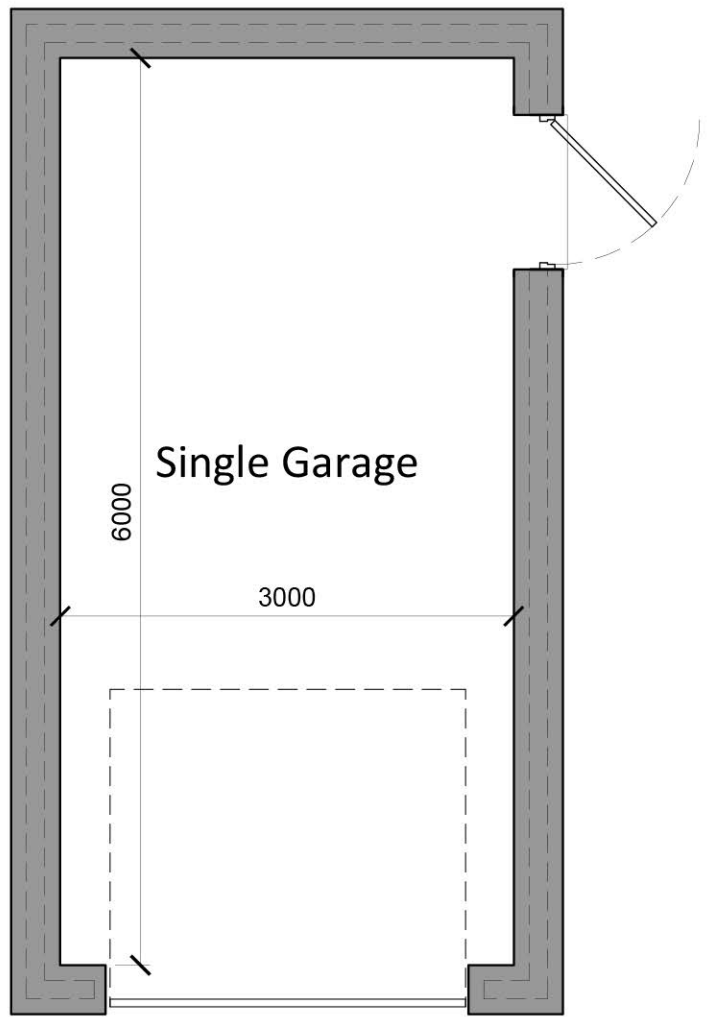


Proposed Ground Floor Plan [Single Garage]
[Scale 1:50]



Proposed Front Elevation [Single Garage]
[Scale 1:50]

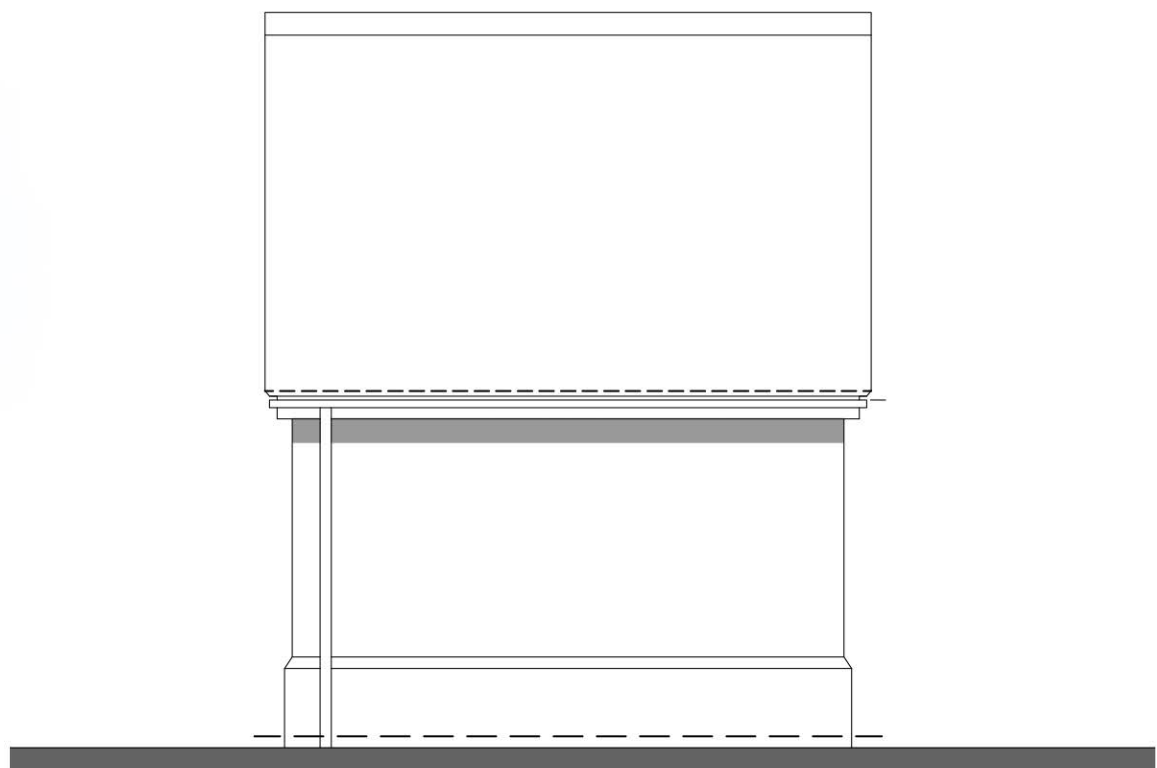


Proposed Rear Elevation [Single Garage]
[Scale 1:50]

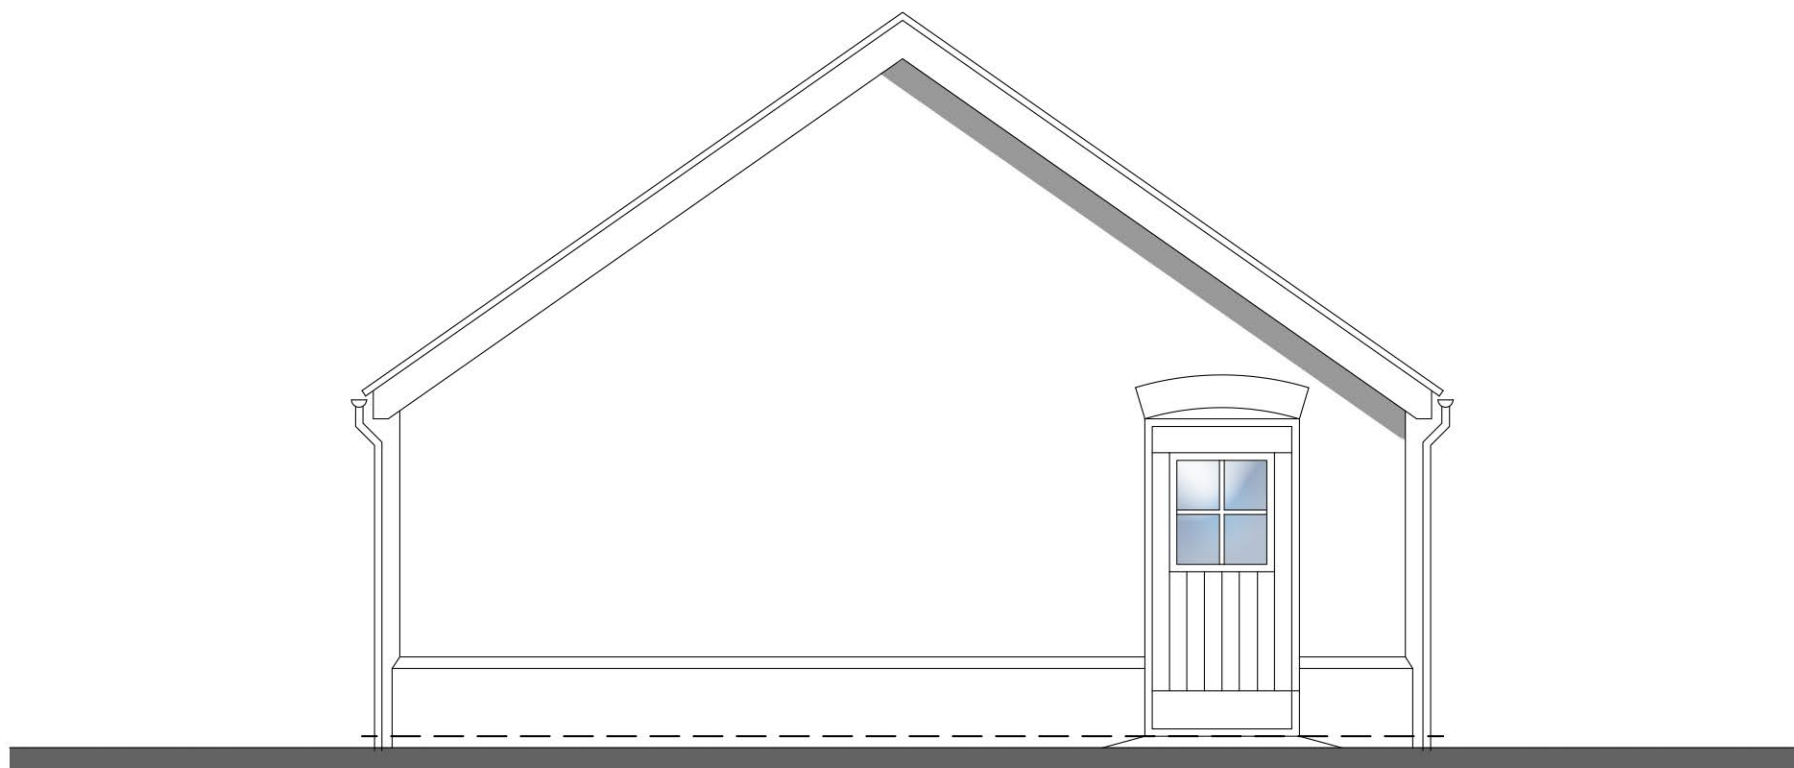


Proposed Side Elevation [Single Garage]
[Scale 1:50]

The Builder is to check and verify all buildings and site dimensions, levels and sewer invert levels prior to commencement of work.


This drawing must be read and checked with all structural and relevant specialist drawings.
The Builder is to comply in all respects with the current Building Regulations and latest Codes of Practice.
Copyright of this drawing and of work executed from it remain the property of Ritchie & Ritchie Architects LLP

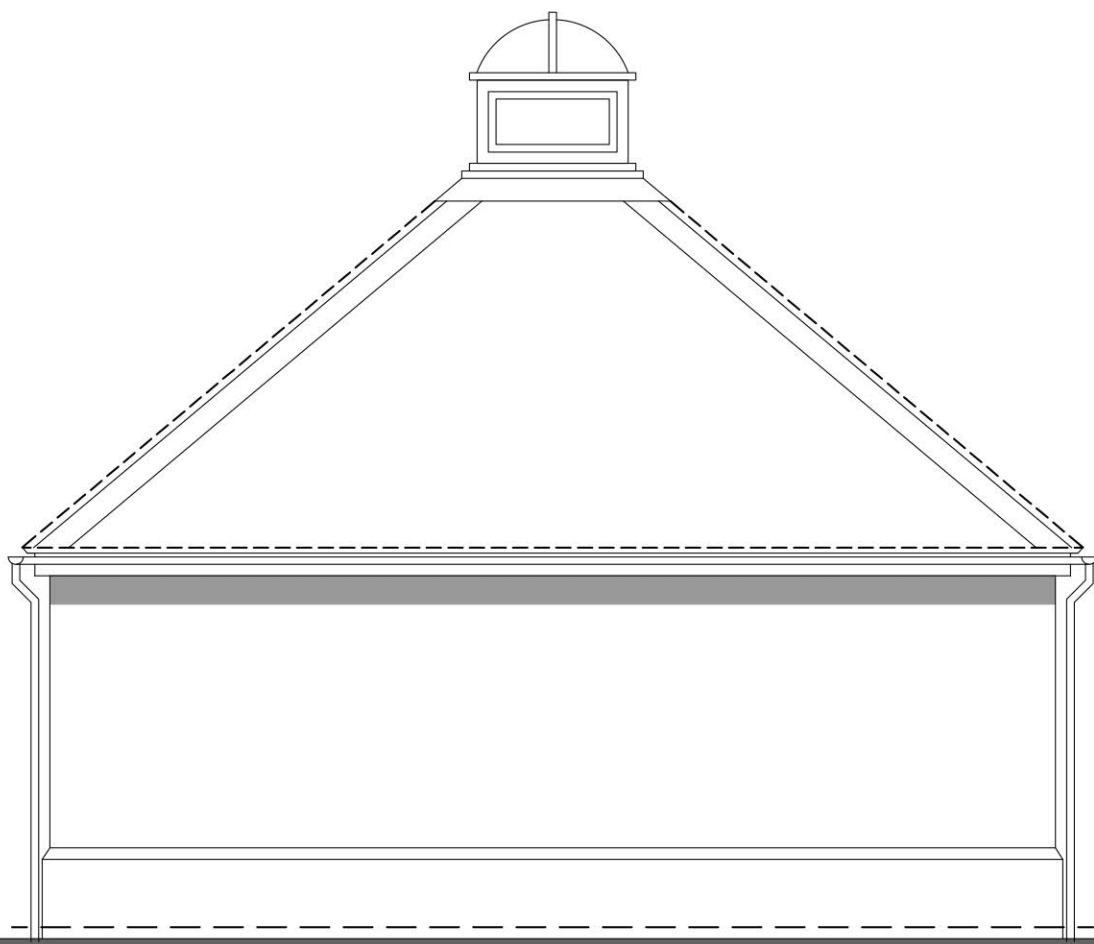


Proposed Side Elevation [Double Garage]
[Scale 1:50]

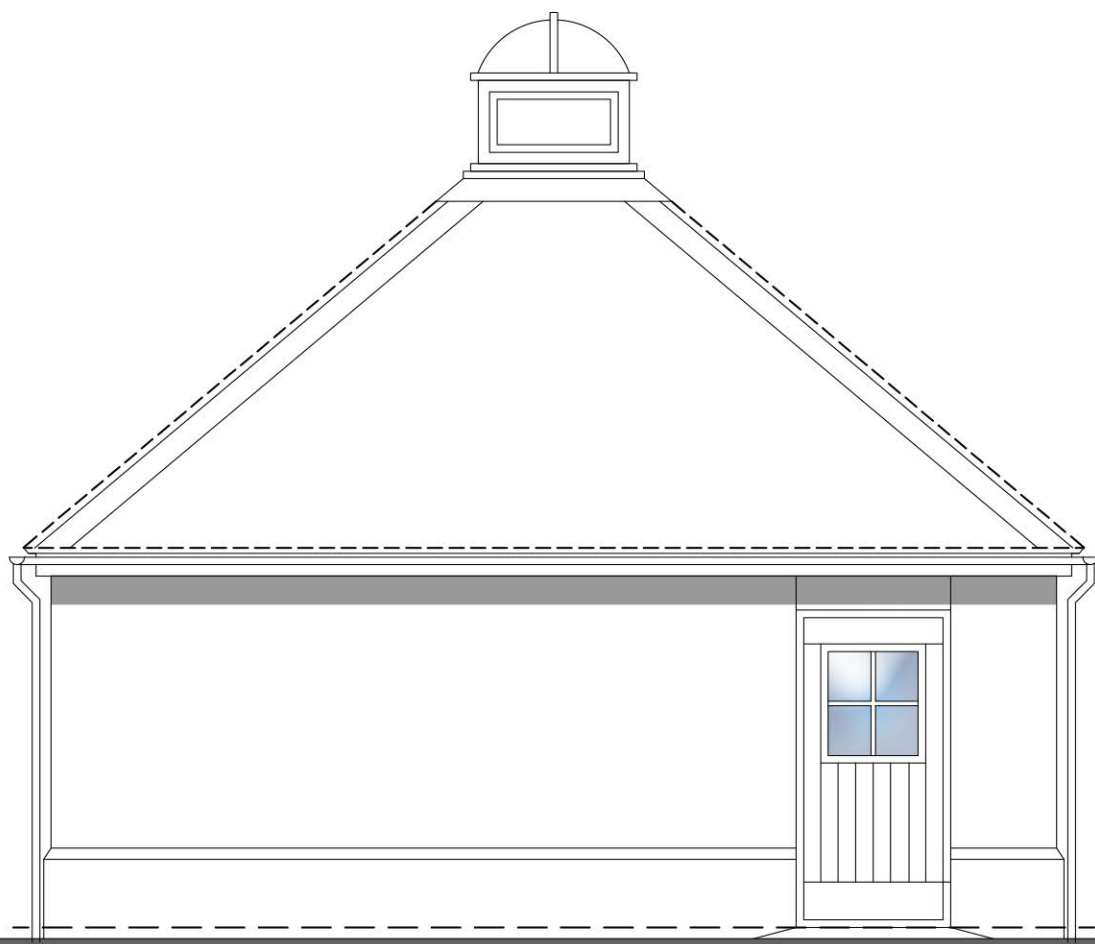

Proposed Side Elevation [Double Garage]
[Scale 1:50]

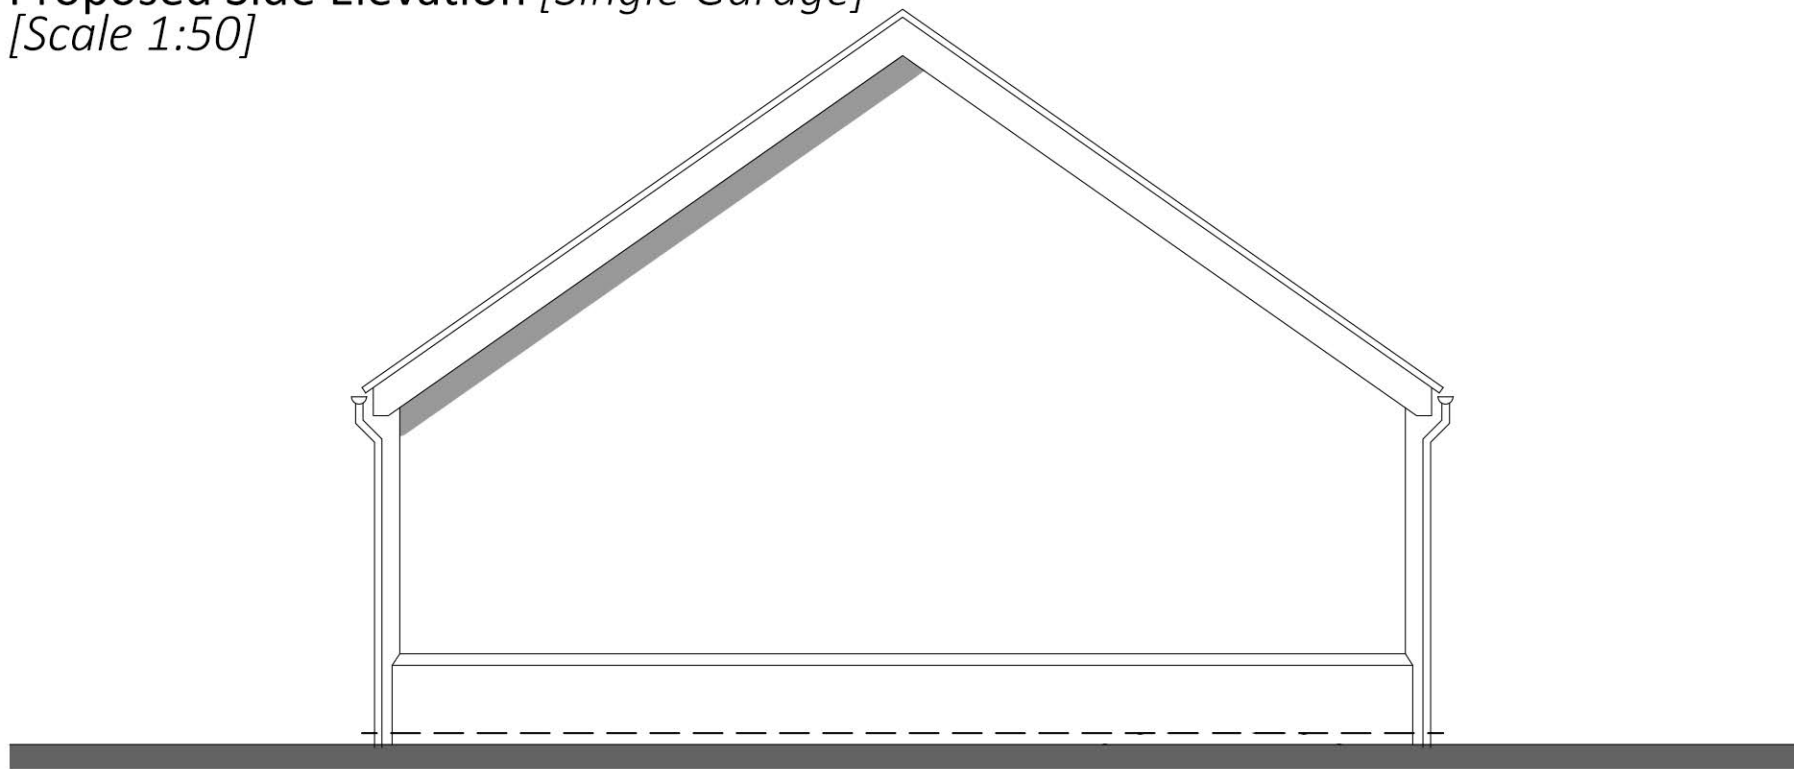

Proposed Side Elevation [Single Garage]
[Scale 1:50]

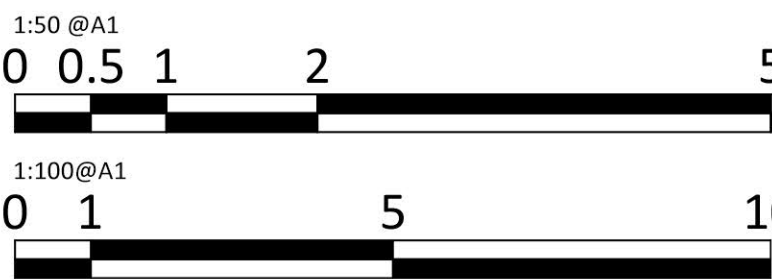

Revisions		
No.	Description	Date


New Residential Development



Ritchie & Ritchie Architects LLP
The Manor House, Lichfield Street, Tamworth,
Staffordshire, B79 7QF
+44 (0)1827 62251
www.randrarchitects.co.uk

Proposed Floor Plans & Elevations
[Garages]


Scale	Date	Drawn	Job	Drawing
1:150 @A1	Jul 2021	BTE	7796	301A

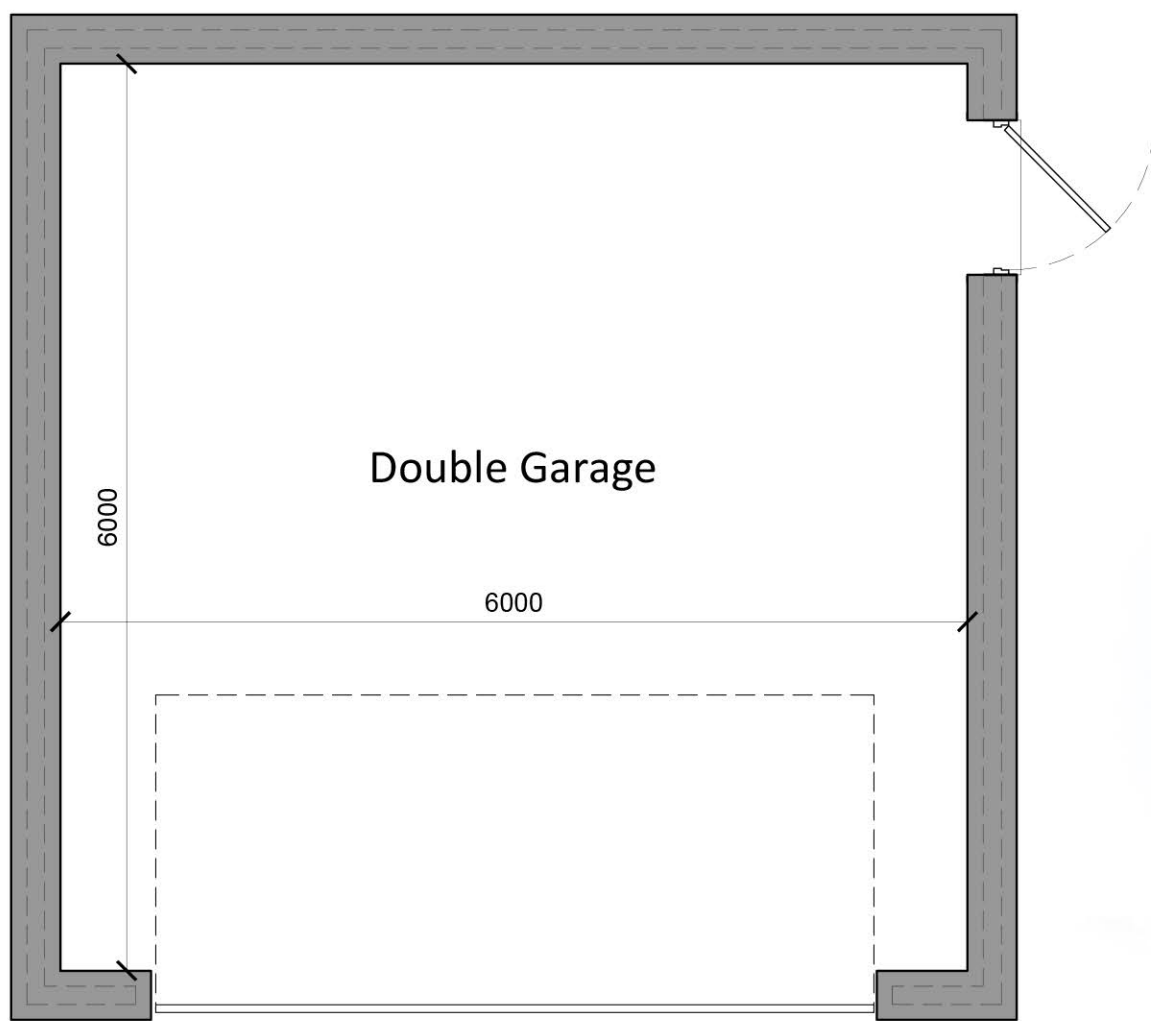

Proposed Ground Floor Plan [Double Garage]
[Scale 1:50]



Proposed Front Elevation [Double Garage]
[Scale 1:50]

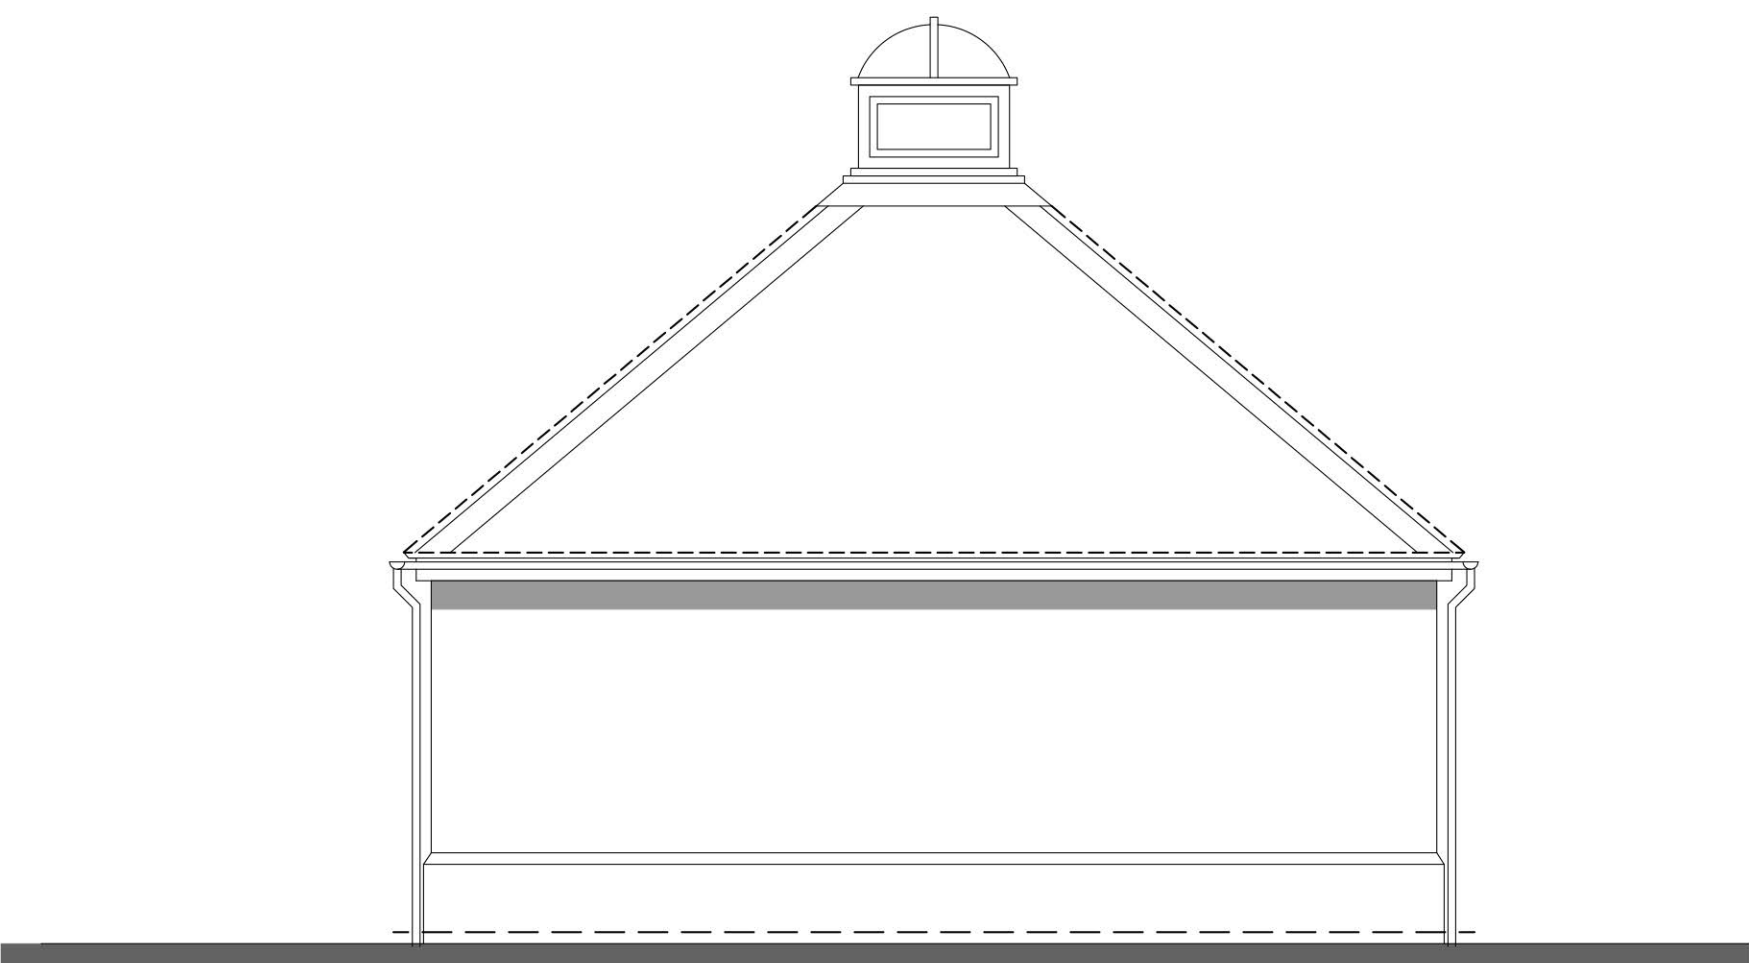

Proposed Rear Elevation [Double Garage]
[Scale 1:50]