


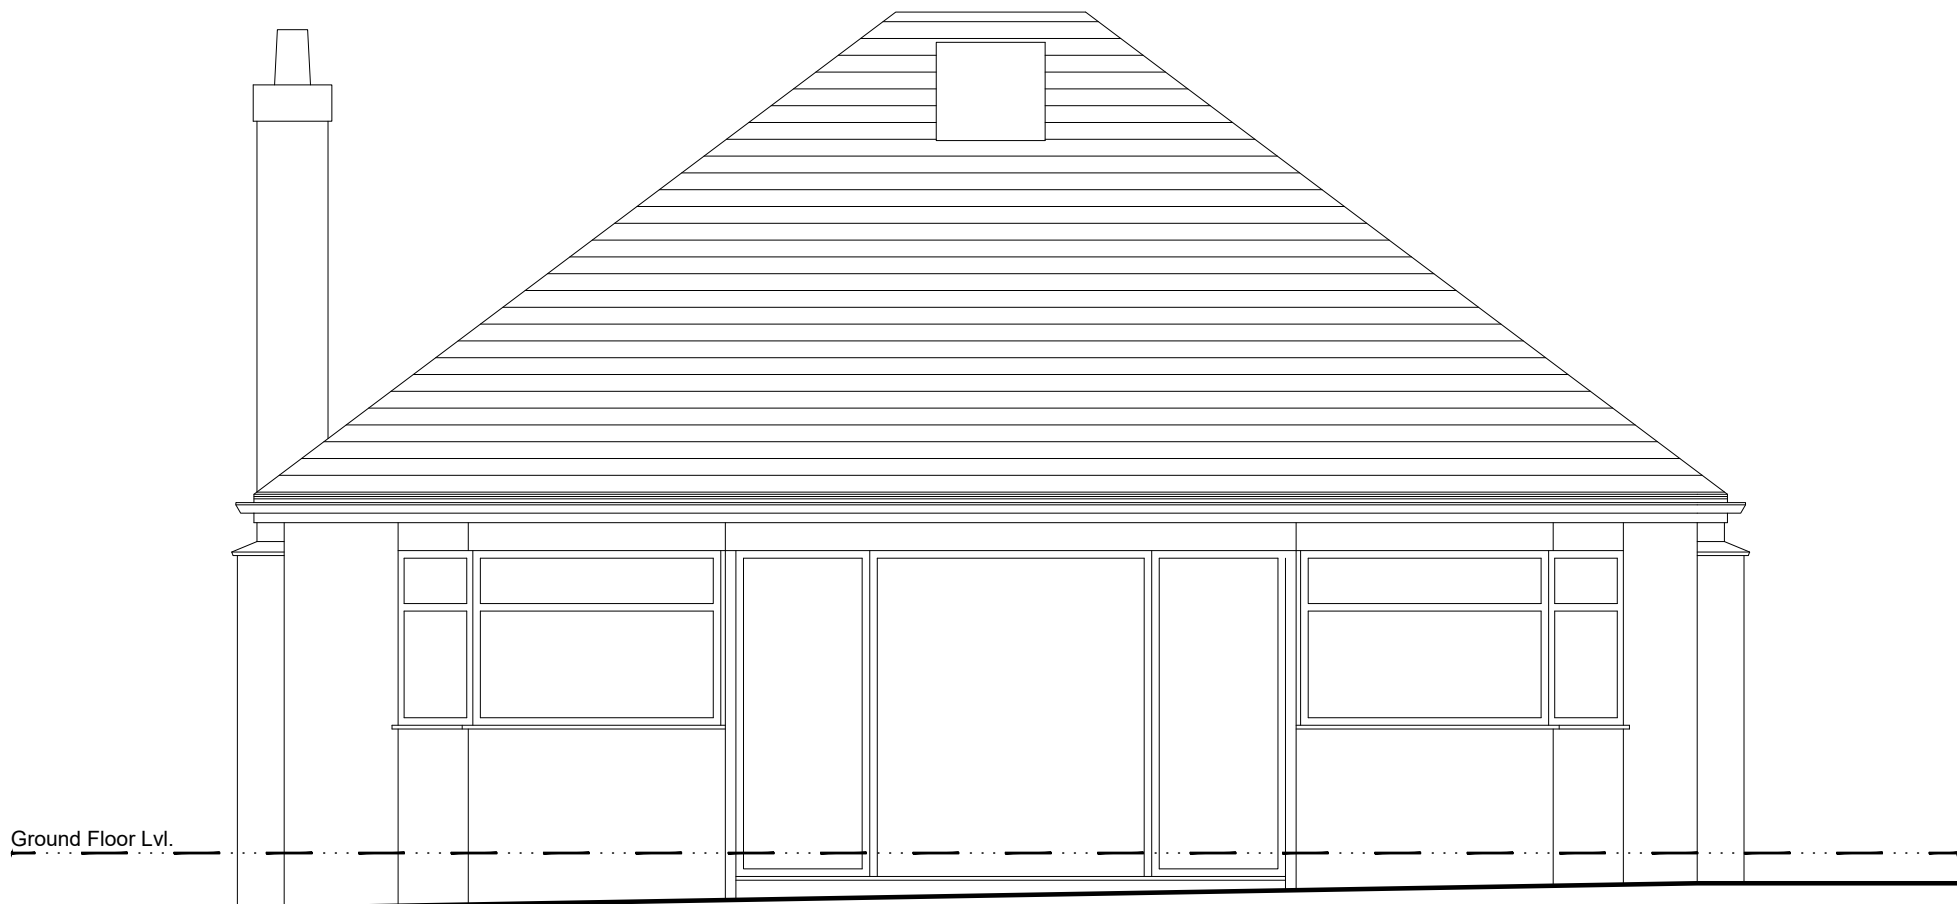

Proposed Front Elevation (South Facing)

PROVIDE VELUX ROOF WINDOW OVER TO ROOF AS INDICATED

PROPOSED ROOF TO BE FINISHED IN TILE TO MATCH THE EXISTING

WALLS OF PROPOSED EXTENSION TO BE FINISHED IN RED FACING BRICK OF MATCHING APPEARANCE TO THE EXISTING DWELLING




Proposed Side Elevation (West Facing)



Proposed Rear Elevation (North Facing)

FORM NEW OPENING IN EXISTING WALL AND PROVIDE NEW OBSCURE WINDOW WITH TOP OPENER

WALLS OF PROPOSED EXTENSION TO BE FINISHED IN RED FACING BRICK OF MATCHING APPEARANCE TO THE EXISTING DWELLING

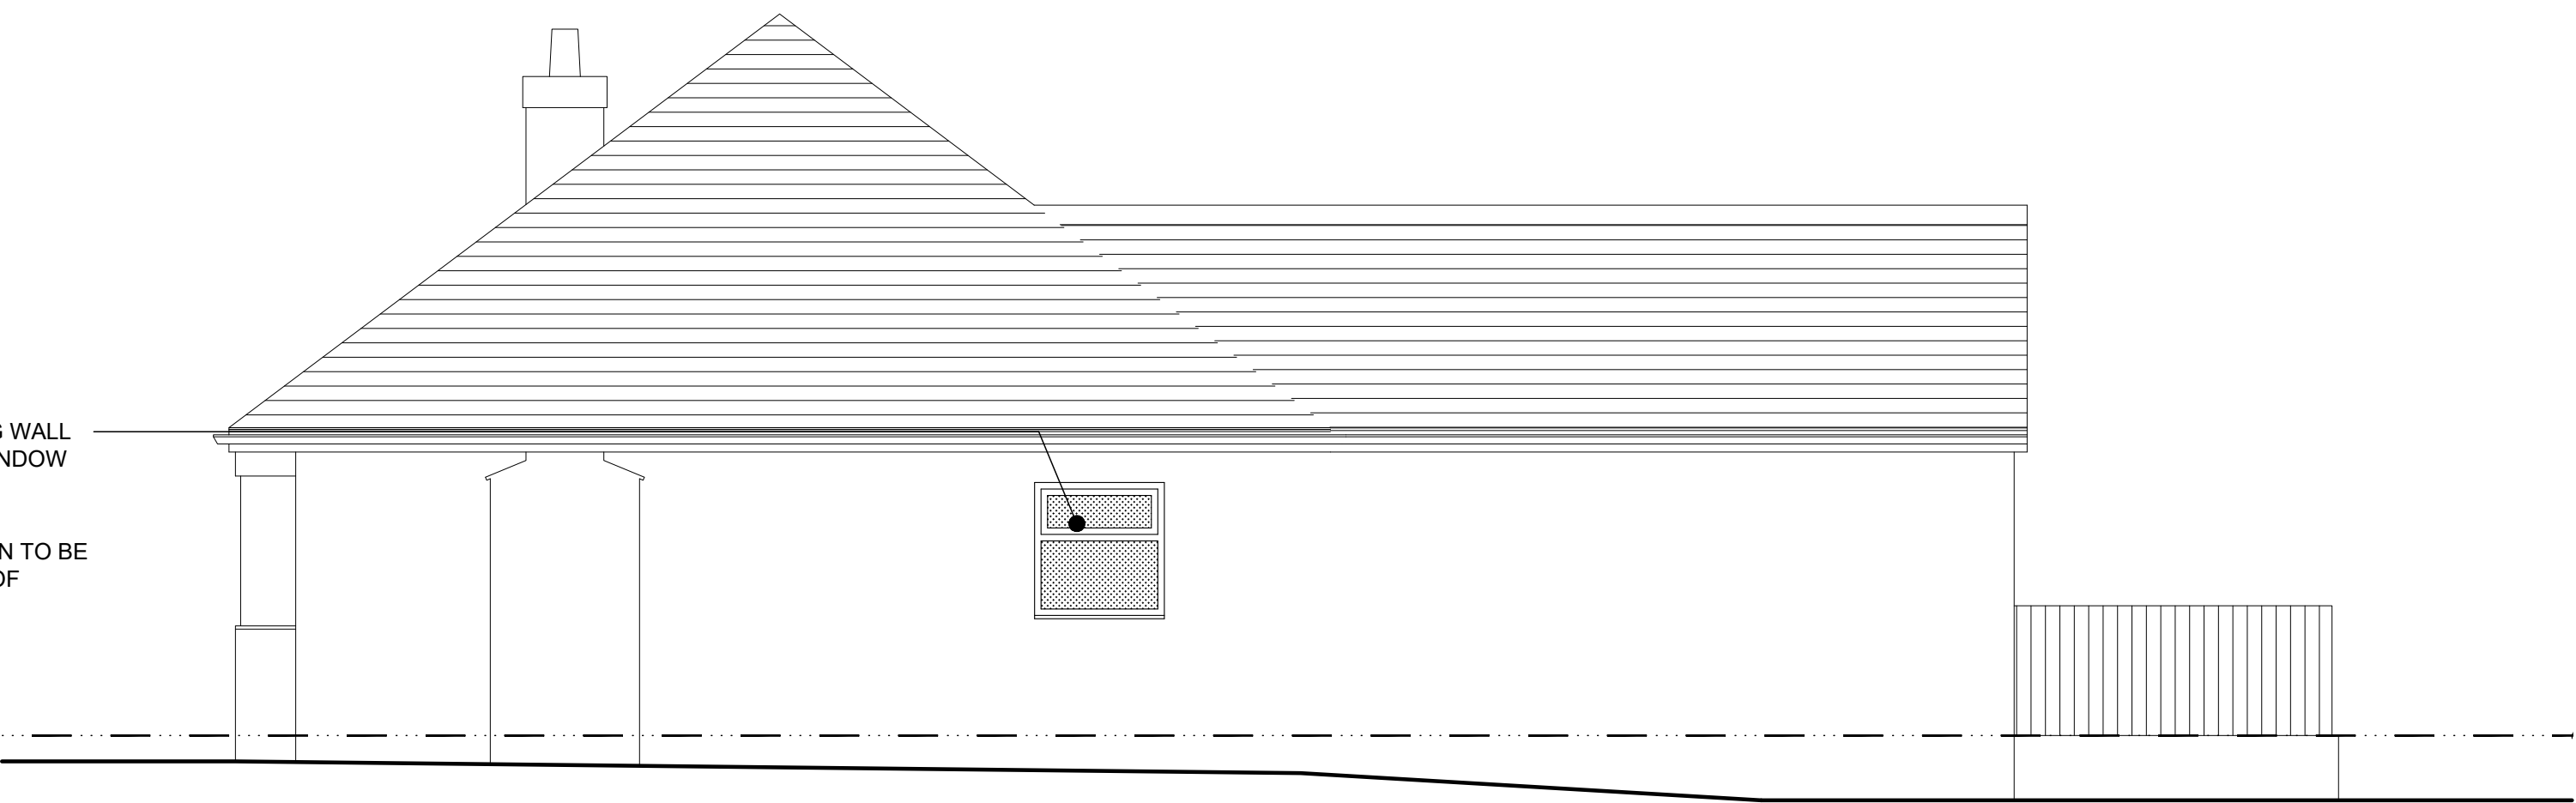

Proposed Side Elevation (East Facing)

SCALE BARS			
1:50 (mm)	0 1000 2000	0 1000 2000	0 1000 2000
1:100 (mm)	0 1000 2000	0 1000 2000	0 1000 2000
1:200 (mm)	0 1000 2000	0 1000 2000	0 1000 2000
1:500 (m)	0 5 10 15 20	0 5 10 15 20	0 5 10 15 20
1:1250 (m)	0 10 20 30 40	0 10 20 30 40	0 10 20 30 40

GENERAL NOTES

The contractor is to check all setting out dimensions are in accordance with the project specific drawings as approved by the planning department prior to commencing construction works. Contact Epoch Architecture Ltd as required for clarification.

All building work is to conform with the 2010 Building Regulations and all subsequent revised documents and to the satisfaction of the building control officer.

Works to be completed in strict accordance with all project specific documents produced in accordance with the CDM Regulations 2015.

It remains the duty of the client and contractor to establish all legal boundaries on site.

This drawing and its contents remain the copyright of Epoch Architecture Ltd.

KEY	
F.C.	Floor - Cell Height
C.H.	Head Height
D.H.	Door Head Height
(2350)	Floor - Ceiling Height
(E)F.W.I.C.#	Existing Foul Water Inspection Chamber
(E)S.W.I.C.#	Existing Surface Water Inspection Chamber
(E)C.W.I.C.#	Existing Combined Water Inspection Chamber
(E)F.W.M.H.#	Existing Foul Water Manhole
(E)S.W.M.H.#	Existing Surface Water Manhole
(E)C.W.M.H.#	Existing Combined Water Manhole
(P)	Denotes Proposed
RWP	Rainwater Pipe
SVP	Soil Vent Pipe
S.S.	Sub-Stack
G	Gully
B.I.G.	Back Inlet Gully
M.J.	Movement Joint

Revision	Description	Date
Client	Mrs Nixon & Mr Walsh	
Project	13 Conway Road Knypersley Extension & Alterations	
Drawing Title	Proposed Elevations	
Drawing Ref.	P247 - 203	
Date	08/09/21	Scale 1:50
Status	Feasibility	Bldg. Regs
Planning	Tender	Contract

EPOCH
ARCHITECTURE

Epoch Architecture Ltd
12 Robin Hill,
Biddulph Moor, Staffordshire, ST8 7NN
T: 01782 929536
M: 07709 350128
E: jonathan@epocharchitecture.co.uk
W: www.epocharchitecture.co.uk

©
Architectural Practice
Registered Practitioner