


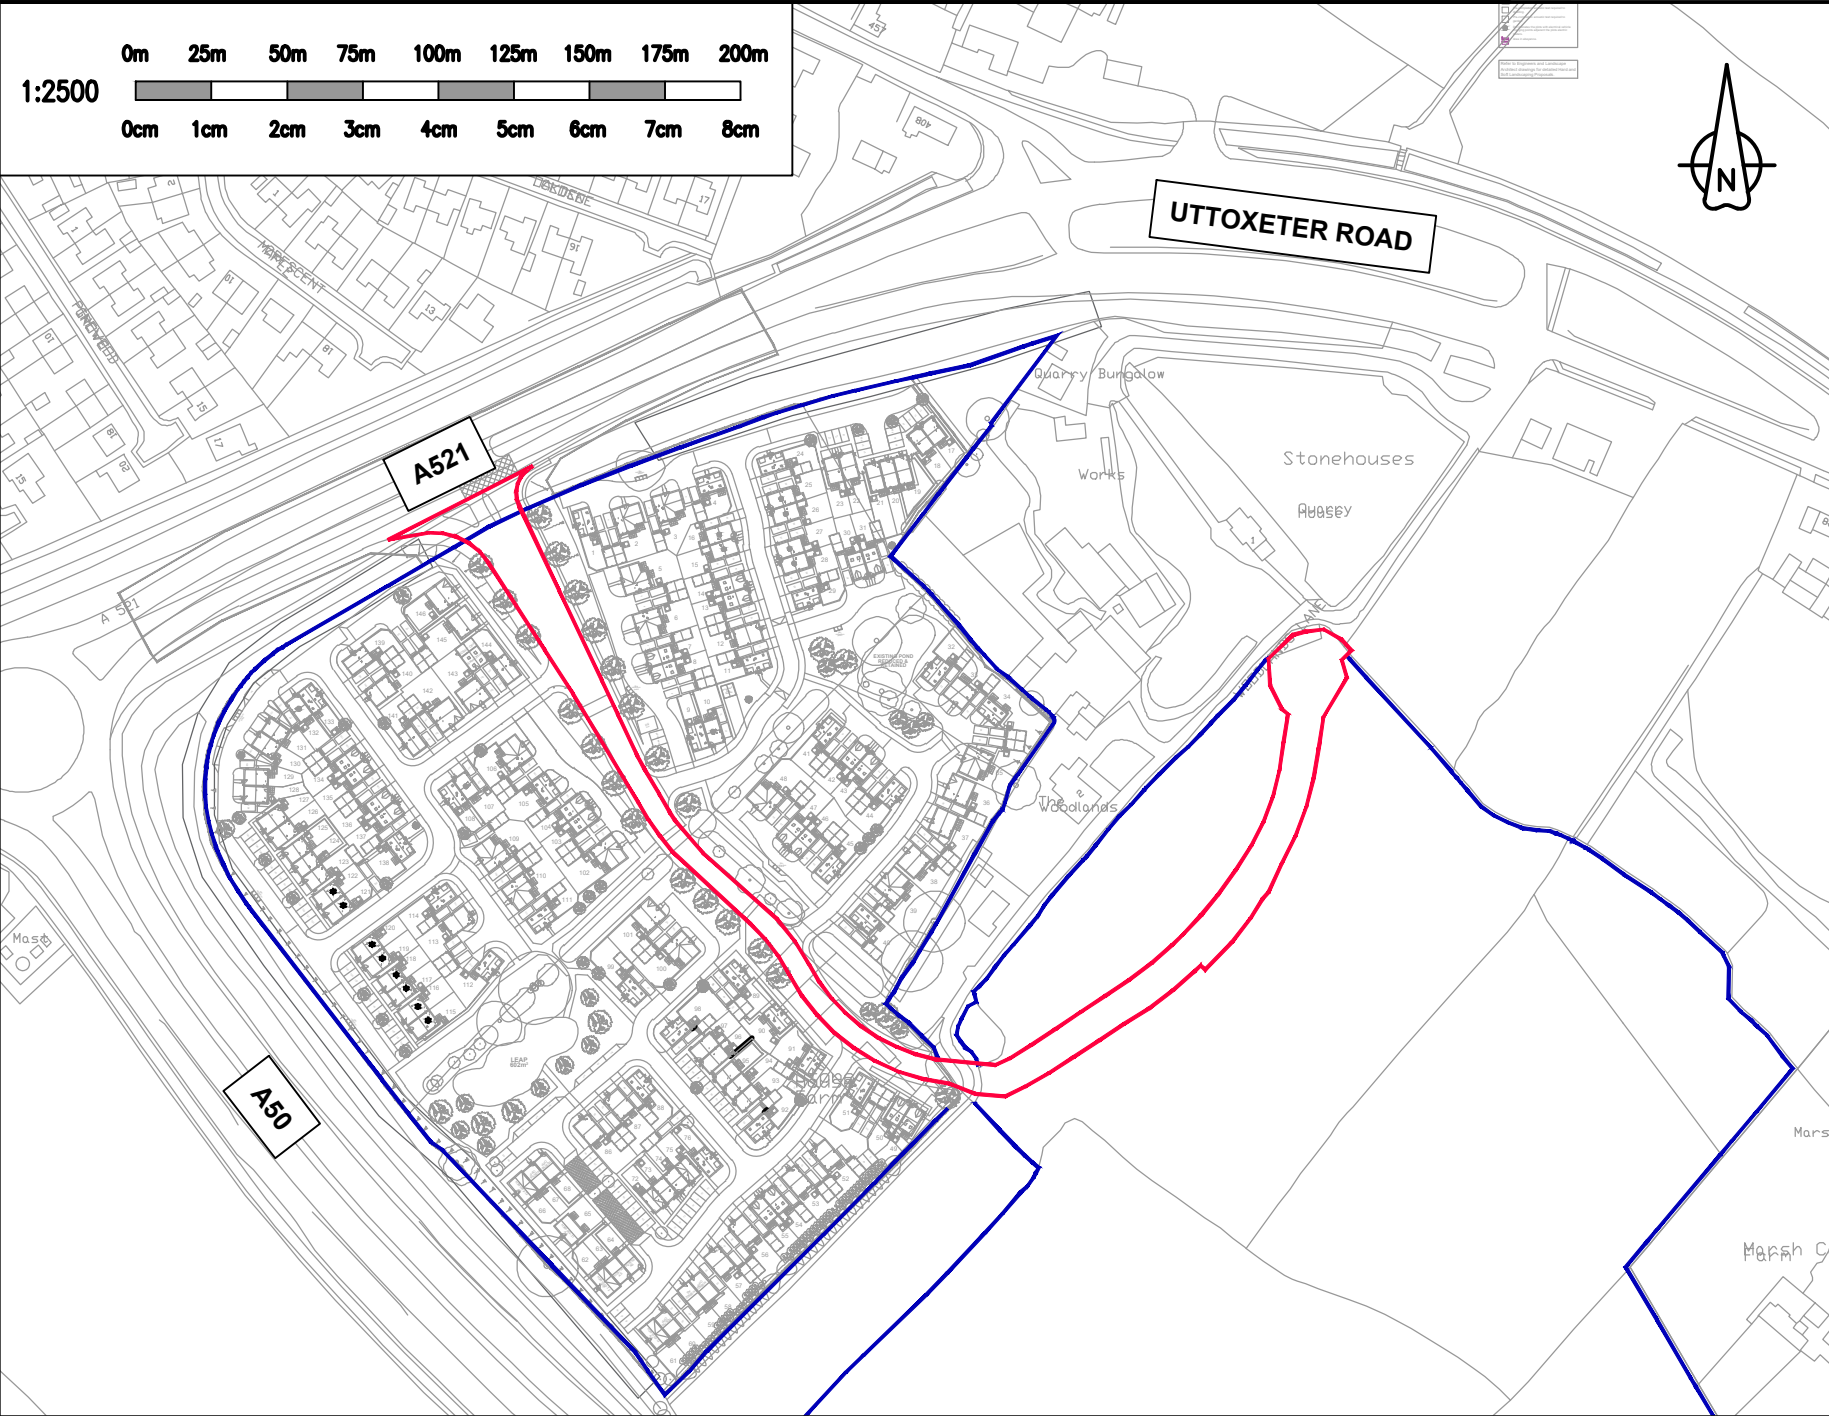

— SITE BOUNDARY

— LAND UNDER ST. MODWEN
HOMES' OWNERSHIP.

SITE LOCATION PLAN
SCALE 1:2500

Drawing Reference		
R9051-BML-18-XX-DR-C-0200		
Client Project Originator Creation Year Level Information Type Discipline Number		
Drawn by	Checked by	Project Engineer
K.M.	G.L.	G.L.
Date		Scale
JULY 2021		AS SHOWN
Project No	Drawing No	Rev
12629	200	J

Project Title
BLYTHE VALE, BLYTHE BRIDGE, STOKE-ON-TRENT
Drawing Title
HAUL ROAD FOR PHASE 1 – SITE LOCATION PLAN

NOTES

A3

1. THIS DRAWING IS PART OF A PACK THAT CONTAINS THE FOLLOWING DRAWINGS:

- BMP DRAWING No. 12629-0200 (SITE LOCATION PLAN).
- BMP DRAWING No. 12629-0201 (EXISTING SITE PLAN).
- BMP DRAWING No. 12629-2201 (SITE LOGISTICS PLAN).

POSTCODE: ST11 9NW.

GRID CO-ORDINATES:

E: 396750

N: 340500

J	03/09/21	DRAWING AMENDED TO SUIT COMMENTS FROM PLANNING CONSULTANT.	K.M.	G.L.
H	21/07/21	DRAWING AMENDED TO SUIT COMMENTS FROM PLANNING CONSULTANT.	K.M.	G.L.
G	30/06/21	MINOR AMENDMENT – EXISTING ROAD NAME AMENDED TO "A521".	K.M.	G.L.
F	16/06/21	SITE LOGISTICS UPDATED TO ENABLE COMMENCEMENT OF PHASE 2.	K.M.	G.L.
E	14/10/19	ST. MODWEN'S NAMING PROTOCOL ADDED TO TITLE BLOCK.	K.M.	G.L.
D	13/11/18	RED-LINE BOUNDARY AMENDED TO INCLUDE VISIBILITY SPLAYS. AERIAL SATELLITE IMAGERY REPLACED WITH ORDNANCE SURVEY MAP.	K.M.	G.L.
C	12/11/18	"SITE LOCATION PLAN" VIEWPORT REMOVED FROM DRAWING.	K.M.	G.L.
B	12/11/18	LAND UNDER ST. MODWEN HOMES' OWNERSHIP ADDED TO PLAN.	K.M.	G.L.
A	26/10/18	EXISTING SITE PLAN SCALE CHANGED FROM "N.T.S." TO 1:2500.	K.M.	G.L.
Rev	Date	Description	By	Chkd By

Revision Schedule

BAYNHAM MEIKLE

Consulting Structural & Civil Engineers

8 Meadow Road, Edgbaston, Birmingham B17 8BU
Tel: 0121 434 4100 Fax: 0121 434 4073 Email: admin@bm-p.co.uk