


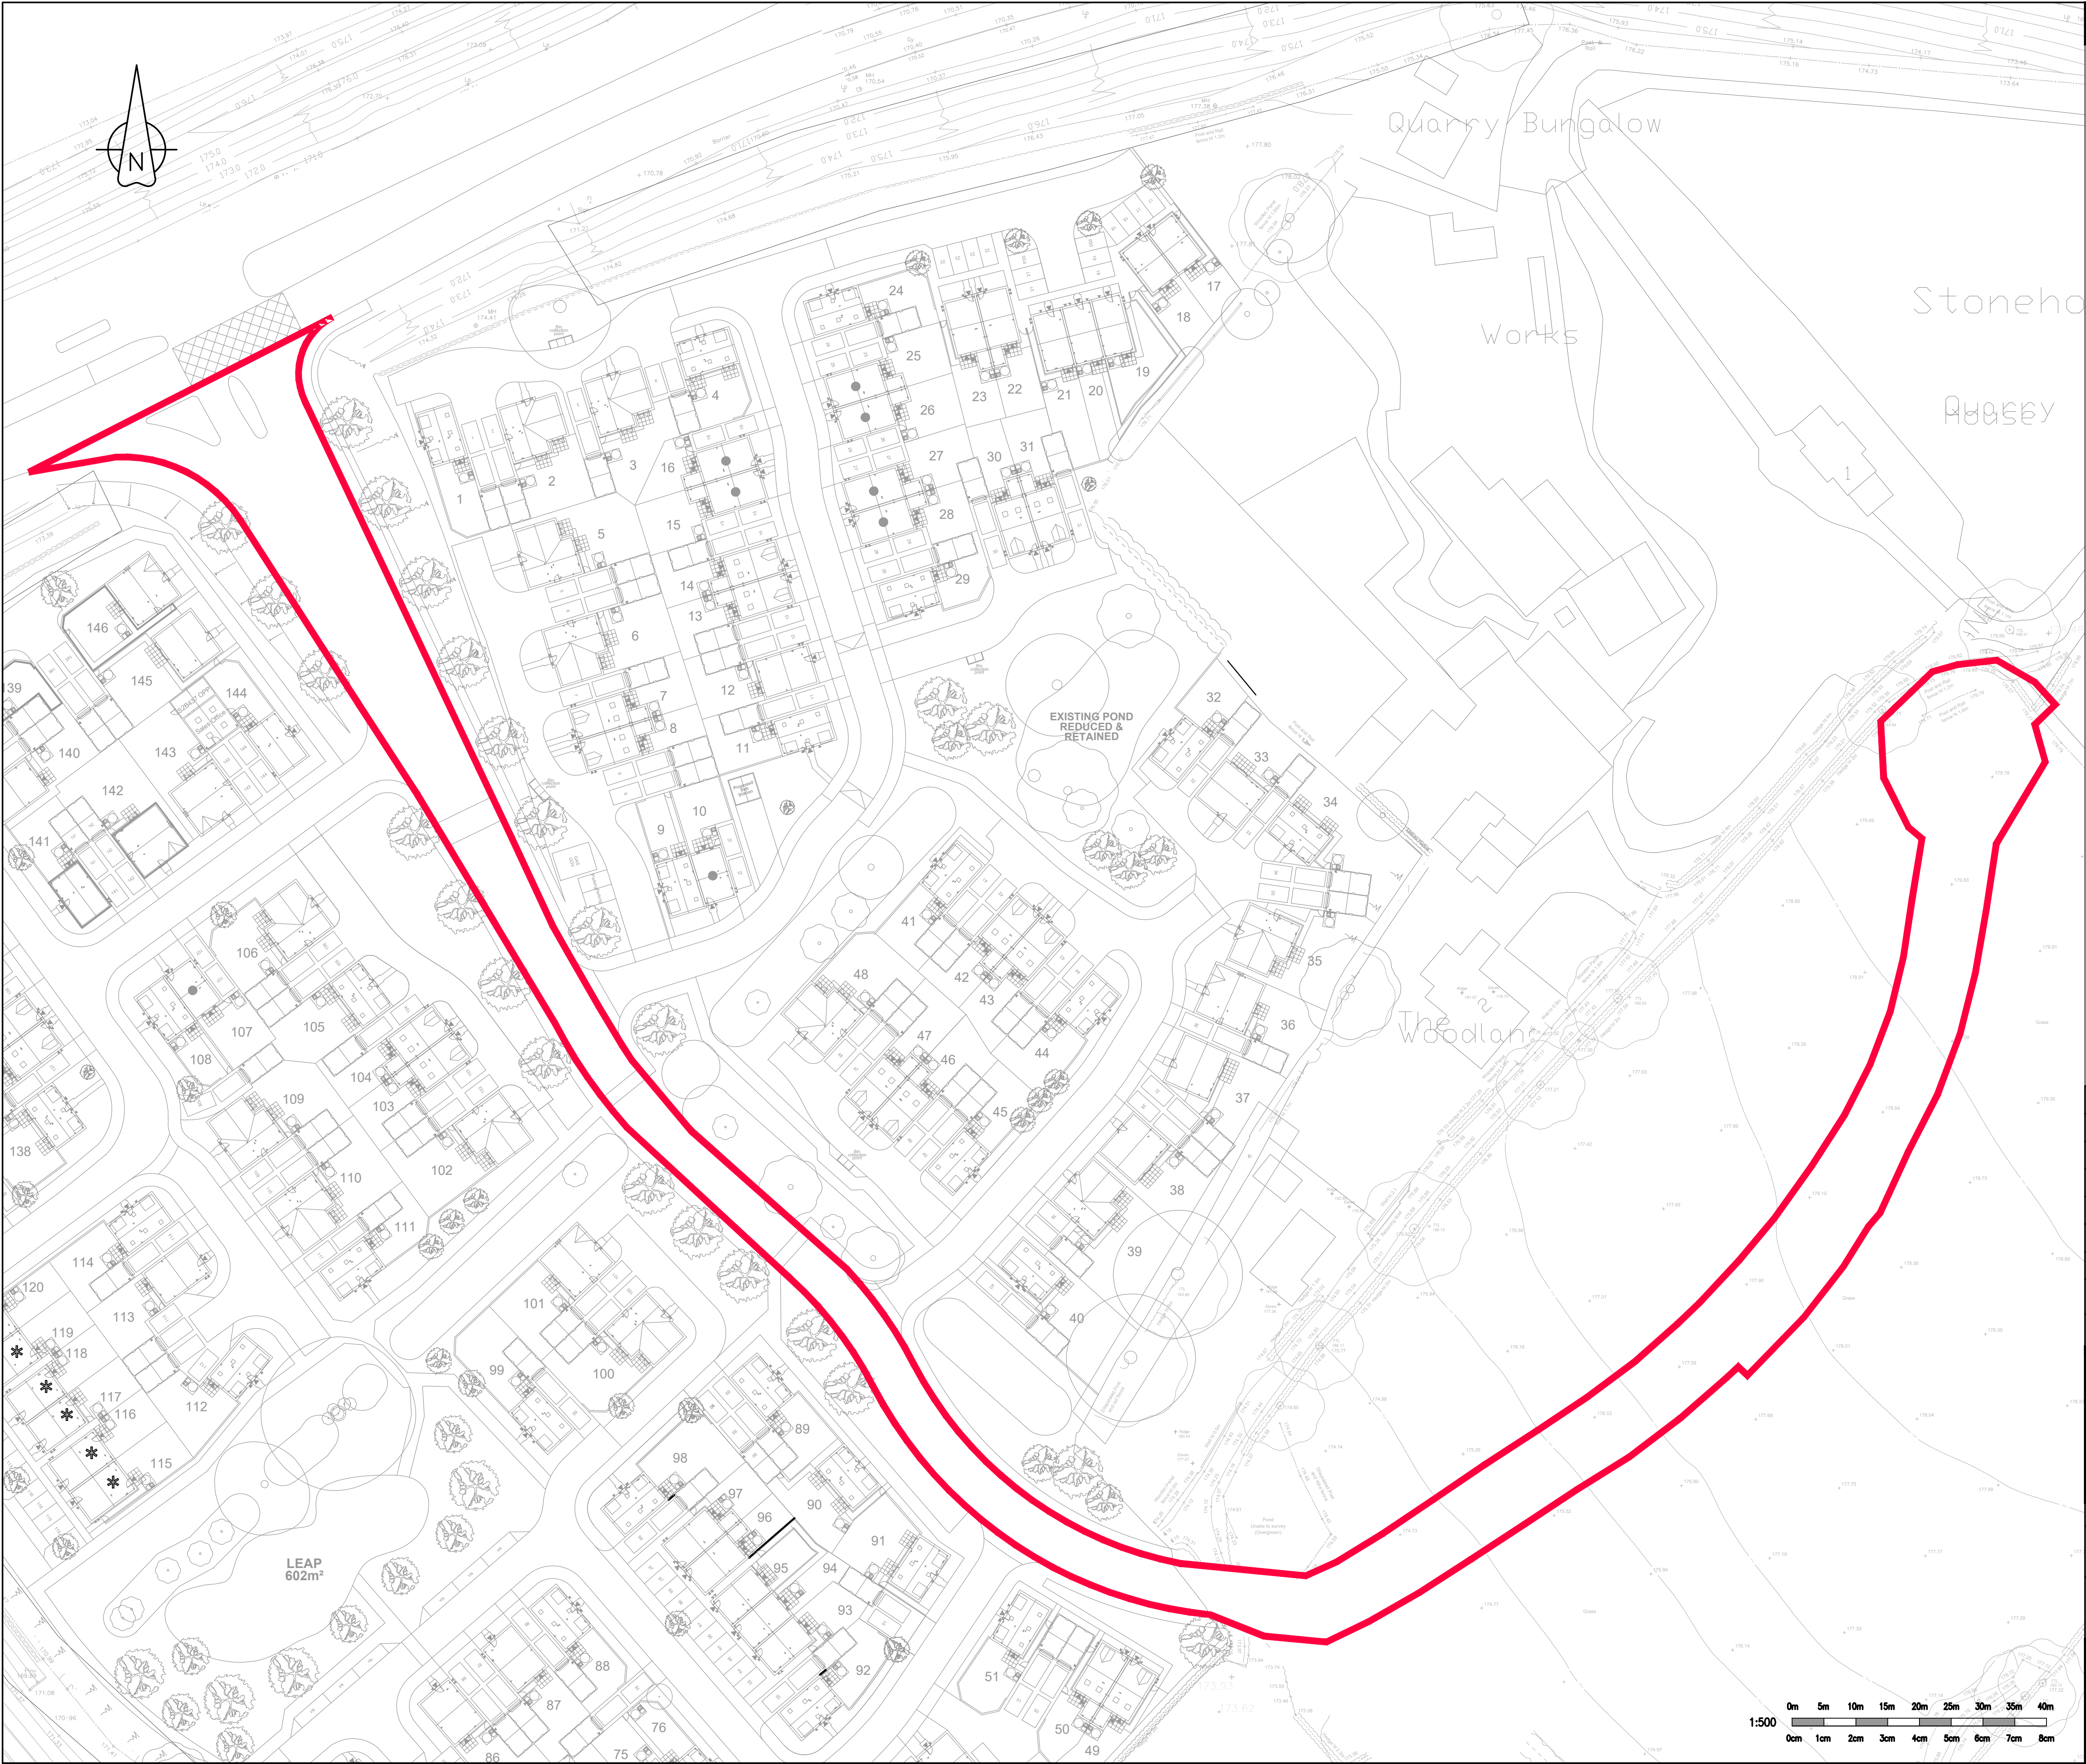

NOTES

A1

1. THIS DRAWING IS PART OF A PACK THAT CONTAINS THE FOLLOWING DRAWINGS:

- BMP DRAWING No. 12629-0200 (SITE LOCATION PLAN).
- BMP DRAWING No. 12629-0201 (EXISTING SITE PLAN).
- BMP DRAWING No. 12629-2201 (SITE LOGISTICS PLAN).

KEY:

SITE BOUNDARY

G	03/09/21	DRAWING AMENDED TO SUIT COMMENTS FROM PLANNING CONSULTANT.	K.M.	G.L.
F	21/07/21	DRAWING AMENDED TO SUIT COMMENTS FROM PLANNING CONSULTANT.	K.M.	G.L.
E	16/06/21	SITE LOGISTICS UPDATED TO ENABLE COMMENCEMENT OF PHASE 2.	K.M.	G.L.
D	14/10/19	ST. MODWEN'S NAMING PROTOCOL ADDED TO TITLE BLOCK.	K.M.	G.L.
C	13/11/18	RED-LINE BOUNDARY AMENDED TO INCLUDE VISIBILITY SPLAYS.	K.M.	G.L.
B	12/11/18	DRAWING SCALE AMENDED FROM 1:1250 TO 1:500.	K.M.	G.L.
A	26/10/18	RED-LINE BOUNDARY UPDATED TO SUIT LATEST COMMENTS.	C.R.	G.L.
Rev	Date	Description	By	Chkd By

Revision Schedule

Project Title

BLYTHE VALE, BLYTHE BRIDGE, STOKE-ON-TRENT

Drawing Title

HAUL ROAD FOR PHASE 1 -
EXISTING SITE PLAN

Drawn by K.M.		Checked by G.L.	Project Engineer G.L.
Date	Scale	Originator Project No	Originator Drawing No
JULY 2021	1:500	12629	201

Drawing Reference

R9051-BML-18-XX-DR-C-0201

Client | Project | Originator | Creation Year | Level | Information Type | Discipline | Number

Rev

G

BAYNHAM MEIKLE

Consulting Structural & Civil Engineers

8 Meadow Road, Edgbaston, Birmingham B17 8BU
Tel: 0121 434 4100 Fax: 0121 434 4073 Email: admin@bm-p.co.uk

B

M