



Copyright of this drawing is vested in the Architect and it must not be copied or reproduced without consent. Figured dimensions only are to be taken from this drawing. All contractors must verify the site and be responsible for checking and checking all dimensions relative to their work. Hewitt Clark Architects Ltd are to be advised of any variation between drawings and site conditions. **CLIENTS ARE ADVISED TO CLARIFY DIMENSIONS WITH THE ARCHITECT PRIOR TO SETTING OUT AND NOT TO SCALE FROM THE DRAWINGS.**


Rev.	Drawn	Comments	Date
A	BVC	Preparation of drawings for planning submission.	01.03.21
B	BVC	Amendment to description.	14.04.21
C	BVC	Amendment to description for planning application.	09.09.21

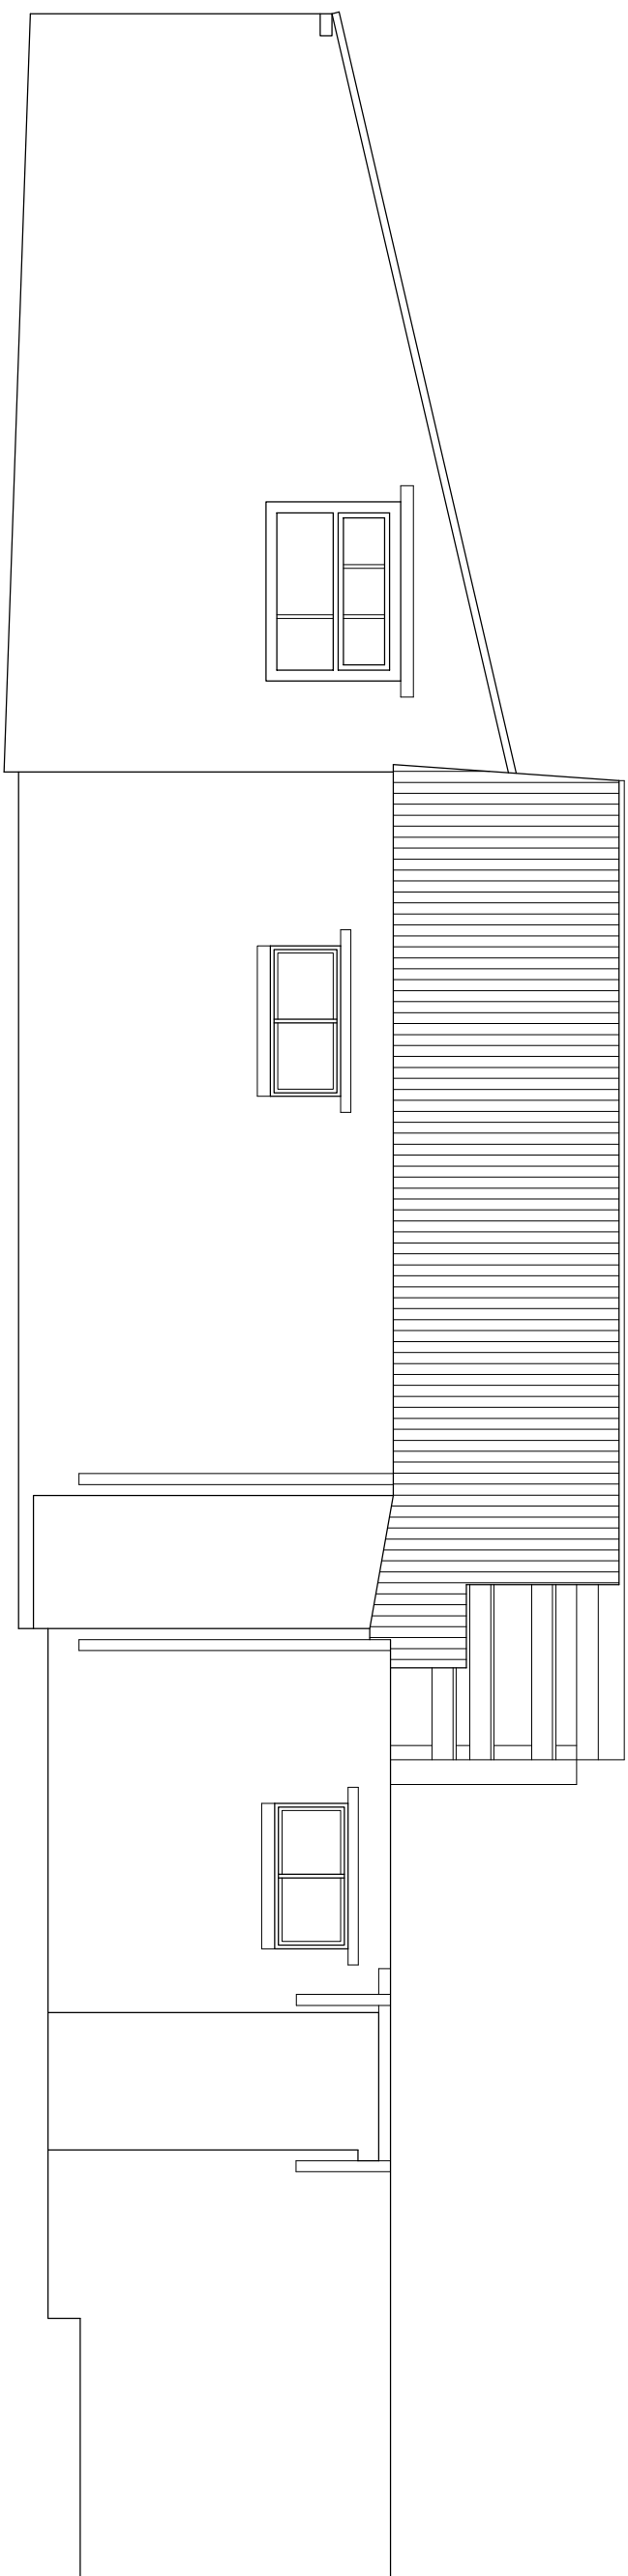


REAR ELEVATION 1:50

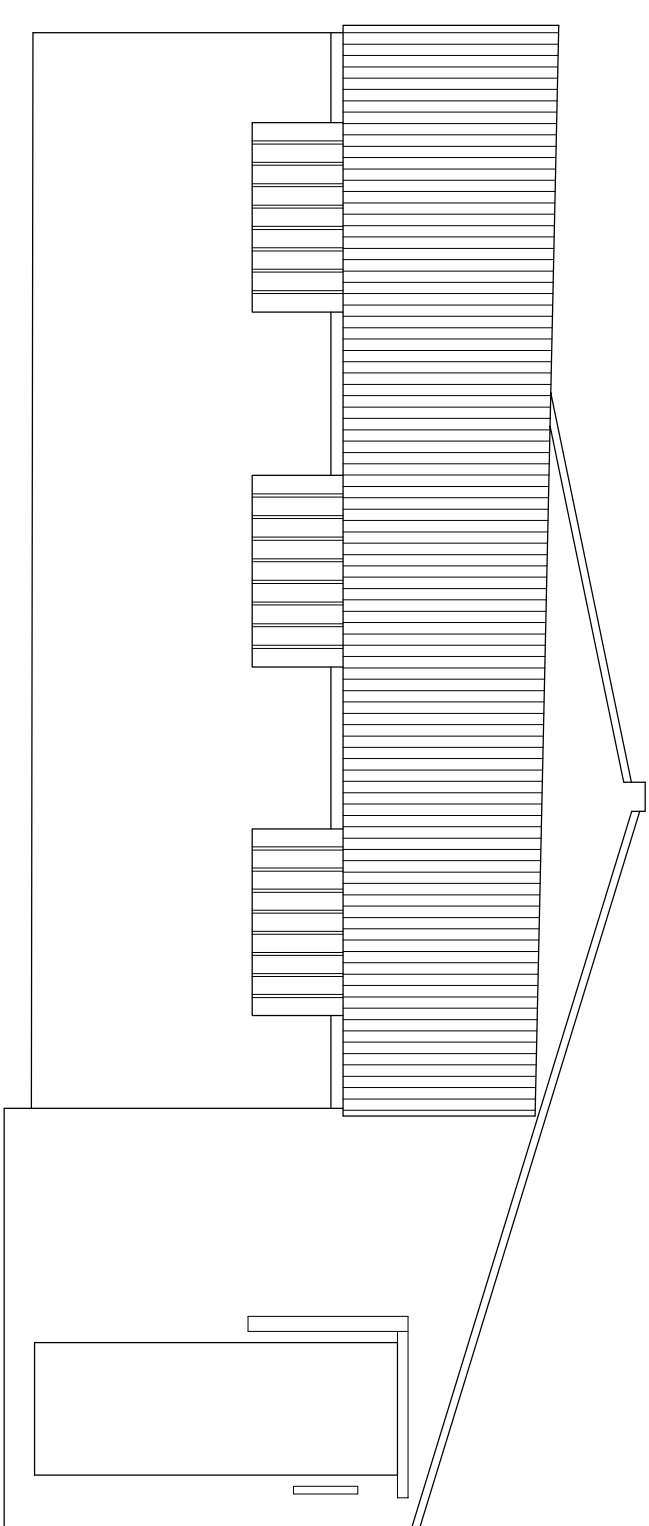

SIDE ELEVATION 1:50

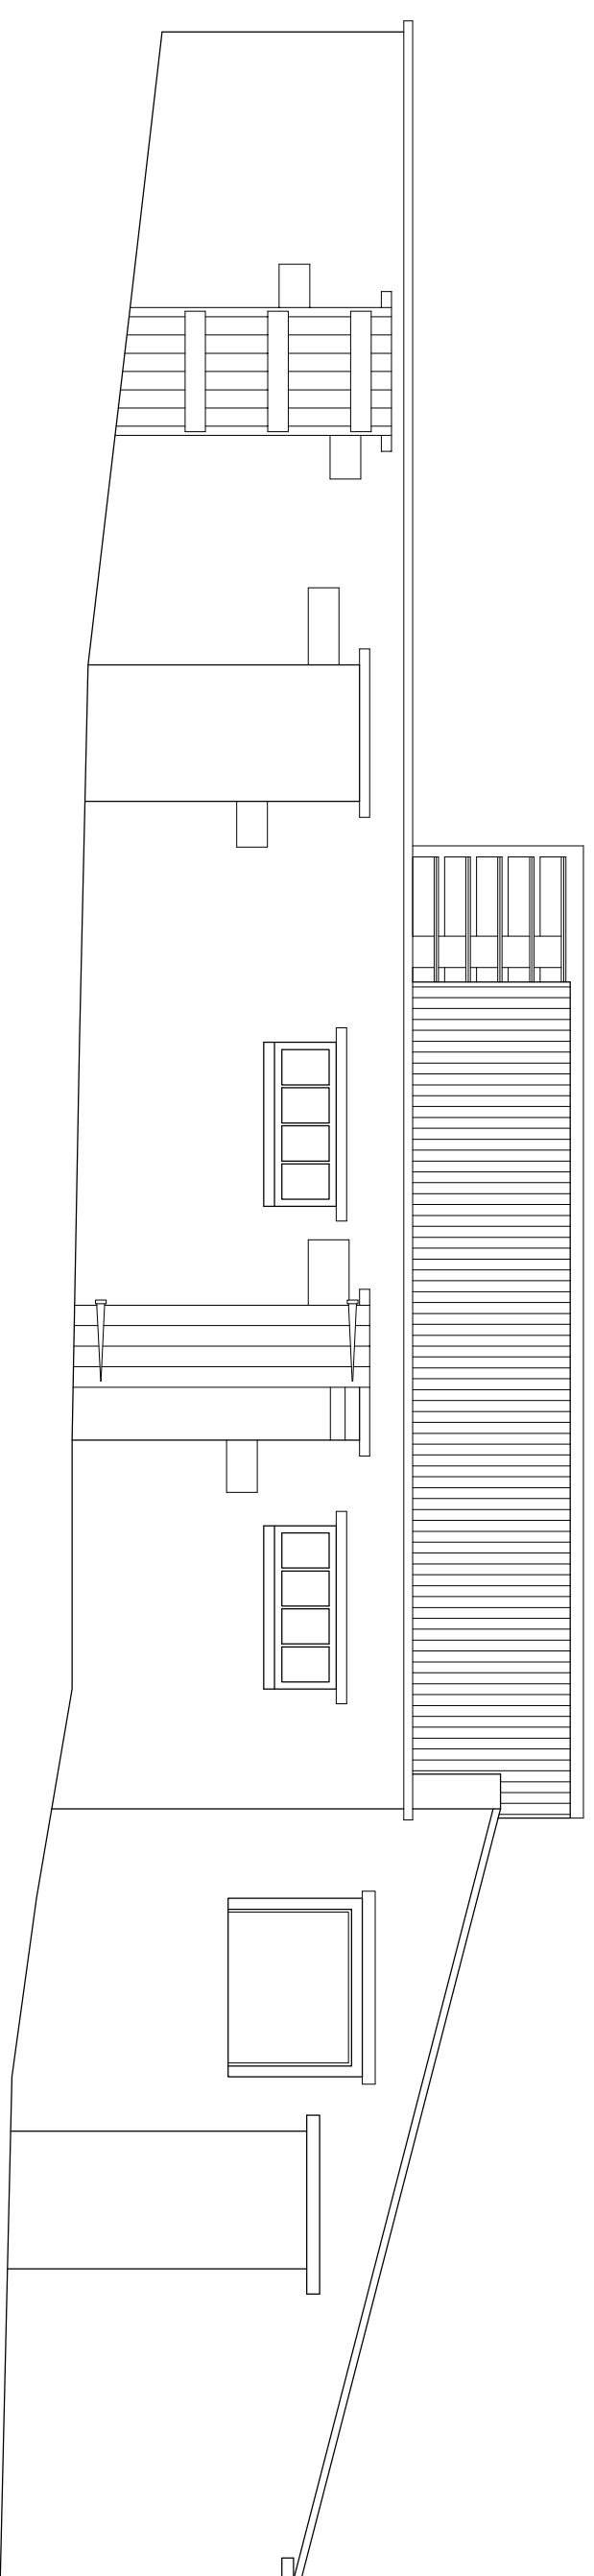


FRONT ELEVATION 1:50

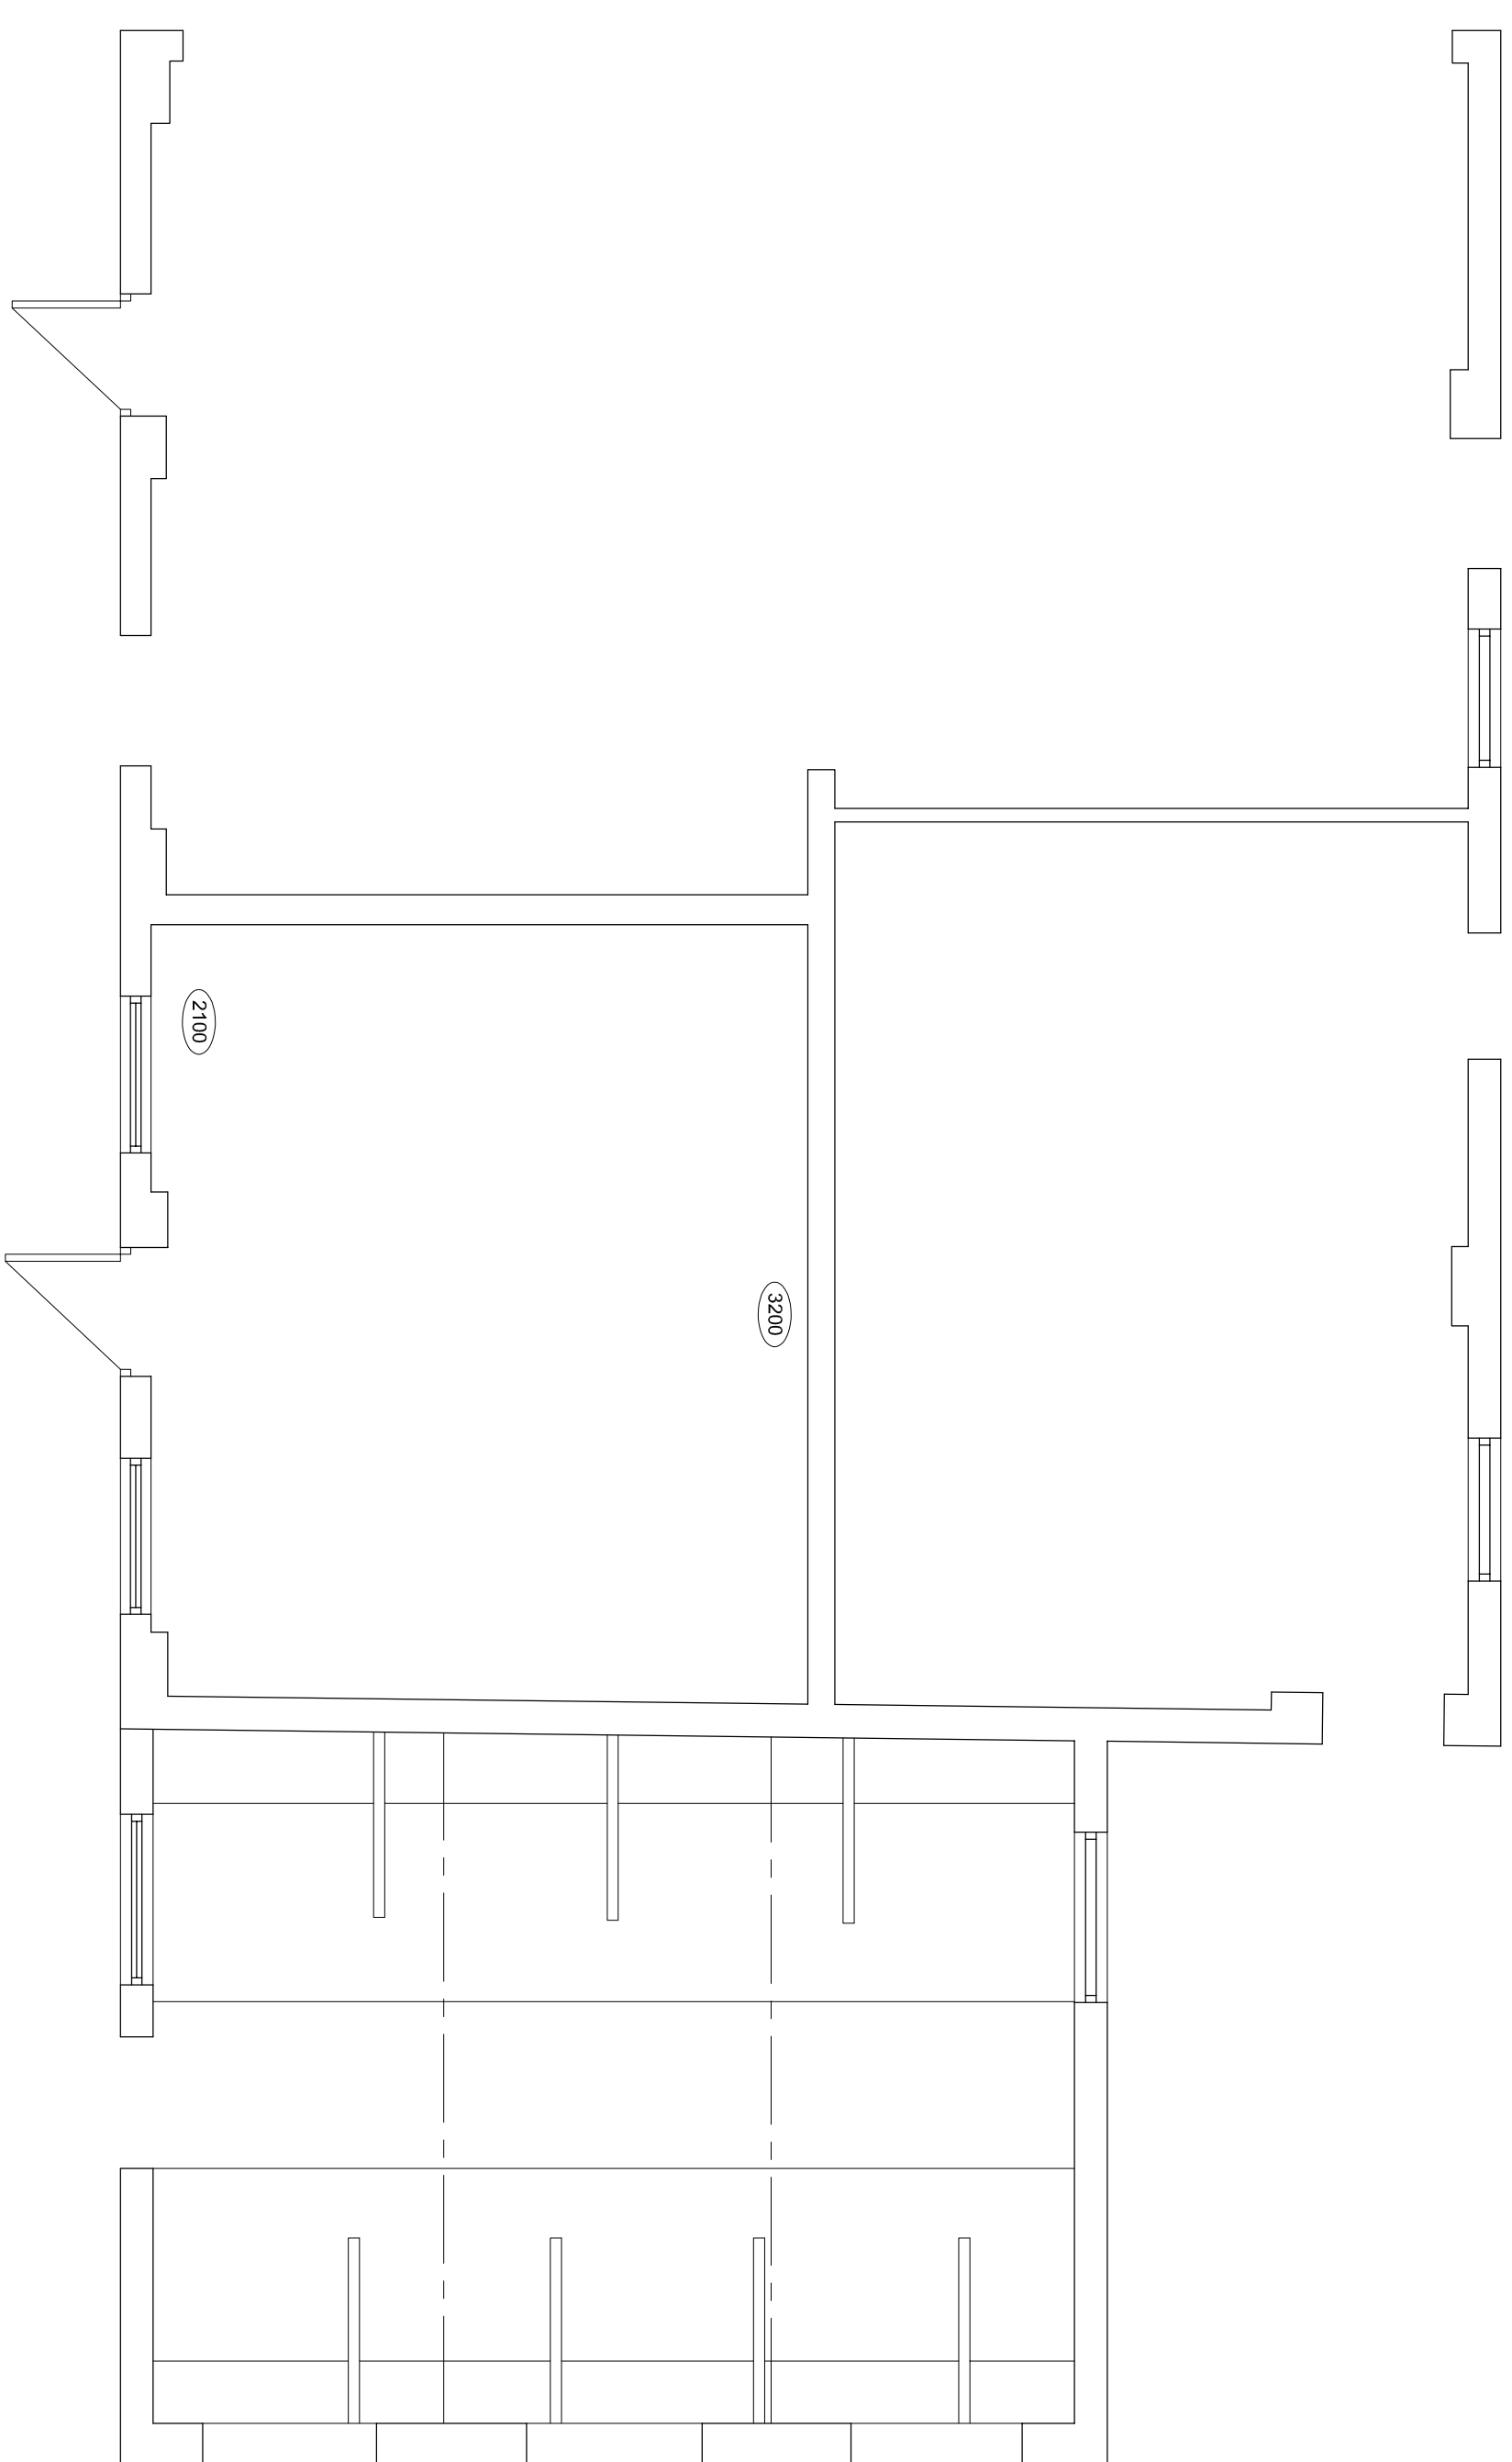

FLOOR PLAN 1:50



SITE LOCATION PLAN 1:2500

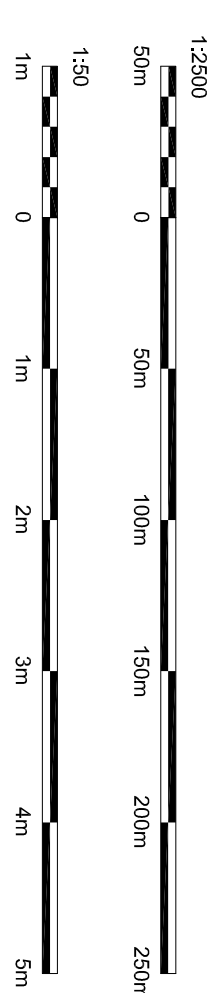

Client
Mr & Mrs M Wheat

Project	Title
Conversion of existing barns to a dwelling at Oldengine Farm, Birchenfields Lane, Dilhorne	Plans and Elevations of Barn as Existing

Status
Survey

Date Sept 2020

BVC
DrawnScale $\otimes$ AI As Stated

Checked

Project No.	Drawing No.
-------------	-------------

01008 AL(0)02

Rev C