



Rev	Down	Comments	Date
-----	------	----------	------


Form new opening in extg gable wall for double glazed powder coated aluminium window

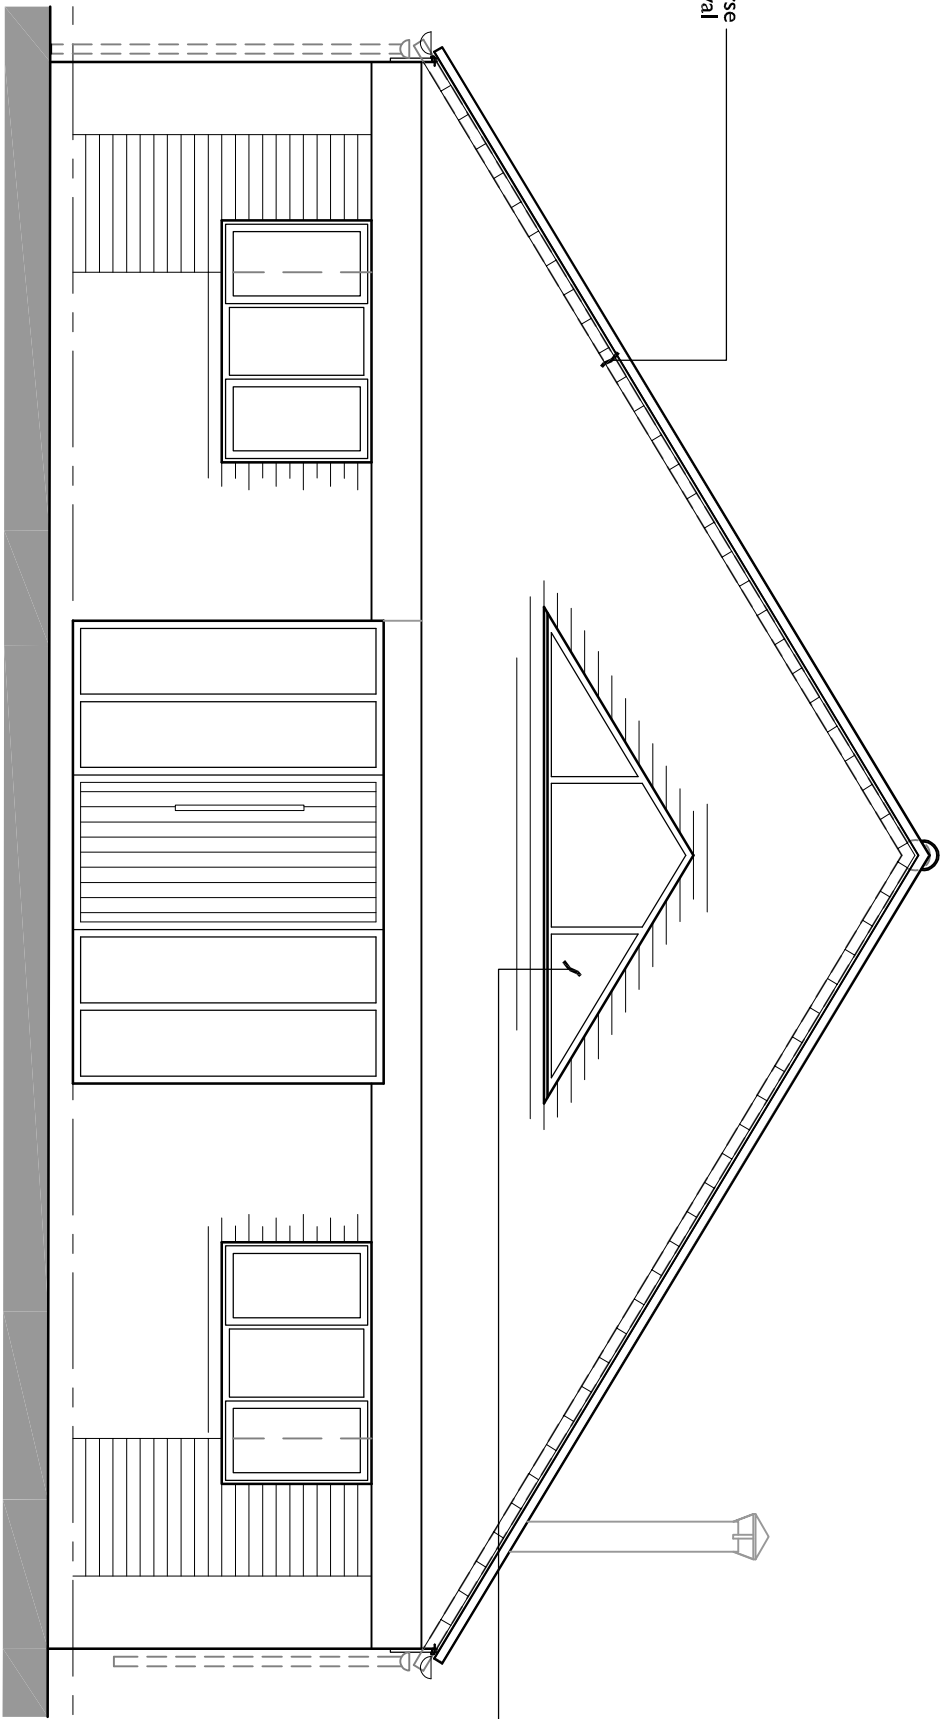


Front elevation (north-east) scale: 1:50 at A1

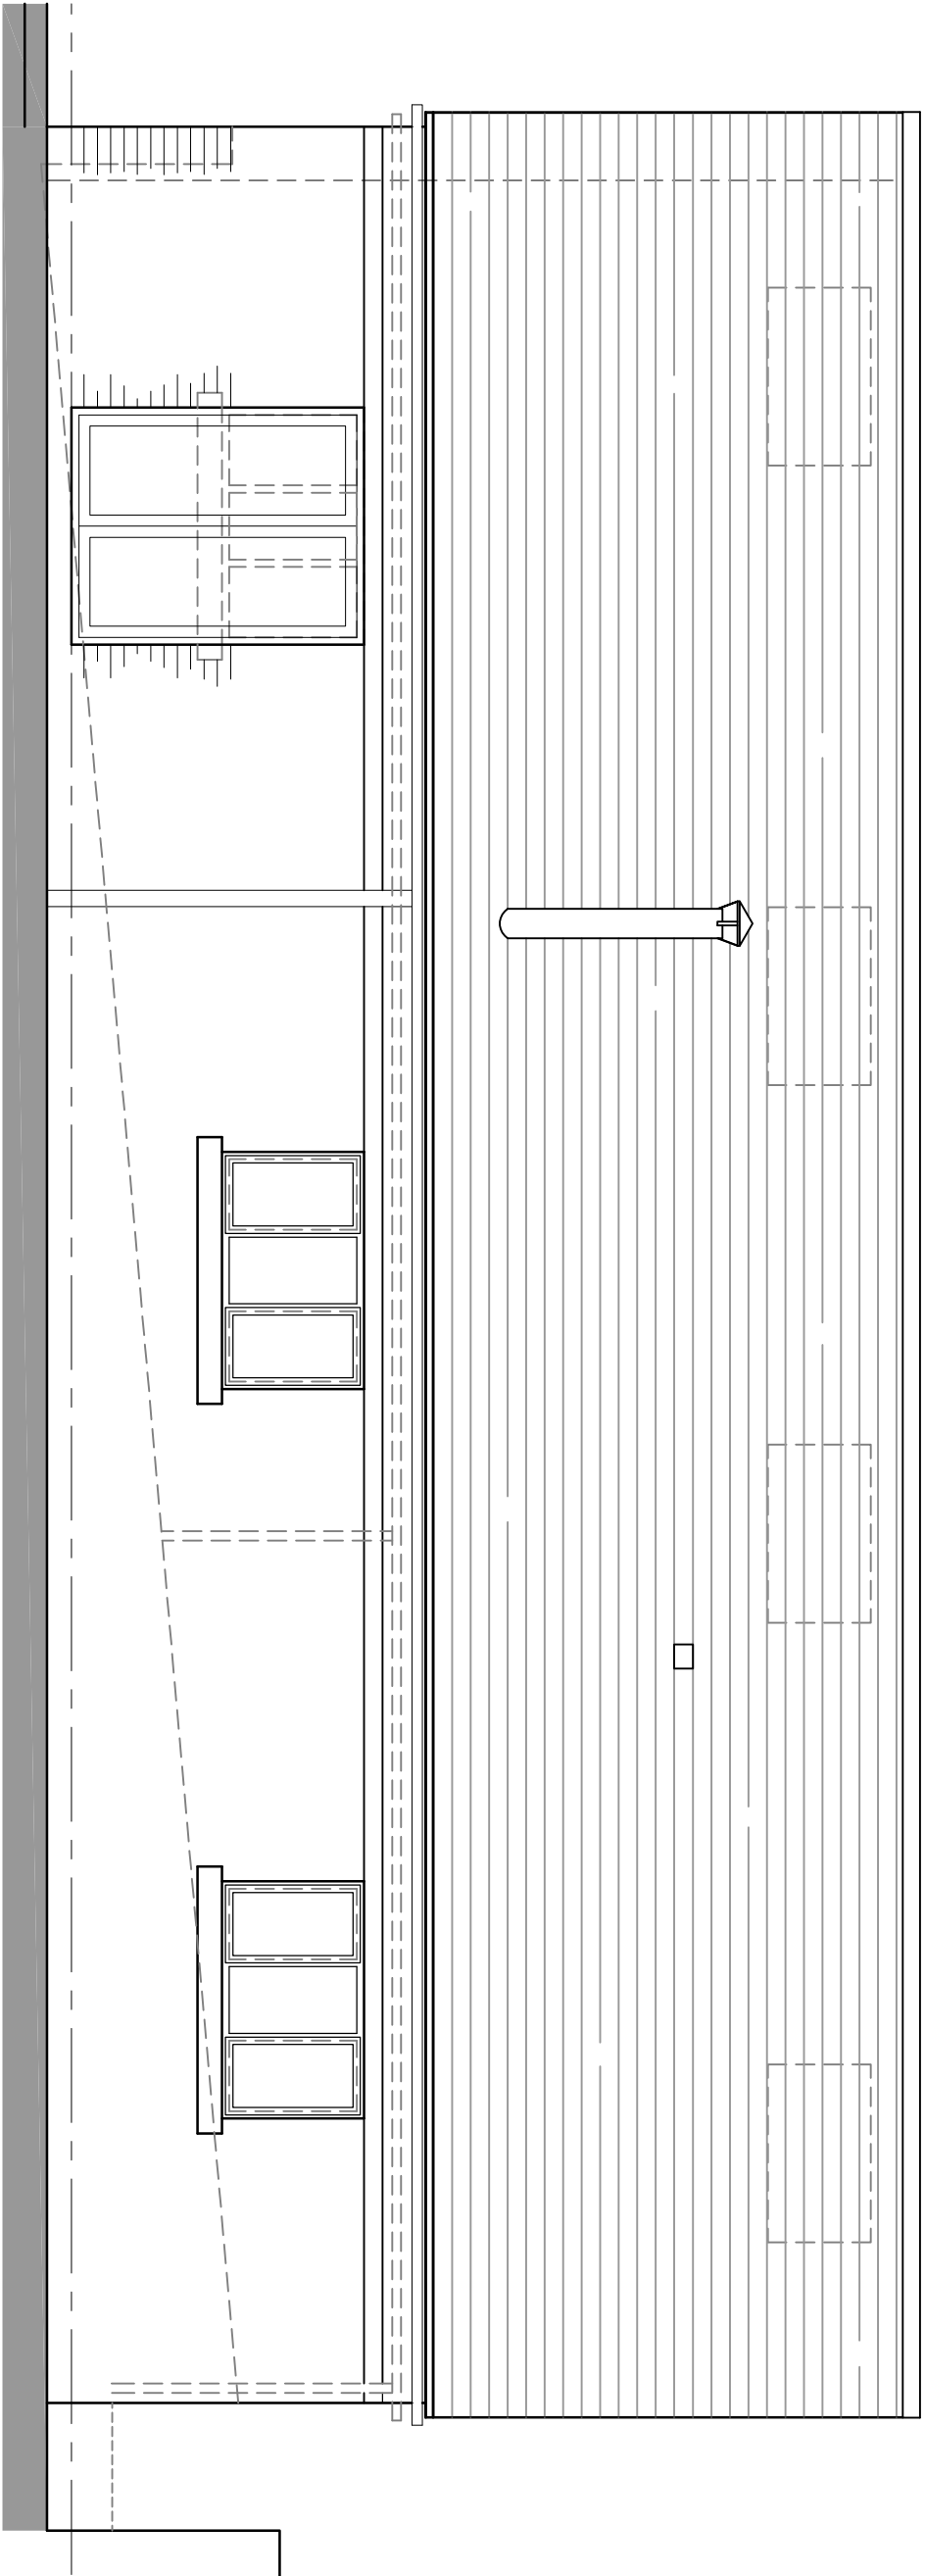


Side elevation (north-west) scale: 1:50 at A1

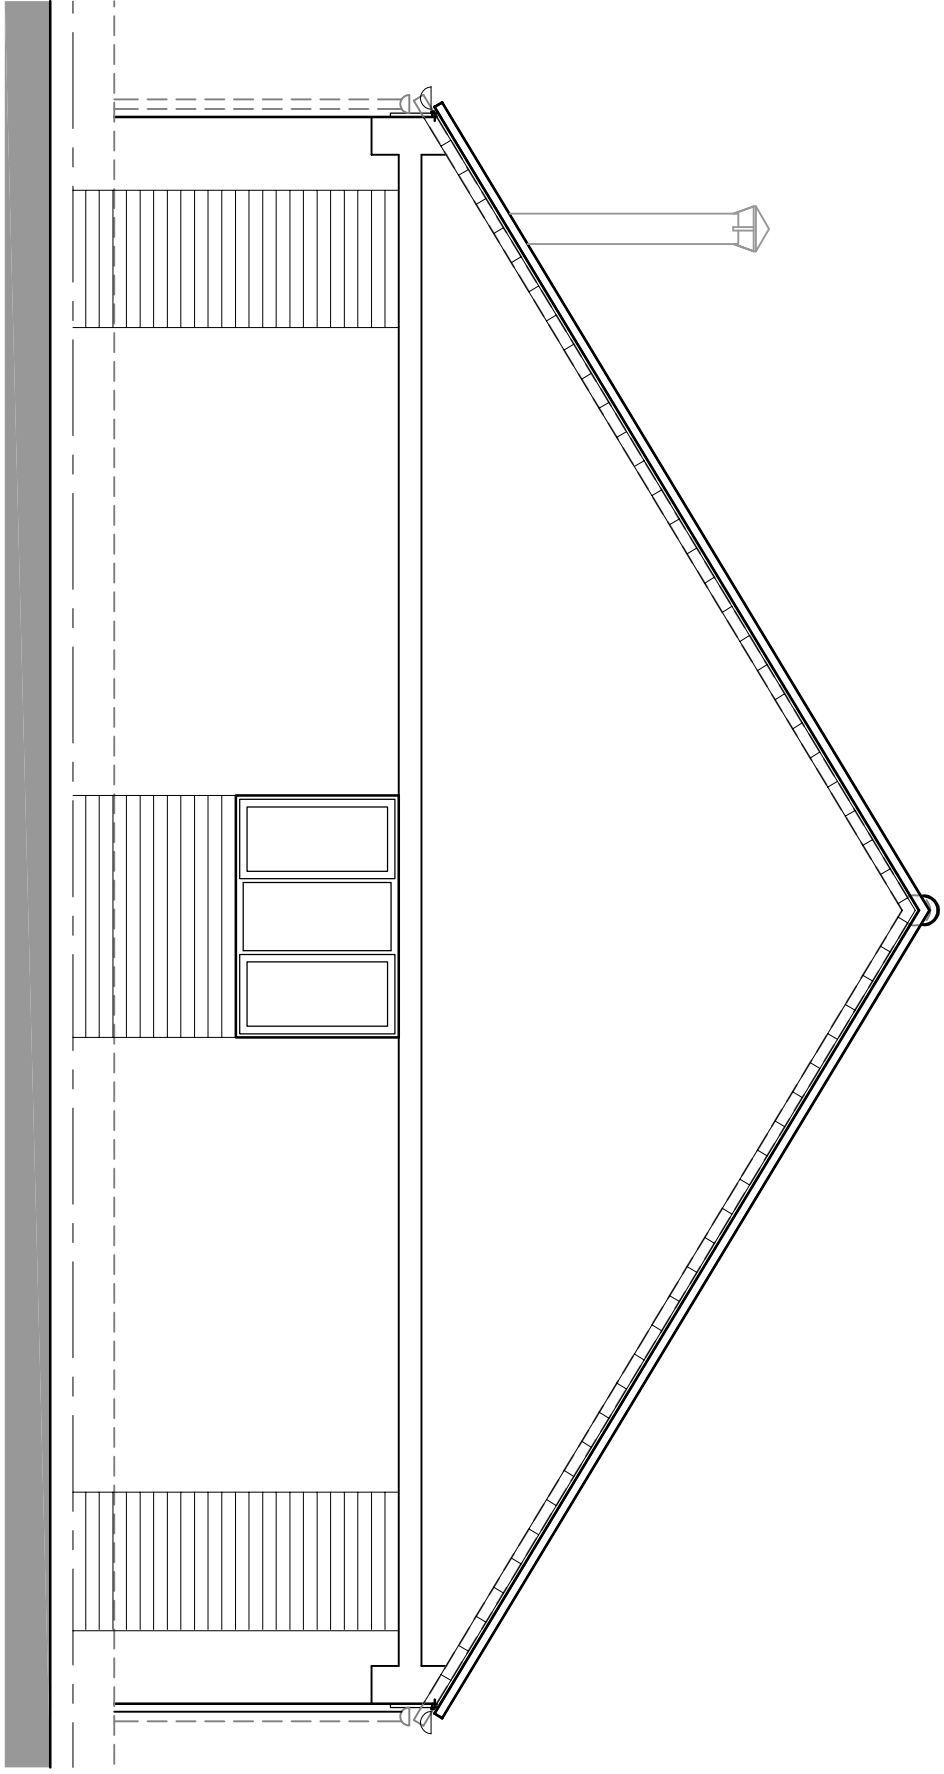


Rear elevation (south-west) scale: 1:50 at A1

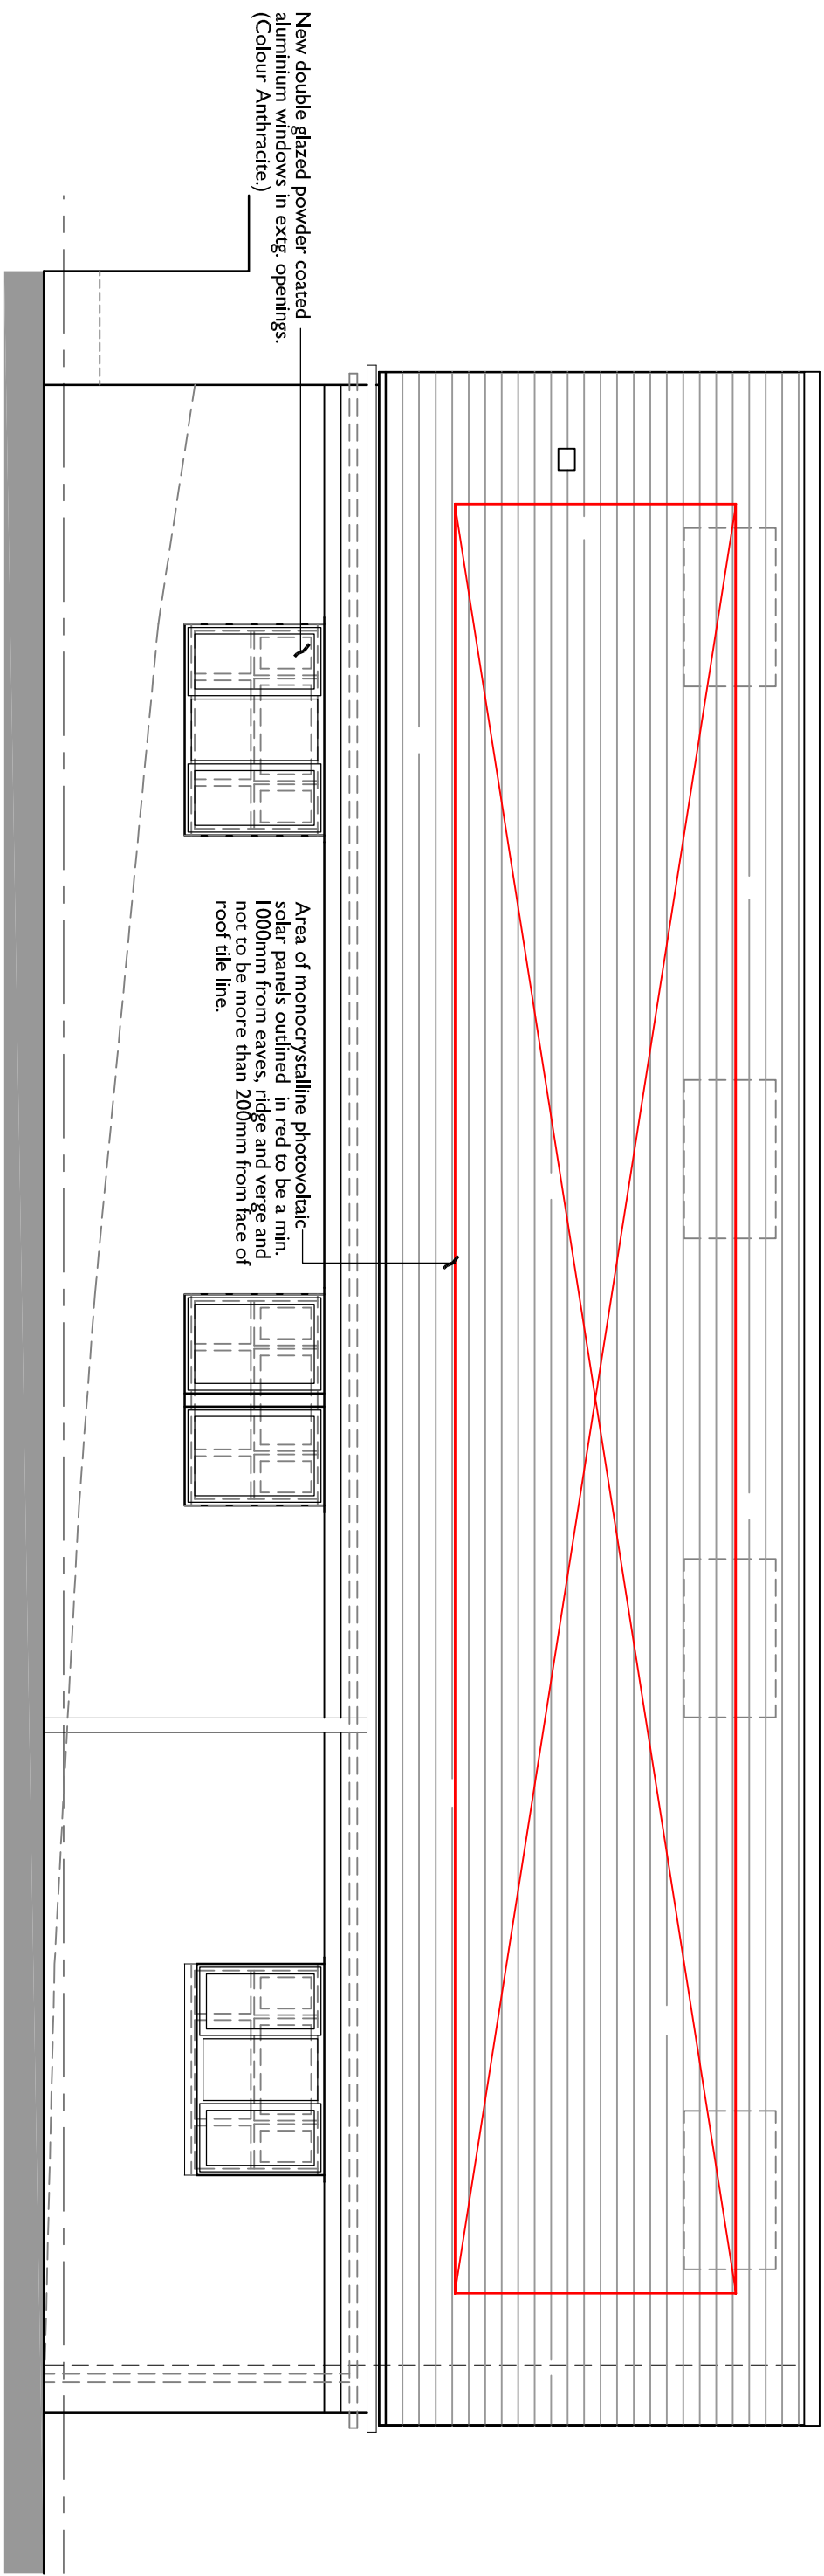

Side elevation (south-east) scale: 1:50 at A1

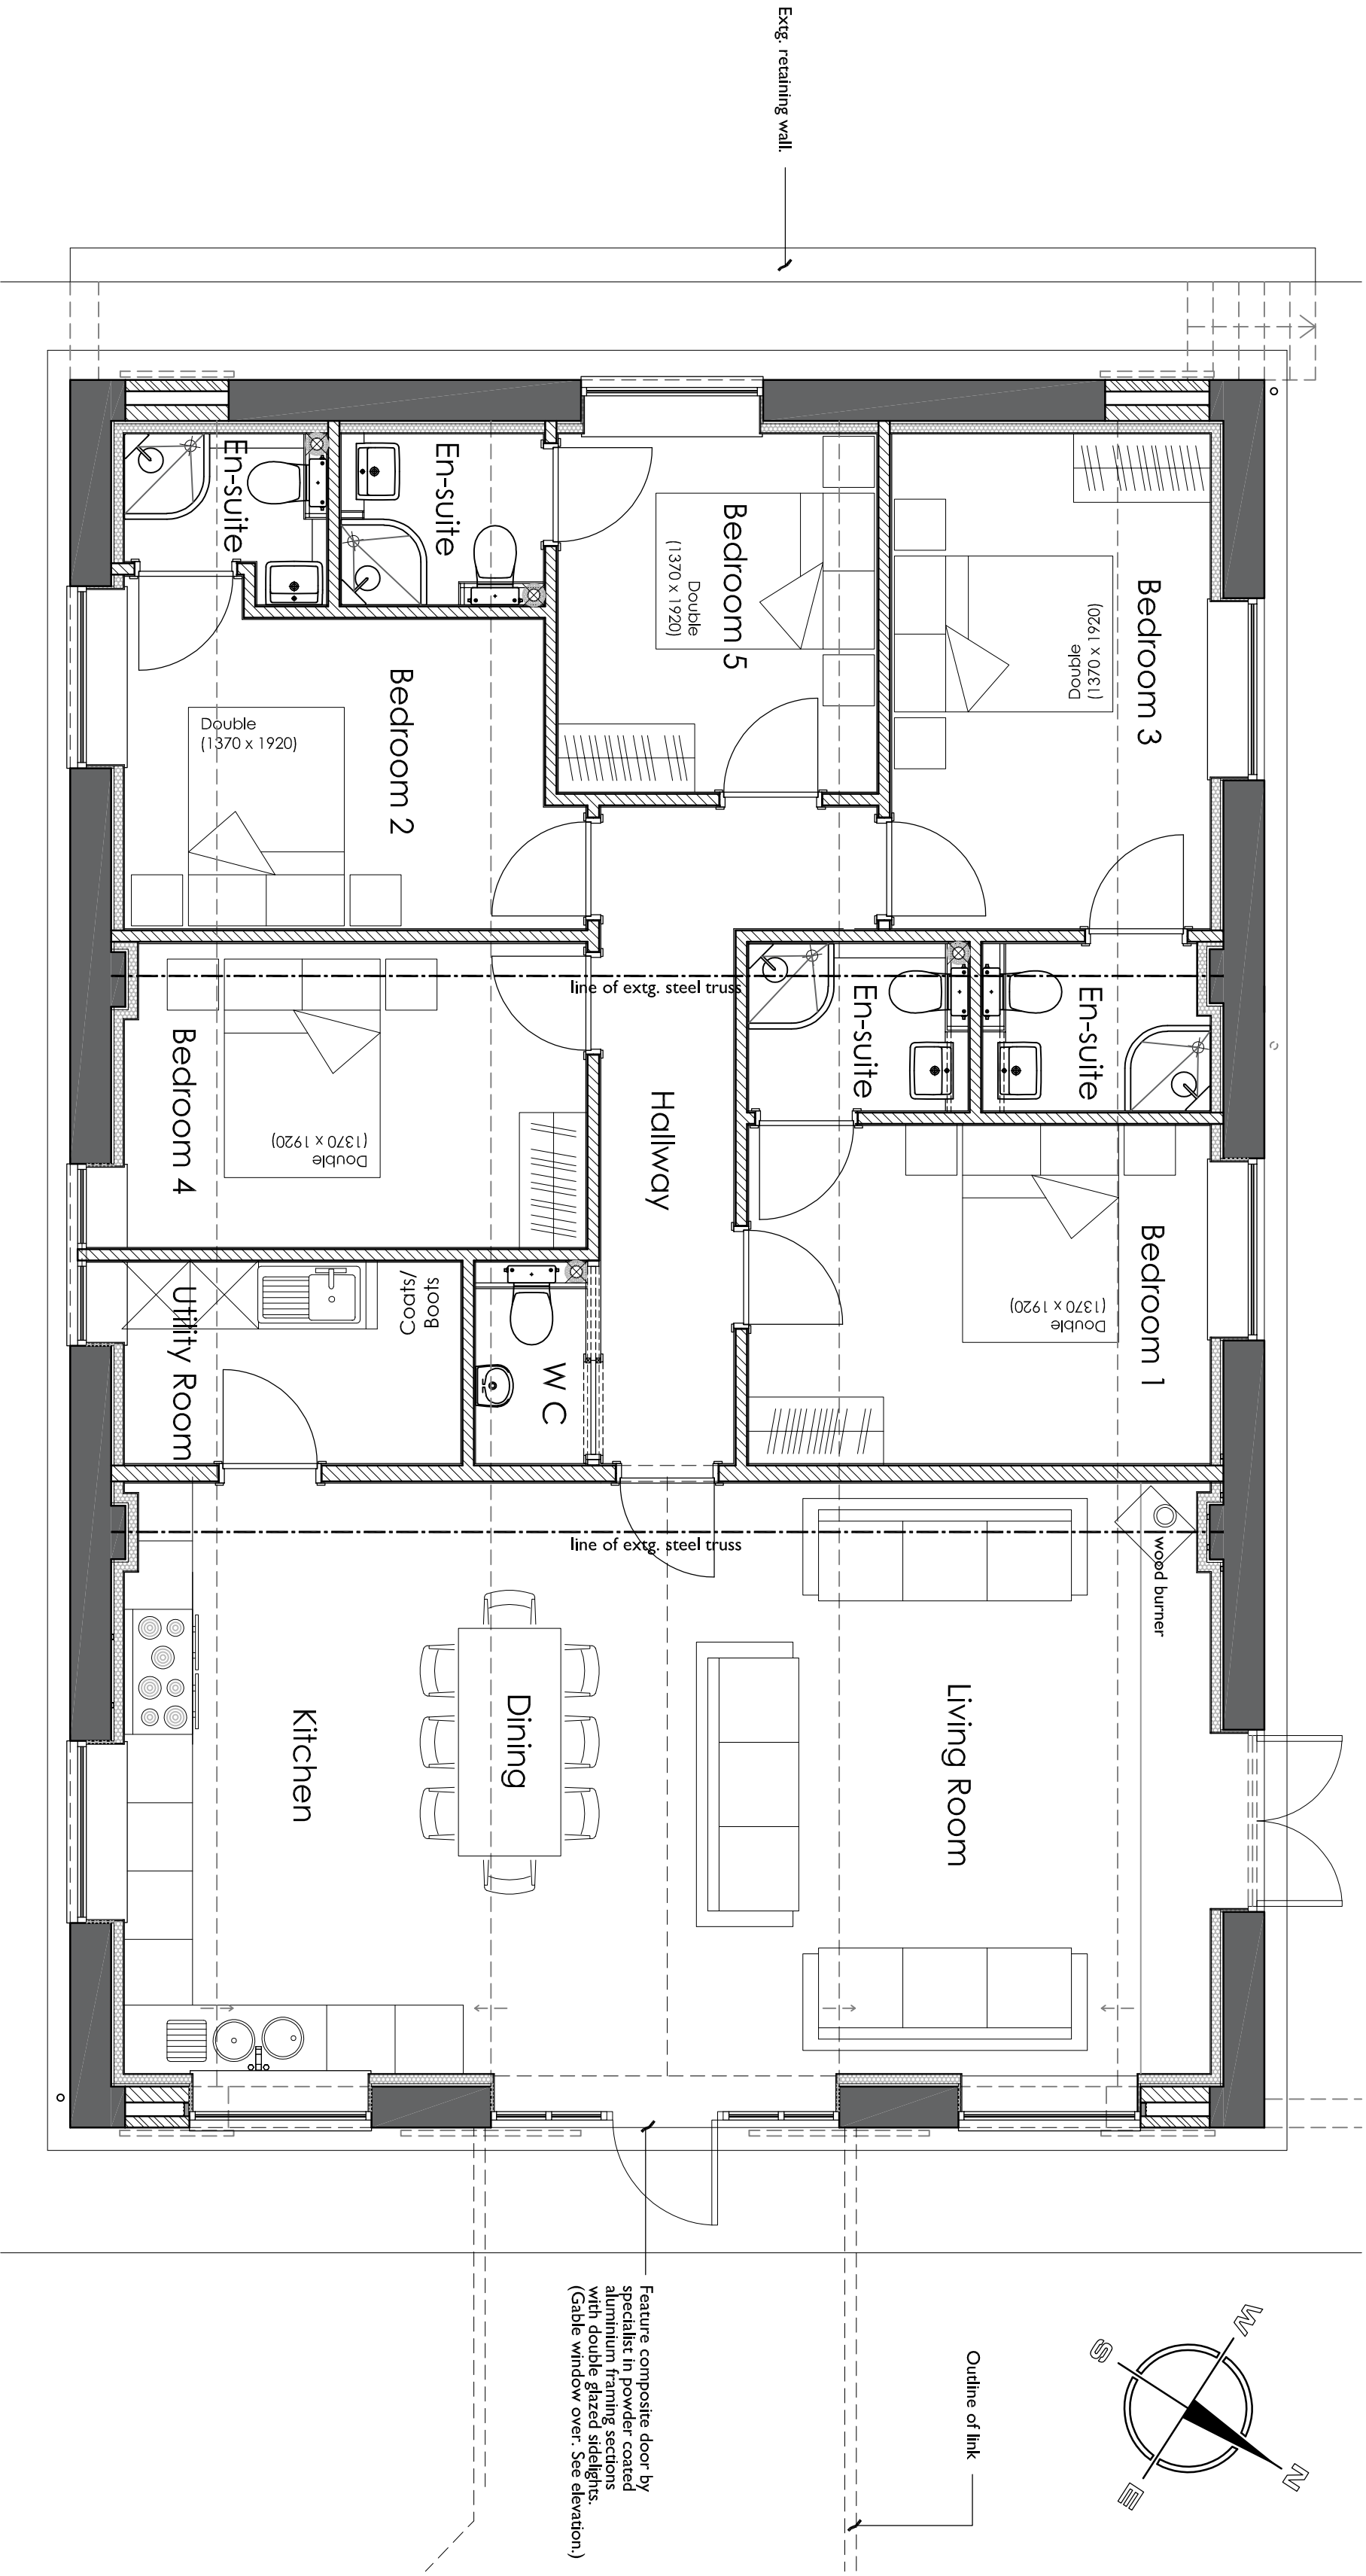

Ground floor plan scale: 1:50 at A1

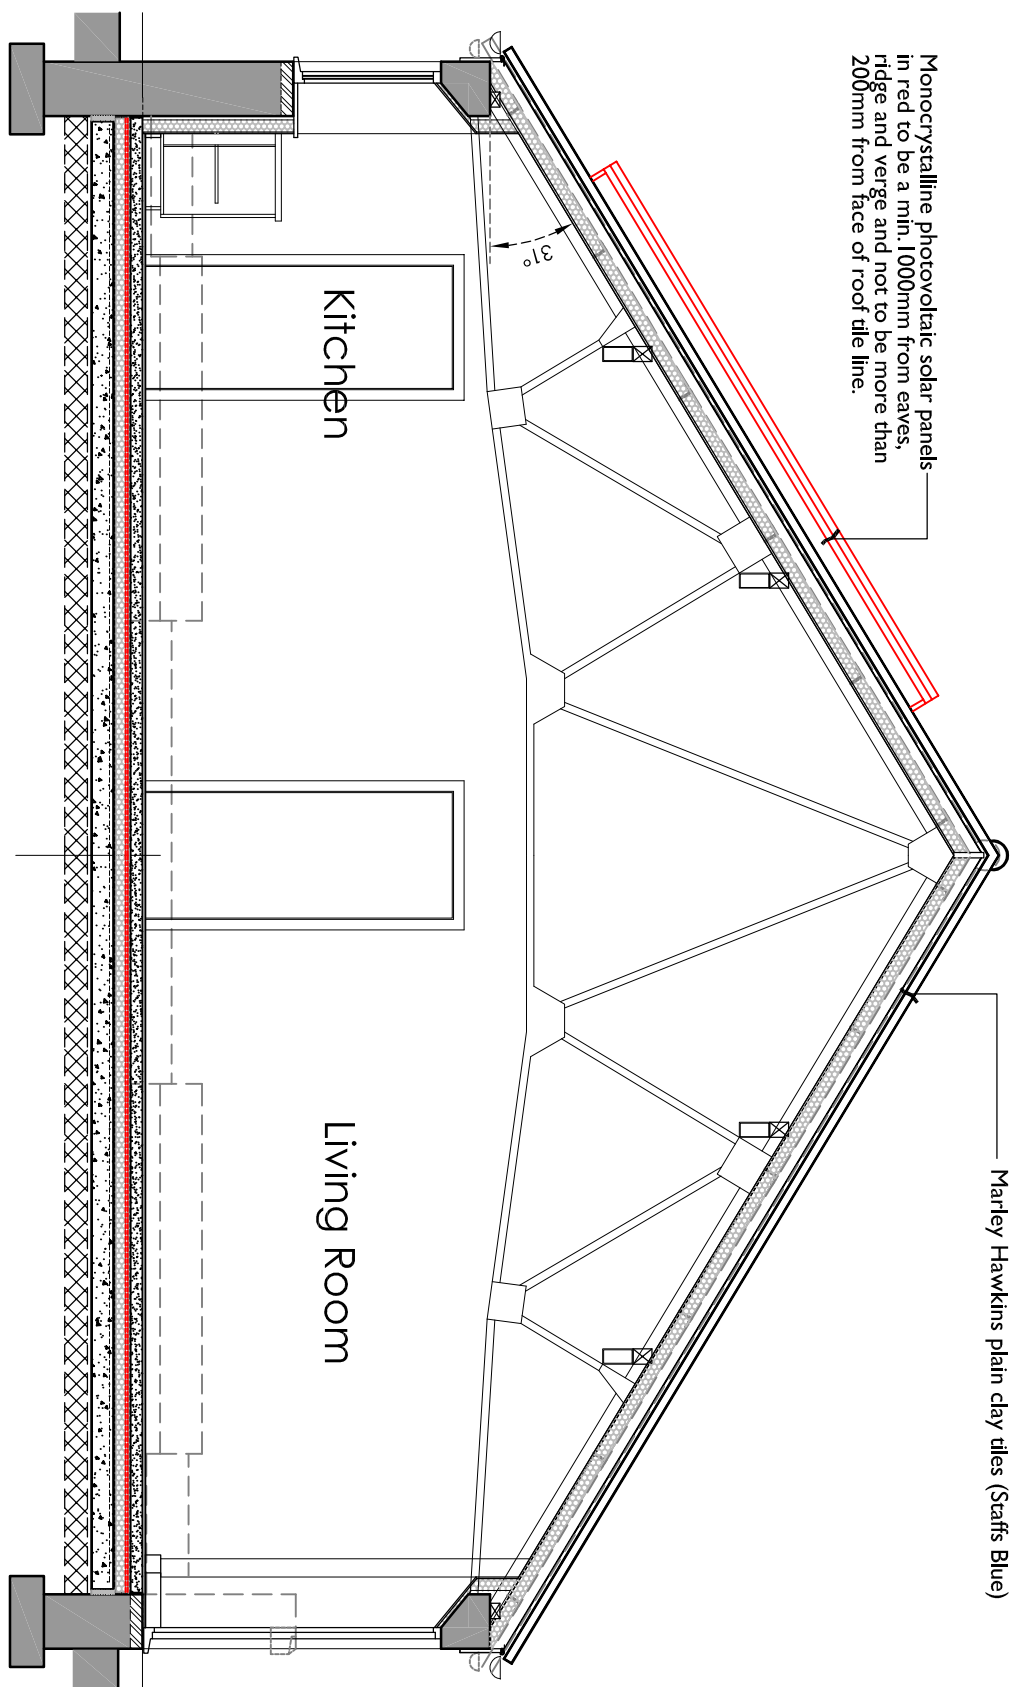

Typical Section through the Kitchen and Living Room scale: 1:50 at A1

