



Copyright of this drawing is vested in the Architect and it must not be copied or reproduced without consent. Figured dimensions only are to be taken from the drawing. All dimensions must be taken from the drawing and not from the site. The Architect is not responsible for any errors or omissions in the drawing and is not liable for any loss or damage caused by the use of the drawing. THE ARCHITECT'S DRAWING IS NOT TO BE USED FOR ANY OTHER PURPOSE WITHOUT THE ARCHITECT'S PERMISSION.



Rev	Drawn	Comments	Date
-----	-------	----------	------

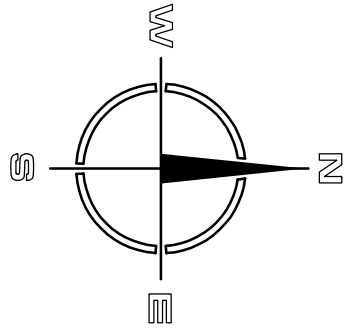

Ordnance Survey © Crown copyright 2021. All rights reserved. Licence number 100051789

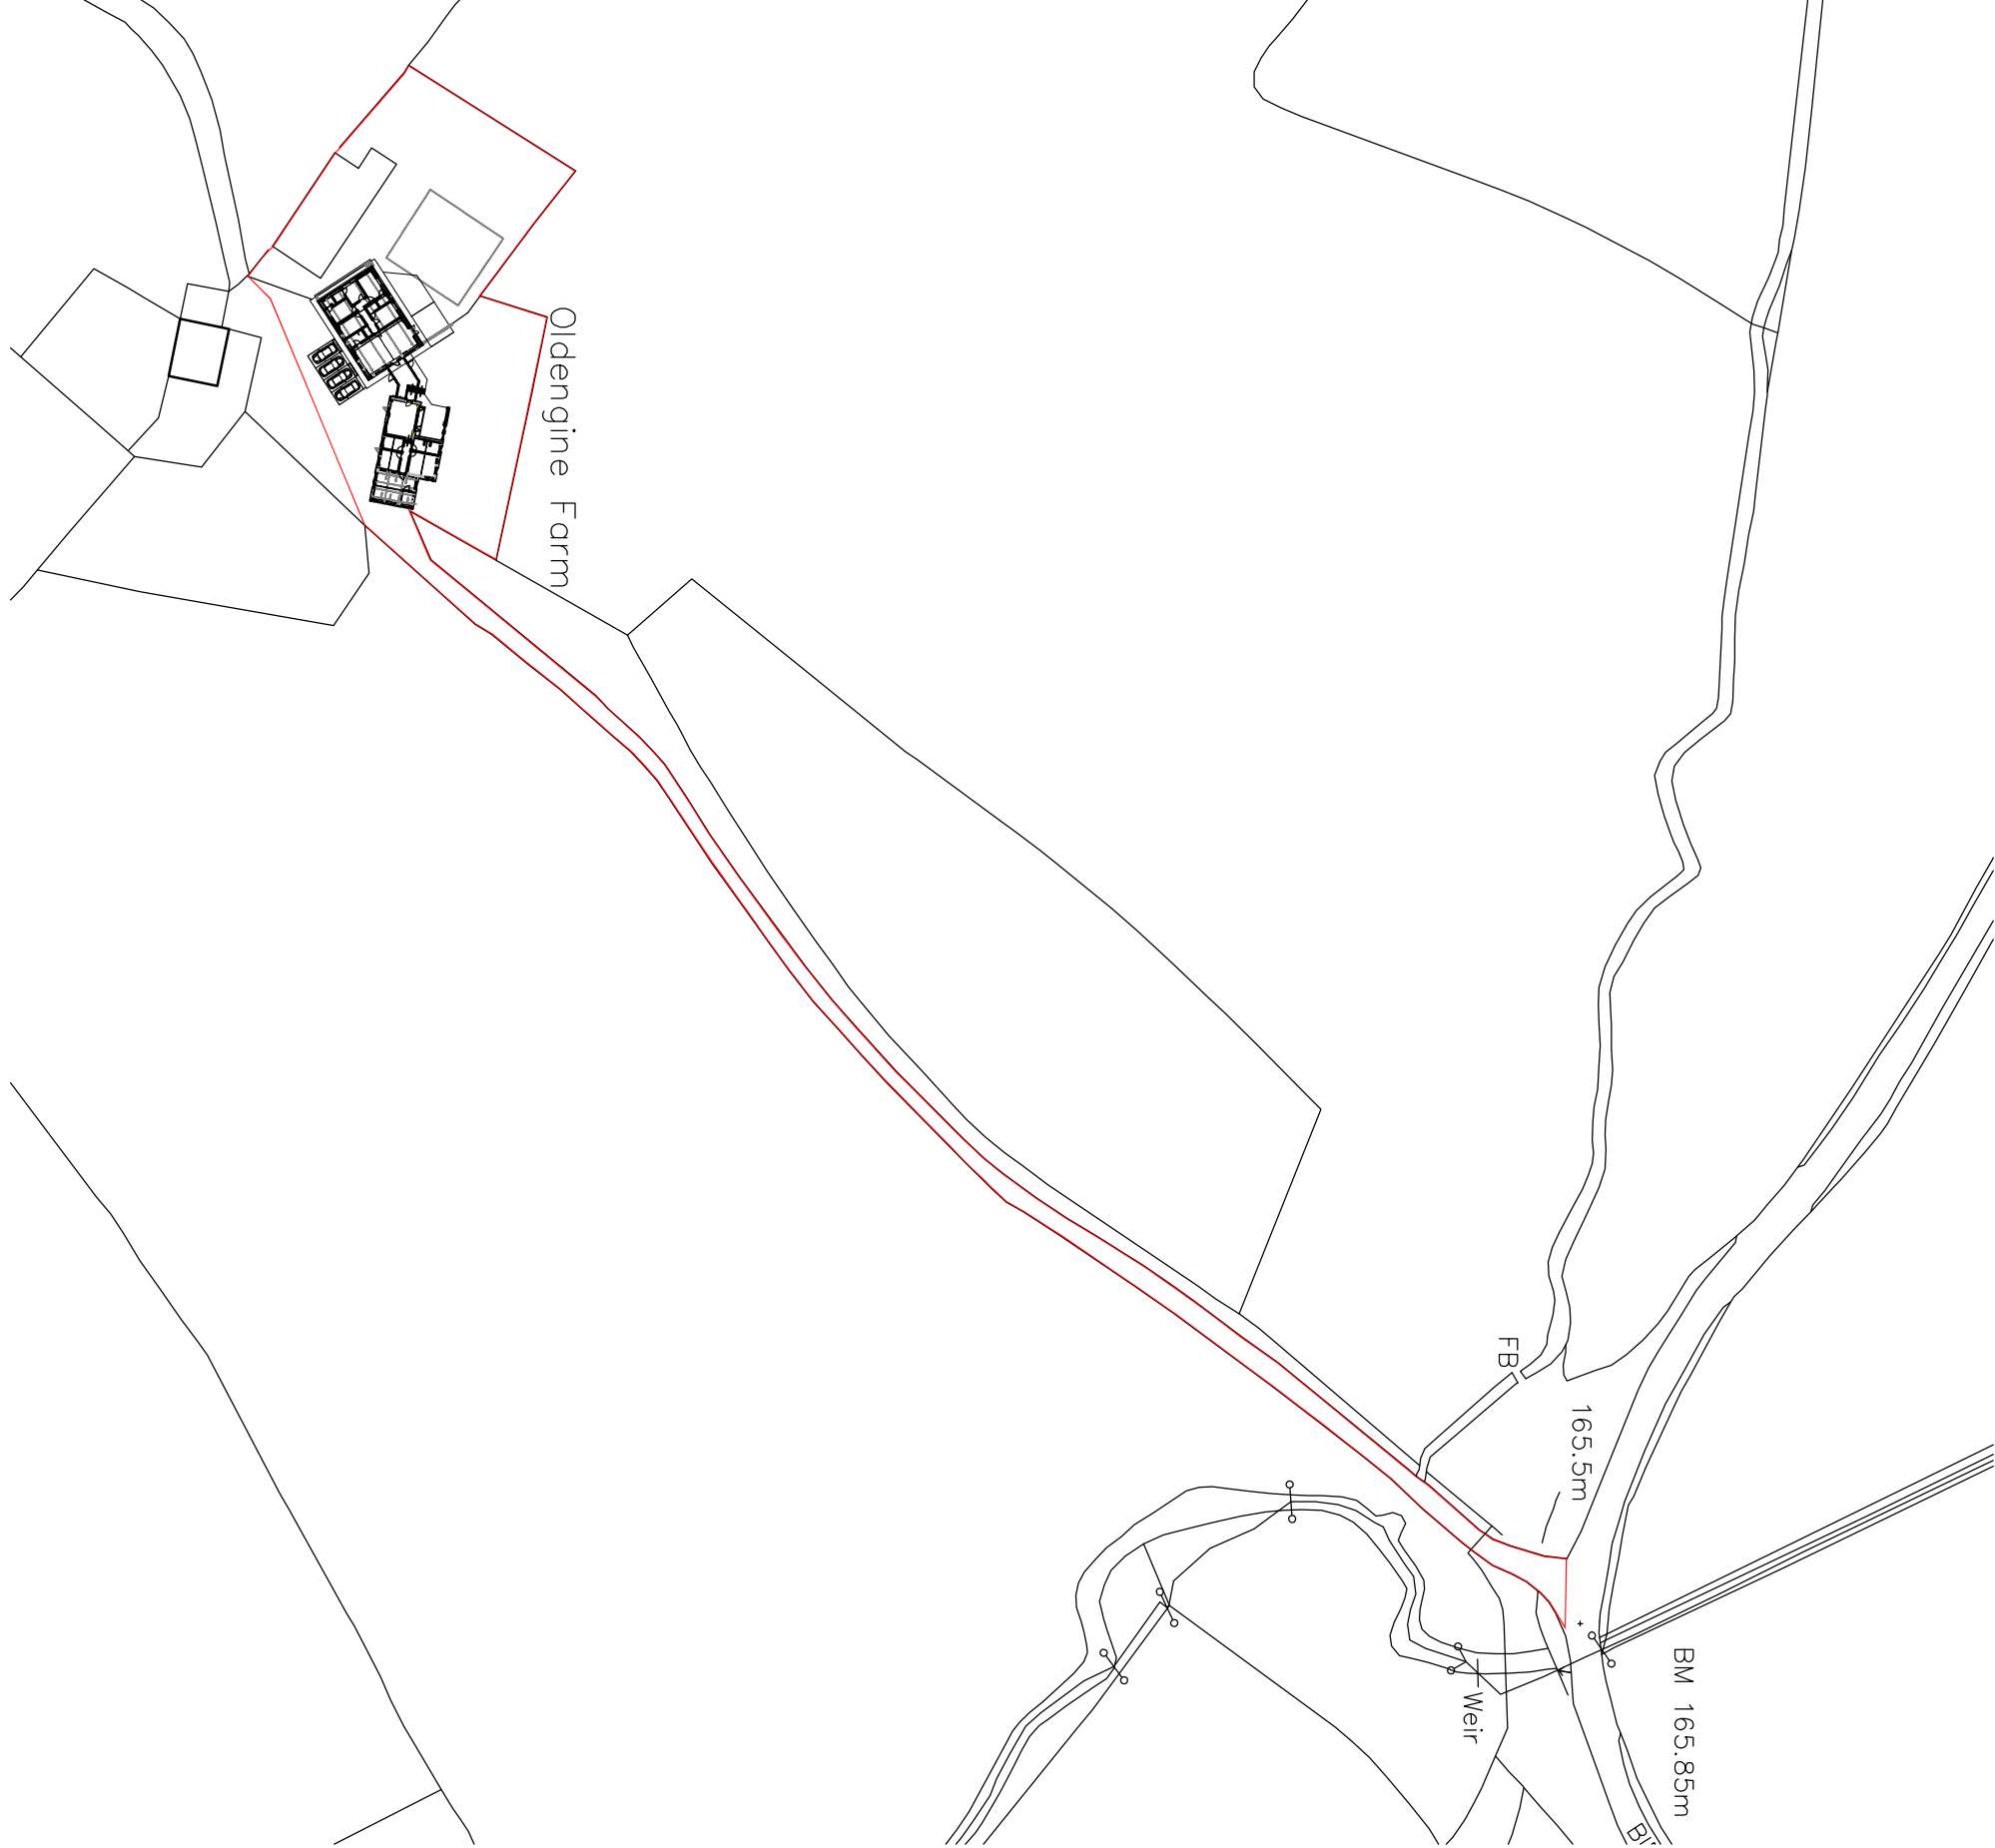

Site Location Plan : 1:1250 at A1

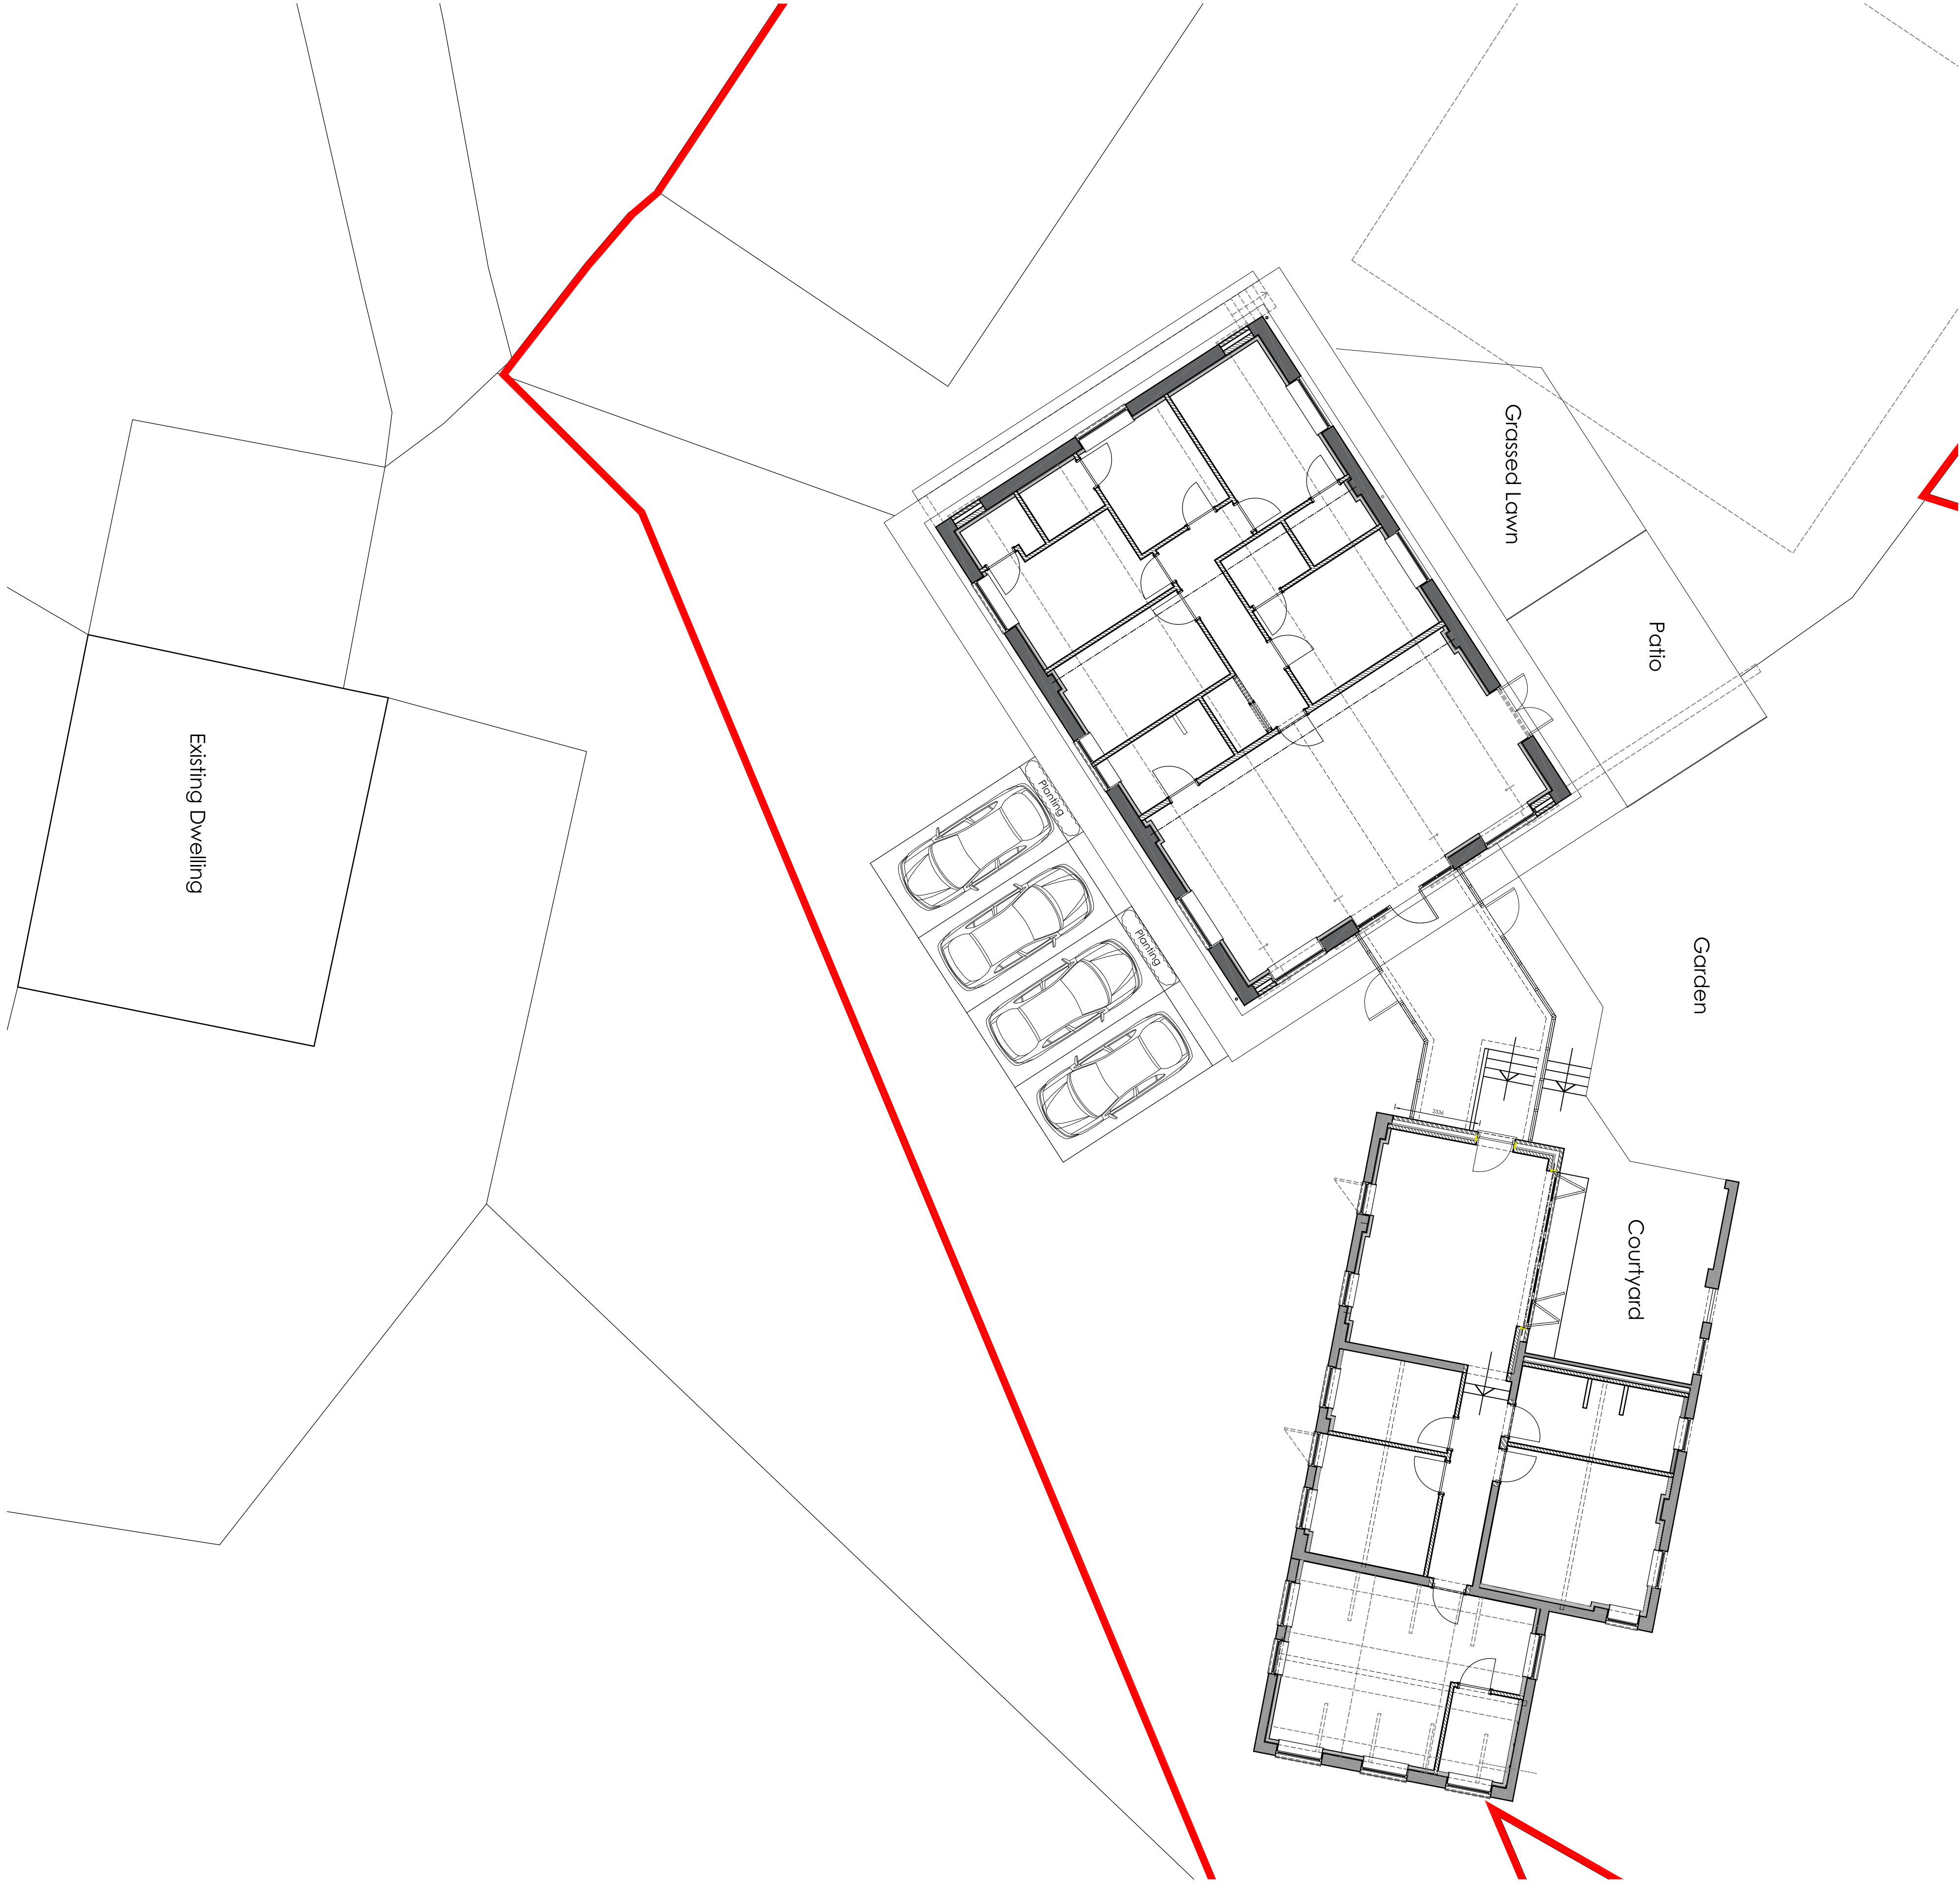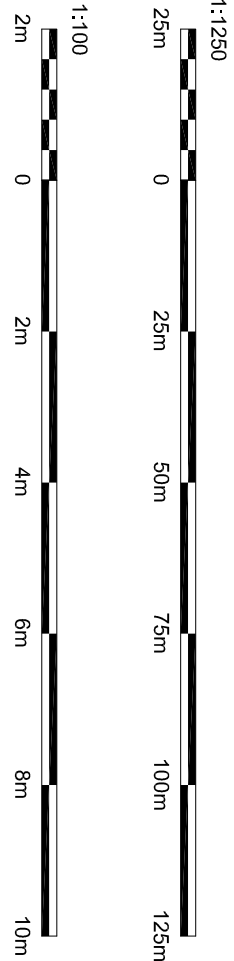

Site plan scale: 1:100 at A1

Hewitt&Carr Architects
A. Design & Architecture 117-19 Leek Road, Cheddale, ST10 1JE
T. 01539 755889
E. enquiries@hcaarchitects.co.uk
W. www.hcaarchitects.co.uk

Client
Mr & Mrs M. Wheat

Project
Conversion of existing barns to a dwelling at Oldengine Farm, Birchfields Lane, Dilhorne
Title
Proposed Site Plan and Site Location Plan

Drawn
Planning
Date
Sept 2021
Scale
As Stated

Project No.
01008
Drawing No.
PL(0)10