


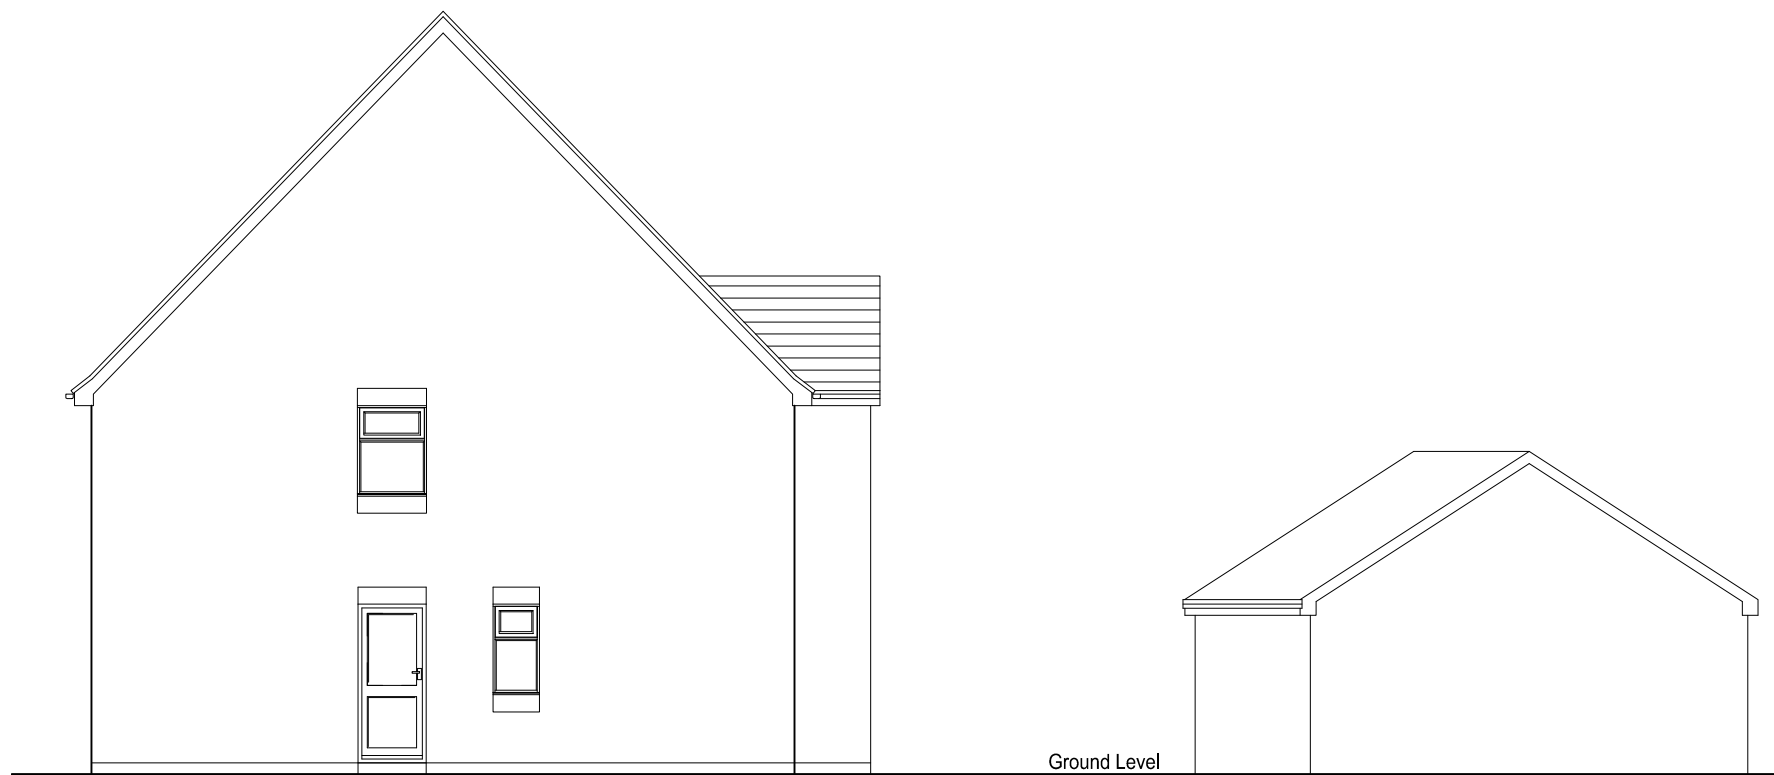

Existing West Elevation
Scale 1:100



Existing East Elevation
Scale 1:100



123v[®]PLC
Established 1997



Drawing Title:		
Existing East & West Elevations		
Drawn By:	Date:	Scale:
WJ	25.08.21	1:100 @ A3