



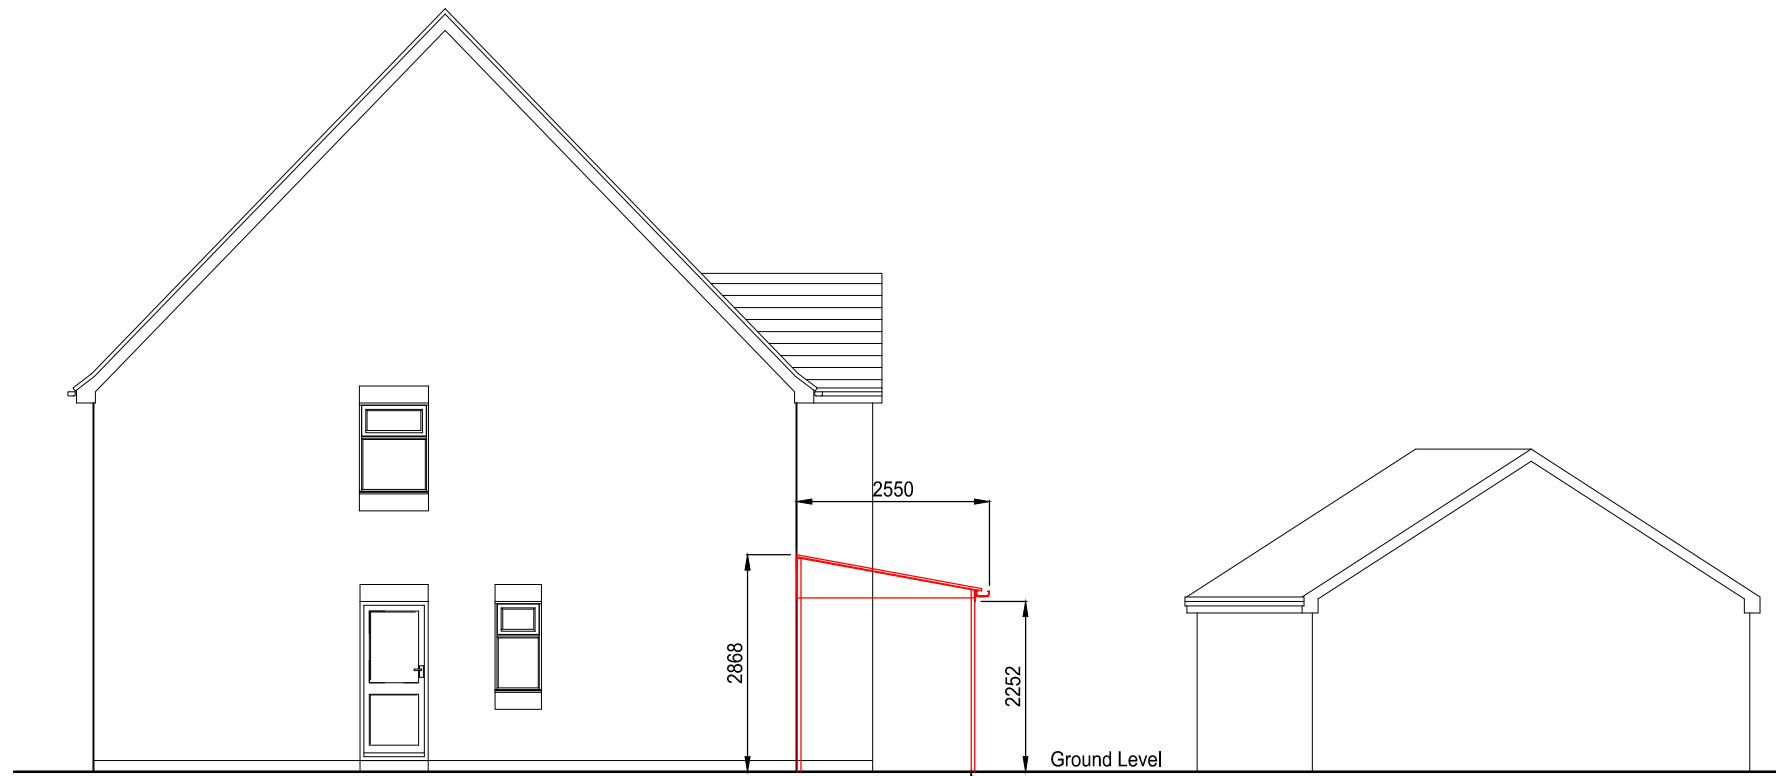

Proposed West Elevation
Scale 1:100

Canopy Supported On 2 No Posts
(This End Only)

TRANSLUCENT GLASS REINFORCED POLYESTER SHEETING, FORMED IN OUR
OWN EXCLUSIVE PROFILE, WITH ULTRA VIOLET FILTER (CLASS 3 FIRE RATING)
ROOF BEAMS (DESIGN REG. PROFILE) EXTRUDED IN STRUCTURAL GRADE ALLOY
6082T6 (BS1474)
ALL BEAMS, POSTS AND FASCIAS TO BE WHITE, POWDER COATED
ALL RAINWATER GOODS WHITE PVC

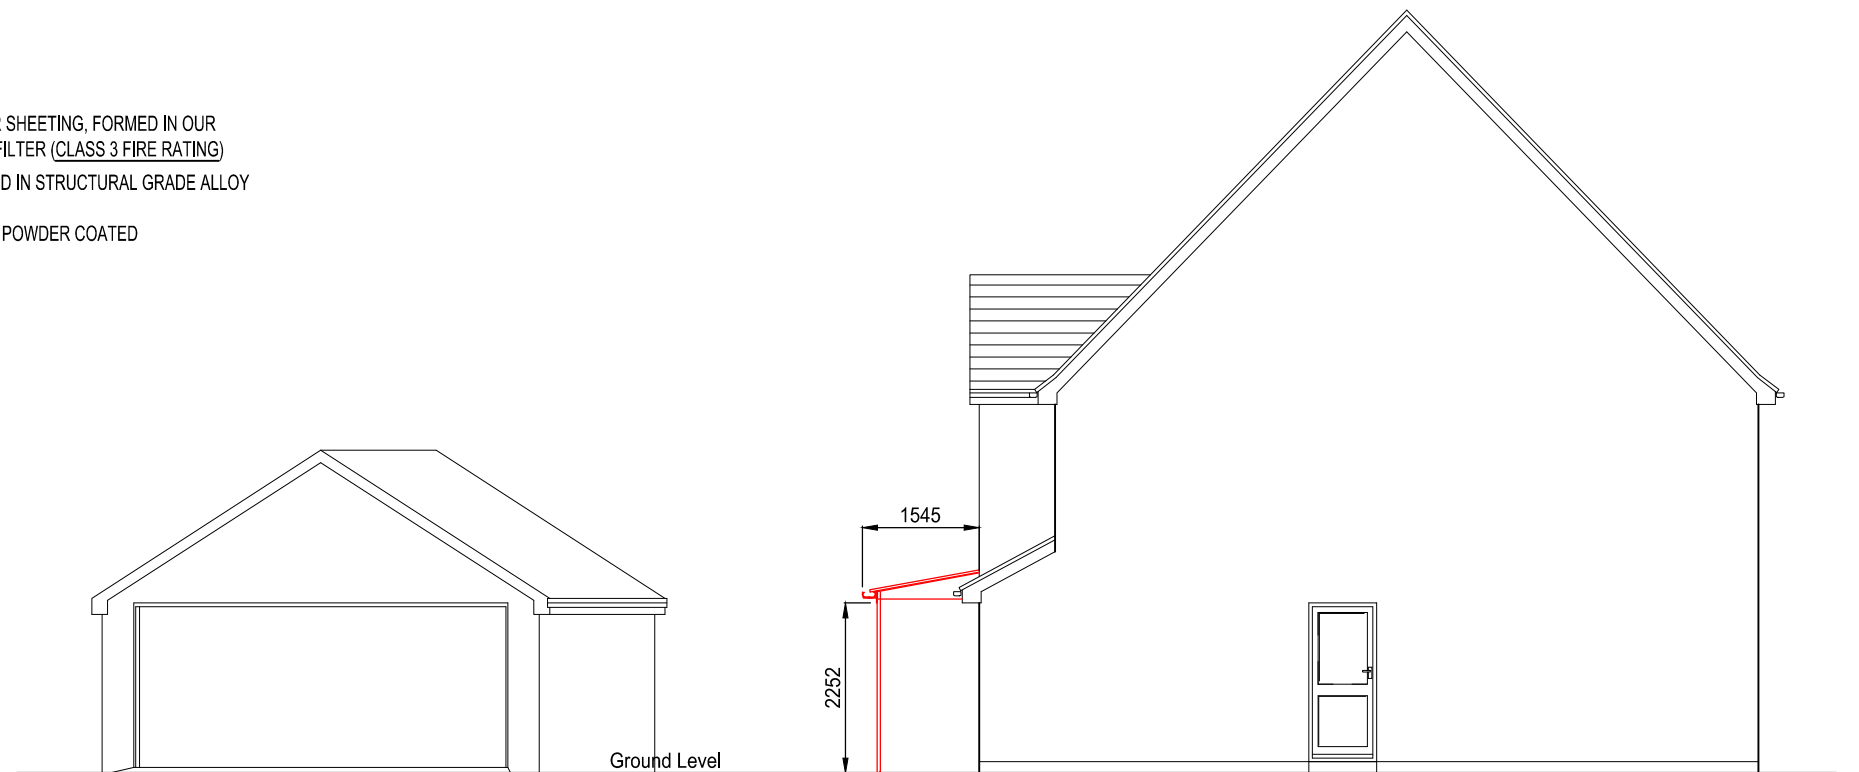

Proposed East Elevation
Scale 1:100

Post At Far Side



Drawing Title: Proposed East & West Elevations

Drawn By: WJ Date: 25.08.21 Scale: 1:100 @ A3