


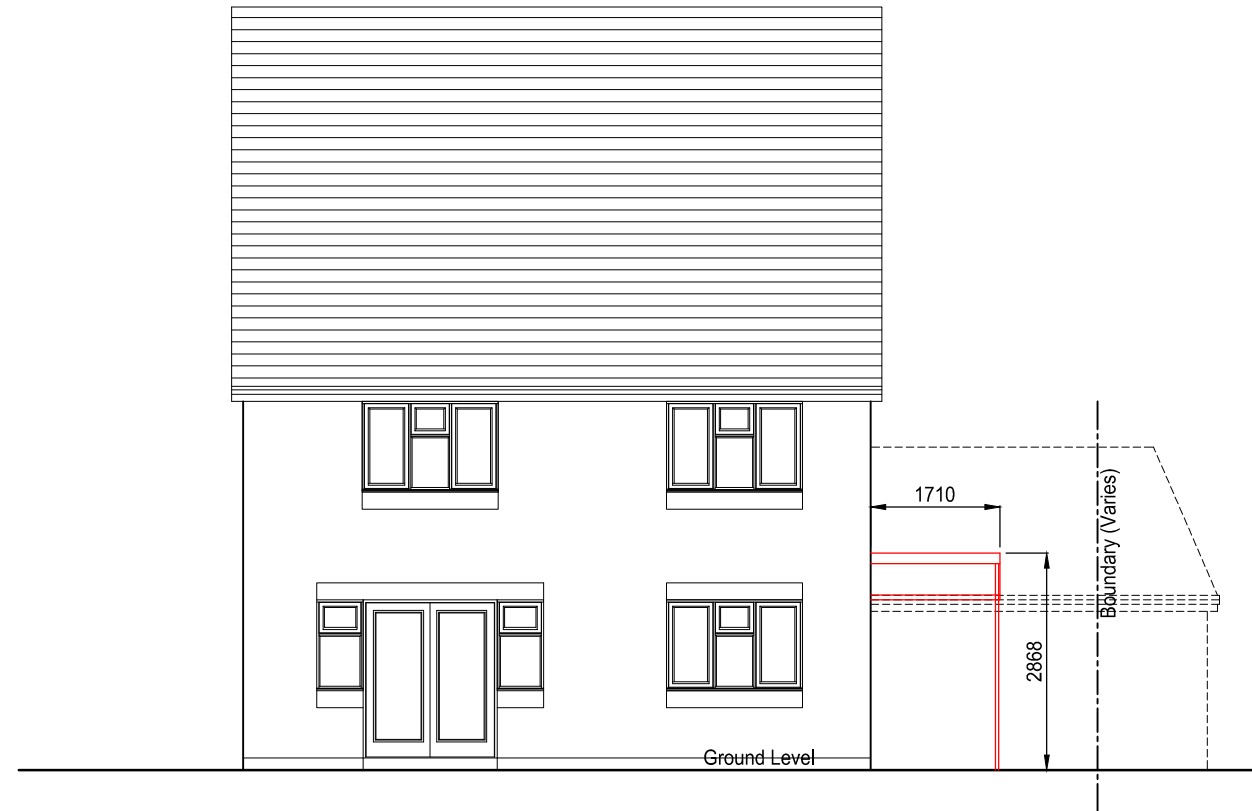

Proposed North Elevation
Scale 1:100

TRANSLUCENT GLASS REINFORCED POLYESTER SHEETING, FORMED IN OUR
OWN EXCLUSIVE PROFILE, WITH ULTRA VIOLET FILTER (CLASS 3 FIRE RATING)
ROOF BEAMS (DESIGN REG. PROFILE) EXTRUDED IN STRUCTURAL GRADE ALLOY
6082T6 (BS1474)
ALL BEAMS, POSTS AND FASCIAS TO BE WHITE, POWDER COATED
ALL RAINWATER GOODS WHITE PVC



Proposed South Elevation
Scale 1:100



Drawing Title: Proposed North & South Elevations

Drawn By: WJ Date: 25.08.21 Scale: 1:100 @ A3