


THE TALBOT - PROPOSED SINGAGE

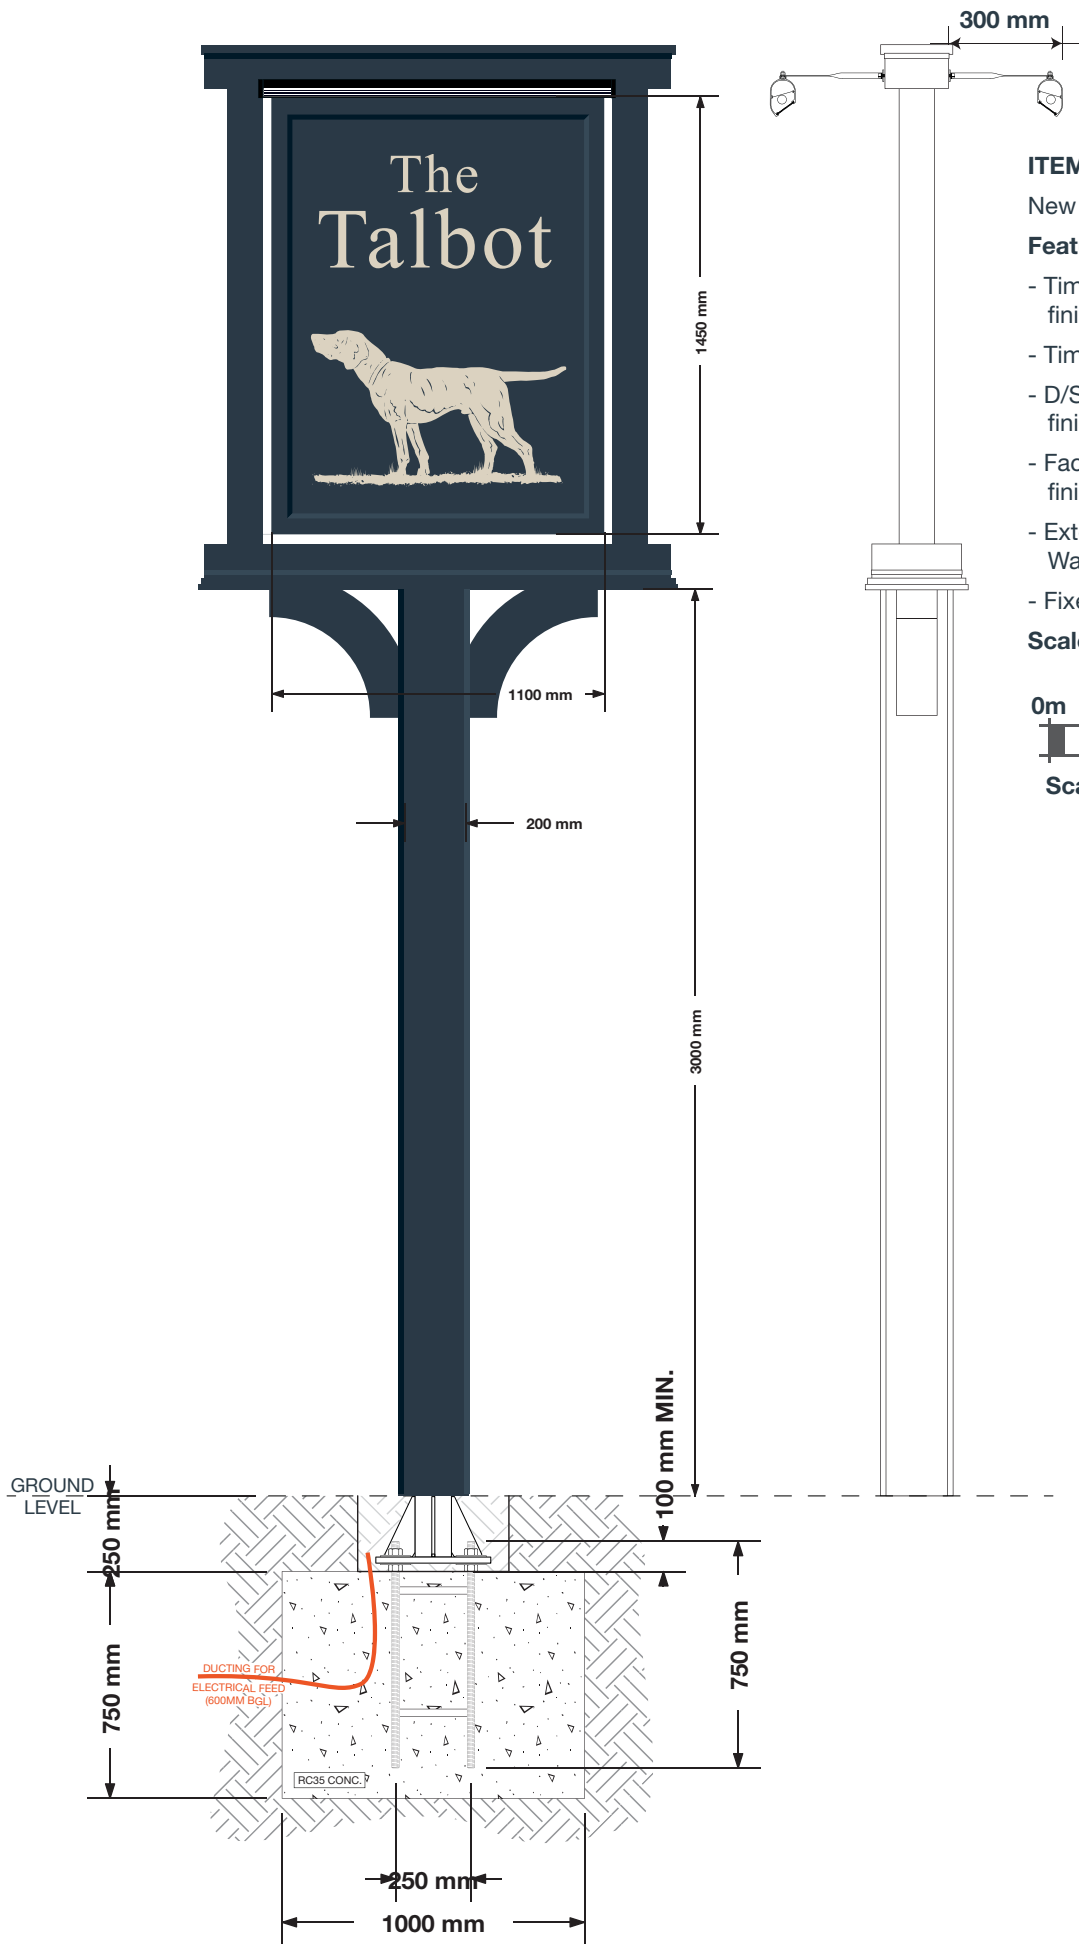


ITEM 01 (Qty 1)

New D/S Post pictorial sign.

Featuring

- Timber clad 200mm sq. steel post finished F&B Hague Blue
- Timber gibbet framework finished F&B Hague Blue.
- D/S Aluminium panels with 32mm bullnose trim finished F&B Hague Blue.
- Face applied fret cut letters & dog image finished F&B Off White.
- Externally illuminated by means of Warm White LED trough lights.
- Fixed onto a new Ashleigh std root cage.

Scale 1:25

 

1500mm AGL



ITEM 02 (Qty 1)

D/S Post car park sign.


Featuring

- Steel clad timber post finished F&B Hague Blue to existing root cage.
- D/S Aluminium panels with 32mm bullnose trim finished F&B Hague Blue.
- Face applied letters finished F&B Off White.
- Externally illuminated by means of Warm White LED trough lights.


Scale 1:20

 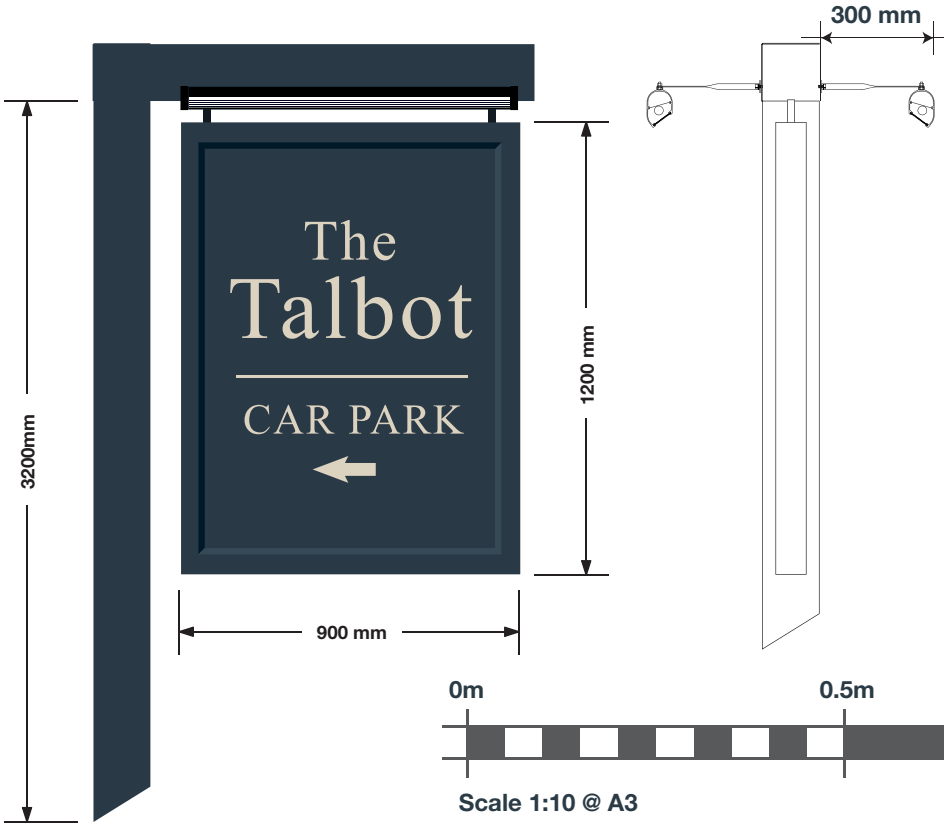

Scale 1:10 @ A3

 

Scale 1:20 @ A3

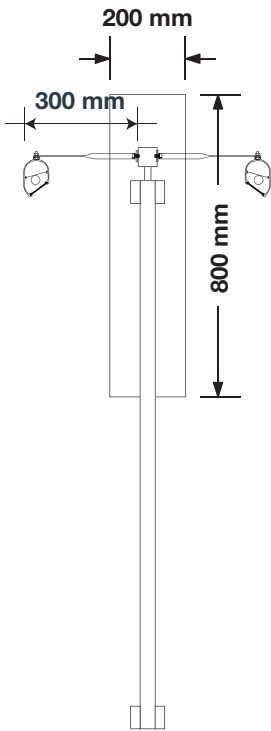

5600mm AGL


ITEM 03 (Qty 1)

D/S Wall mounted pictorial sign.

Featuring

- Mild steel gibbet finished RAL 9005
- D/S Aluminium panels finished F&B Hague Blue.
- Face applied fret cut letters & dog image finished F&B Off White.
- 25mm foamex trim finished F&B Hague Blue.
- Externally illuminated by means of Warm White LED trough lights.

Scale 1:20

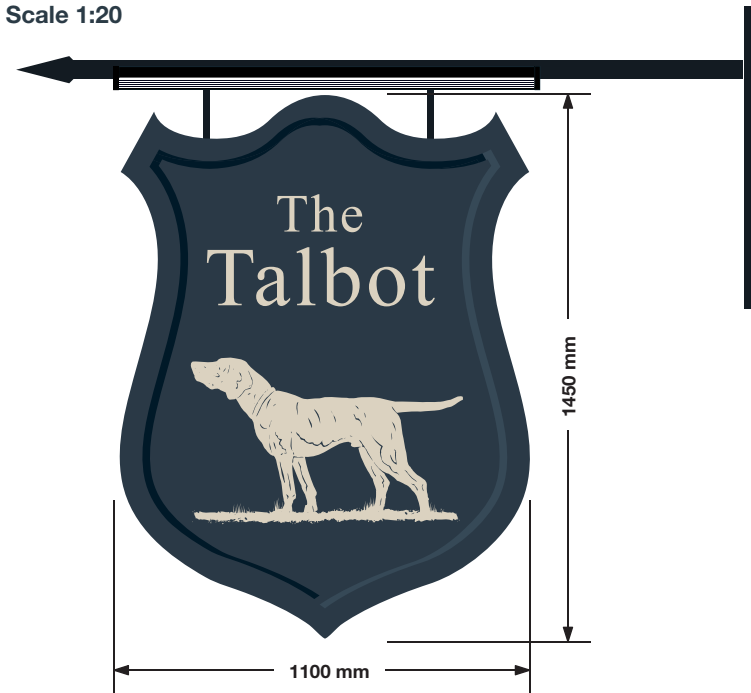

PLANNING

PAGE 1 OF 8

Sign Colour

Farrow & Ball
Hague Blue

Farrow & Ball
Off White

White



VINTAGE
THE TALBOT
GRANGE ROAD
BIDDULPH
ST8 7RY

161468 - REV A
06/09/21 - JAC

COPYRIGHT :
THE ATTACHED DESIGNS AND ILLUSTRATIONS
ARE INTENDED SOLELY FOR, AND SHOULD
ONLY BE USED BY, THOSE TO WHOM THIS
DESIGN SPECIFICATION IS ADDRESSED.

THE CONTENTS ARE STRICTLY
PRIVATE AND CONFIDENTIAL.
ANY FORM OF REPRODUCTION,
DISSEMINATION, COPYING, DISCLOSURE,
MODIFICATION OR DISTRIBUTION IS STRICTLY
PROHIBITED WITHOUT THE PRIOR WRITTEN
CONSENT OF ASHLEIGH SIGNS LTD
(COMPANY NUMBER : 1325080)
WHOSE REGISTERED ADDRESS IS:
ASHLEIGH HOUSE, BECKBRIDGE ROAD,
NORMANTON INDUSTRIAL ESTATE,
NORMANTON. WF6 1TE

THE TALBOT - PROPOSED SINGAGE

2500mm AGL


ITEM 04 (Qty 1)

S/S fascia sign.

Featuring

- D/S Aluminium panels wih 32mm bullnose trim finished F&B Hague Blue.
- Face applied fret cut letters finished F&B Off White.
- Externally illuminated by means of Black cowl lights.
- 6No Mild steel 150mm stand off brackets to clear fall pipe - 4No to be adapted to hold cowl lights.

Scale 1:20

 

Scale 1:10 @ A3



Scale 1:20 @ A3

300mm AGL

ITEM 05A & 05B (Qty 2)

Formed aluminium panel with 30mm returns finished F&B Hague Blue. Face decorated display in F&B Of White.

Scale 1:10



1200mm AGL

ITEM 06 (Qty 1)

Formed aluminium panel with 30mm returns finished F&B Hague Blue. Face decorated display in F&B Of White.

Scale 1:20




2500mm AGL

ITEM 07 (Qty 1) BLACK LANTERN

1No. New Black lantern (size TBC) Stratford B in cradle bracket

Scale 1:20

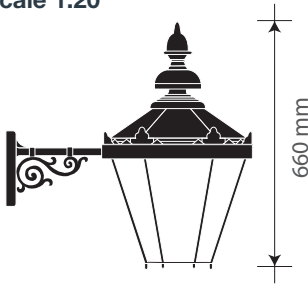

2800mm AGL


ITEM 08 (Qty 1)

D/S Post mounted sign.

Featuring


- Existing post painted White
- D/S Aluminium panels with 32mm bulnose trim finished F&B Hague Blue.
- Face applied letters finished F&B Off White.

Scale 1:20

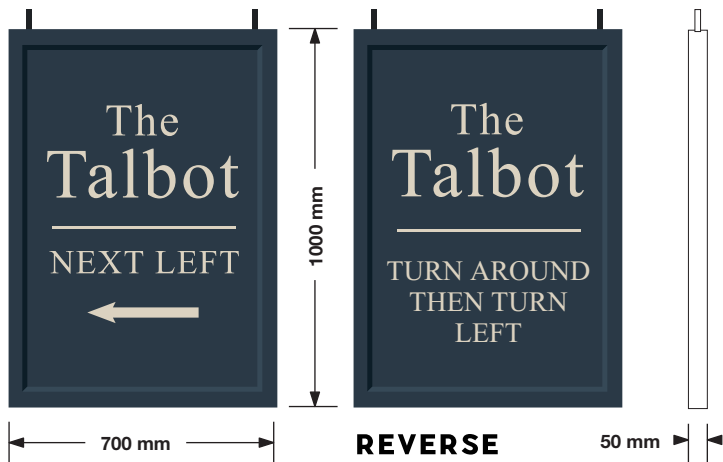



EXISTING SINGAGE - Scale 1:100

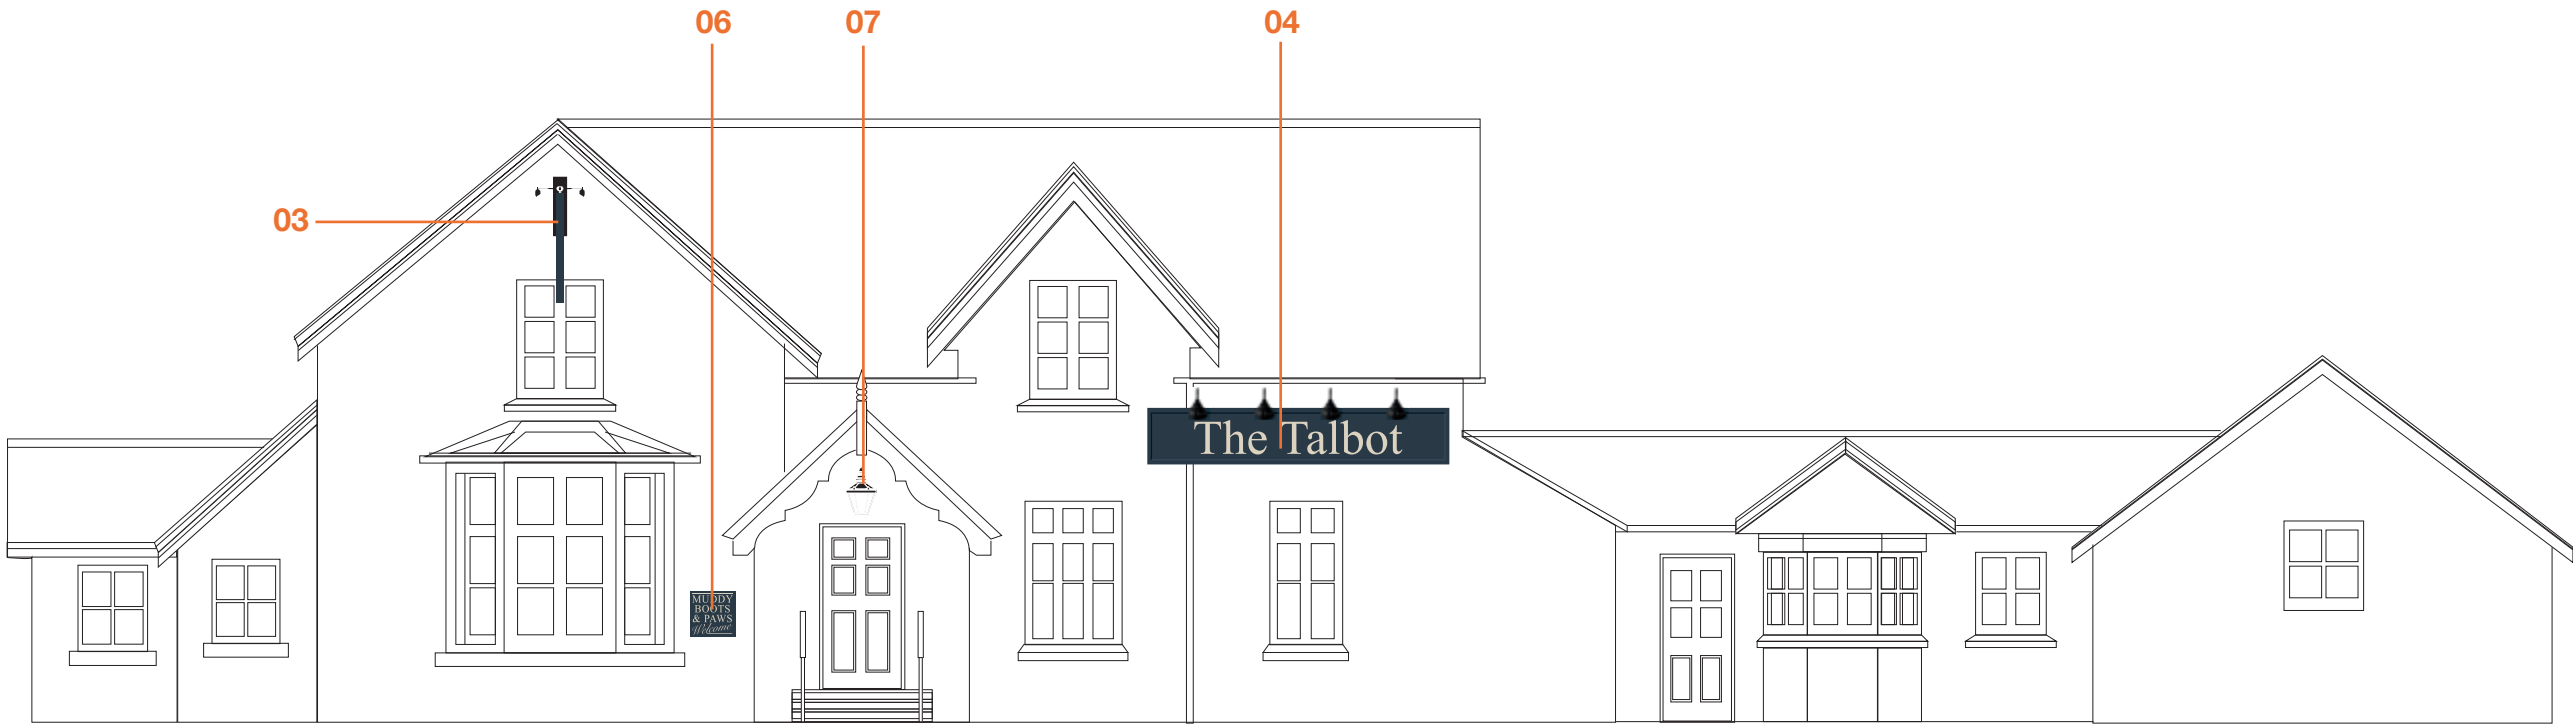

PROPOSED SINGAGE - Scale 1:100



Mitchells
& Butlers


VINTAGE
THE TALBOT
GRANGE ROAD
BIDDULPH
ST8 7RY

161468 - REV A
06/09/21 - JAC

COPYRIGHT :
THE ATTACHED DESIGNS AND ILLUSTRATIONS
ARE INTENDED SOLELY FOR, AND SHOULD
ONLY BE USED BY, THOSE TO WHOM THIS
DESIGN SPECIFICATION IS ADDRESSED.

**THE CONTENTS ARE STRICTLY
PRIVATE AND CONFIDENTIAL.**
ANY FORM OF REPRODUCTION,
DISSEMINATION, COPYING, DISCLOSURE,
MODIFICATION OR DISTRIBUTION IS STRICTLY
PROHIBITED WITHOUT THE PRIOR WRITTEN
CONSENT OF ASHLEIGH SIGNS LTD
(COMPANY NUMBER : 1325080)

WHOSE REGISTERED ADDRESS IS:
ASHLEIGH HOUSE, BECKBRIDGE ROAD,
NORMANTON INDUSTRIAL ESTATE,
NORMANTON. WF6 1TE

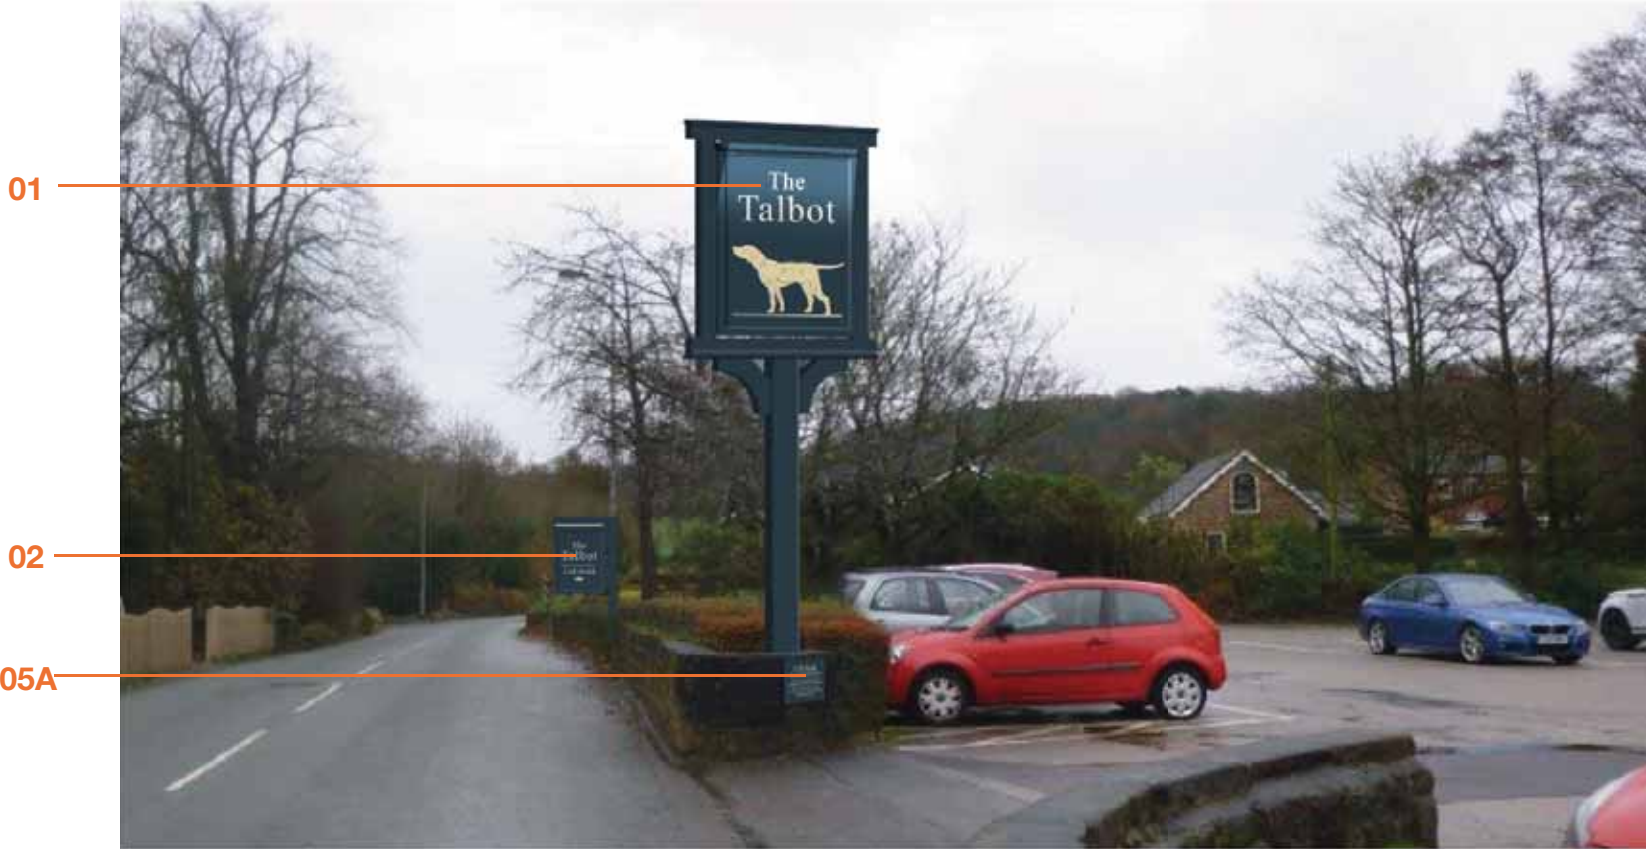

Mitchells
& Butlers

VINTAGE
THE TALBOT
GRANGE ROAD
BIDDULPH
ST8 7RY

161468 - REV A
06/09/21 - JAC


COPYRIGHT :
THE ATTACHED DESIGNS AND ILLUSTRATIONS
ARE INTENDED SOLELY FOR, AND SHOULD
ONLY BE USED BY, THOSE TO WHOM THIS
DESIGN SPECIFICATION IS ADDRESSED.

THE CONTENTS ARE STRICTLY
PRIVATE AND CONFIDENTIAL.
ANY FORM OF REPRODUCTION,
DISSEMINATION, COPYING, DISCLOSURE,
MODIFICATION OR DISTRIBUTION IS STRICTLY
PROHIBITED WITHOUT THE PRIOR WRITTEN
CONSENT OF ASHLEIGH SIGNS LTD
(COMPANY NUMBER : 1325080)
WHOSE REGISTERED ADDRESS IS:
ASHLEIGH HOUSE, BECKBRIDGE ROAD,
NORMANTON INDUSTRIAL ESTATE,
NORMANTON. WF6 1TE

THE TALBOT - SITE PLAN



Scale 1:500 @ A3

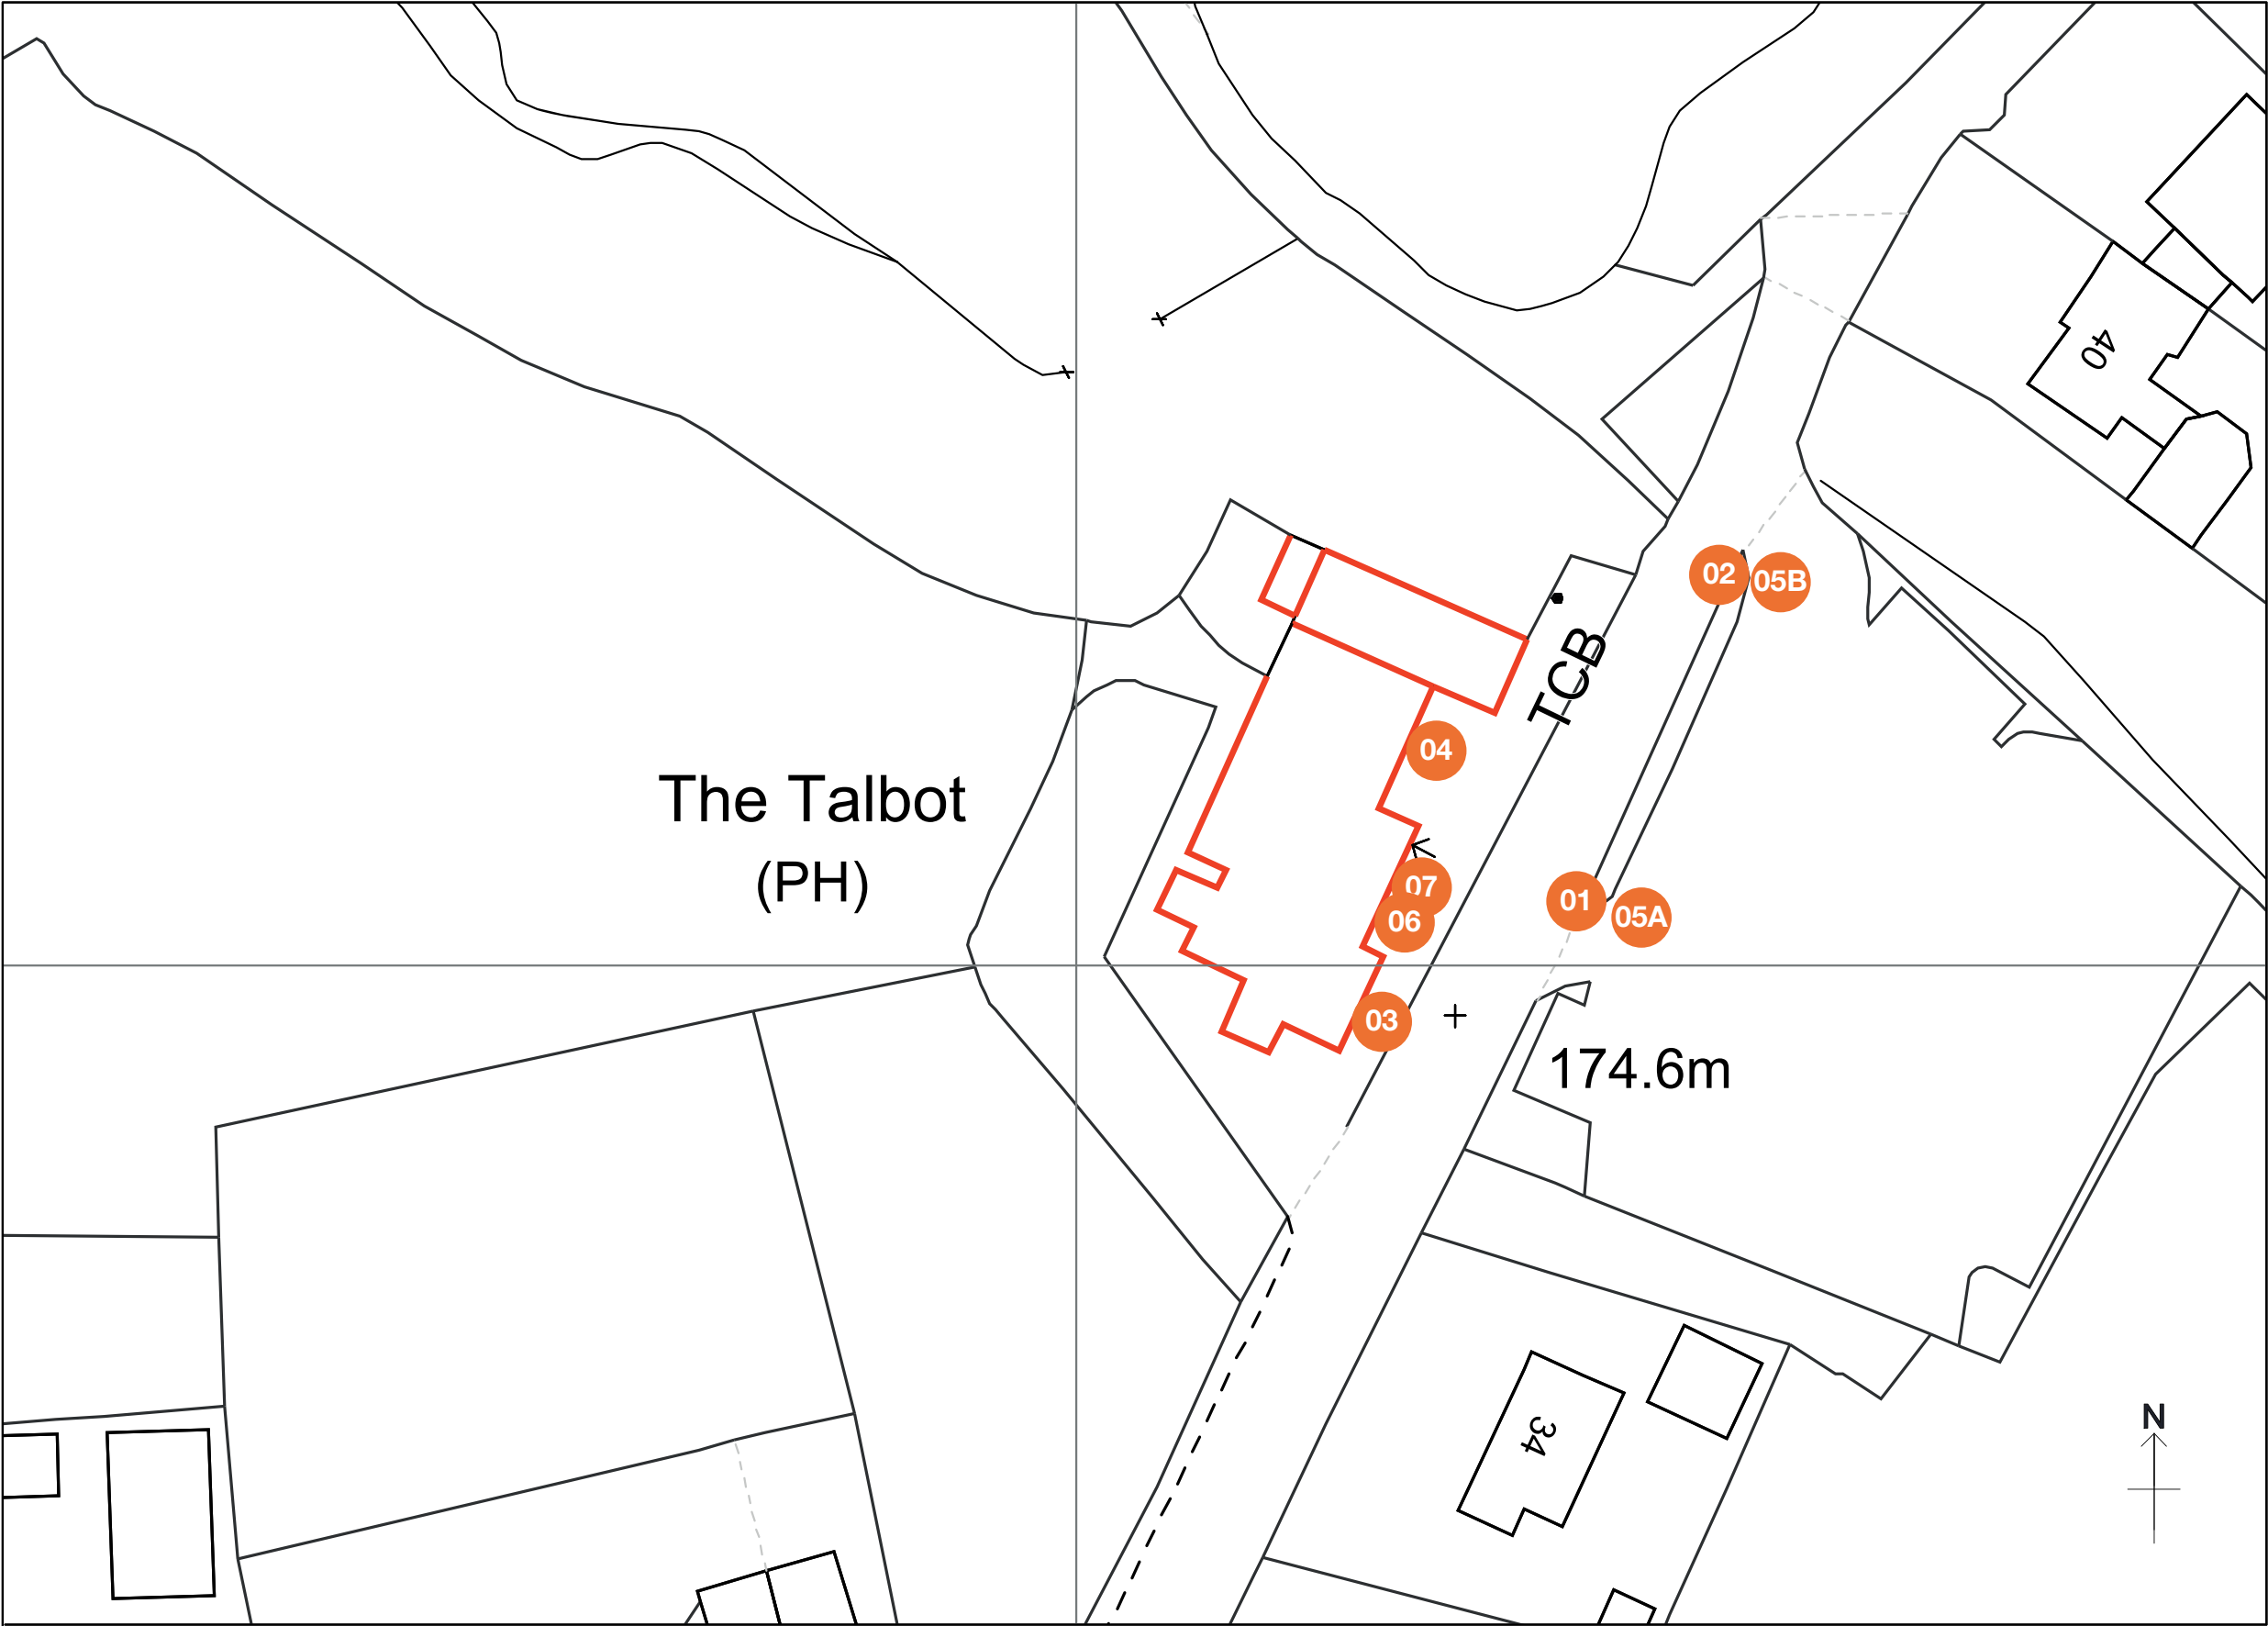

PLANNING
PAGE 6 OF 8



VINTAGE
THE TALBOT
GRANGE ROAD
BIDDULPH
ST8 7RY

161468 - REV A
06/09/21 - JAC

COPYRIGHT :
THE ATTACHED DESIGNS AND ILLUSTRATIONS
ARE INTENDED SOLELY FOR, AND SHOULD
ONLY BE USED BY, THOSE TO WHOM THIS
DESIGN SPECIFICATION IS ADDRESSED.

THE CONTENTS ARE STRICTLY
PRIVATE AND CONFIDENTIAL.

ANY FORM OF REPRODUCTION,
DISSEMINATION, COPYING, DISCLOSURE,
MODIFICATION OR DISTRIBUTION IS STRICTLY
PROHIBITED WITHOUT THE PRIOR WRITTEN
CONSENT OF ASHLEIGH SIGNS LTD

(COMPANY NUMBER : 1325080)

WHOSE REGISTERED ADDRESS IS:
ASHLEIGH HOUSE, BECKBRIDGE ROAD,
NORMANTON INDUSTRIAL ESTATE,
NORMANTON. WF6 1TE

THE TALBOT - LOCATION PLAN



PLANNING
PAGE 7 OF 8

THE TALBOT




VINTAGE
THE TALBOT
GRANGE ROAD
BIDDULPH
ST8 7RY

161468 - REV A
06/09/21 - JAC

COPYRIGHT :
THE ATTACHED DESIGNS AND ILLUSTRATIONS
ARE INTENDED SOLELY FOR, AND SHOULD
ONLY BE USED BY, THOSE TO WHOM THIS
DESIGN SPECIFICATION IS ADDRESSED.

THE CONTENTS ARE STRICTLY
PRIVATE AND CONFIDENTIAL.
ANY FORM OF REPRODUCTION,
DISSEMINATION, COPYING, DISCLOSURE,
MODIFICATION OR DISTRIBUTION IS STRICTLY
PROHIBITED WITHOUT THE PRIOR WRITTEN
CONSENT OF ASHLEIGH SIGNS LTD
(COMPANY NUMBER : 1325080)
WHOSE REGISTERED ADDRESS IS:
ASHLEIGH HOUSE, BECKBRIDGE ROAD,
NORMANTON INDUSTRIAL ESTATE,
NORMANTON. WF6 1TE

THE TALBOT - LOCATION PLAN

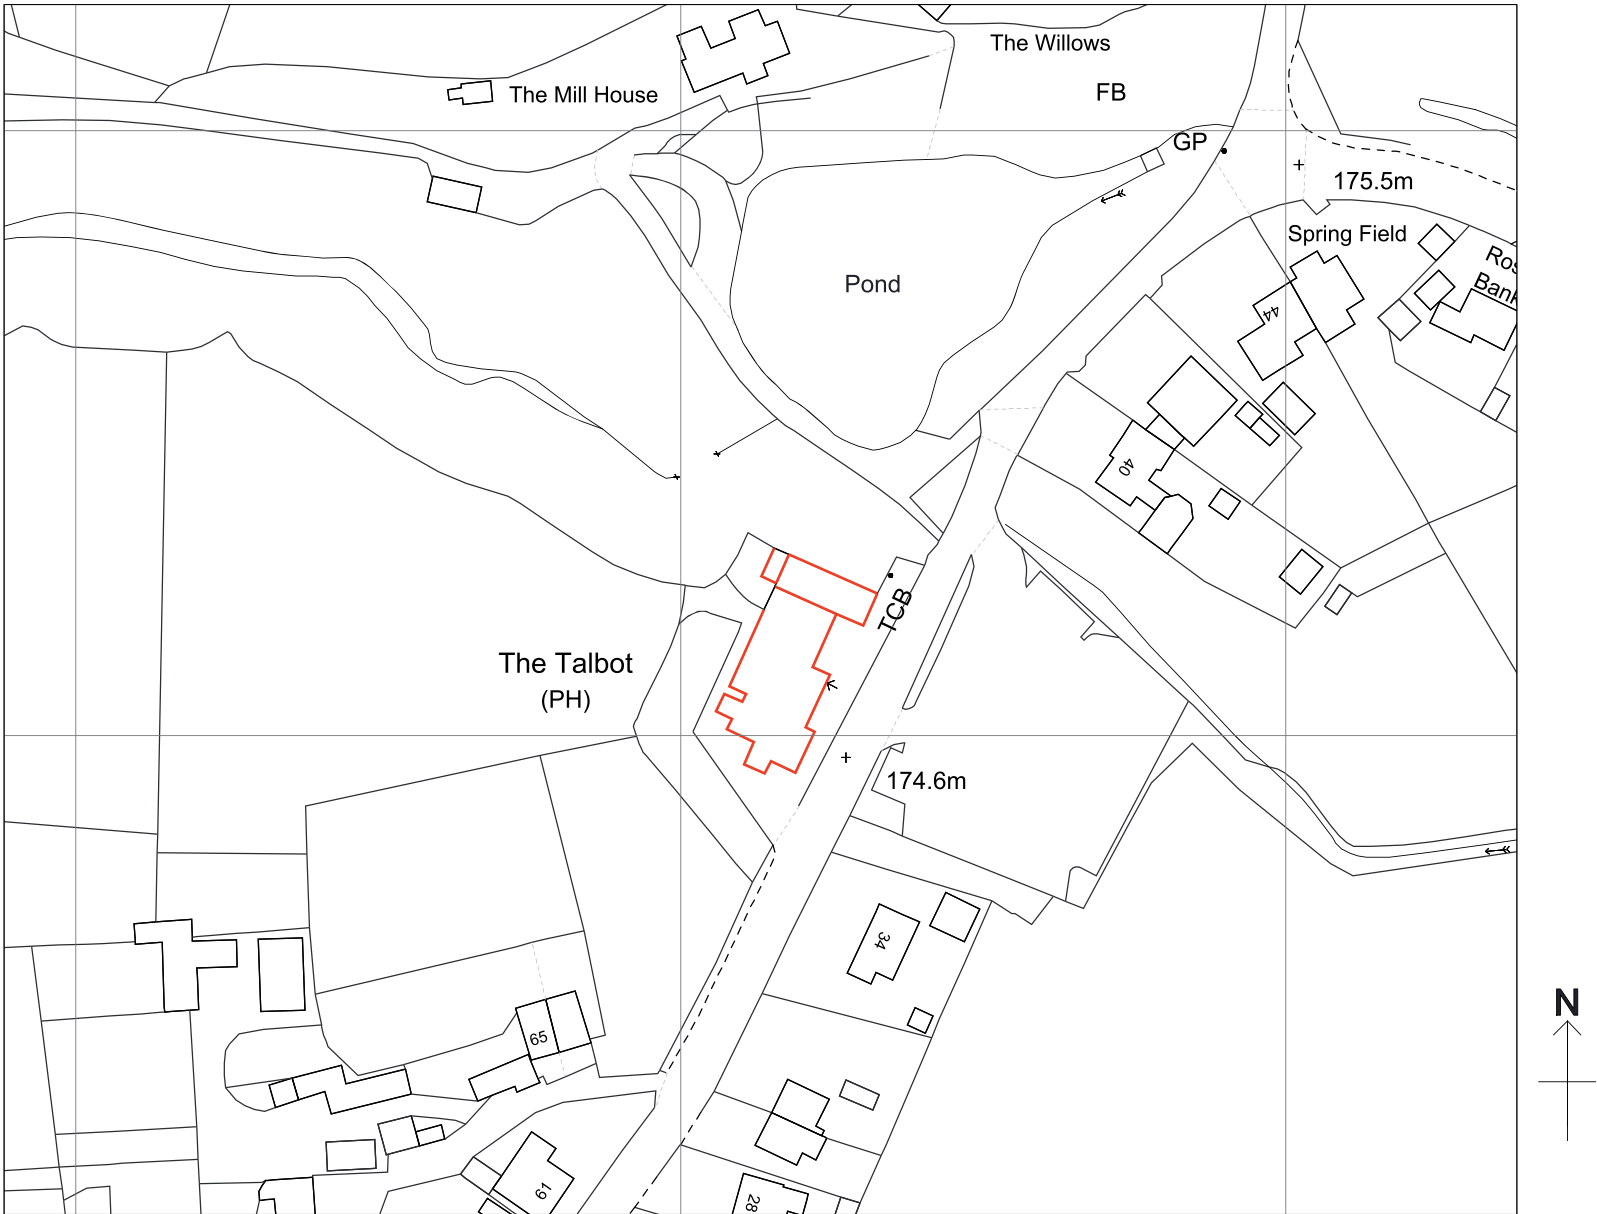

VINTAGE
THE TALBOT
GRANGE ROAD
BIDDULPH
ST8 7RY

161468 - REV A
06/09/21 - JAC

COPYRIGHT :
THE ATTACHED DESIGNS AND ILLUSTRATIONS
ARE INTENDED SOLELY FOR, AND SHOULD
ONLY BE USED BY, THOSE TO WHOM THIS
DESIGN SPECIFICATION IS ADDRESSED.

**THE CONTENTS ARE STRICTLY
PRIVATE AND CONFIDENTIAL.**

ANY FORM OF REPRODUCTION,
DISSEMINATION, COPYING, DISCLOSURE,
MODIFICATION OR DISTRIBUTION IS STRICTLY
PROHIBITED WITHOUT THE PRIOR WRITTEN
CONSENT OF ASHLEIGH SIGNS LTD
(COMPANY NUMBER : 1325080)

WHOSE REGISTERED ADDRESS IS:
ASHLEIGH HOUSE, BECKBRIDGE ROAD,
NORMANTON INDUSTRIAL ESTATE,
NORMANTON. WF6 1TE