
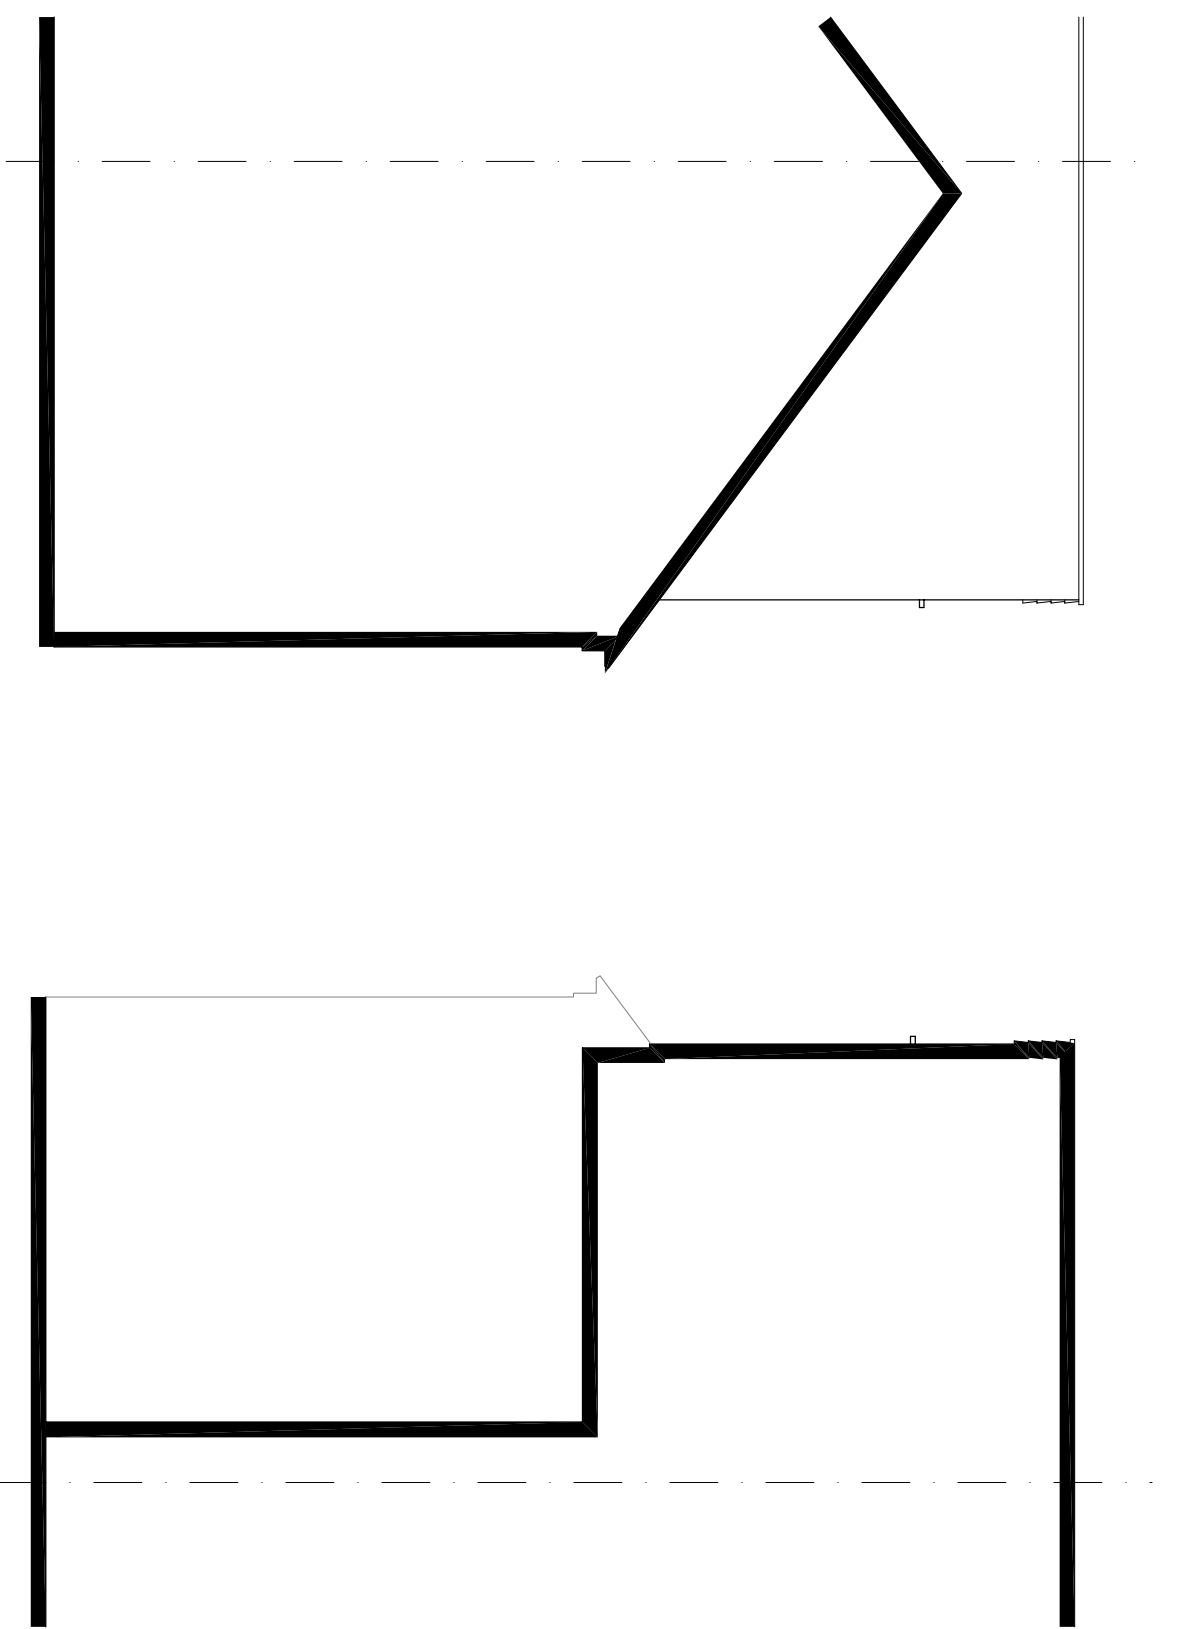



Copyright of this drawing is vested in the Architect and it must not be copied or reproduced without consent. Figured dimensions only are to be taken from the drawing. All dimensions must be taken from the drawing and not from the text. The Architect is not responsible for any errors or omissions in the drawing and will not be liable for any loss or damage caused by the use of the drawing. The Architect is not responsible for any loss or damage caused by the use of the drawing. The Architect is not responsible for any loss or damage caused by the use of the drawing.

Rev	Drawn	Comments	Date
A	B/C	Amendment to red edge.	09.09.21

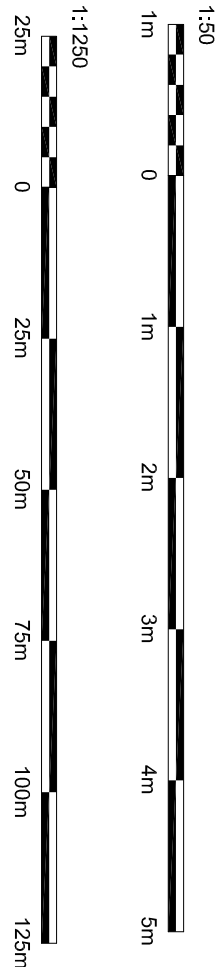


Side Elevation 1:50


Section 1:50

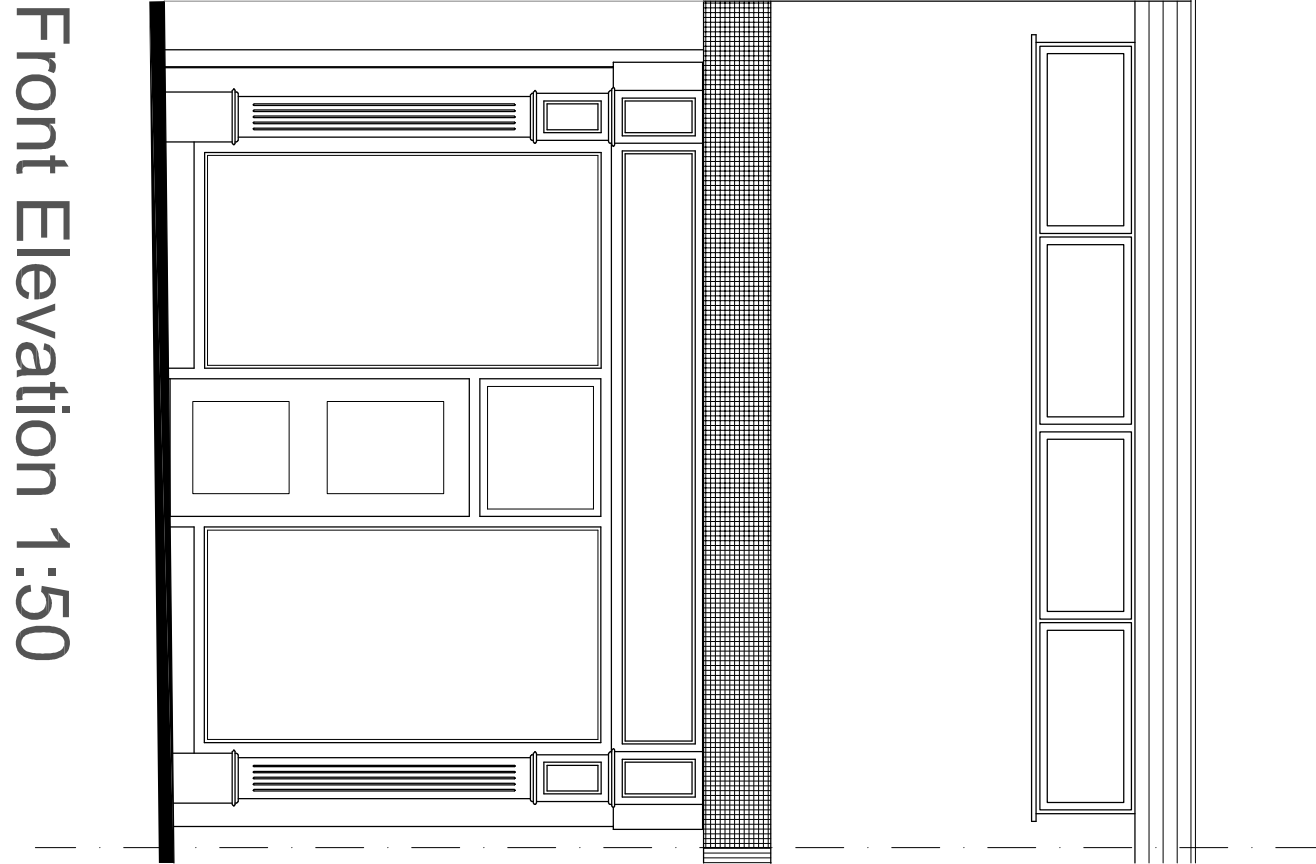


Front Elevation 1:50

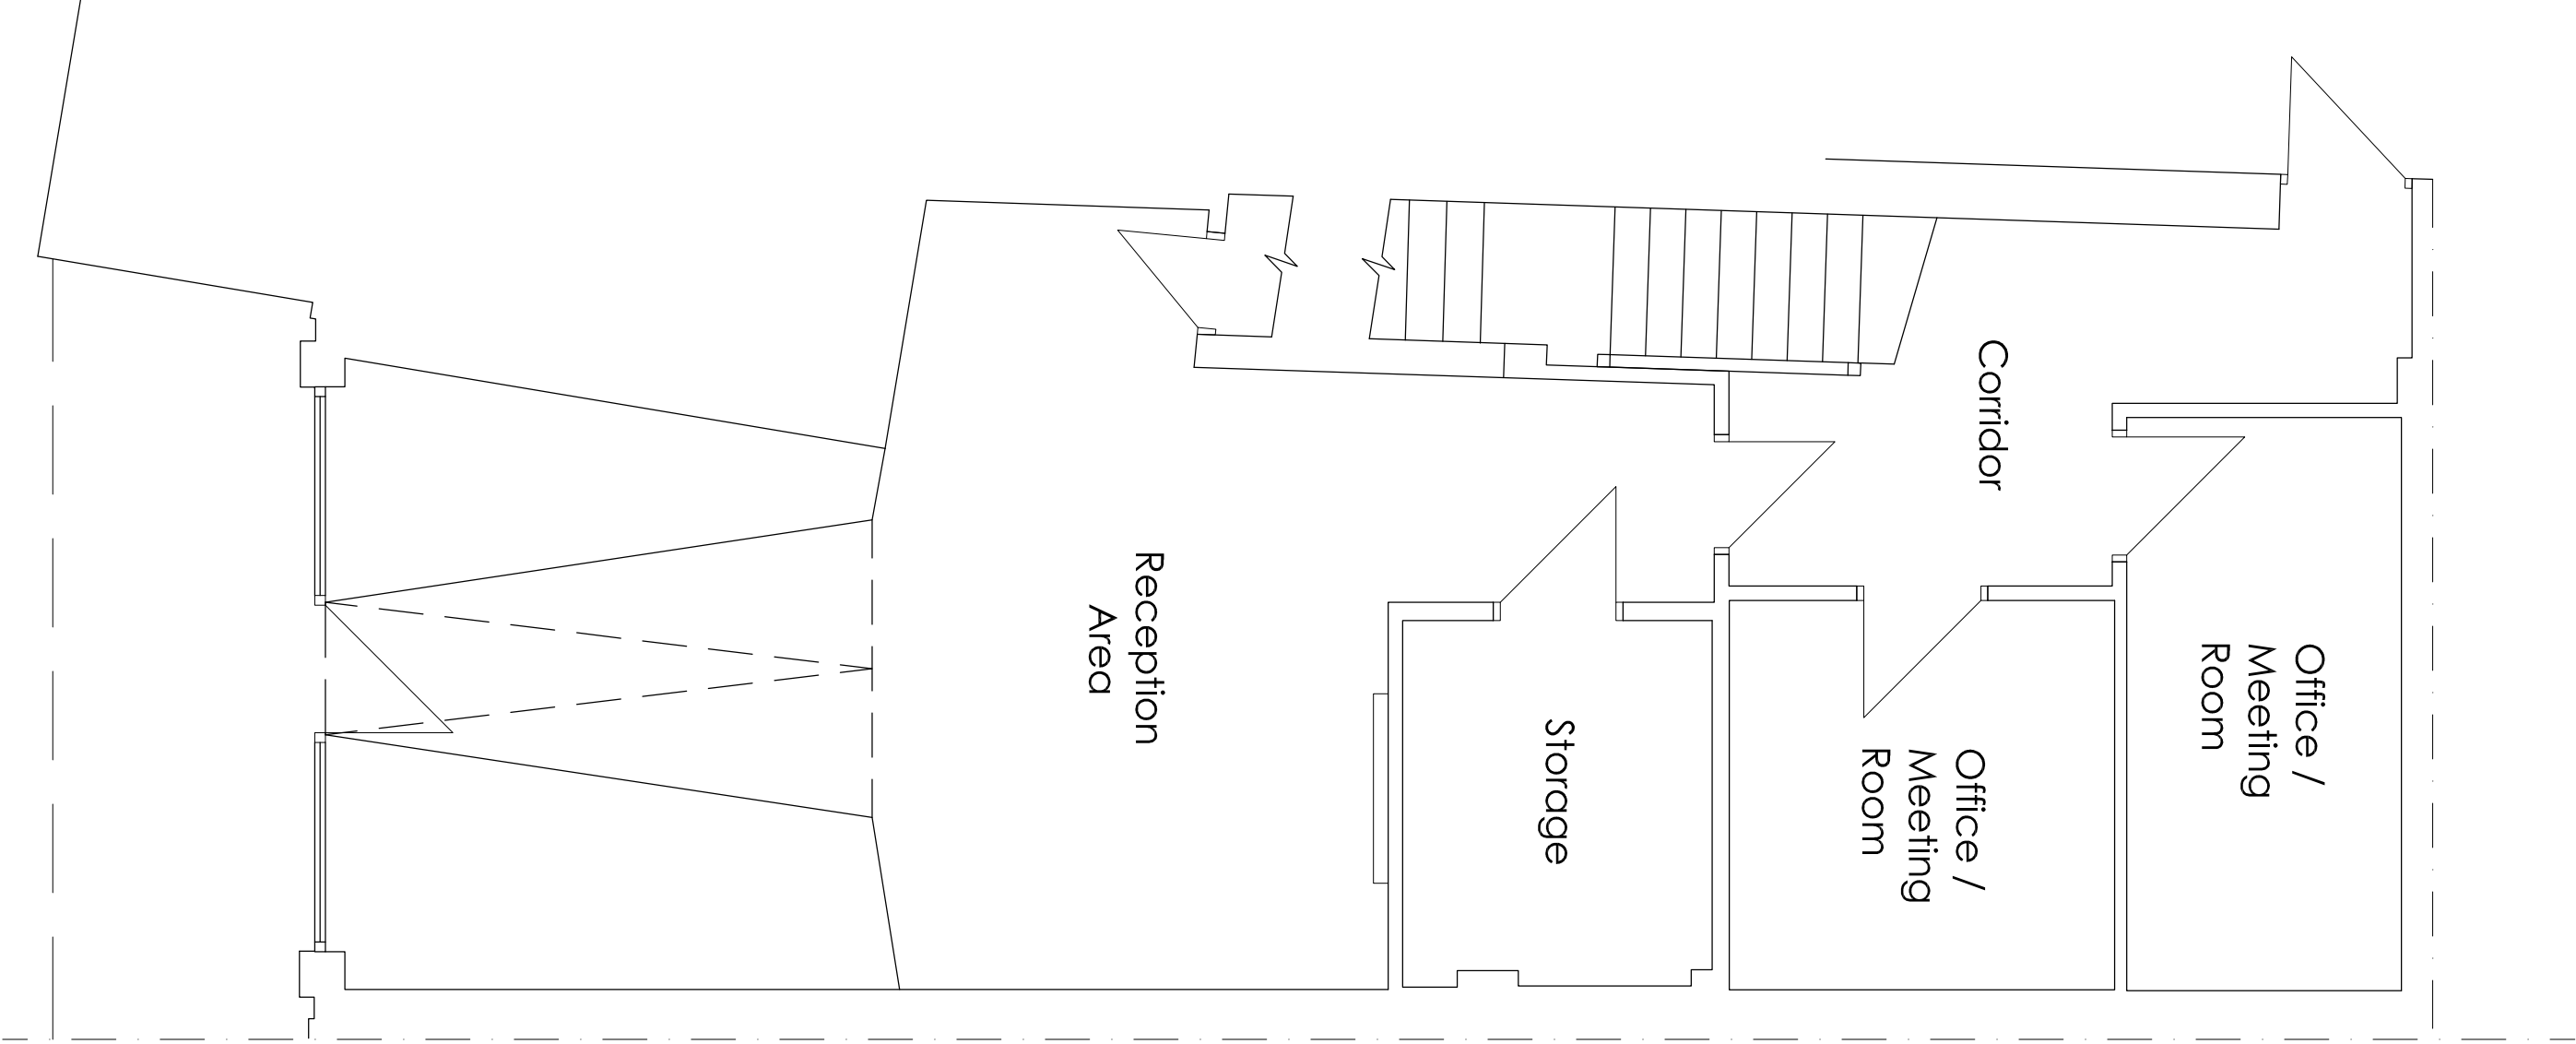


Ground Floor Plan 1:50

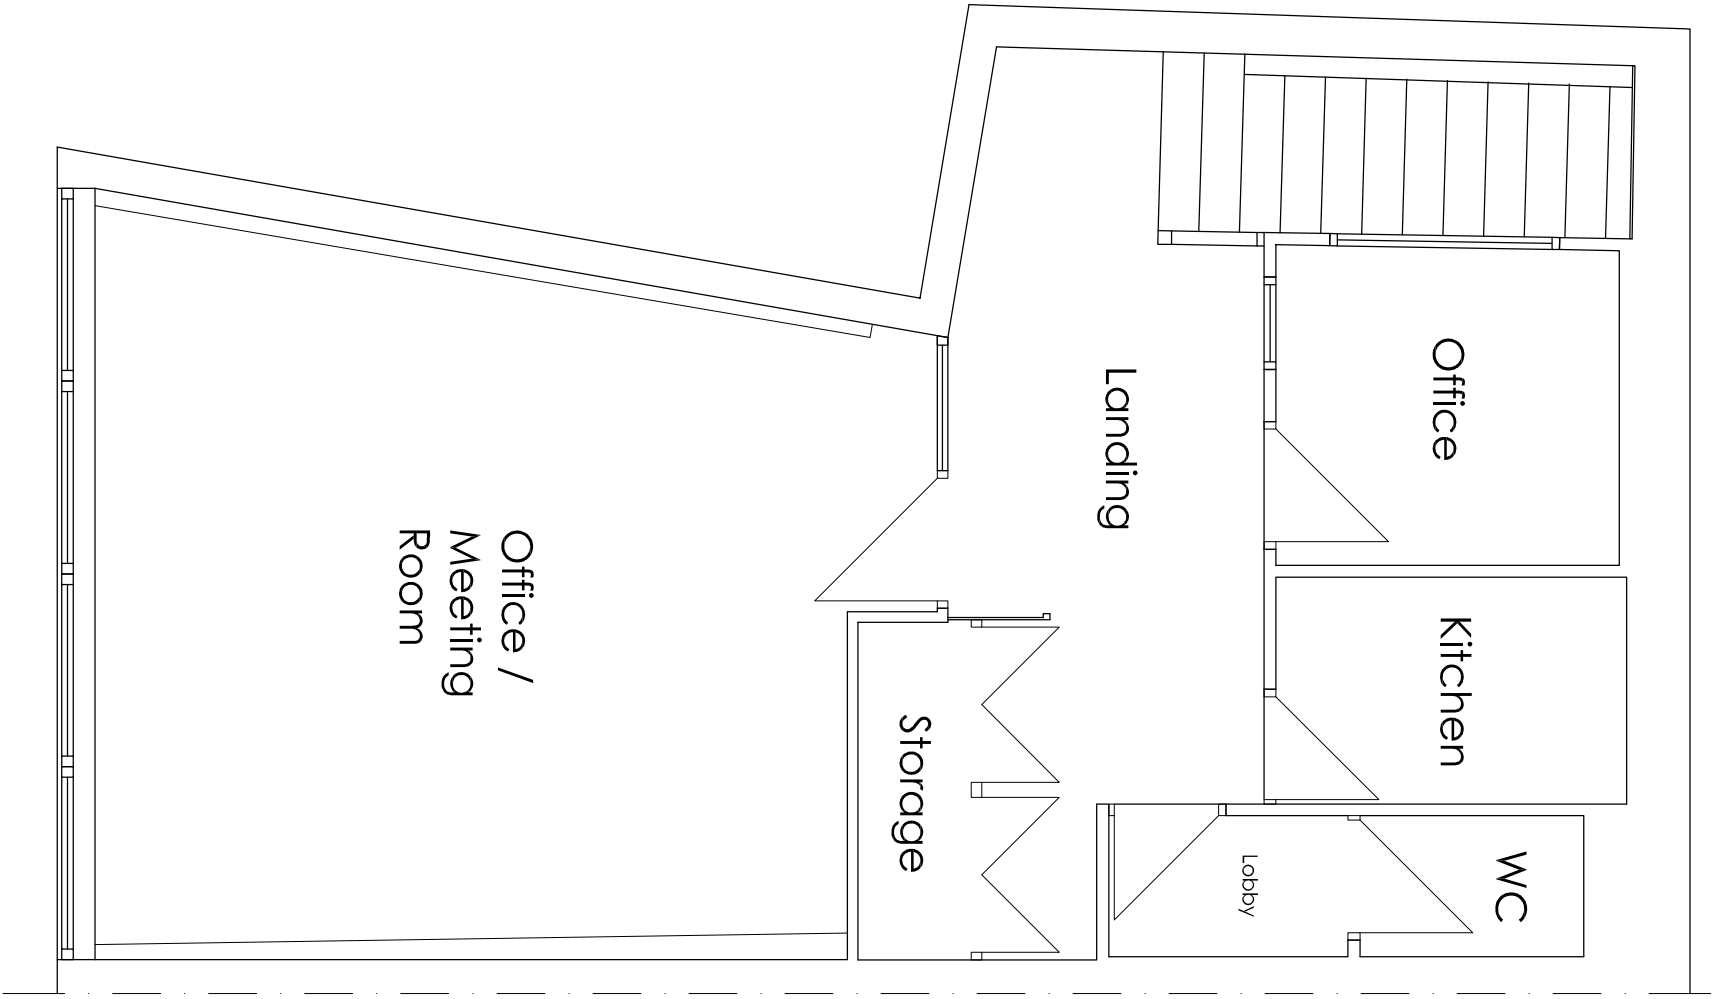

First Floor Plan 1:50

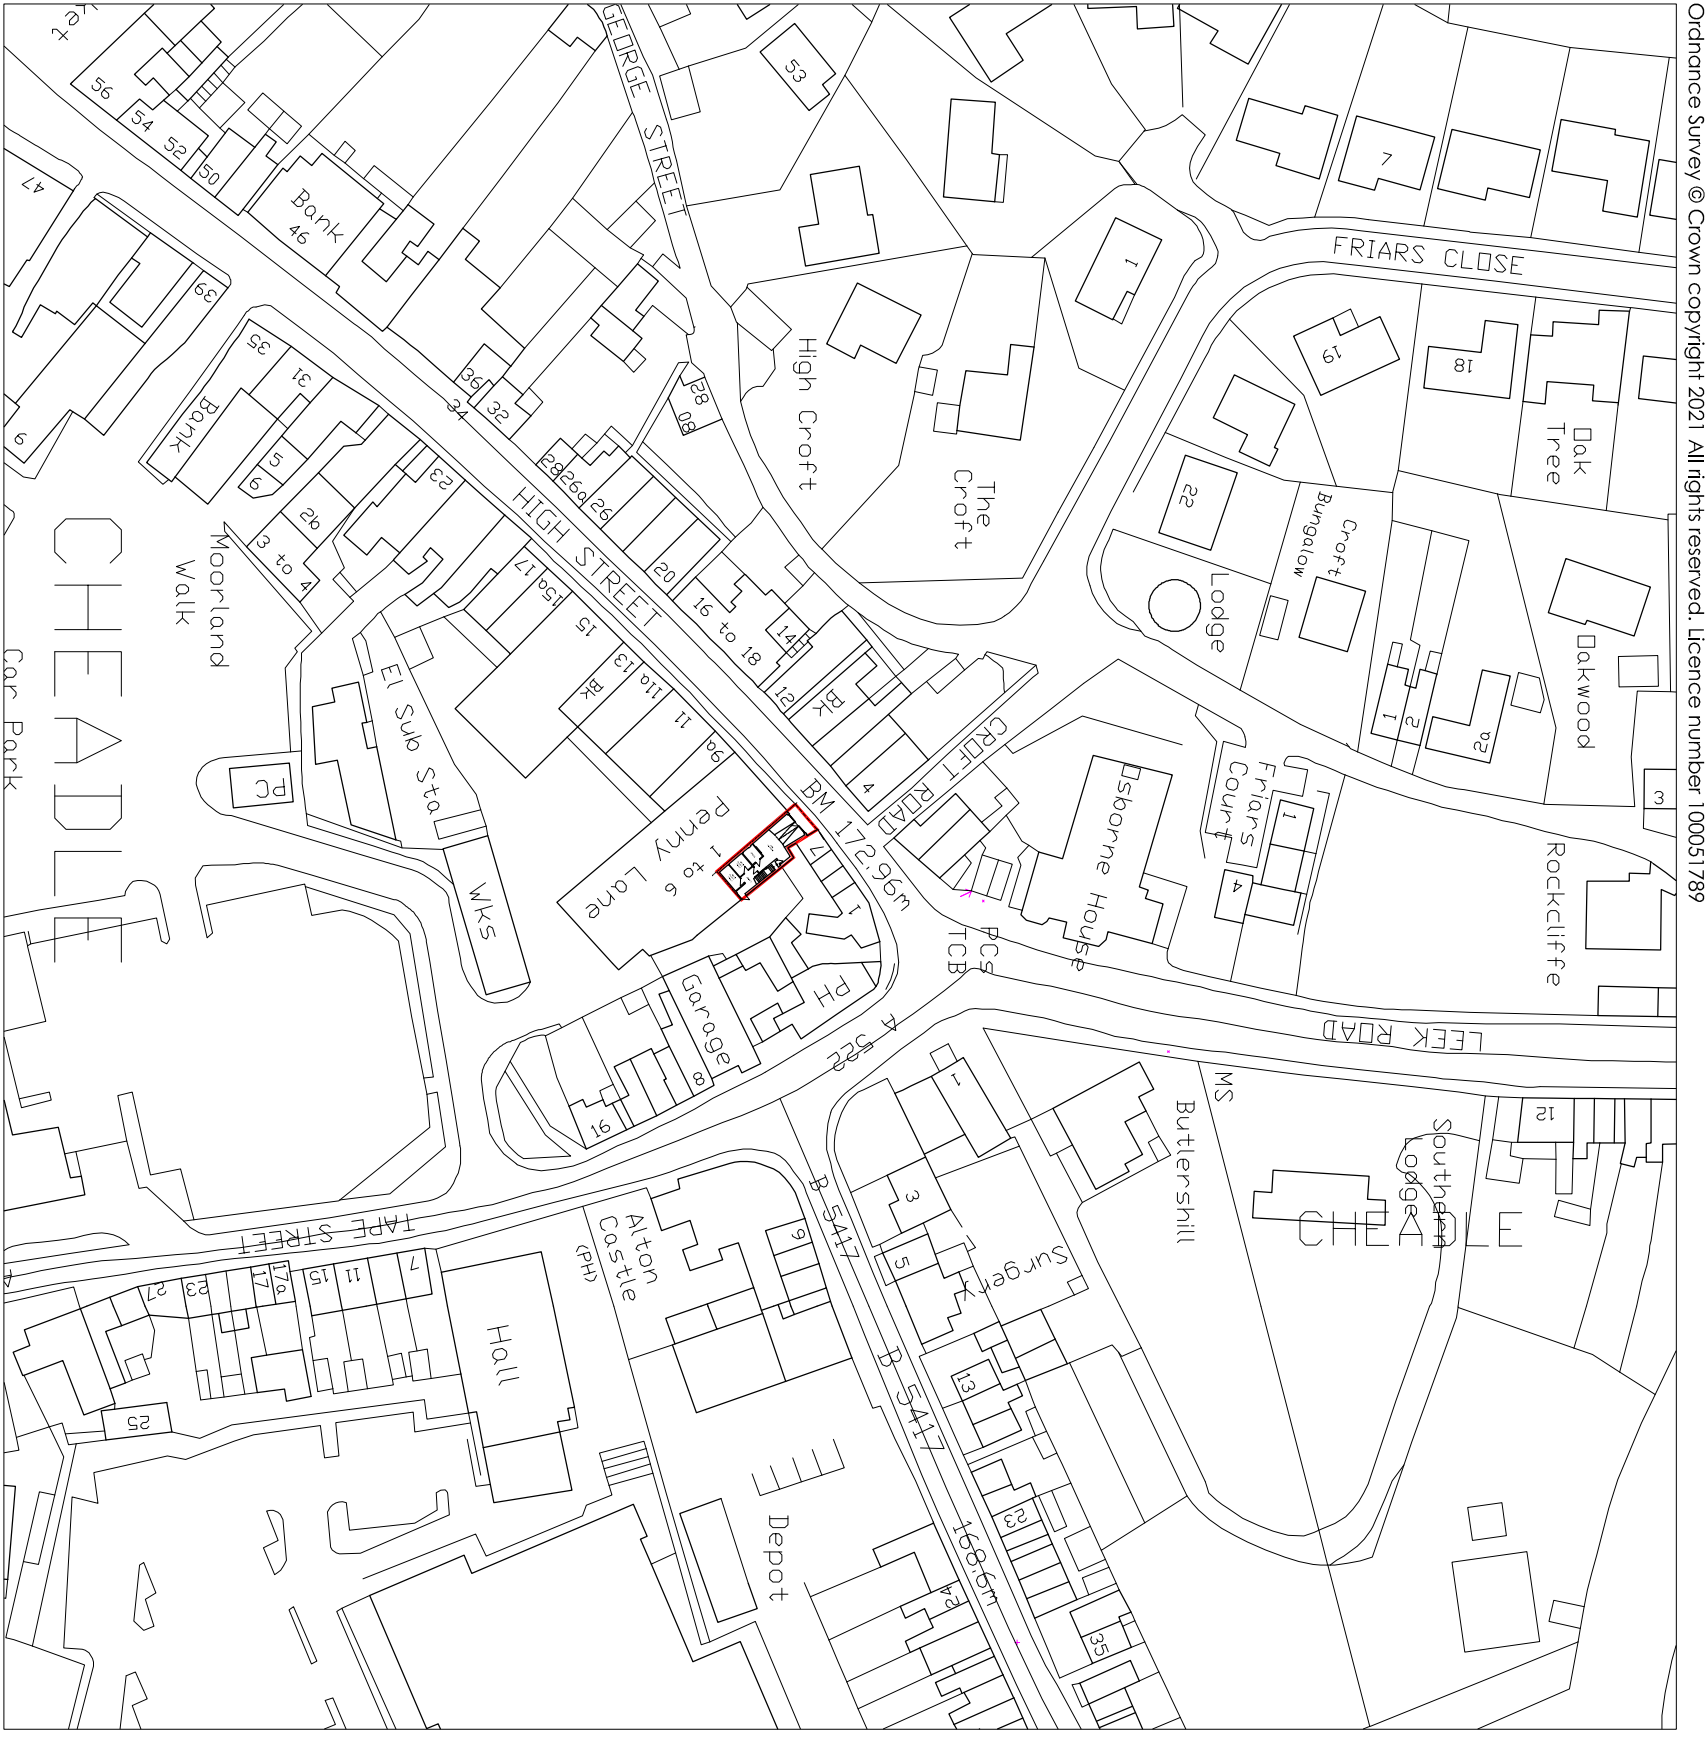

Location Plan 1:1250

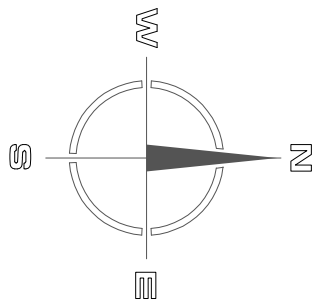

Hewitt&Carr Architects
A. Design & Architecture Ltd
T. 01539 538899
E. enquiries@hccarchitects.co.uk
W. www.hccarchitects.co.uk

Client
Mars Investments SPV

Project
Proposed Conversion of Upper Floor
7a High Street, Cheadle

Title
Plans & Elevations as Existing

Drawn
Planning
Date
July 2021
Scale
As Stated

Project No.
01098
Drawing No.
PL(0)01

Rev
A