



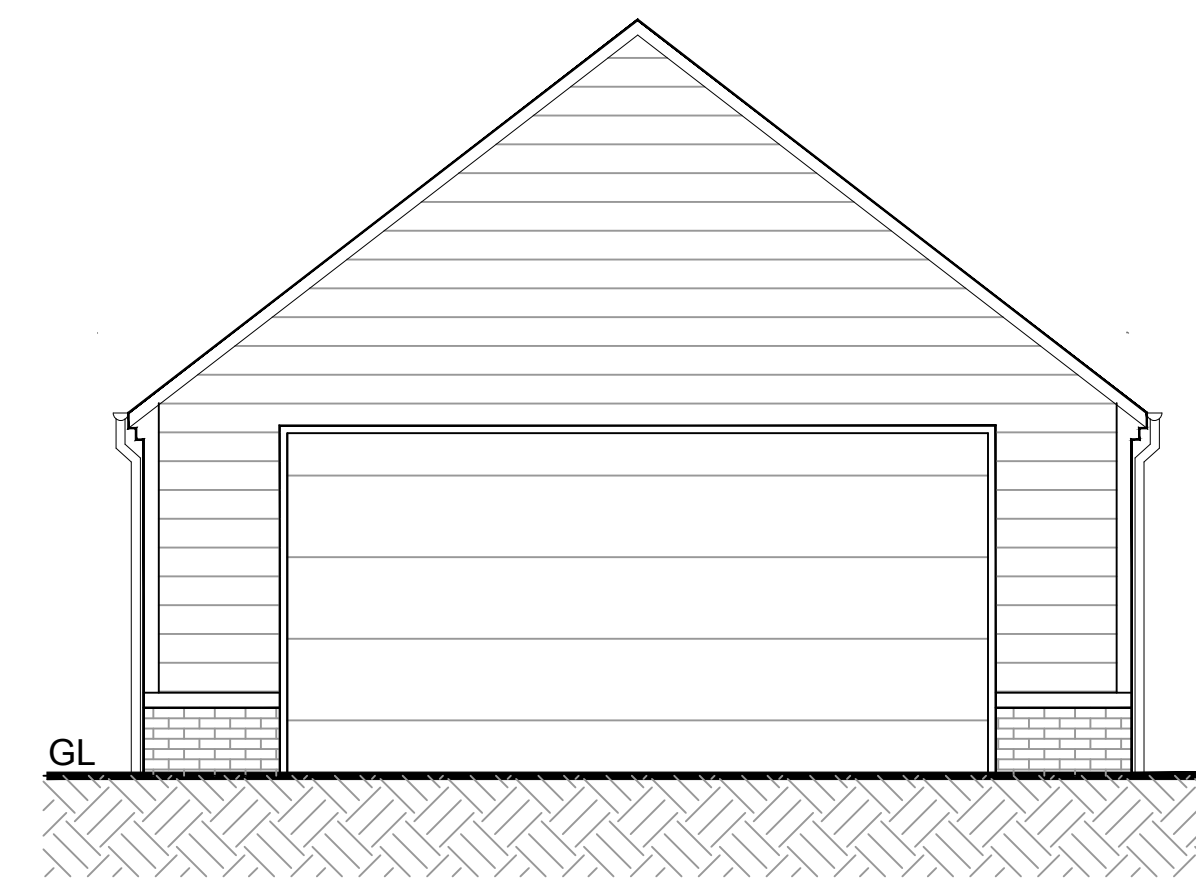


PROPOSED FRONT ELEVATION

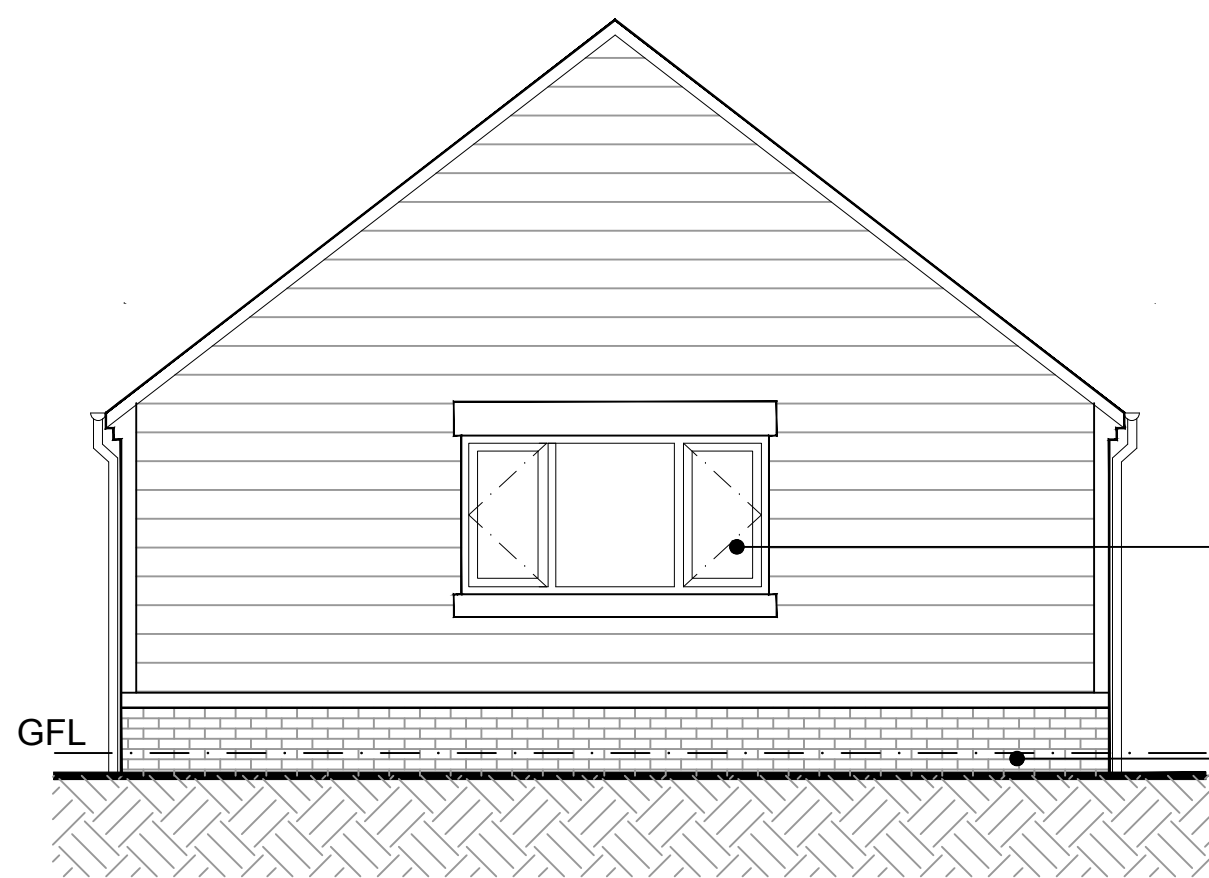


PROPOSED REAR ELEVATION

Anthracite coloured windows installed

Blue engineering bricks up to DPC

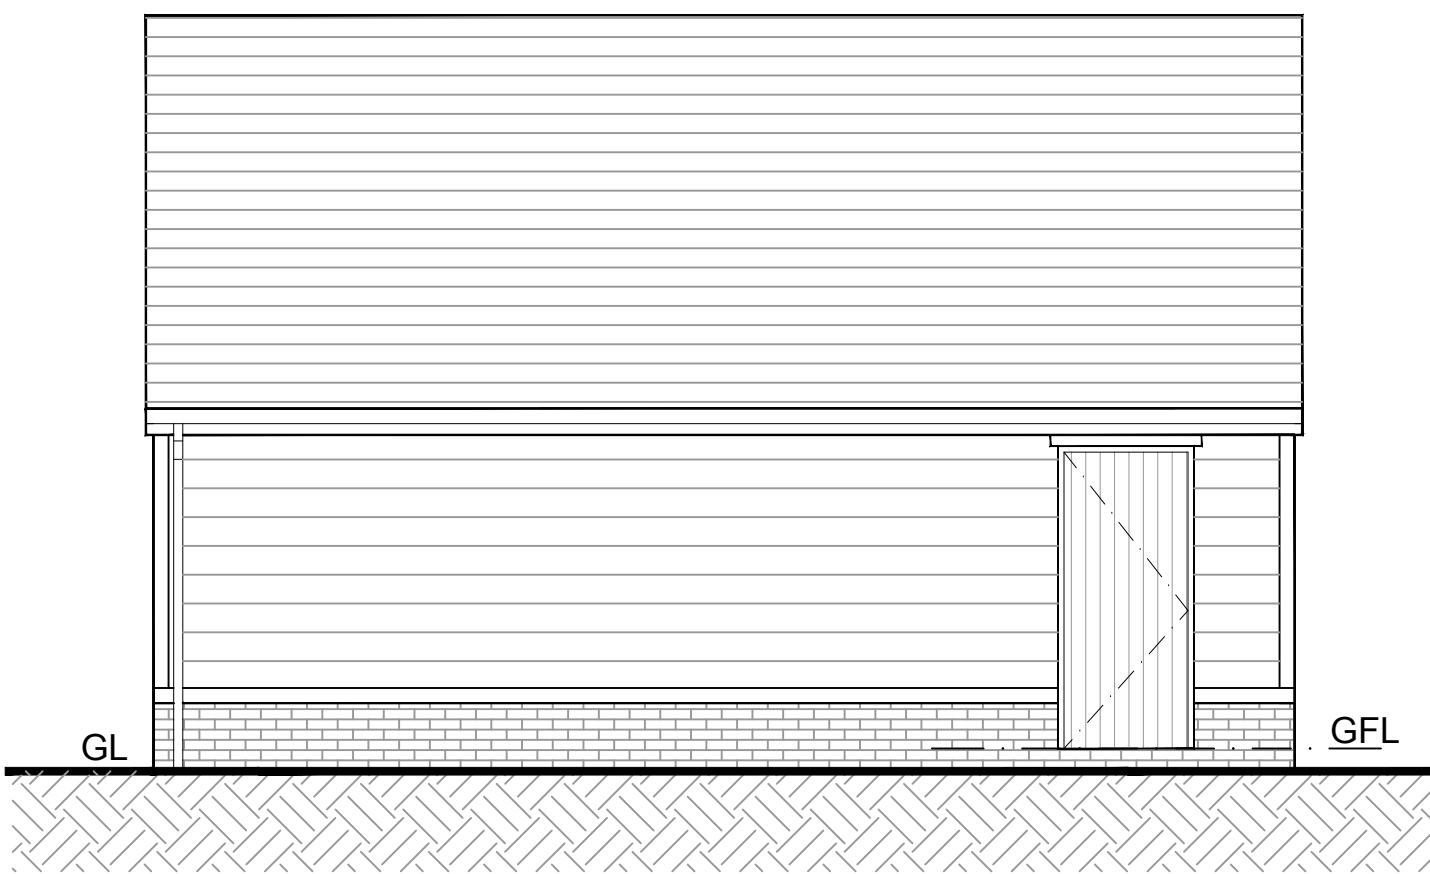

PROPOSED SIDE ELEVATION

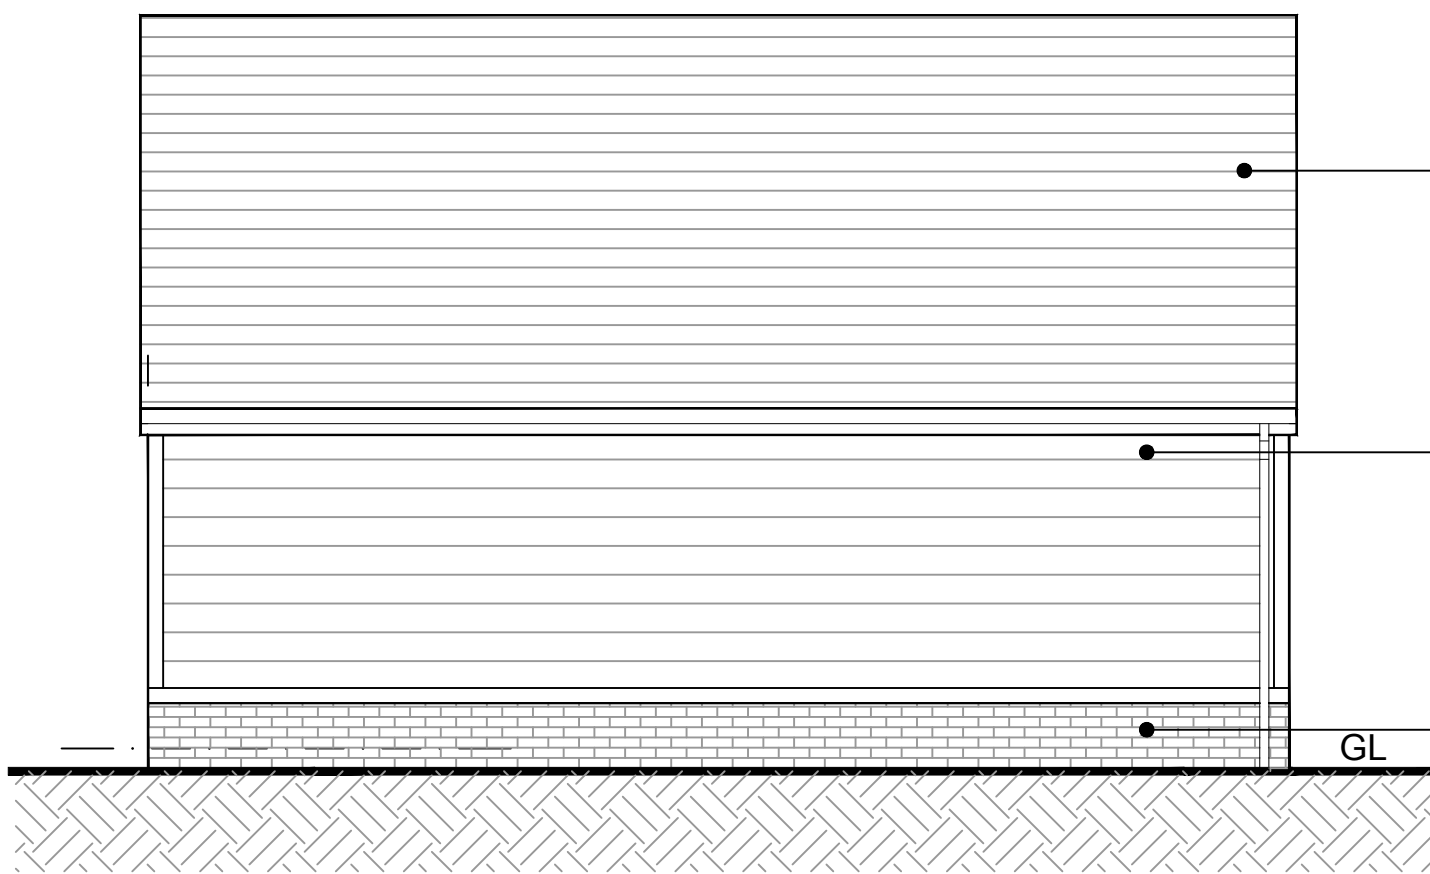


PROPOSED SIDE ELEVATION


Grey slate tiles

Horizontal Larch cladding


Reclaimed bricks

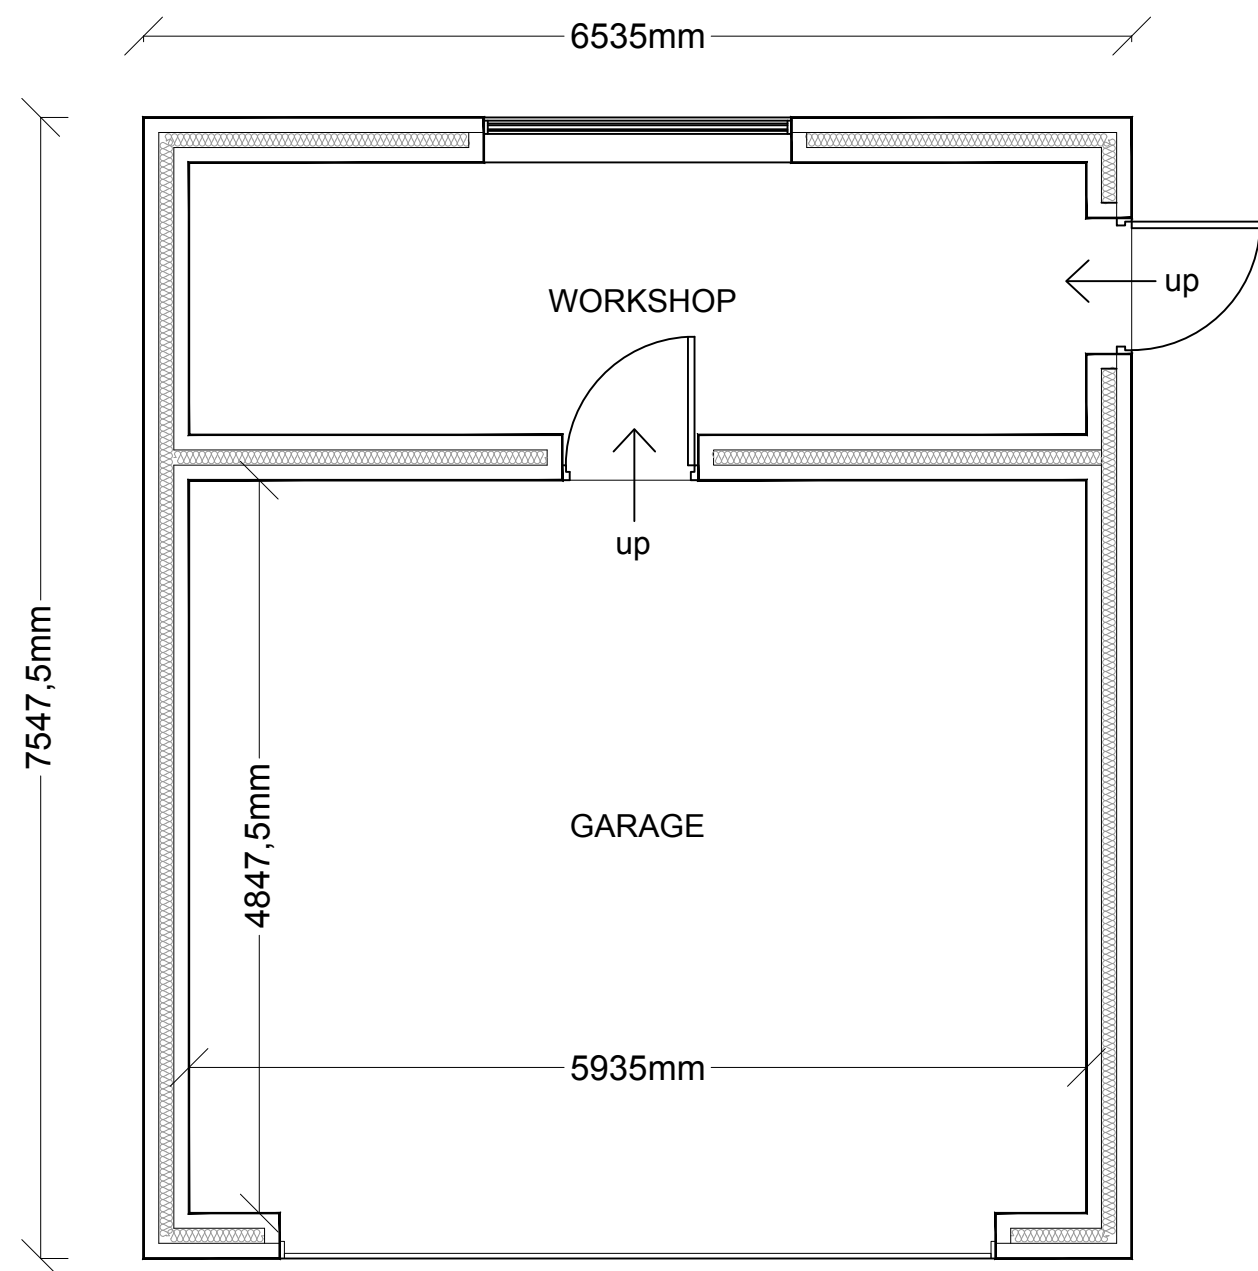

PROPOSED GROUND FLOOR PLAN

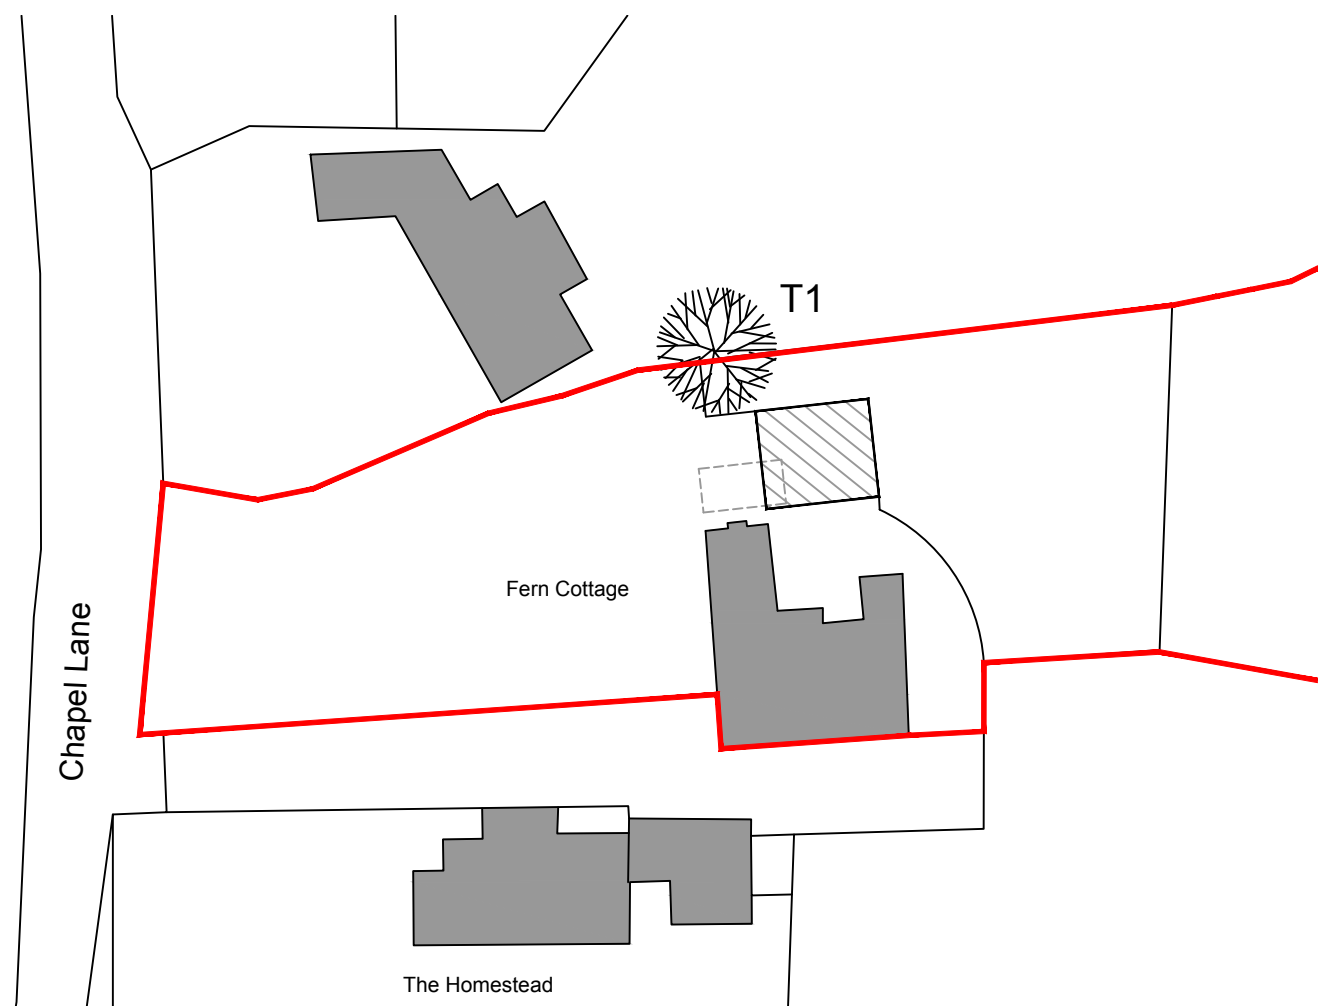

PROPOSED SITE PLAN - 1:500

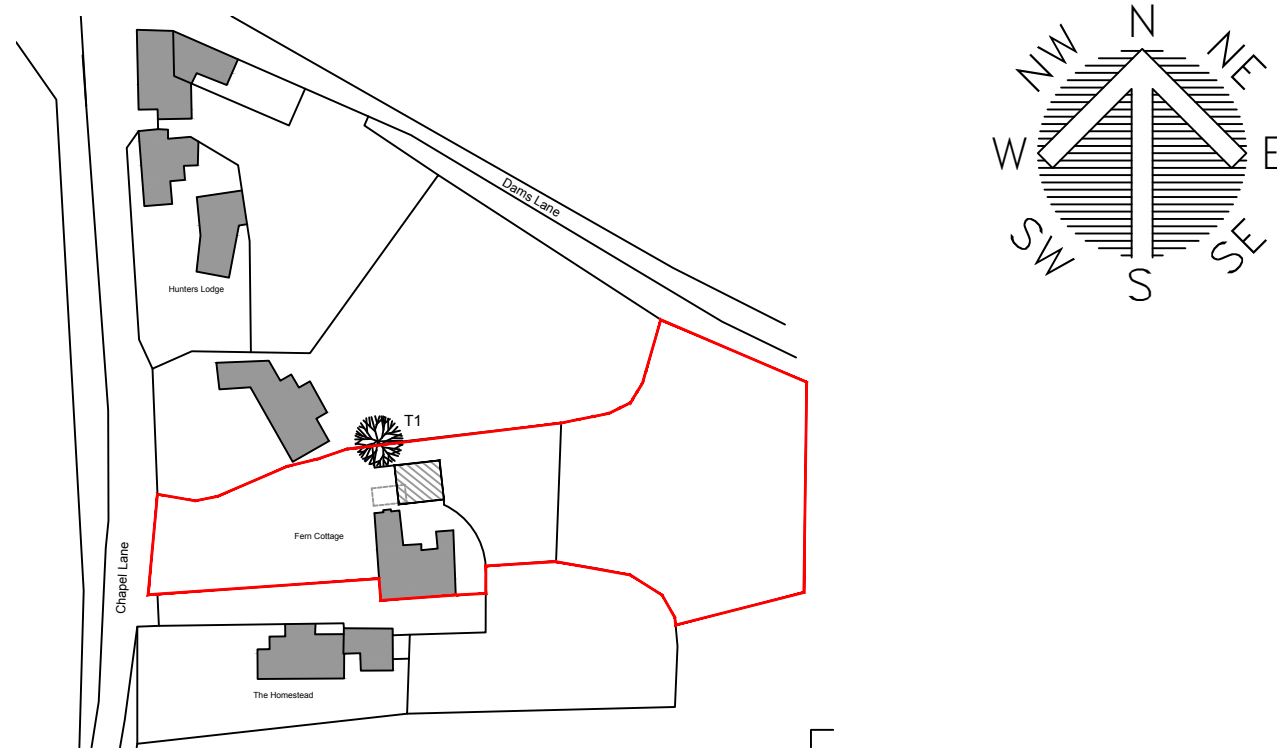

PROPOSED LOCATION PLAN - 1:1250



FOREFRONT

DEVELOPMENT CONSULTING

4 Ridge House, Ridge House Drive, Festival Park, S-O-T. ST1 5SJ
Office 01782 216912 WWW.FOREFRONTDC.COM

CLIENT

MR R BATTISON

PROJECT

Proposed demolition of existing Garage and erection of replacement Garage with Workshop and Family Room at Fern Cottage, Chapel Lane, Gratton, Staffs. ST9 9AN

TITLE

Proposed Floor Plans and Elevations

SCALE

1:50 / 1:500 / 1:1250 @ A1

DRG NO.

21-RB-02

DRAWN

ATG

DATE

13 / 07 / 21

REV.	DESCRIPTION	DATE
A	First floor removed and ridge lowered	13-09-21

The contents of this drawing are the copyright of Forefront Development Consulting Ltd