



NORTH ELEVATION



PROPOSED



WEST ELEVATION



PROPOSED



SOUTH ELEVATION




PROPOSED




EAST ELEVATION




PROPOSED

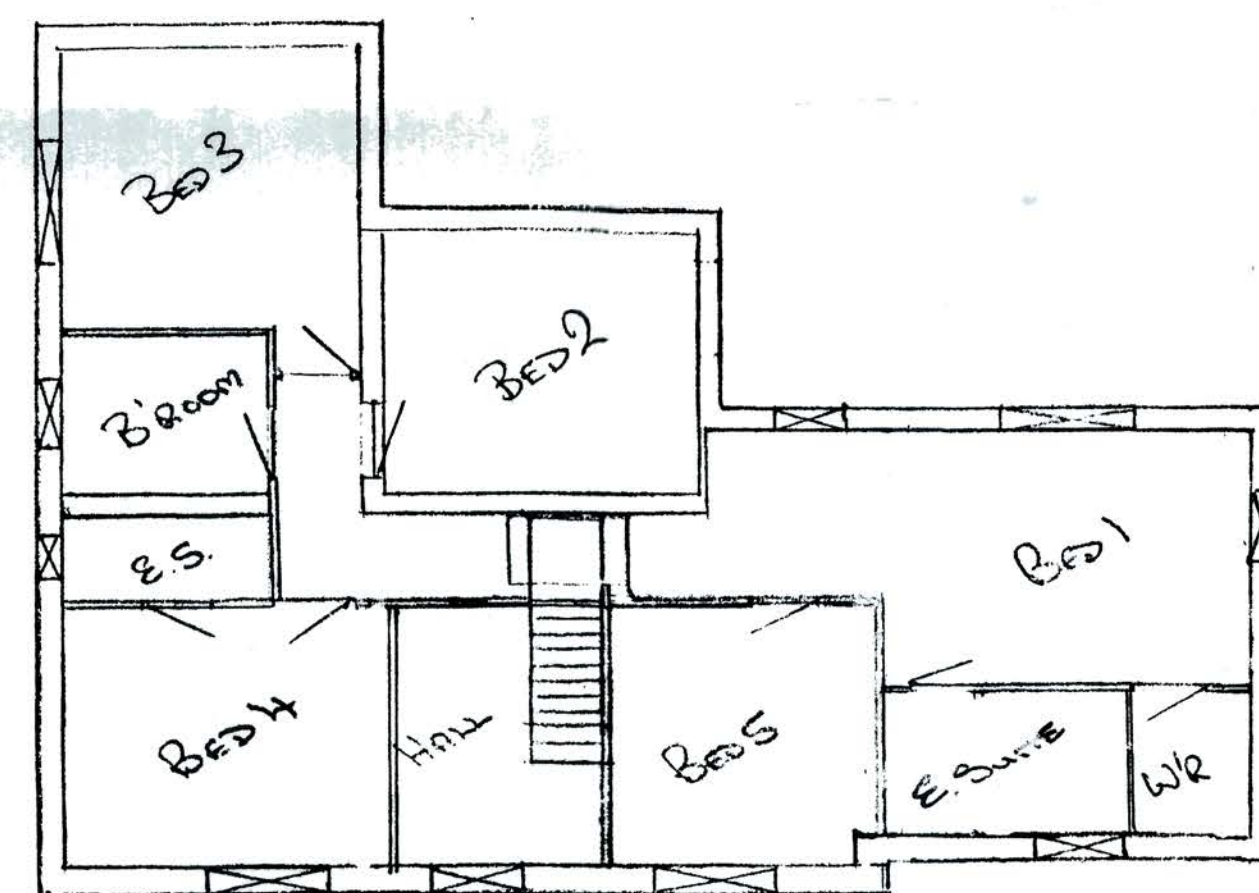


1st Floor Plan

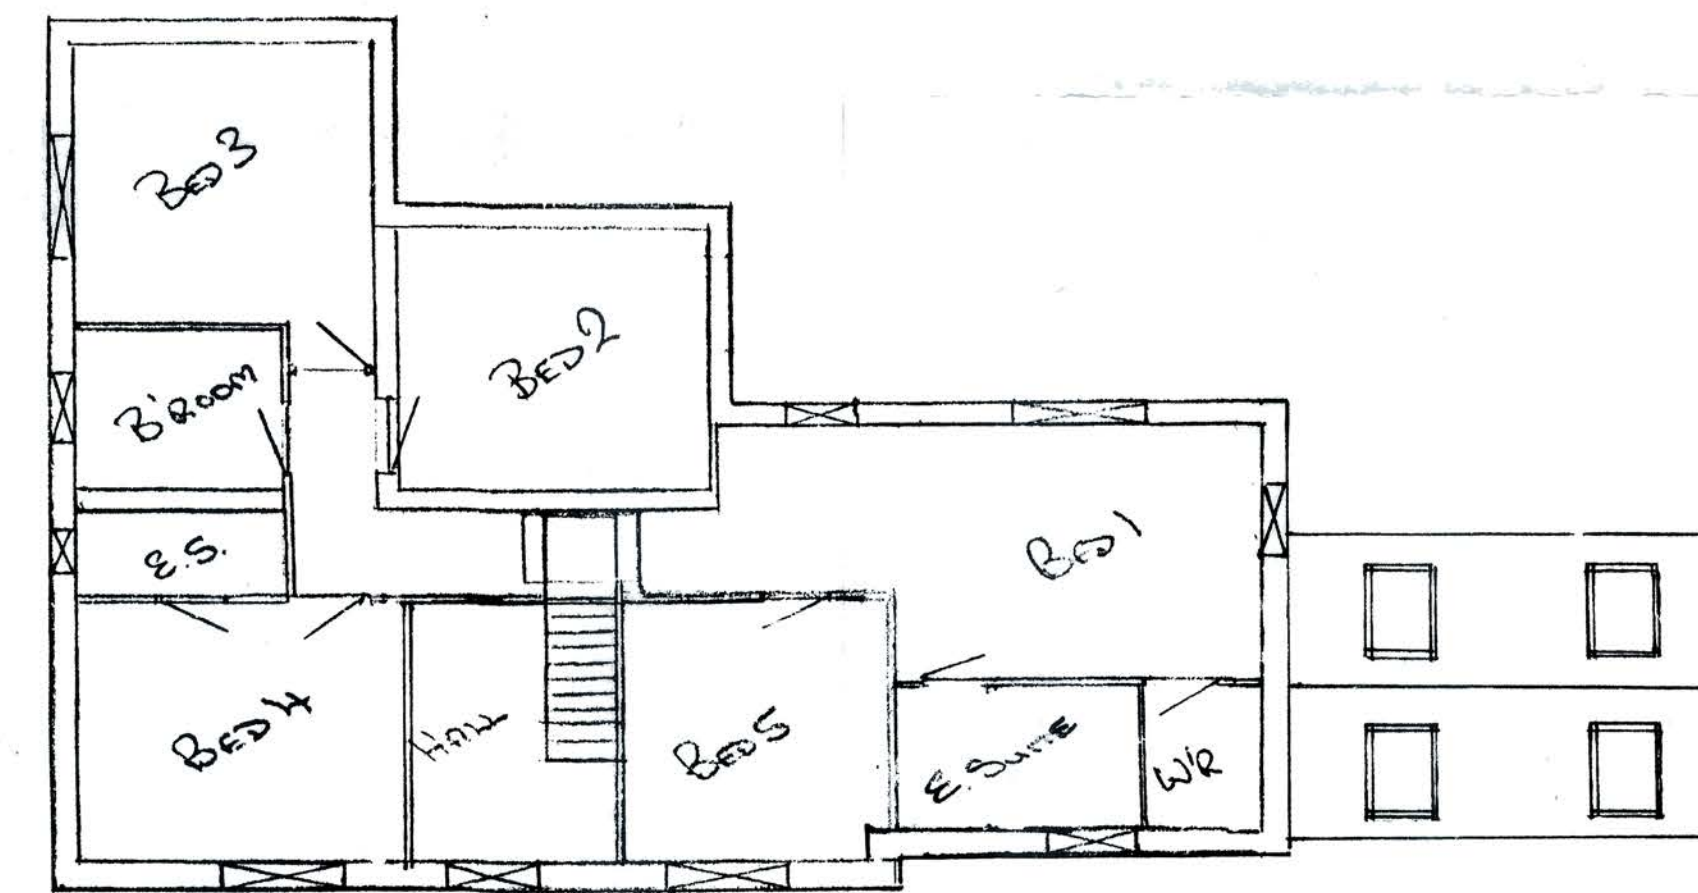

PROPOSED

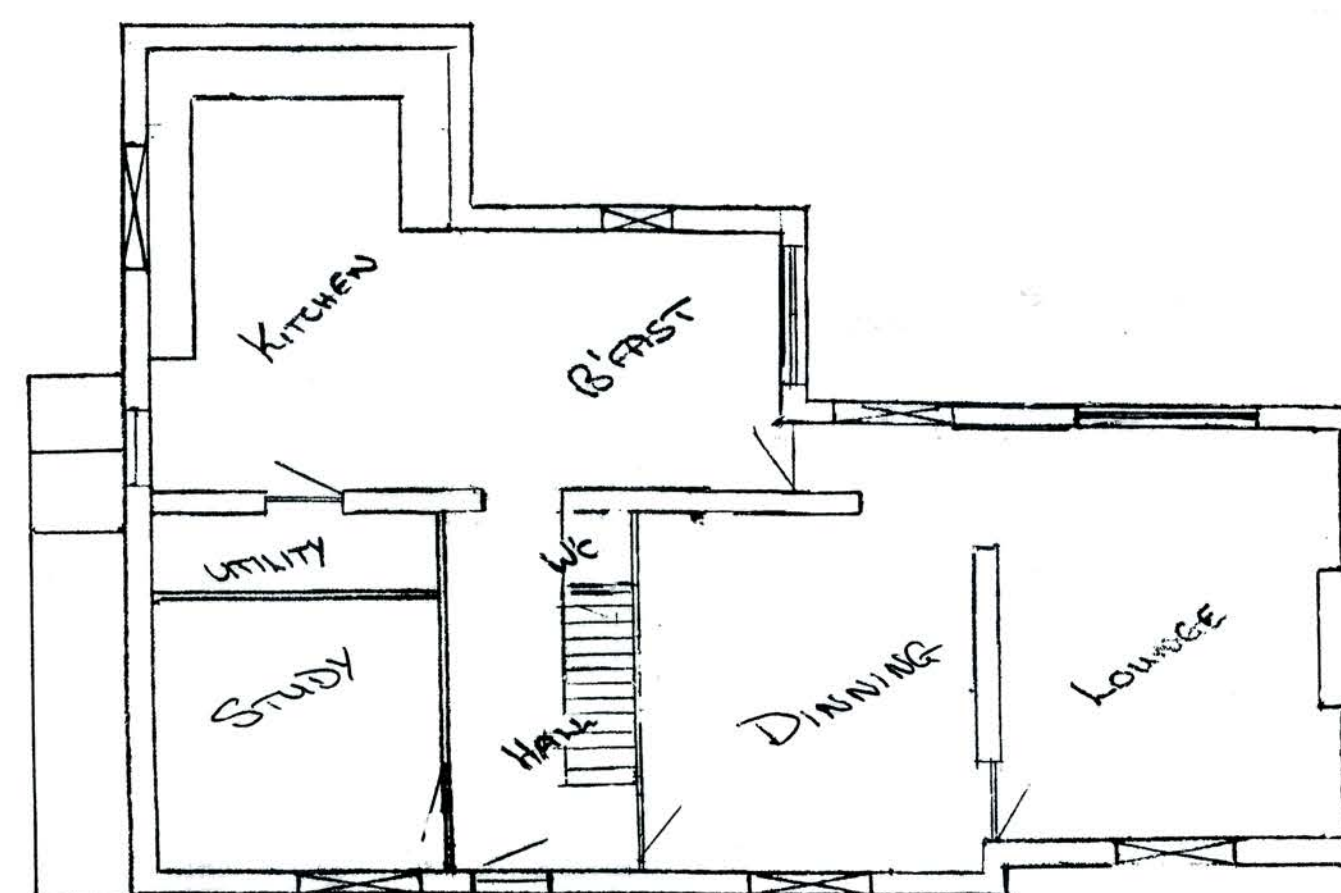

Ground Floor Plan

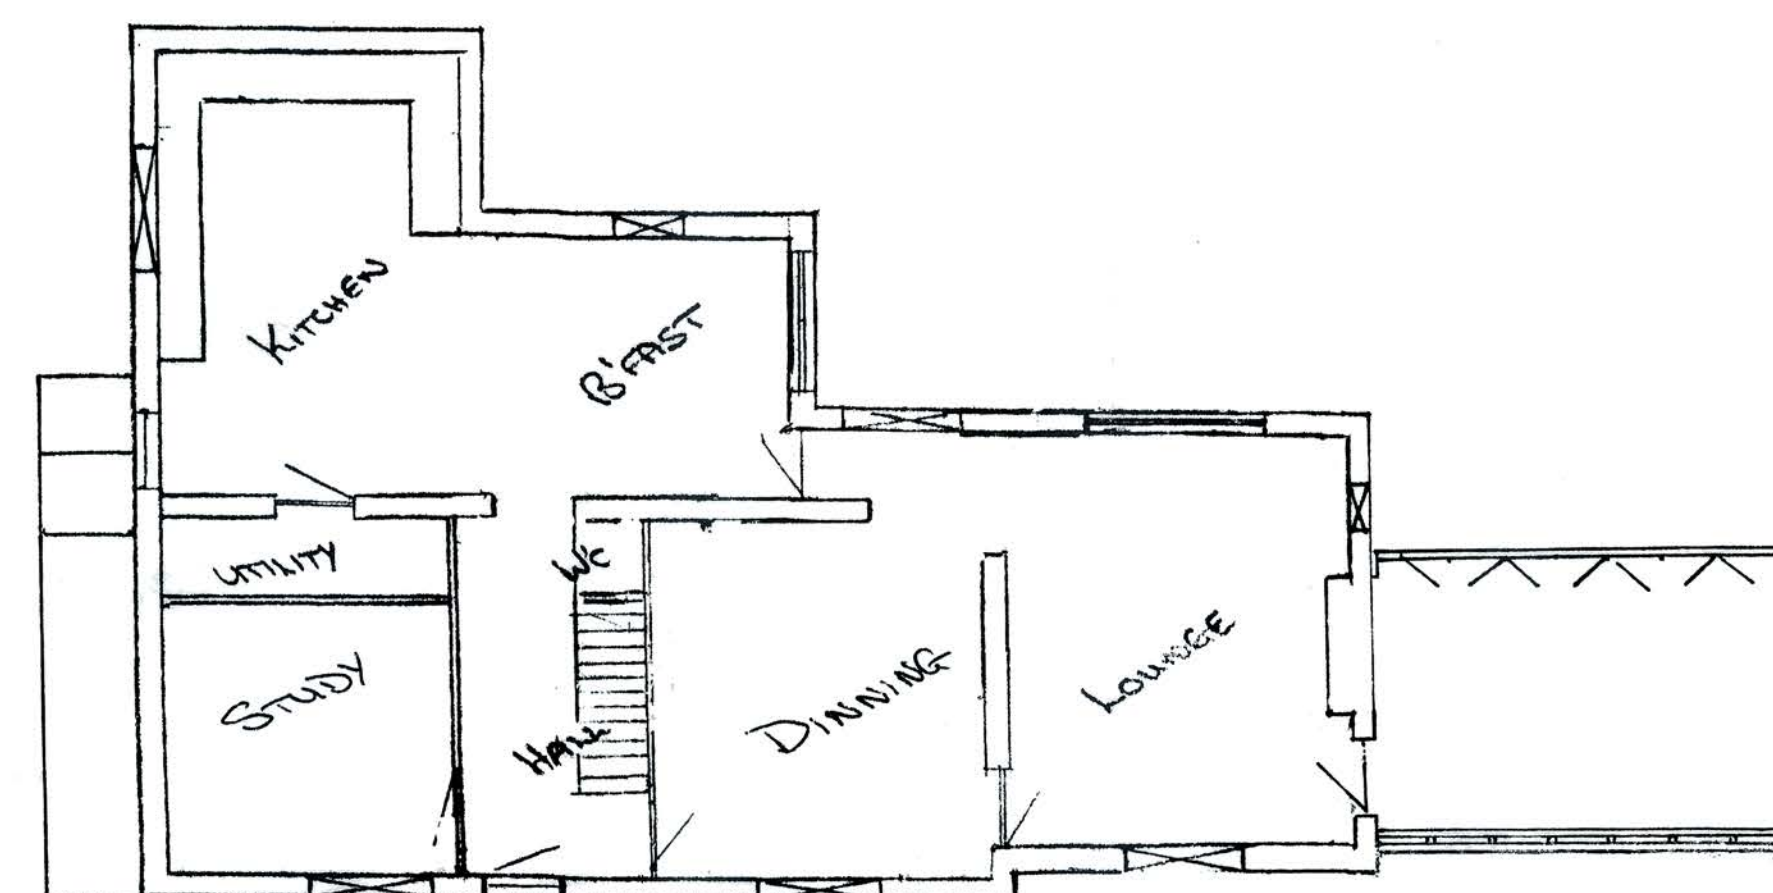

PROPOSED

Construction notes

- All work to be approved by the local Building Authority or a similar approved body.
- Dwarf wall to be constructed from reclaimed stone to match exactly with existing.
- Stone cills to match existing.
- Windows to match in colour and style to existing.
- Roof lights to be flush conservation type and match the existing barns.
- Fascia soffit and guttering all to match existing.
- Roof Tiles to be reclaimed and match main house.
- Gable to Eastern Elevation to glazed.

Proposed Orangery style extension To :-
 Lightwood Farm, Ashbourne Road, Cheadle,
 Staffs, ST10 1SJ
Contact :- Mr R Duncan/Rob Duncan Planning
 70 Ferndale Road, Lichfield, Staffs
 WS13 7DL
 Tel :- 07779 783521 Scale 1:100