



# No. 34 Churnet Valley Road, Kingsley Holt


alterations & extensions

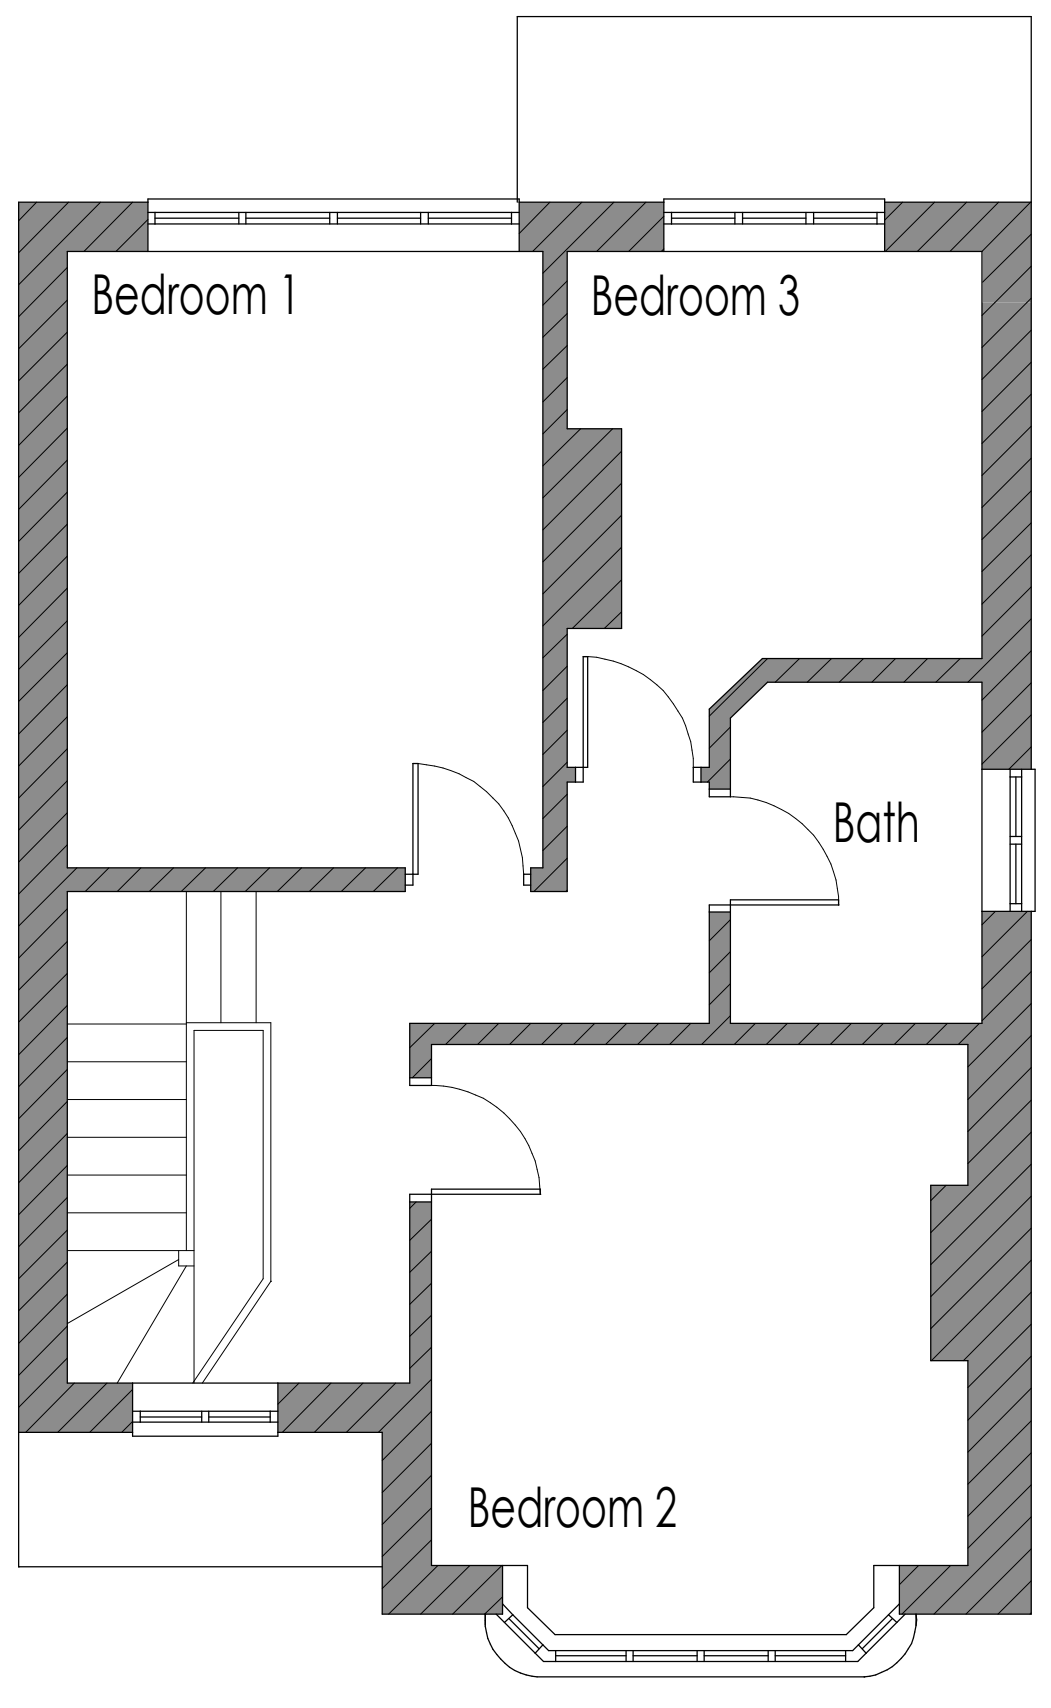


first floor plan

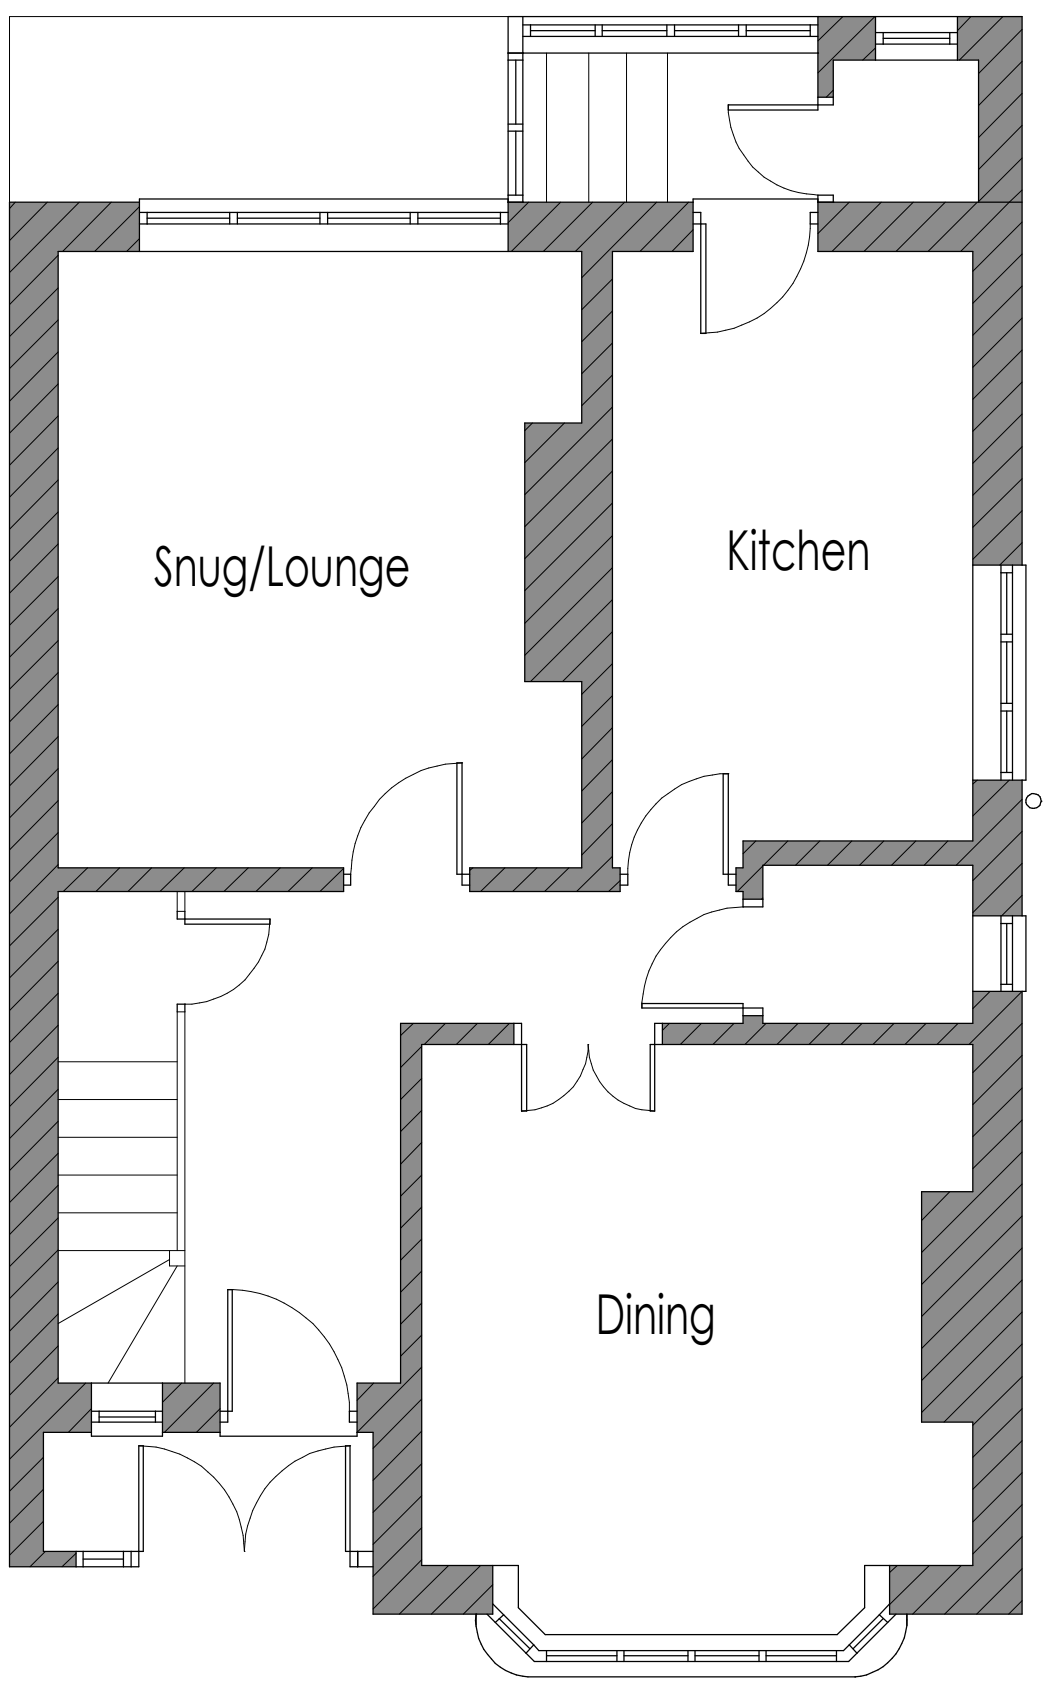

ground floor plan

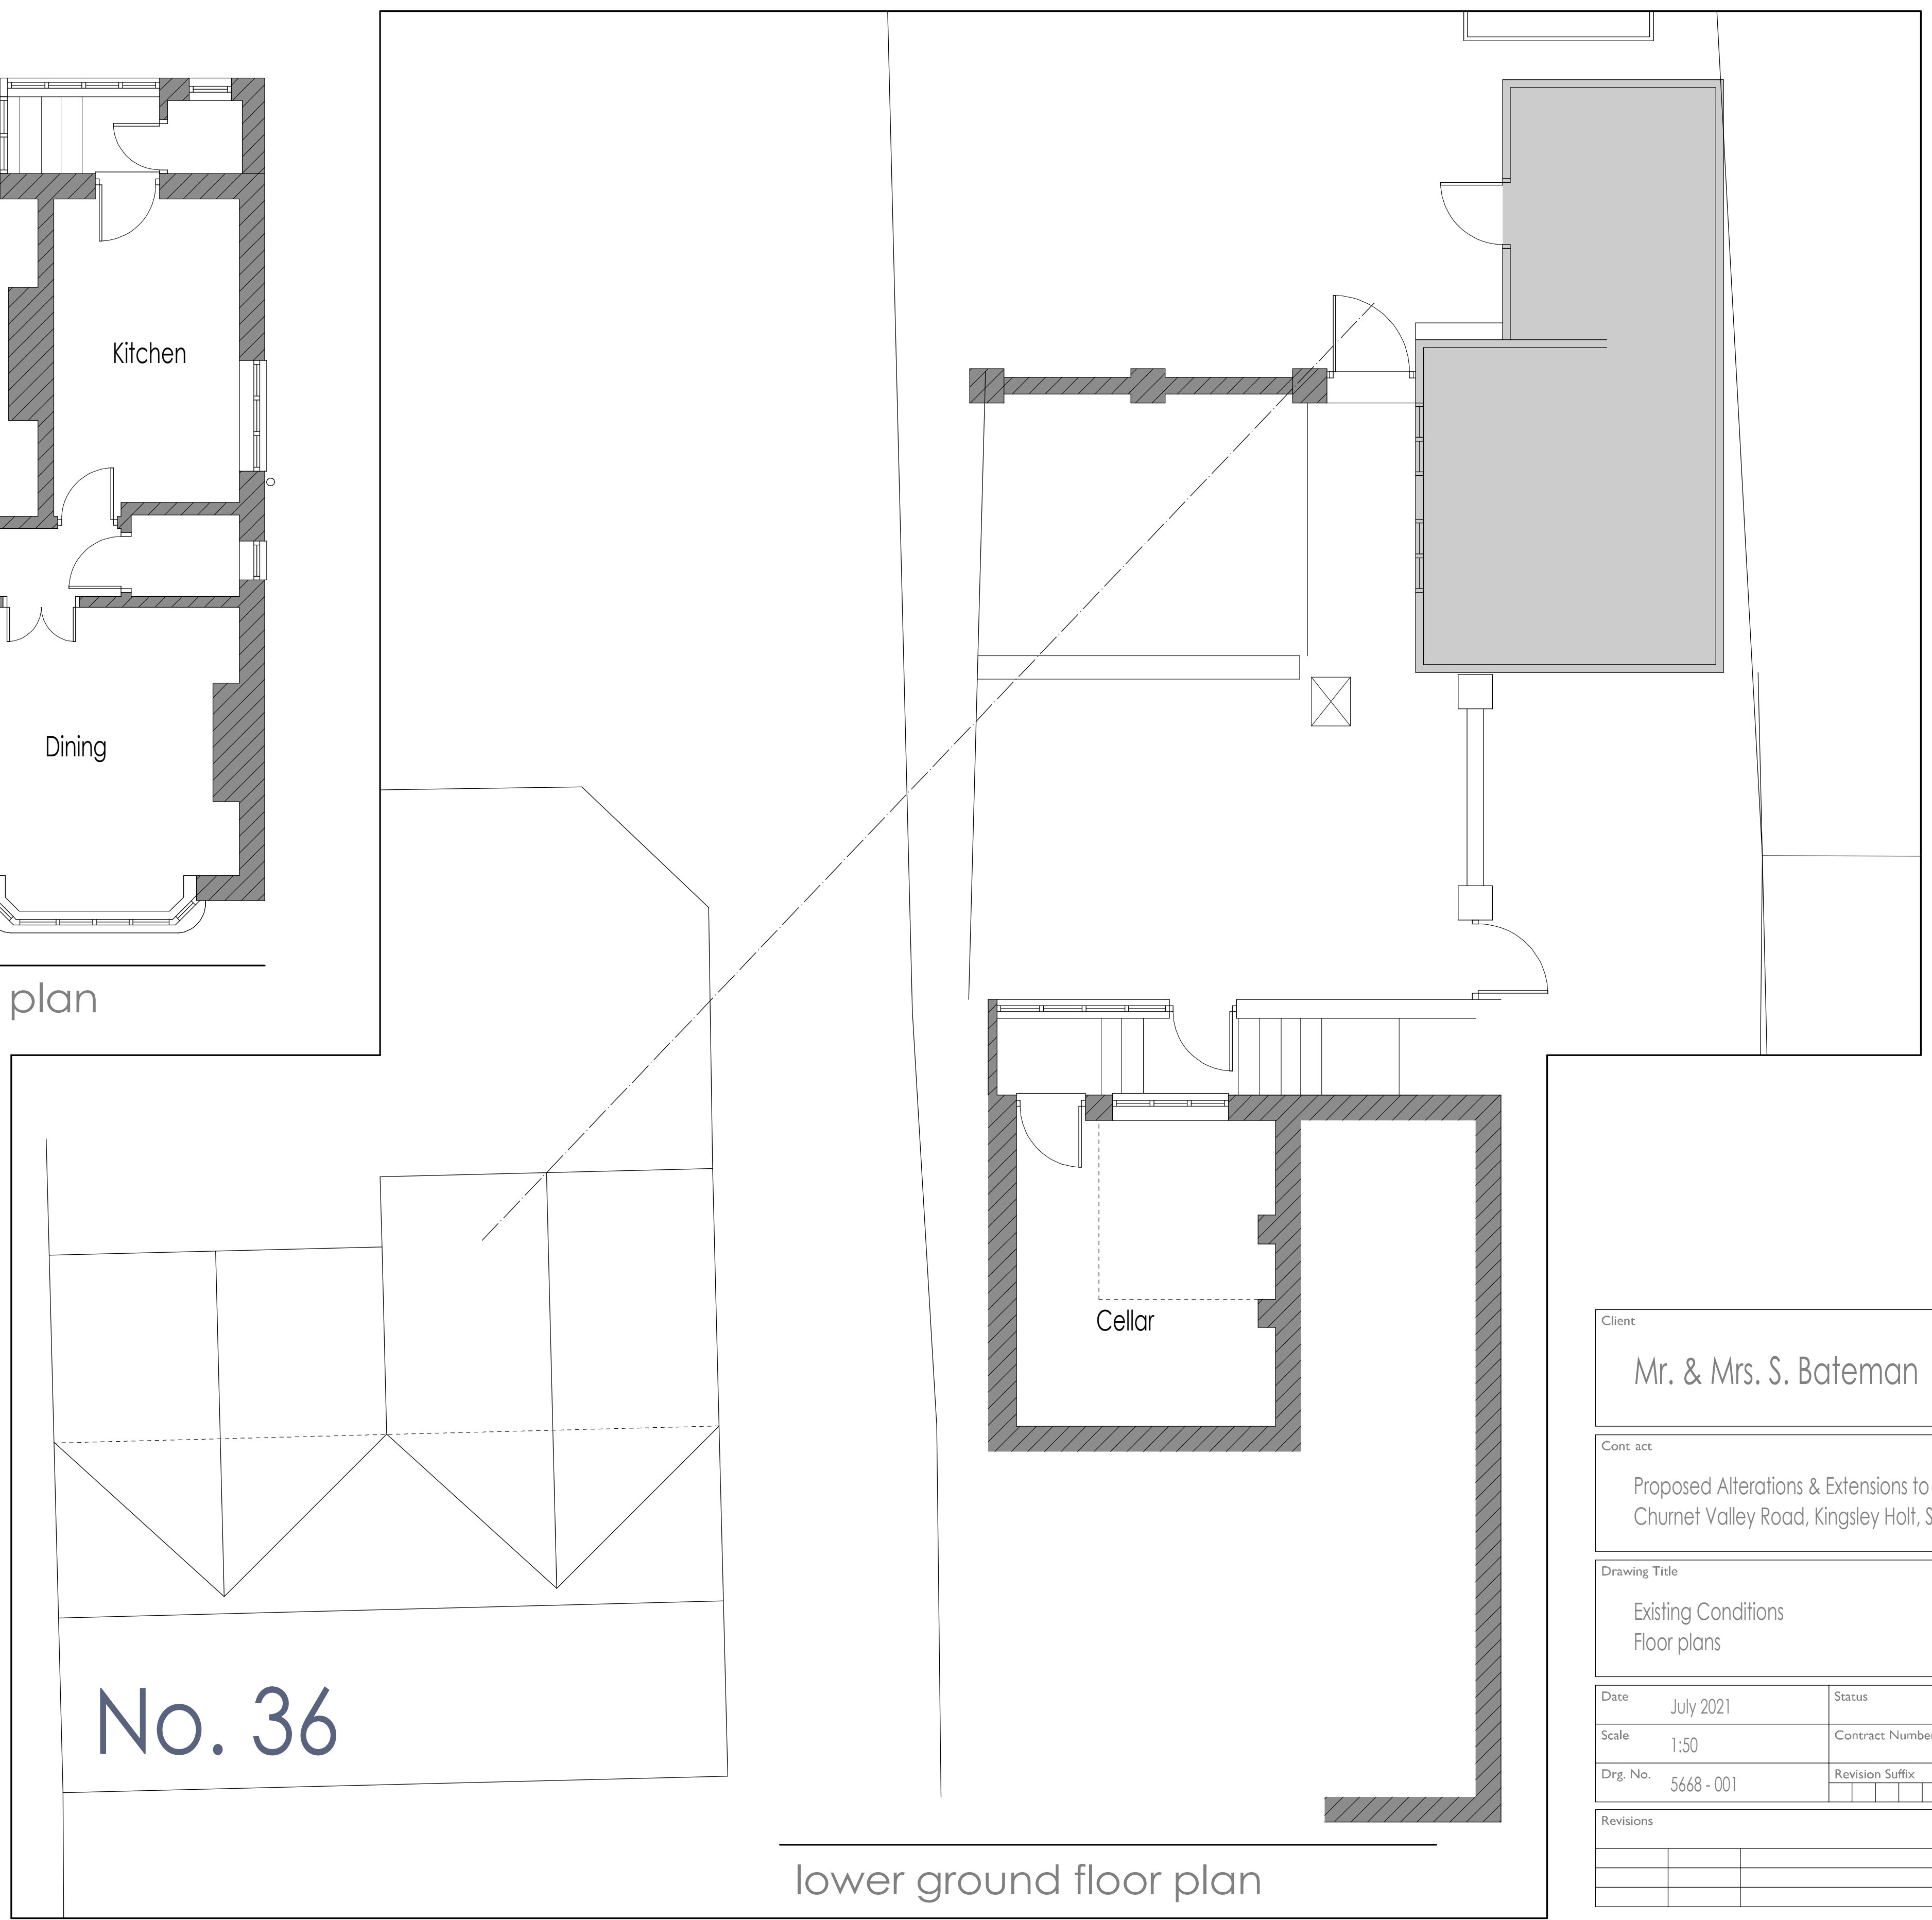

lower ground floor plan

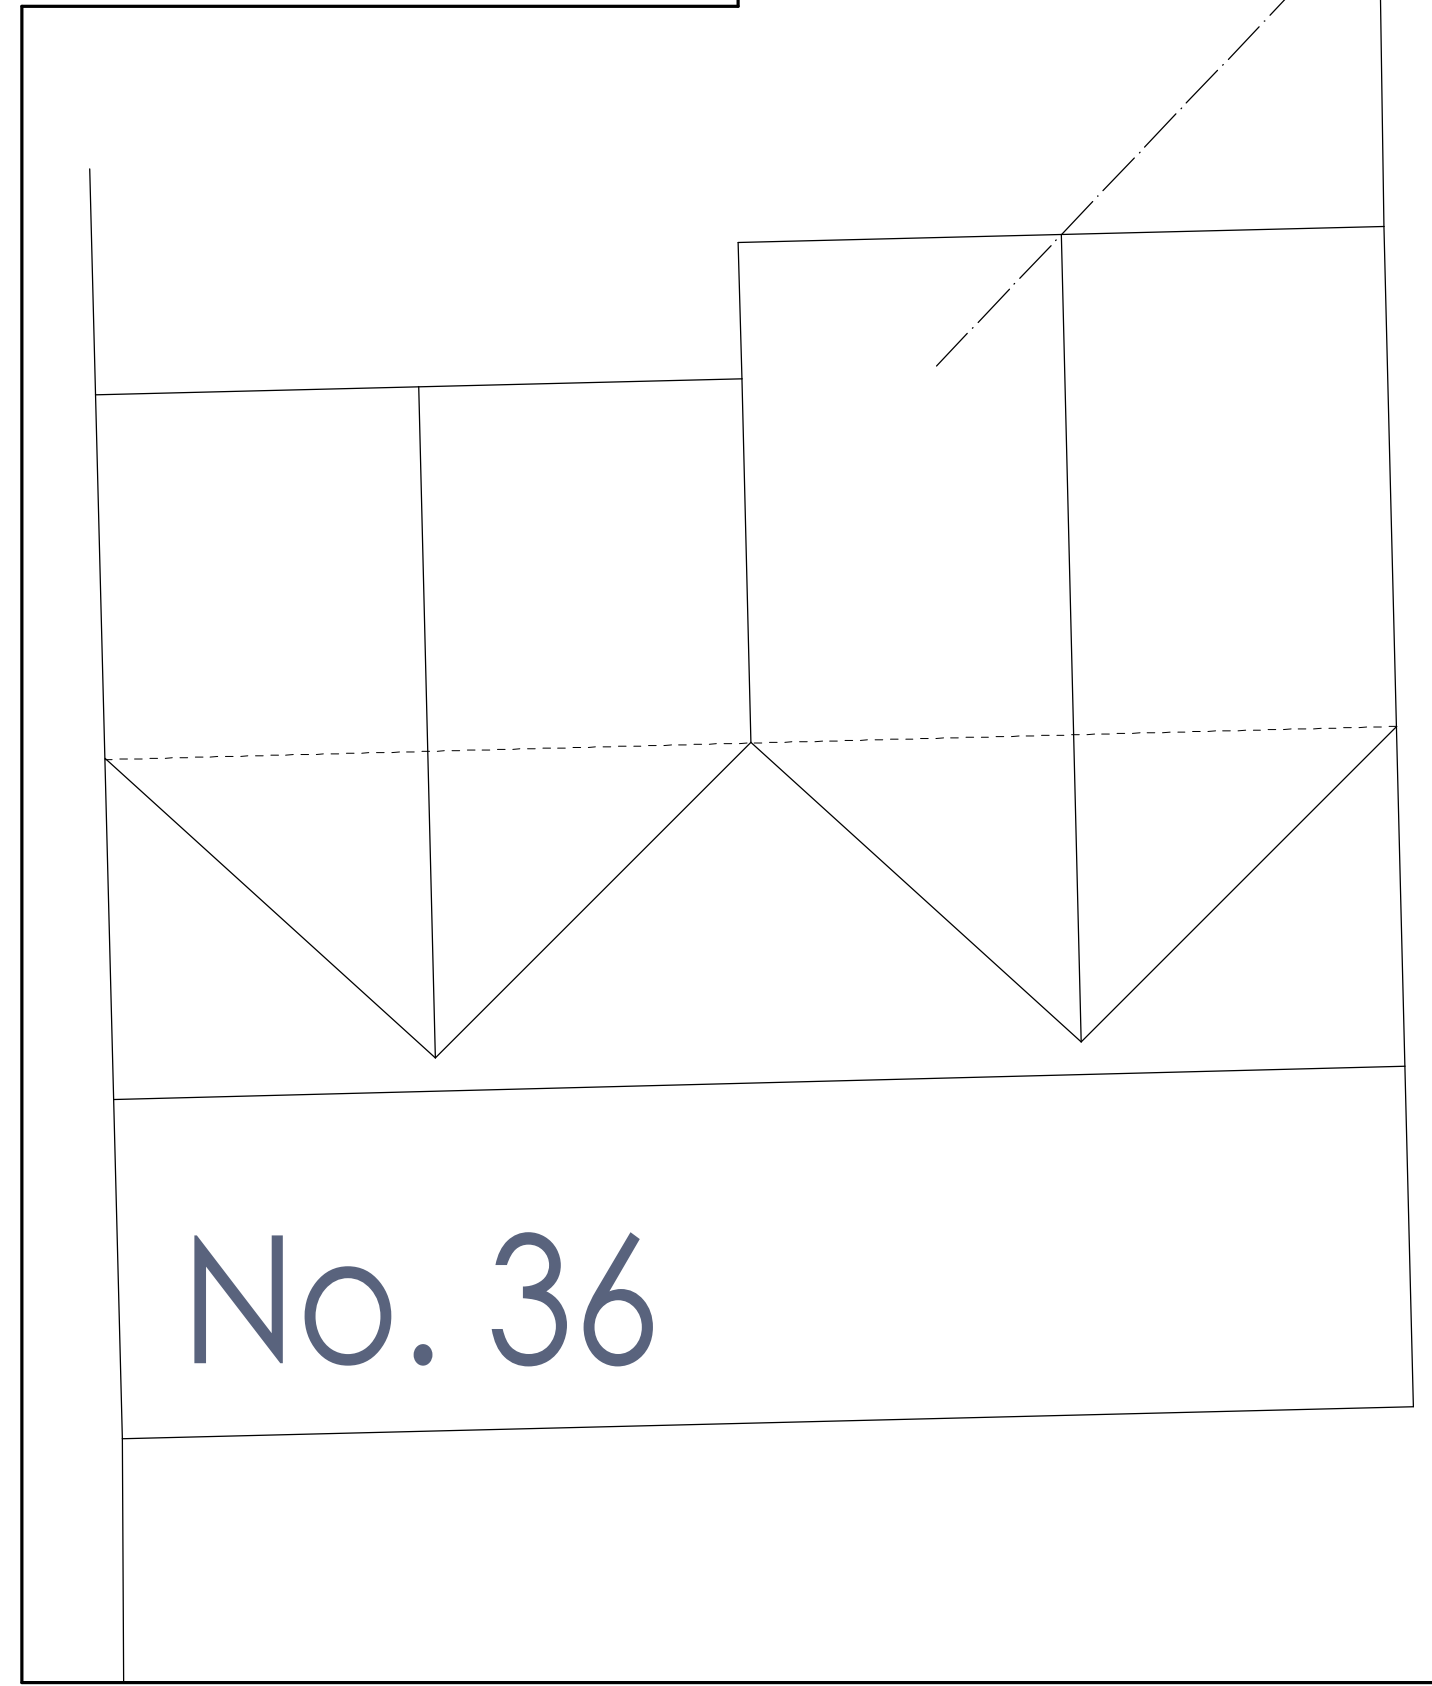

No. 36

|                                                                                             |             |
|---------------------------------------------------------------------------------------------|-------------|
| Client                                                                                      |             |
| Mr. & Mrs. S. Bateman                                                                       |             |
| Contract                                                                                    |             |
| Proposed Alterations & Extensions to No. 34<br>Churnet Valley Road, Kingsley Holt, ST10 2BQ |             |
| Drawing Title                                                                               |             |
| Existing Conditions<br>Floor plans                                                          |             |
| Date                                                                                        | July 2021   |
| Scale                                                                                       | 1:50        |
| Drg. No.                                                                                    | 5668 - 001  |
| Status                                                                                      | Preliminary |
| Contract Number                                                                             | 5668        |
| Revision Suffix                                                                             |             |
| Revisions                                                                                   |             |
|                                                                                             |             |
|                                                                                             |             |
|                                                                                             |             |