

No. 34 Churnet Valley Road, Kingsley Holt


alterations & extensions



elevation from No. 32



rear elevation

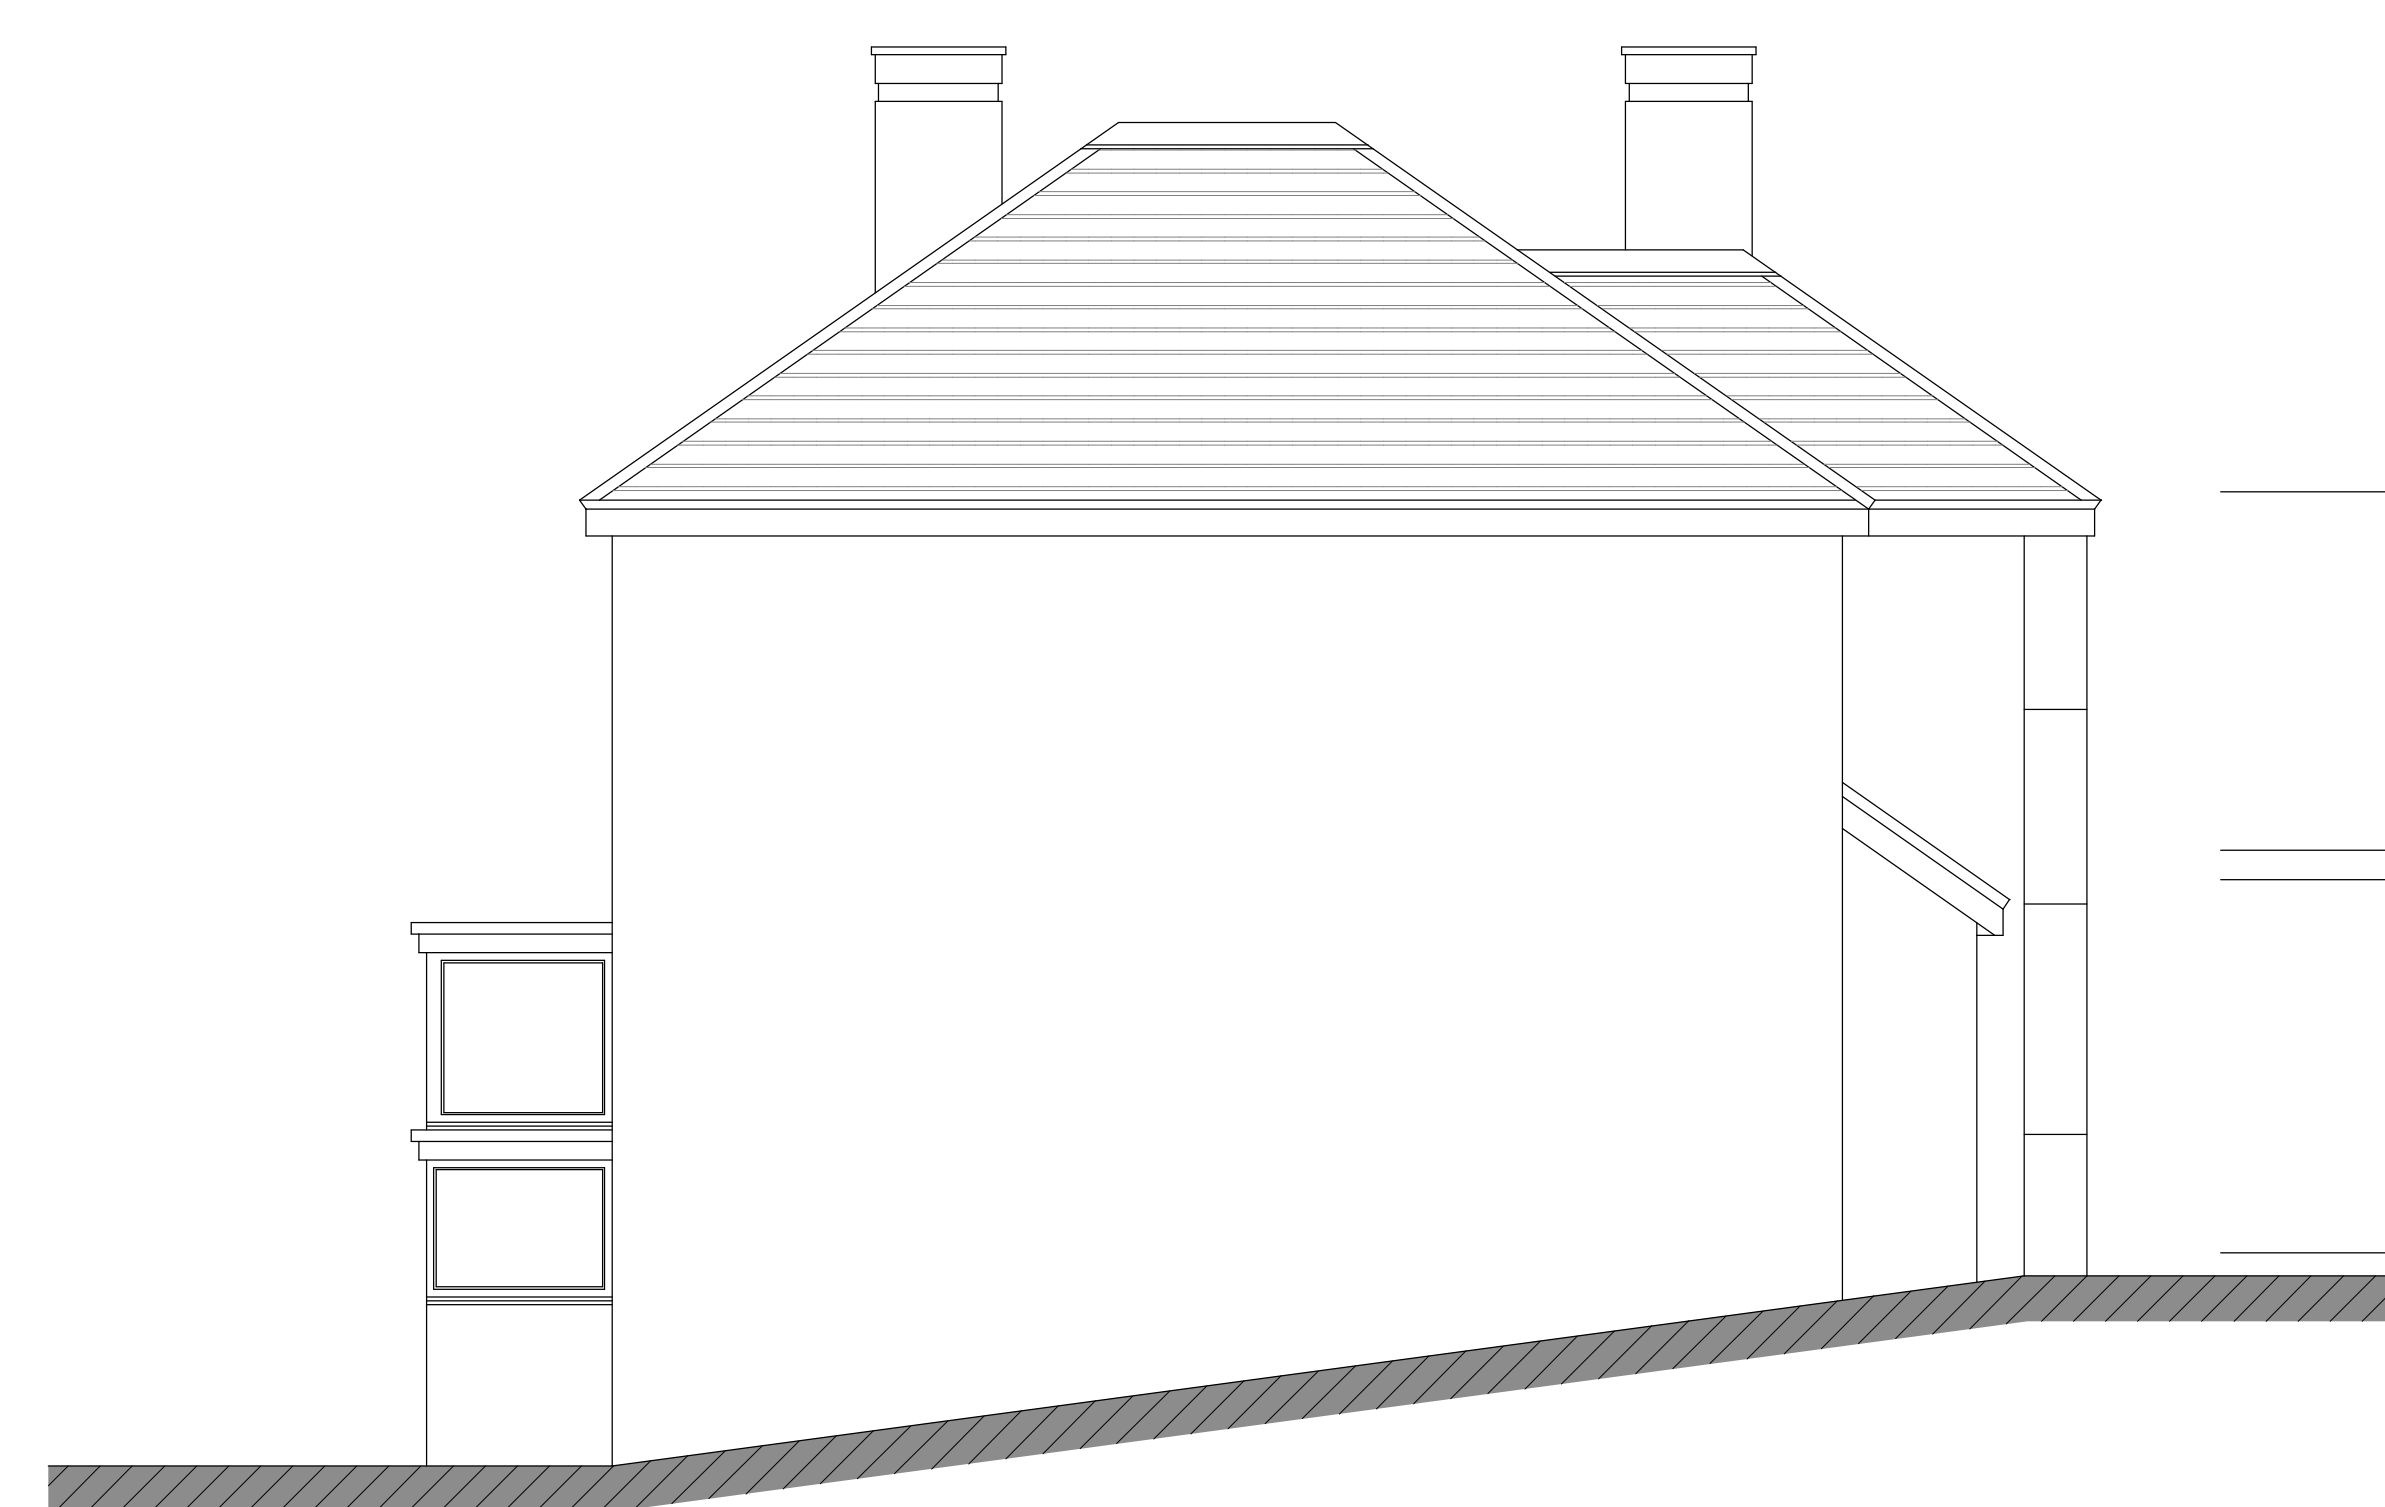

elevations from No. 36



front elevation

Client	
Mr. & Mrs. S. Bateman	
Contract	
Proposed Alterations & Extensions to No. 34 Churnet Valley Road, Kingsley Holt, ST10 2BQ	
Drawing Title	
Existing Conditions Elevations	
Date	July 2021
Scale	1:50
Drg. No.	5668 - 002
Status	Preliminary
Contract Number	5668
Revision Suffix	
Revisions	